FED. ROAD DIV. No.	STATE	F A PROJECT NO.	FISCAL YEAR	SHEET No.
3	FLA.	01010-2525		1

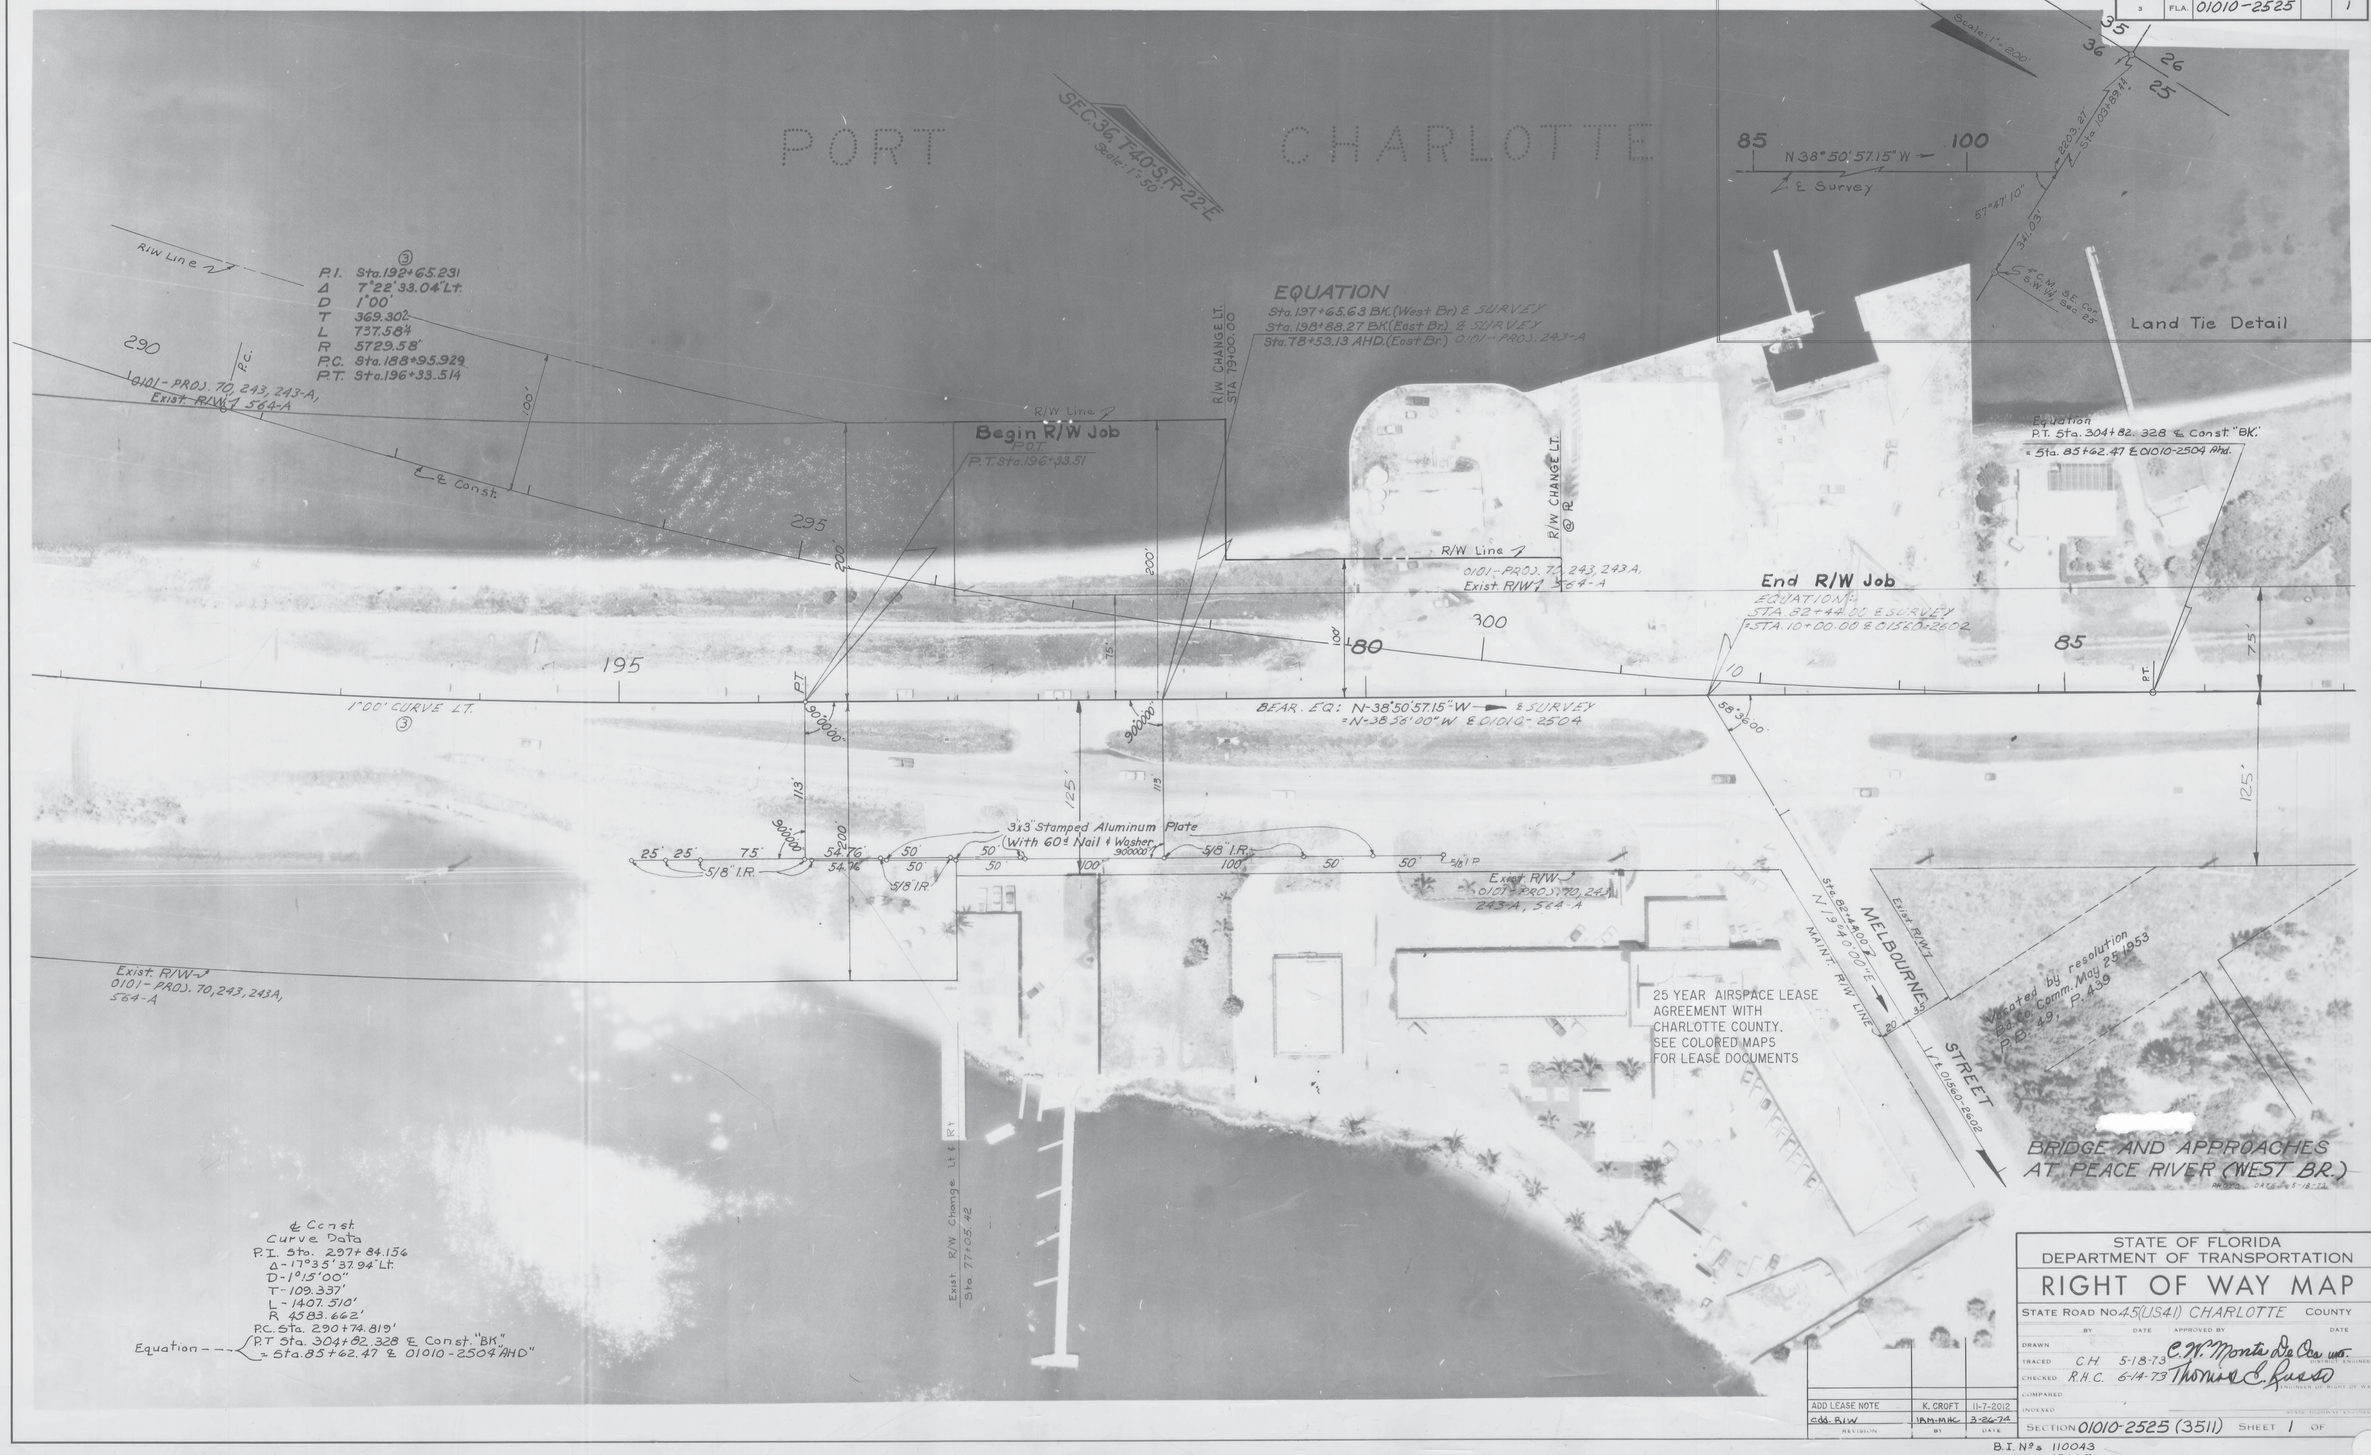

ADD LEASE NOTE	K. CROFT	11-7-2012
Add. R/W	IRM-MHC	3-26-74
REVISION	BY	DATE

STATE OF FLORIDA
DEPARTMENT OF TRANSPORTATION

RIGHT OF WAY MAP

STATE ROAD NO. 45(US41) CHARLOTTE COUNTY

	BY	DATE	APPROVED BY	DATE
DRAWN				
TRACED	C.H.	5-18-73	C.W. Monts De Oca wo.	DISTRICT ENGINEER
CHECKED	R.H.C.	6-14-73	Thomas E. Russo	ENGINEER OF RIGHT OF WAY
COMPARED				
INDEXED				STATE HIGHWAY ENGINEER

SECTION 01010-2525 (3511) SHEET 1 OF

B.I. Nos 110043
120051