| FED. ROAD DIST. No. | STATE | FED. AID PROJ. No. | FISCAL YEAR | SHEET NO. | TOTAL SHEETS |
|---|---|---|---|---|---|
| | FLA. | | | | |

See Later map with new Stations
01512 - 2601

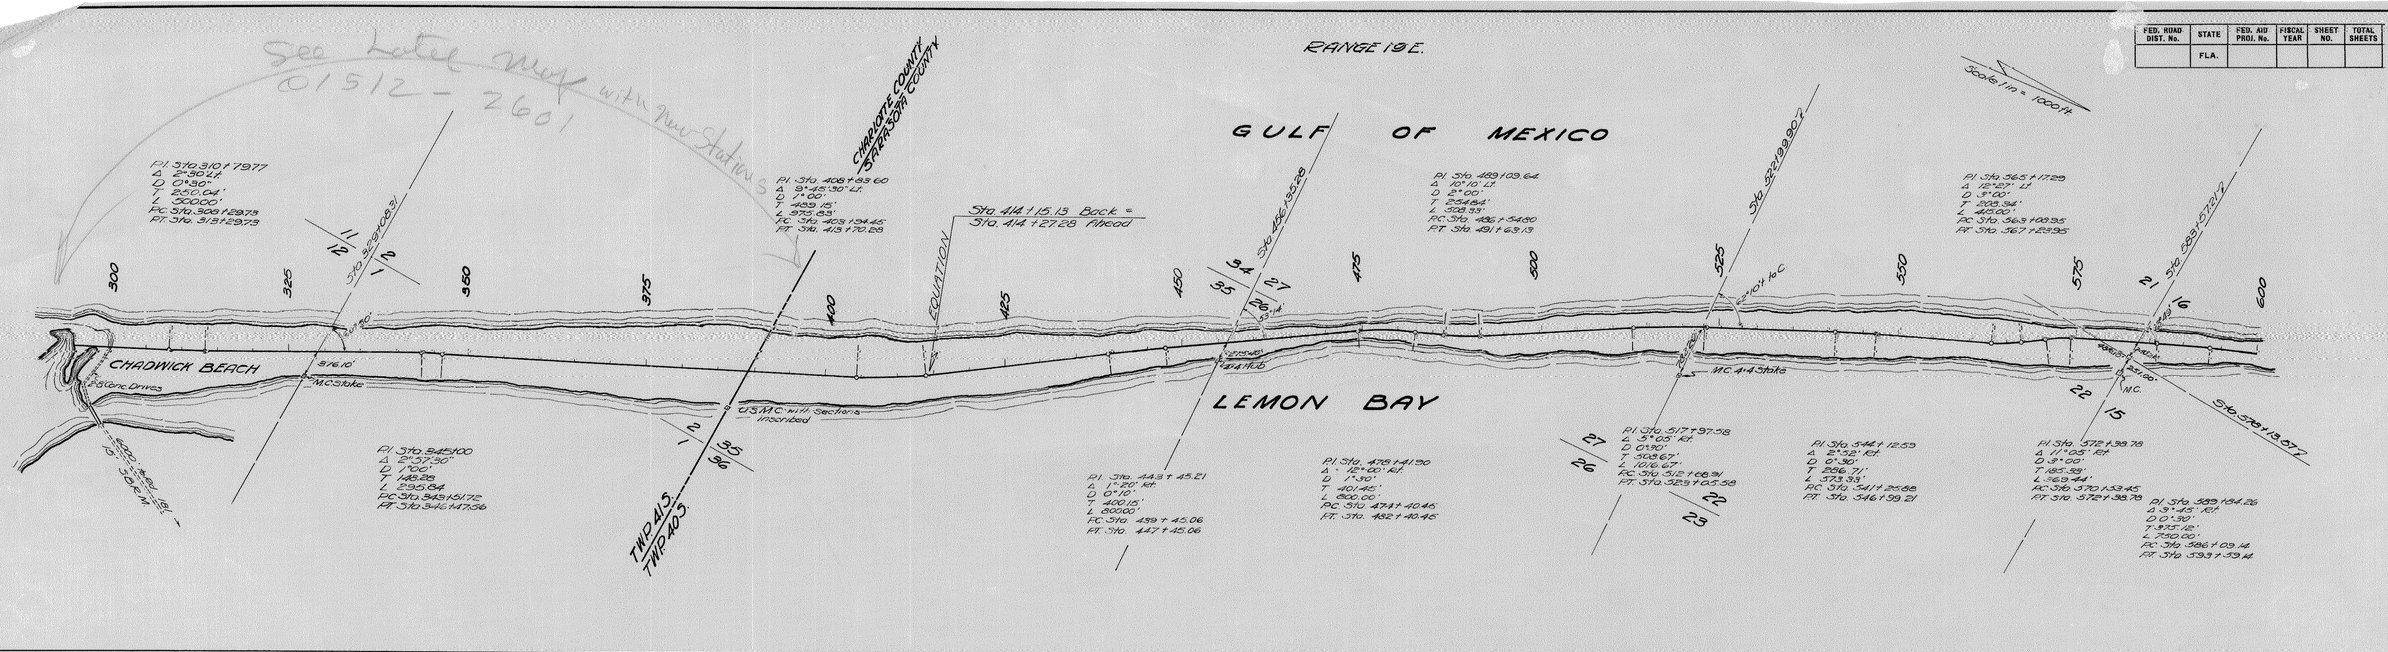


See Later map
01512 - 2601

STATE OF FLORIDA
STATE ROAD DEPARTMENT

# RIGHT OF WAY MAP

0105

**Proj. 2047-CHARLOTTE-SARASOTA CO.**

| | Names | Dates | Approved by |
|---|---|---|---|
| Designed | | | |
| Drawn | A.W.B. | 12-5-38 | Division Engineer. |
| Traced | G.W.G. | 12-31-38 | State Highway Engineer. |
| Checked | E.E.I. | 1-3-39 | Drawing / Index No. |
| Revised | | | |

FOR INFORMATION ONLY
Not Valid Unless Endorsed