FED. ROAD DIV. NO.	STATE	SEC. AND JOB NO.	FISCAL YEAR	SHEET NO.	TOTAL SHEETS
3	FLA.	0106		1	

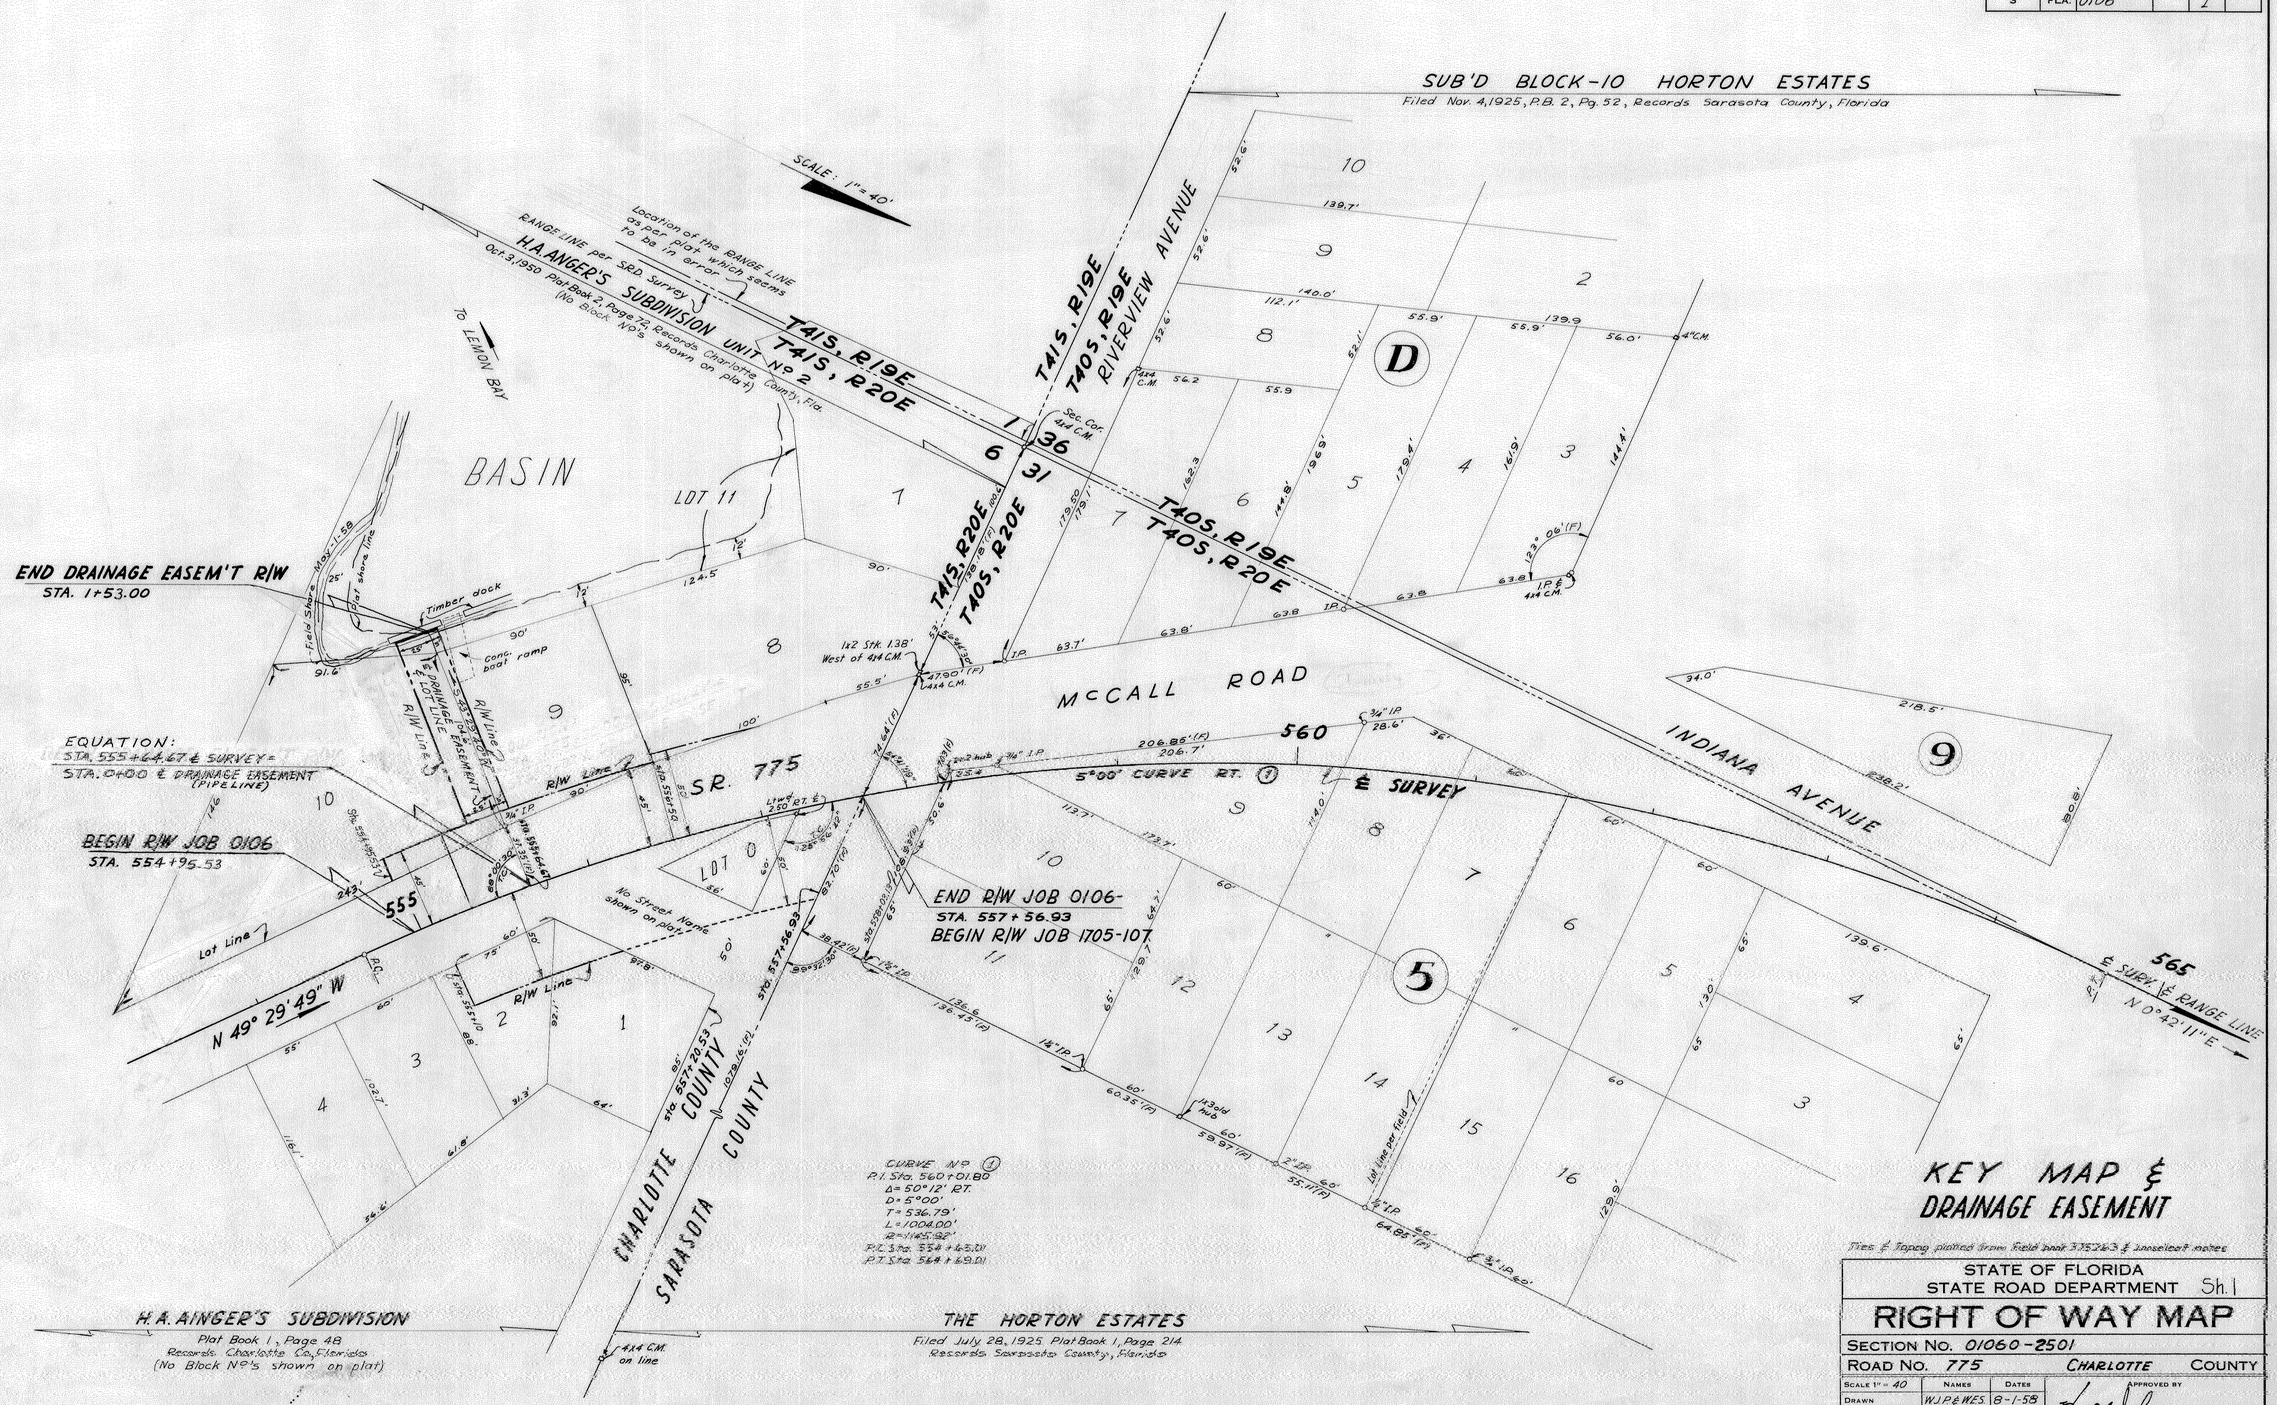

STATE OF FLORIDA
STATE ROAD DEPARTMENT Sh. 1

RIGHT OF WAY MAP

SECTION No. 01060-2501

ROAD No. 775 CHARLOTTE COUNTY

SCALE 1" = 40	NAMES	DATES	APPROVED BY
DRAWN	W.J.P. & W.E.S.	8-1-58	H. M. Johnson — DIVISION ENGINEER
TRACED	W.E.S.	8-4-58	A. West — STATE HIGHWAY ENGINEER
INDEXED			
REVISED	H. F. R.	10-23-58	
REVISED			9-15-59
CHECKED	E.E.I. & R.T.B.	8-14-58	

Sheet 1 of 1