FED. ROAD DIV. No.	STATE	F. A PROJECT NO.	FISCAL YEAR	SHEET No.
3	FLA.	01520-2603		1

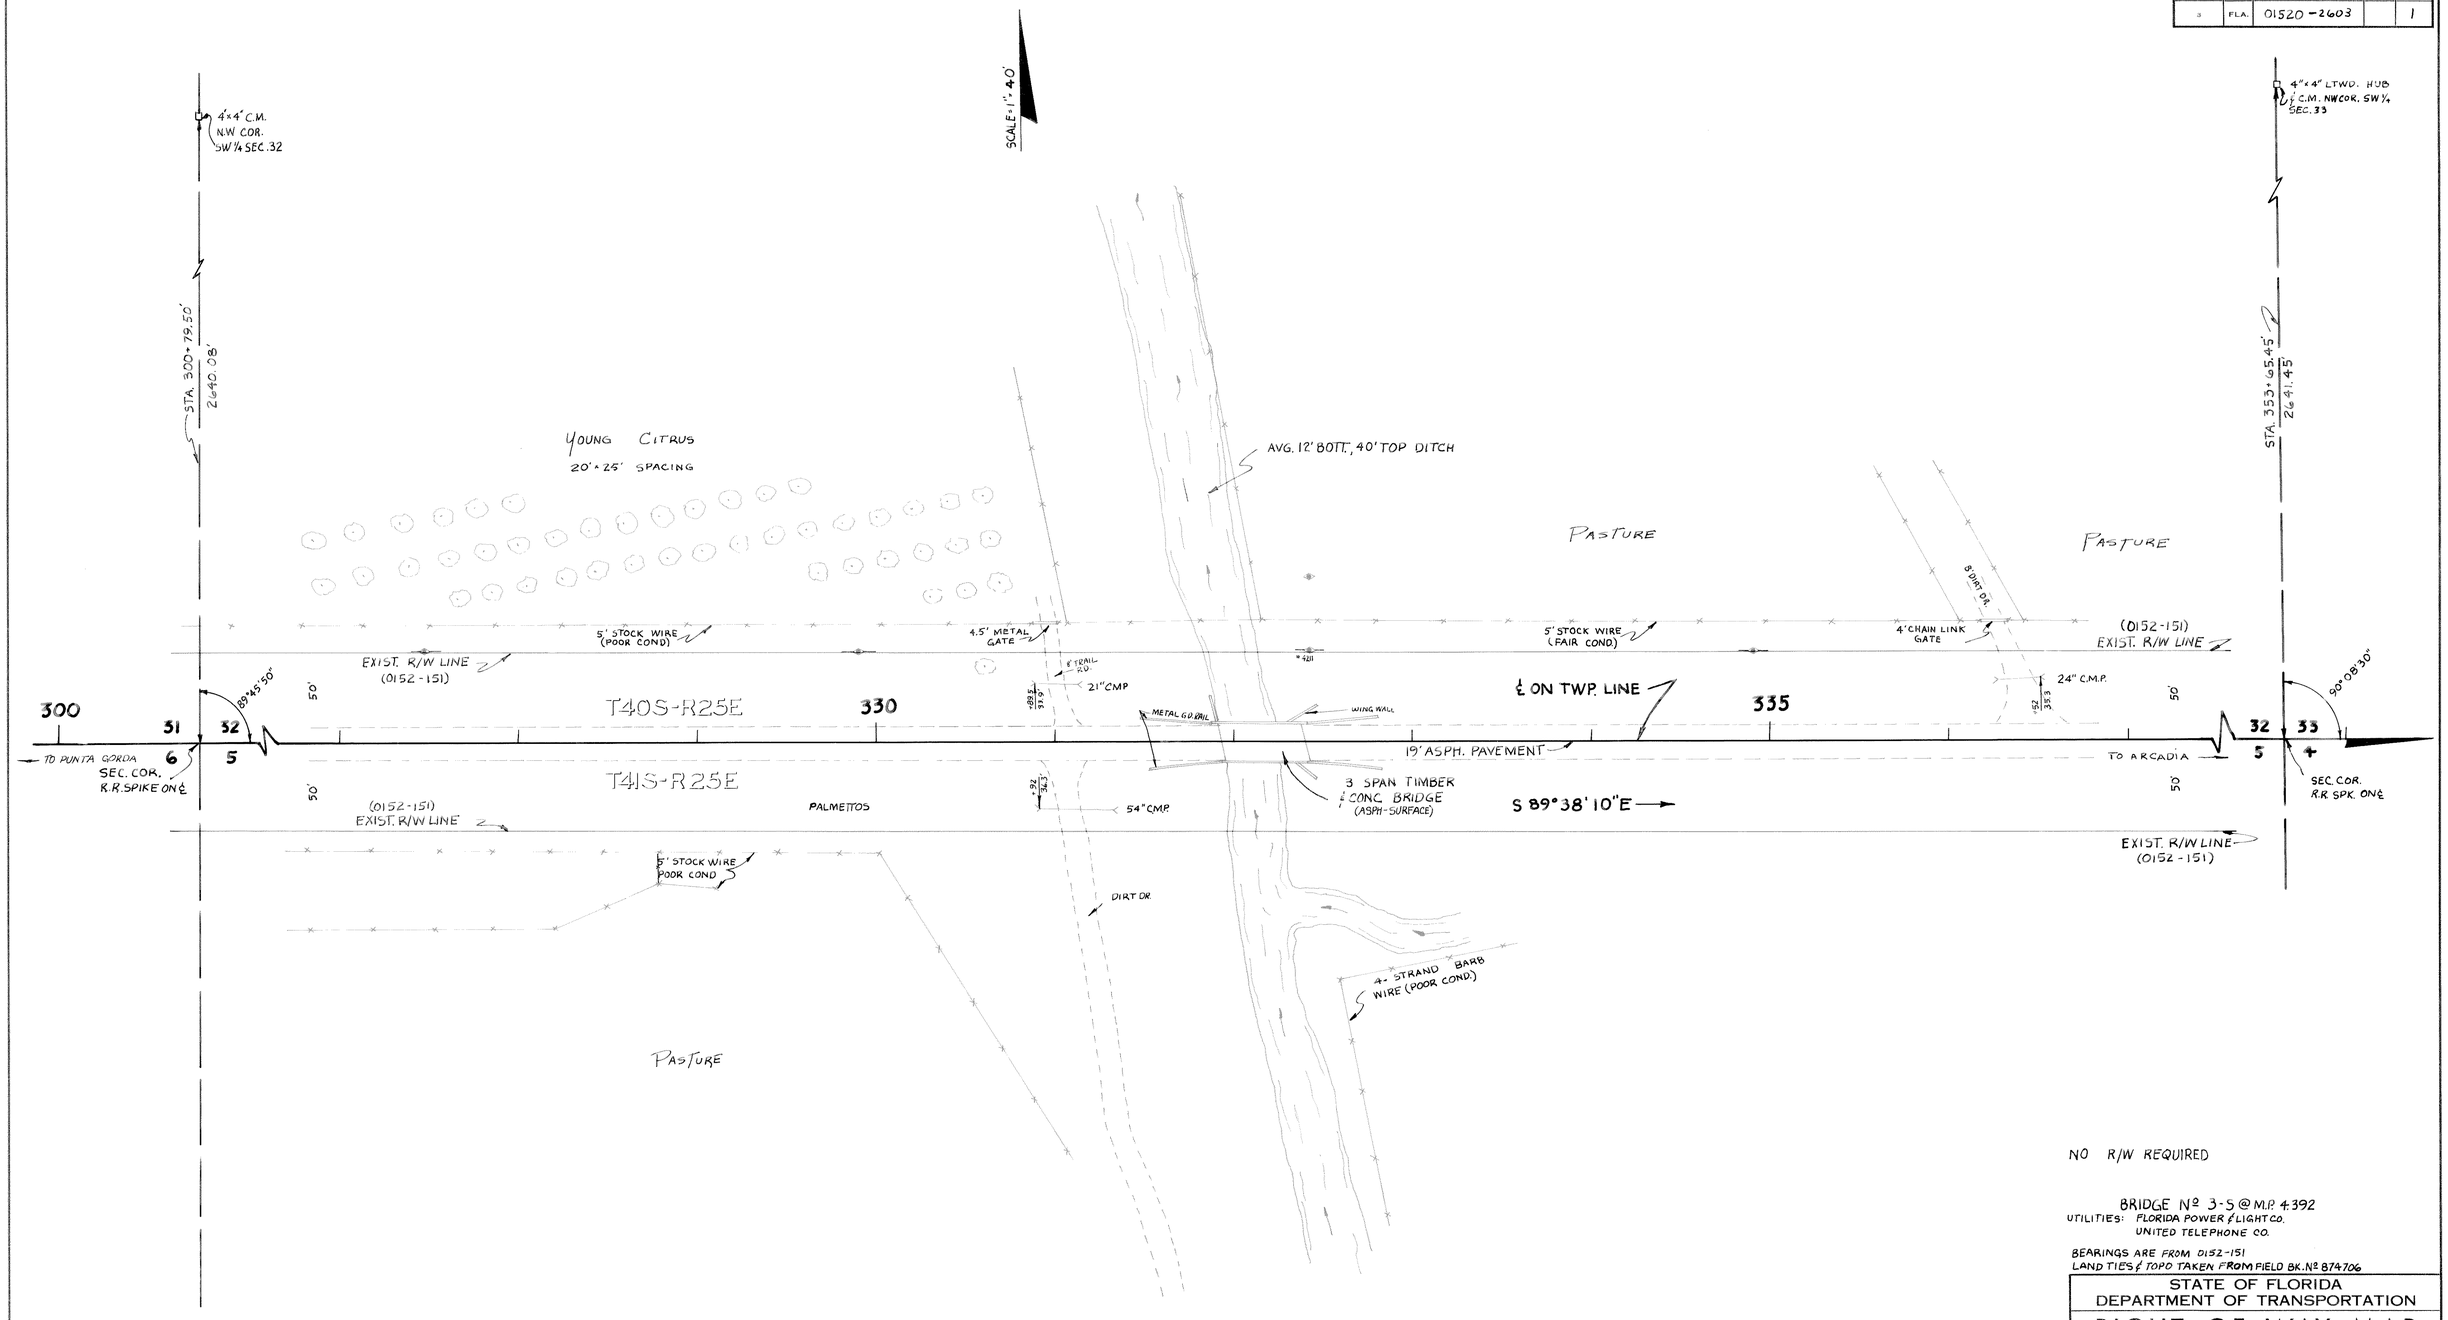

NO R/W REQUIRED

BRIDGE Nº 3-5 @ M.P. 4.392
UTILITIES: FLORIDA POWER & LIGHT CO.
UNITED TELEPHONE CO.

BEARINGS ARE FROM 0152-151
LAND TIES & TOPO TAKEN FROM FIELD BK. Nº 874706

STATE OF FLORIDA
DEPARTMENT OF TRANSPORTATION

RIGHT OF WAY MAP

STATE ROAD No. S-74 CHARLOTTE COUNTY

	BY	DATE	APPROVED BY	DATE
DRAWN	R. C.	1-26-71		
TRACED	A. J. D.	1-28-71		
CHECKED	R. H. C.	1-29-71		
COMPARED				
INDEXED				

DISTRICT ENGINEER

ENGINEER OF RIGHT OF WAY

STATE HIGHWAY ENGINEER

REVISION	BY	DATE

SECTION 01520-2603 SHEET 1 OF

3

BI#120022

Diatrigen 138M-3 "Agaproof Film"