FED. ROAD DIV. No.	STATE	SEC. AND JOB No.	FISCAL YEAR	SHEET No.	TOTAL SHEETS
3	FLA.	0300-101	'52		

42

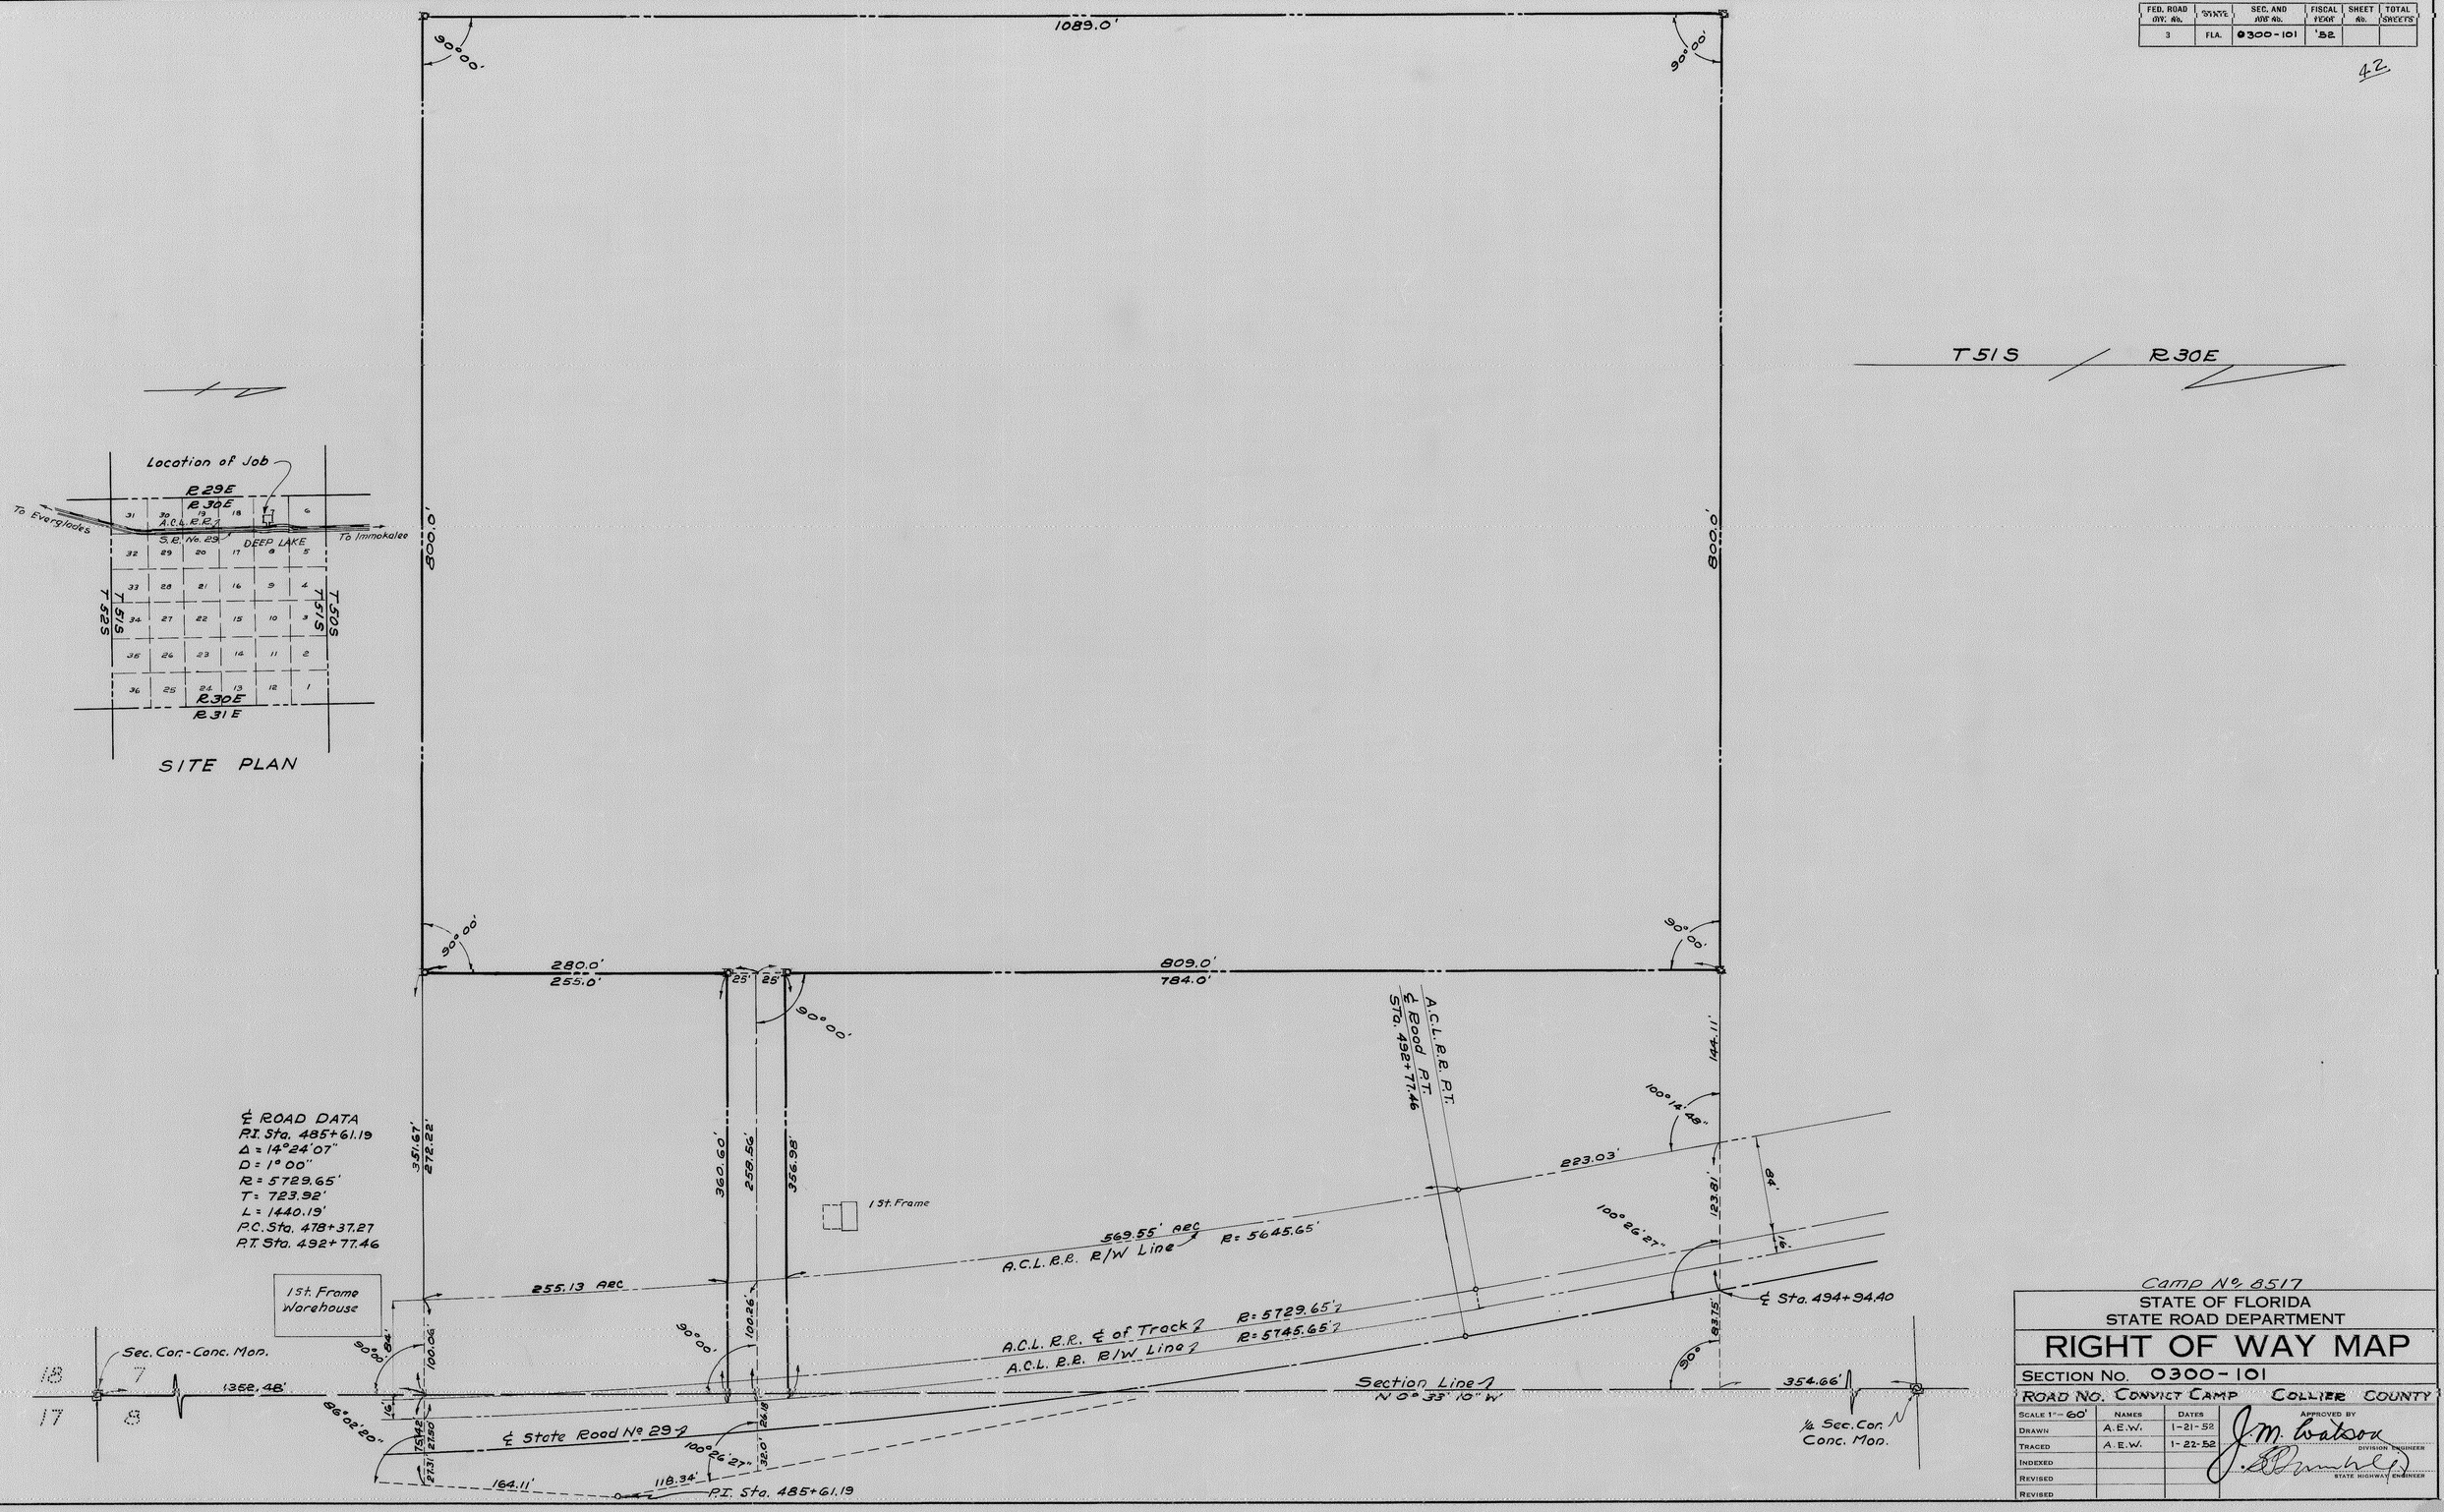

Camp No. 8517

STATE OF FLORIDA
STATE ROAD DEPARTMENT

RIGHT OF WAY MAP

SECTION No. 0300-101

ROAD No. CONVICT CAMP COLLIER COUNTY

SCALE 1" = 60'	NAMES	DATES	APPROVED BY
DRAWN	A.E.W.	1-21-52	J. M. Watson, DIVISION ENGINEER
TRACED	A.E.W.	1-22-52	[signature], STATE HIGHWAY ENGINEER
INDEXED			
REVISED			
REVISED			