FED. ROAD DIV. No.	STATE	PROJECT No.	FISCAL YEAR	SHEET No.
3	FLA.			

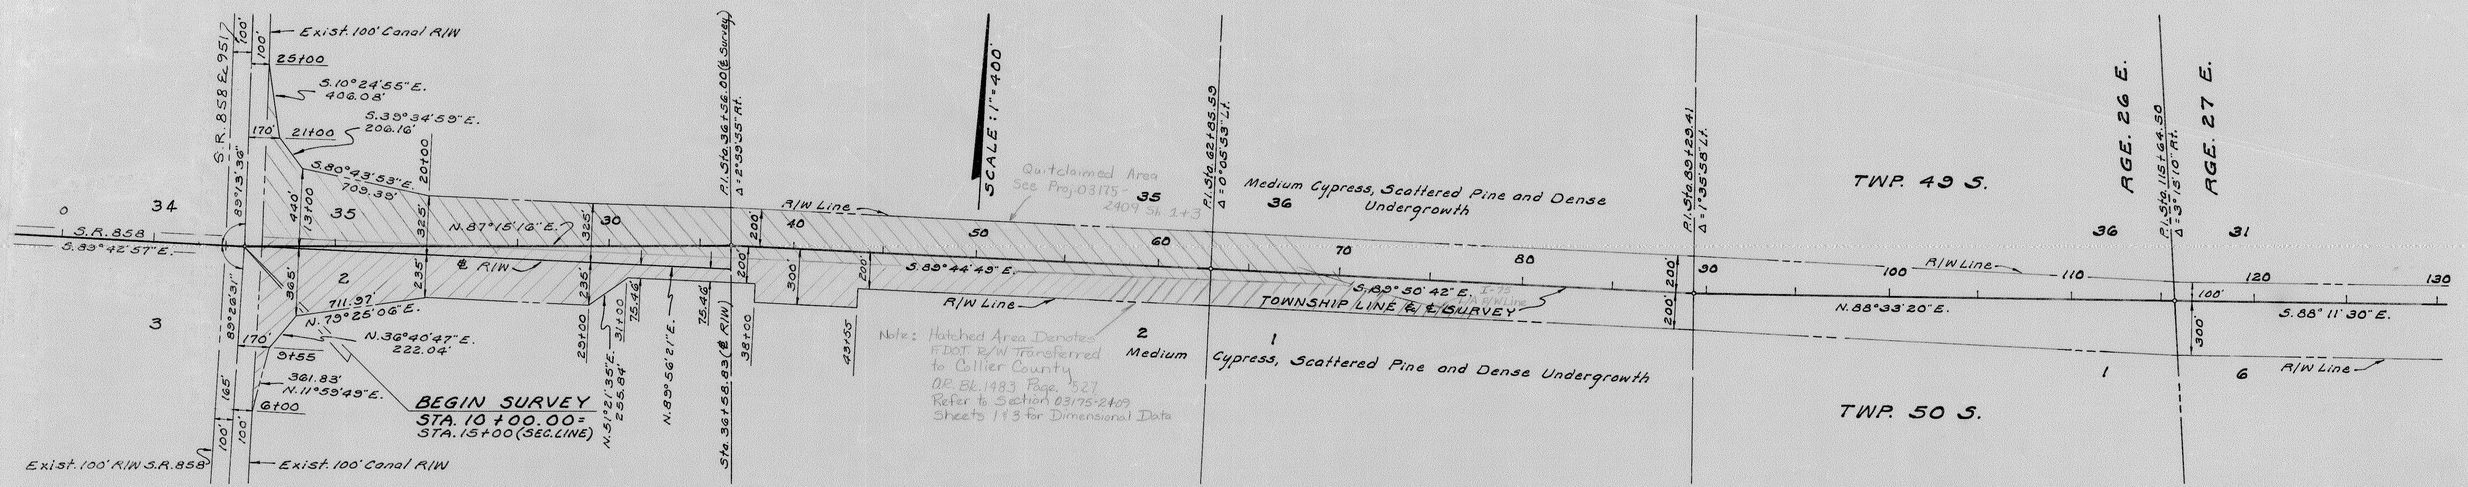

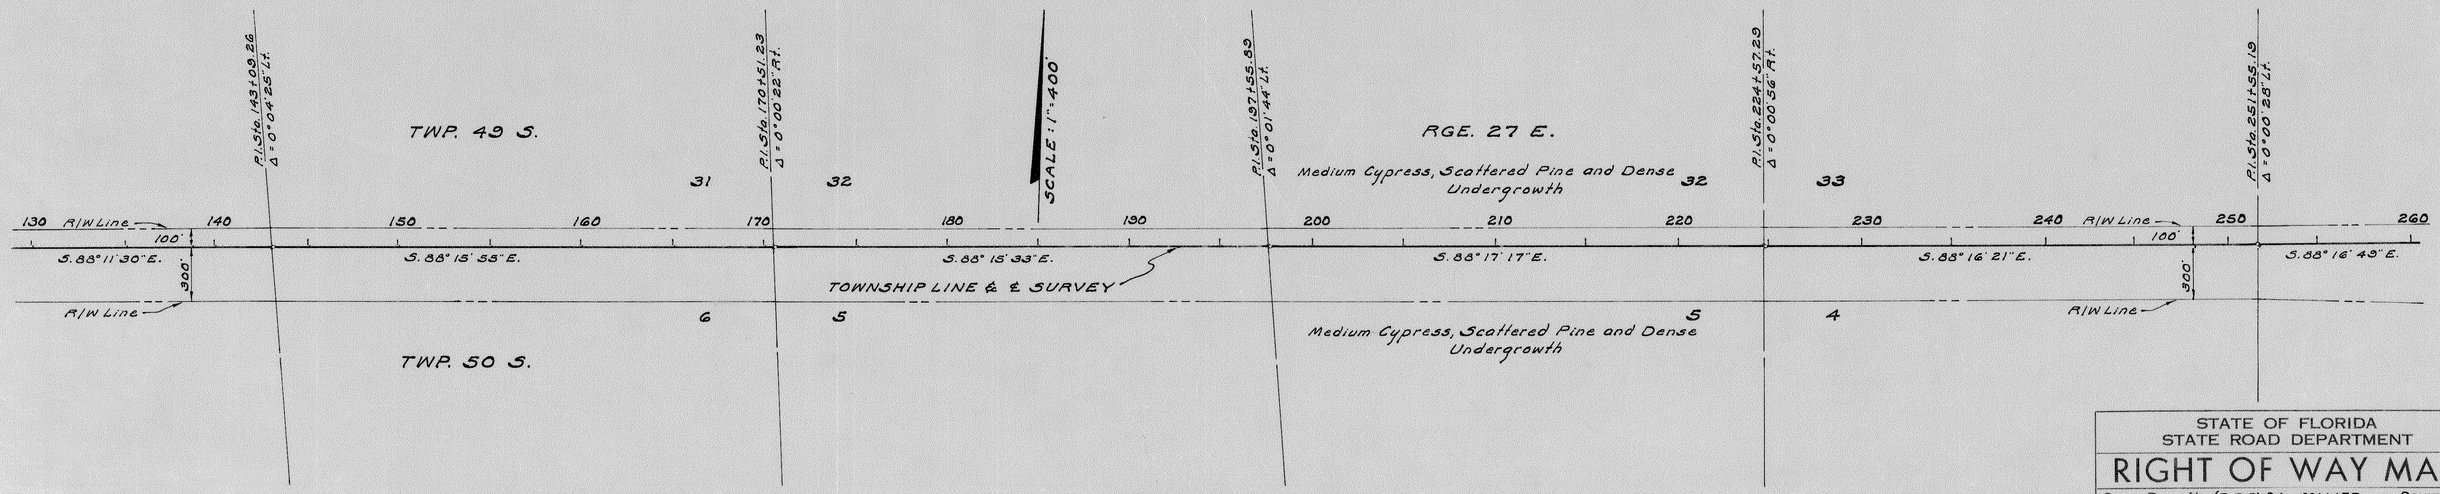

Cont. S.R. No.	DJC	7-21-78
REVISION	BY	DATE

STATE OF FLORIDA
STATE ROAD DEPARTMENT

RIGHT OF WAY MAP

STATE ROAD No. (83.8) 84 COLLIER COUNTY

	BY	DATE	APPROVED BY	DATE
DRAWN			C.E. Davidson	
TRACED	W.C.S.	11-63	DISTRICT ENGINEER	
CHECKED			by	12-9-63
COMPARED			ENGINEER OF RIGHTS OF WAY	
INDEXED			STATE HIGHWAY ENGINEER	

SECTION 03001-2501 SHEET 1 OF

FED. ROAD DIV. No.	STATE	PROJECT No.	FISCAL YEAR	SHEET No.
3	FLA.			

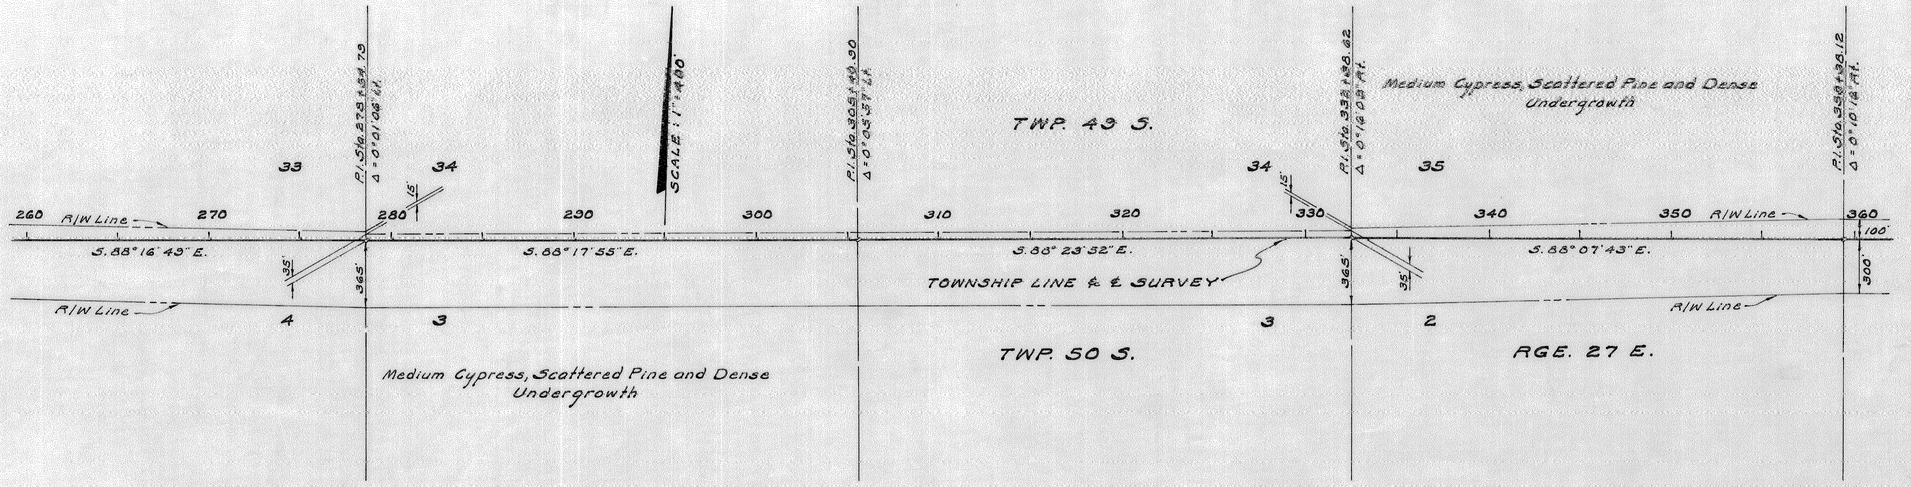

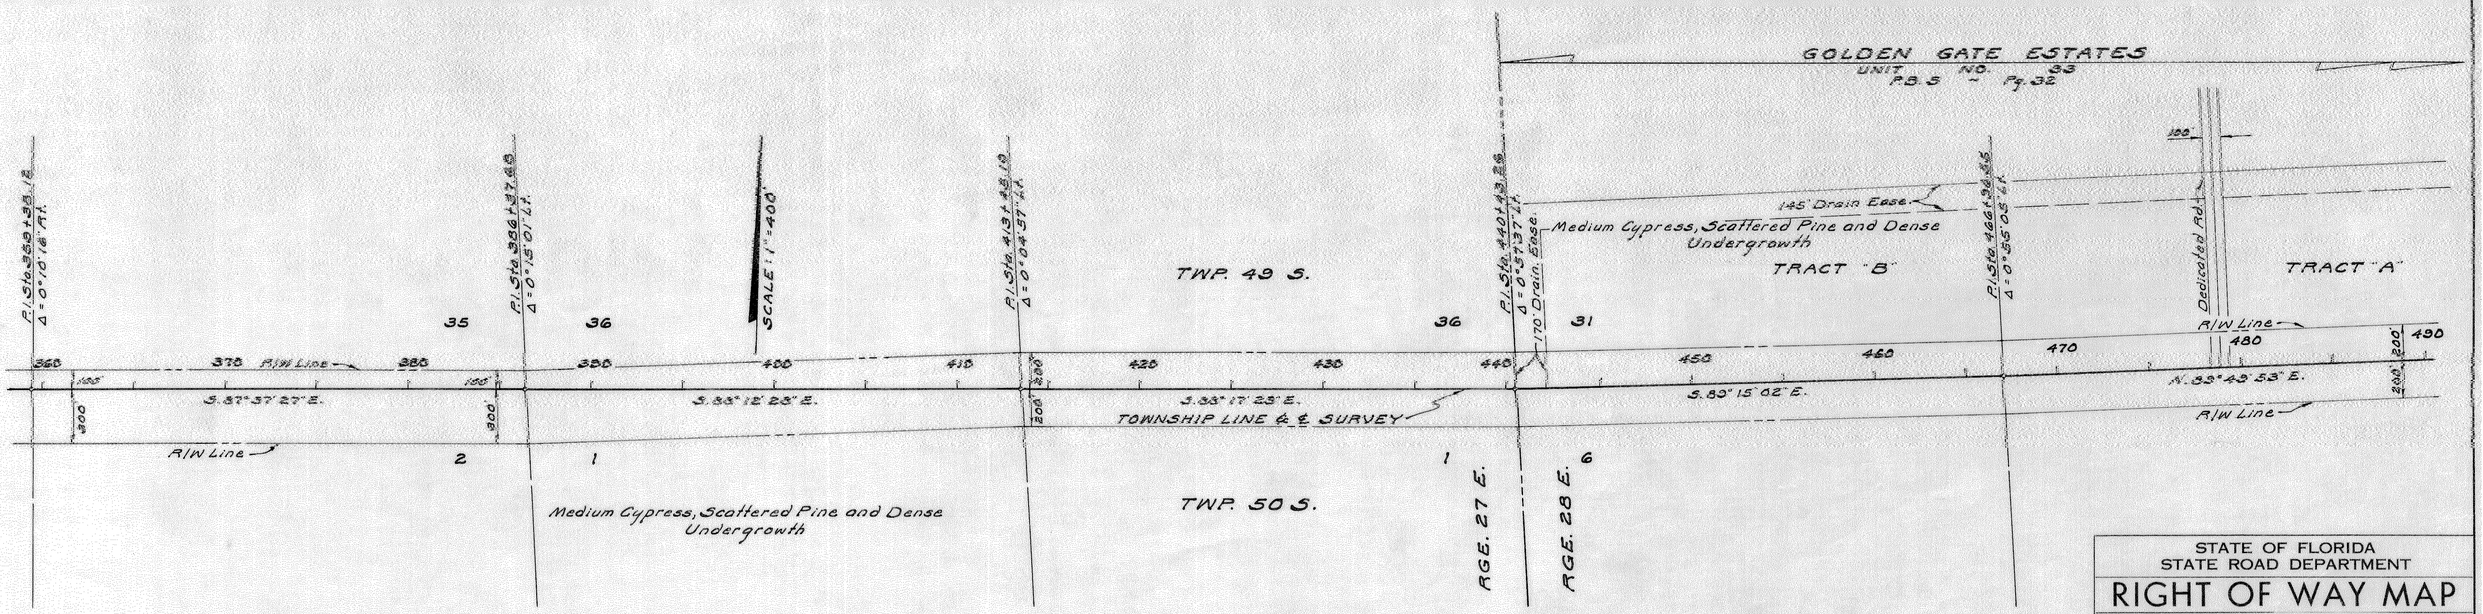

STATE OF FLORIDA
STATE ROAD DEPARTMENT

RIGHT OF WAY MAP

STATE ROAD No. (838) 84 COLLIER COUNTY

	BY	DATE	APPROVED BY	DATE
DRAWN			C.E. Davidson	
TRACED	W.C.S.	11-63	DISTRICT ENGINEER	
CHECKED			by	12-9-63
COMPARED			ENGINEER OF RIGHTS OF WAY	
INDEXED				
			STATE HIGHWAY ENGINEER	

Corr. S.R. No.	DJC	7-21-78
REVISION	BY	DATE

SECTION 03001-2501 SHEET 2 OF

FED. ROAD DIV. No.	STATE	PROJECT No.	FISCAL YEAR	SHEET No.
3	FLA.			

GOLDEN GATE ESTATES UNIT NO. 33 P.B. 5 ~ Pg. 32

GOLDEN GATE ESTATES UNIT NO. 92 P.B. 5 ~ Pg. 31

GOLDEN GATE ESTATES UNIT NO. 91 P.B. 5 ~ Pg. 30

TRACT "A"

TRACT "A"

TRACT "B"

TRACT "A"

145' Drain. Ease.

P.I. Sta. 431+45.02
Δ = 0°22'34" Lt.

P.I. Sta. 519+35.97
Δ = 0°37'44" Rt.

SCALE: 1" = 400'

P.I. Sta. 546+52.23
Δ = 0°20'56" Lt.

P.I. Sta. 573+04.40
Δ = 0°08'02" Lt.

Dedicated Road

100'

P.I. Sta. 593+58.12
Δ = 0°17'31" Rt.

Pine, Cypress, Cabbage Palm & Dense Undergrowth

TWP. 43 S.

31 32 32 33 33 34

R/W Line

490 200 500 510 530 540 550 560 570 580 590 600 610 620 200

200

217.40'

N. 89° 27' 13" E.

S. 89° 34' 37" E.

50' Dedicated R/W - O.R. Book 32 - Pg. 154

36.73'

1273.22'

S. 89° 55' 33" E.

TOWNSHIP LINE & ℄ SURVEY

N. 89° 56' 05" E.

43.52'

S. 89° 46' 24" E.

R/W Line

R/W Line

6 5 5 4 4 3

661.65' 1/4 C 9 10 21 28 45 46 63 64 81 82 99 100 117 118 135 136 124.31' 8 9 24 25 40 41 56 57 58 87 88 89 104 105 120 121 884.68' 9 10 27 28 45 46 663.17'

330' " " " " " " " " " " " " 330' 375' 370' 330' " " " " " " 330' 350' 350' 330' " " 330' 330' " " " " " " 330'

TWP. 50 S. RGE. 28 E.

Pine, Cypress, Cabbage Palm & Dense Undergrowth

660' 8 11 26 29 44 47 62 65 80 83 98 101 116 119 134 650' 137 7 10 23 26 39 42 53 33 86 30 103 106 113 122 690' 8 11 26 29 44 47 62 240'

60 85

75' Drain. Ease. 70' Drain. Ease.

GOLDEN GATE ESTATES UNIT NO. 100 P.B. 5 ~ Pg. 33

GOLDEN GATE ESTATES UNIT NO. 113 P.B. 5 ~ Pg. 35

GOLDEN GATE ESTATES UNIT NO. 114 P.B. 5 ~ Pg. 36

P.I. Sta. 626+11.58
Δ = 0°25'28" Lt.

Willow, Cabbage Palm, Maple, Cypress, Palmetto Undergrowth

P.I. Sta. 652+66.04
Δ = 0°02'45" Lt.

SCALE: 1" = 400'

P.I. Sta. 679+15.56
Δ = 0°02'56" Lt.

N. 60° 40' 34" E. 458.34'

TWP. 49 S.

S. 6° 08' 59" E. 570.63'

P.I. Sta. 705+67.10
Δ = 0°20'23" Lt.

34 35 35 36

R/W Line

50' 620 200 630 640 650 660 670 200 676+00 680 691+00 475' REST AREA 475' 693+00 700 704+00 200 710 720

200

S. 89° 51' 52" E.

TOWNSHIP LINE & ℄ SURVEY

R/W Line

S. 89° 54' 40" E.

N. 87° 26' 13" E. 1101.16'

S. 89° 57' 36" E.

N. 89° 41' 58" E.

R/W Line

46 663.17' 63 64 89 90 91 92 125 126 127 3 128 623.64' 654+00 2 654+00 681+00 REST AREA 693+00 681+00 687+00 2 1

330' " " 330' 350' 350' 330' " " 330' 300' 600' 600' 350' 350' 618.47' N. 76° 00' 12" E. 200'

Dedicated Road 358.20' 30' Drain. Ease. 330'

S. 75° 52' 30" E. 412.31'

S. 44° 54' 40" E. 424.26'

N. 50° 17' E. 330.51'

672+00

47 660' 62 65 88 87 93 94 124 123 Dedicated Road 129 130 330'

100' 60'

TWP. 50 S. RGE. 28 E.

Willow, Cabbage Palm, Maple, Cypress, Palmetto Undergrowth

GOLDEN GATE ESTATES UNIT NO. 114 P.B. 5 ~ Pg. 36

STATE OF FLORIDA
STATE ROAD DEPARTMENT

RIGHT OF WAY MAP

STATE ROAD No. (838)84 COLLIER COUNTY

	BY	DATE	APPROVED BY	DATE
DRAWN			C.E. Davidson	
TRACED	W.C.S.	11-63	by	12-3-63
CHECKED			DISTRICT ENGINEER	
CORRELATED			ENGINEER OF RIGHTS OF WAY	
INDEXED			STATE HIGHWAY ENGINEER	

Corr. S.R. No.	D.U.C.	7-21-78
REVISION	BY	DATE

SECTION 03001-2501 SHEET 3 OF

FED. ROAD DIV. No.	STATE	PROJECT No.	FISCAL YEAR	SHEET No.
3	FLA.			

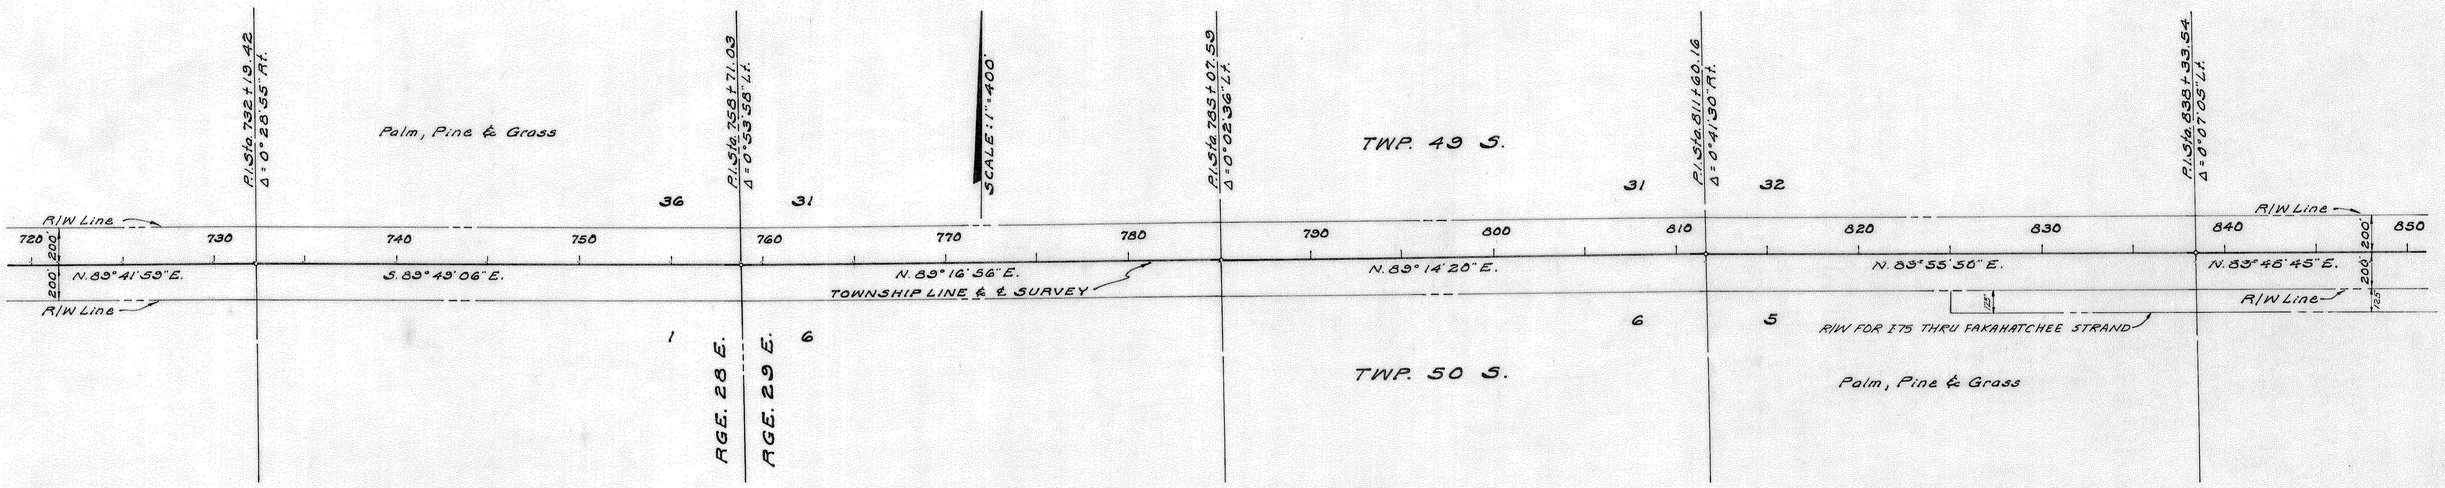

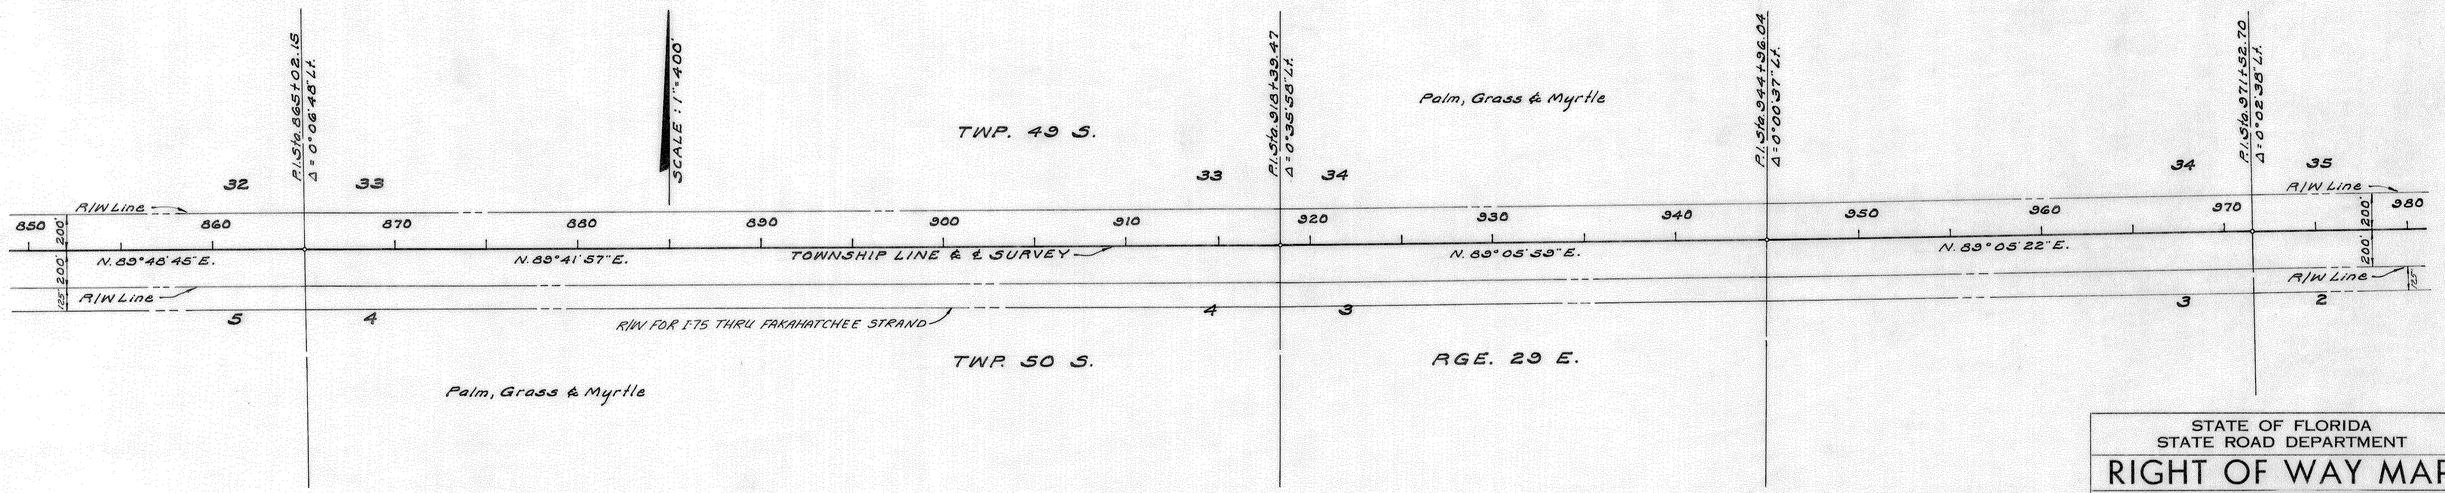

STATE OF FLORIDA
STATE ROAD DEPARTMENT

RIGHT OF WAY MAP

STATE ROAD No. (838) 84 COLLIER COUNTY

	By	Date	Approved By	Date
Drawn			C. E. Davidson	DISTRICT ENGINEER
Traced	W.C.S.	11-63	by M. M. Thomas Jr. 12-3-63	ENGINEER OF RIGHTS OF WAY
Checked				
Compared				
Indexed				STATE HIGHWAY ENGINEER

Revision	By	Date
Add R/W for I-75	W.P.H.	5-7-80
Corr. S.R. No.	DJC	7-21-78

SECTION 03001-2501 SHEET 4 OF

FED. ROAD DIV. No.	STATE	PROJECT No.	FISCAL YEAR	SHEET No.
3	FLA.			

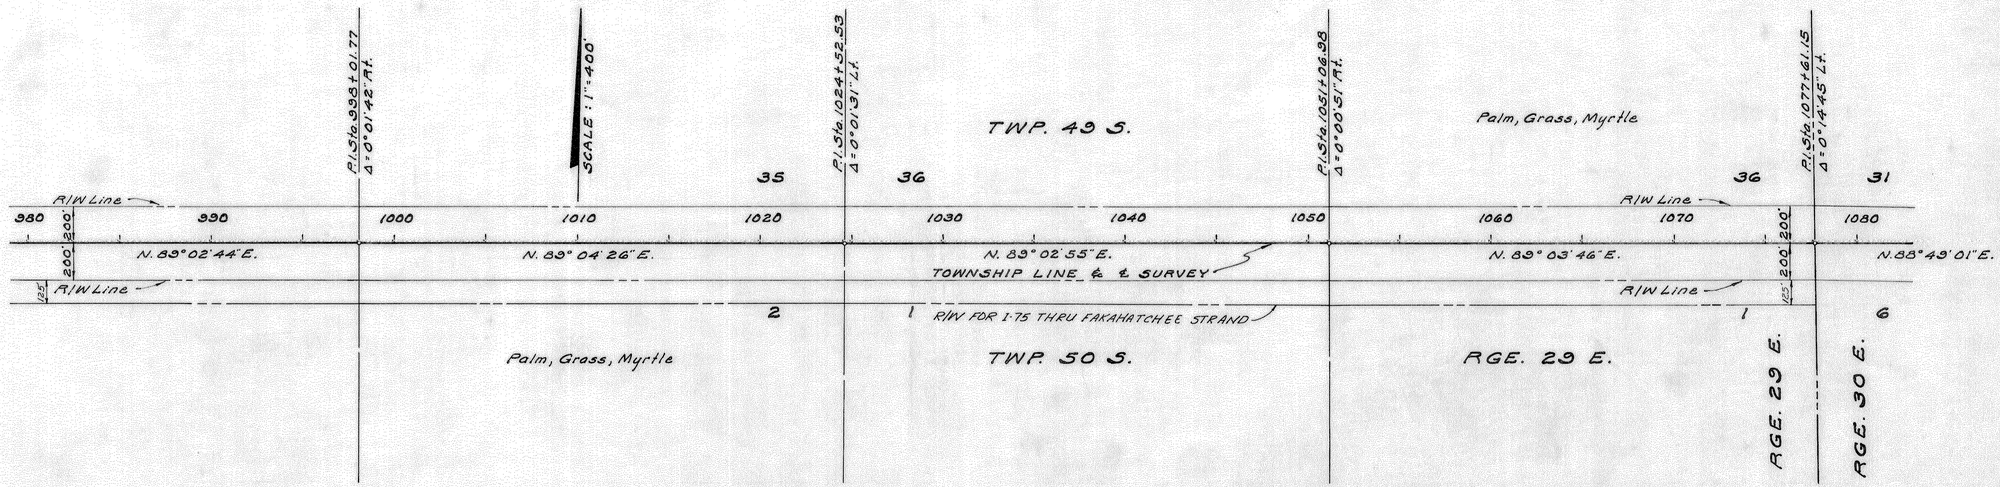

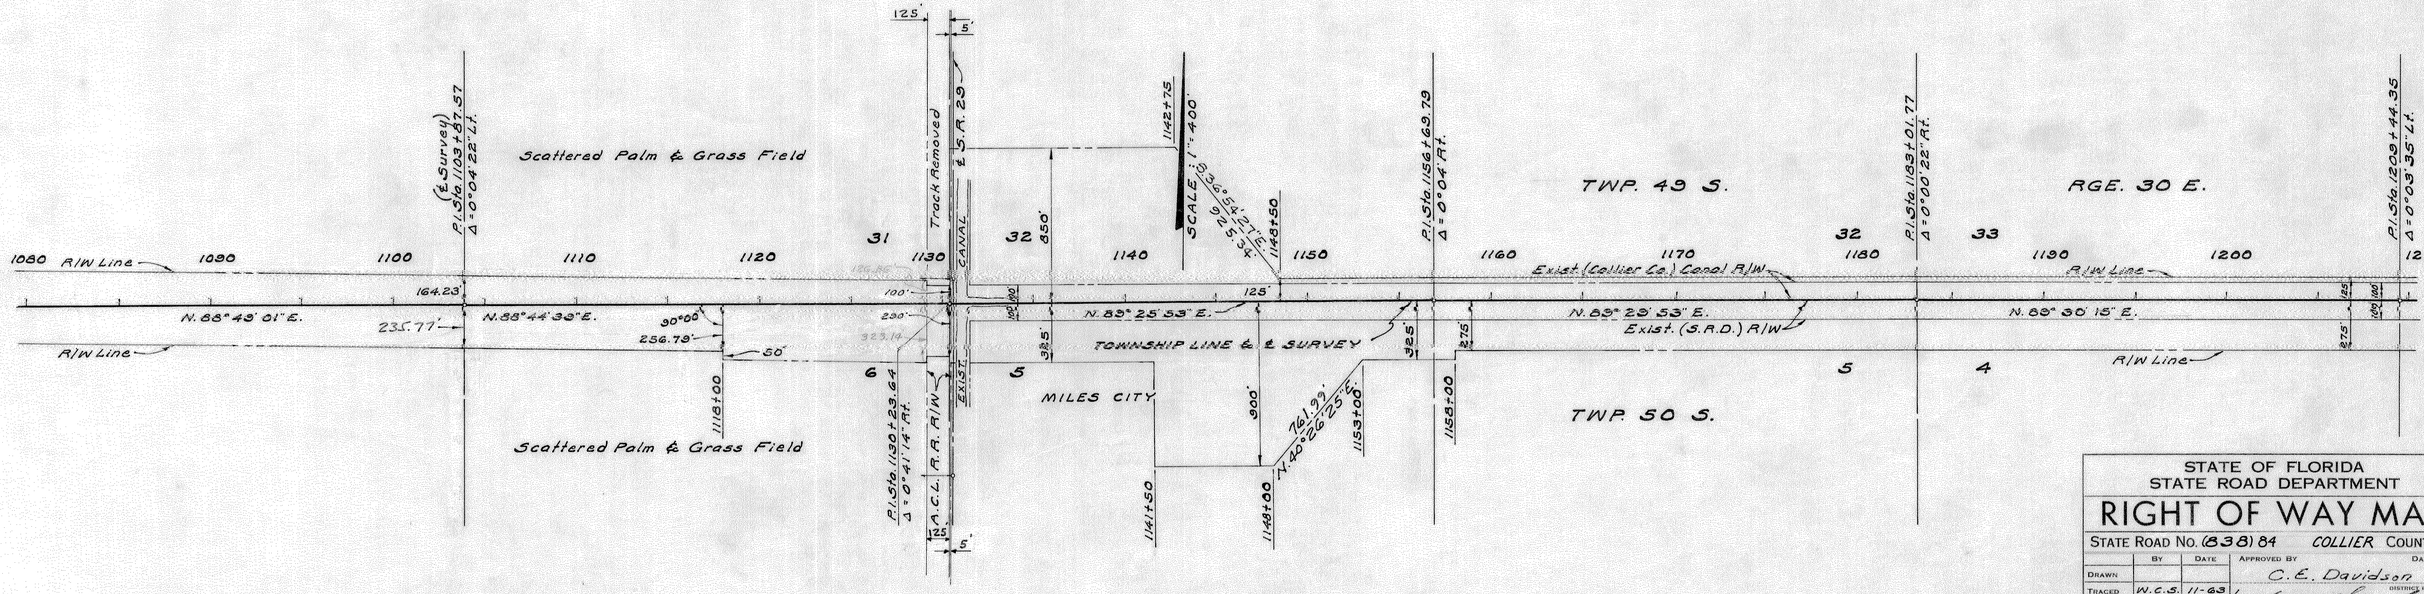

STATE OF FLORIDA
STATE ROAD DEPARTMENT

RIGHT OF WAY MAP

STATE ROAD No. (838) 84 COLLIER COUNTY

	BY	DATE	APPROVED BY	DATE
DRAWN			C. E. Davidson	
TRACED	W.C.S.	11-63	DISTRICT ENGINEER	
CHECKED			by	12-9-63
COMPARED			ENGINEER OF RIGHTS OF WAY	
INDEXED				
			STATE HIGHWAY ENGINEER	

REVISION	BY	DATE
Add R/W for I-75	W.F.H.	5-7-80
Corr. S.R. No.	D.J.C.	7-21-78
Rev. R/W	M.F.H.	8-6-64

SECTION 03001-2501 SHEET 5 OF

FED. ROAD DIV. No.	STATE	PROJECT No.	FISCAL YEAR	SHEET No.
3	FLA.			

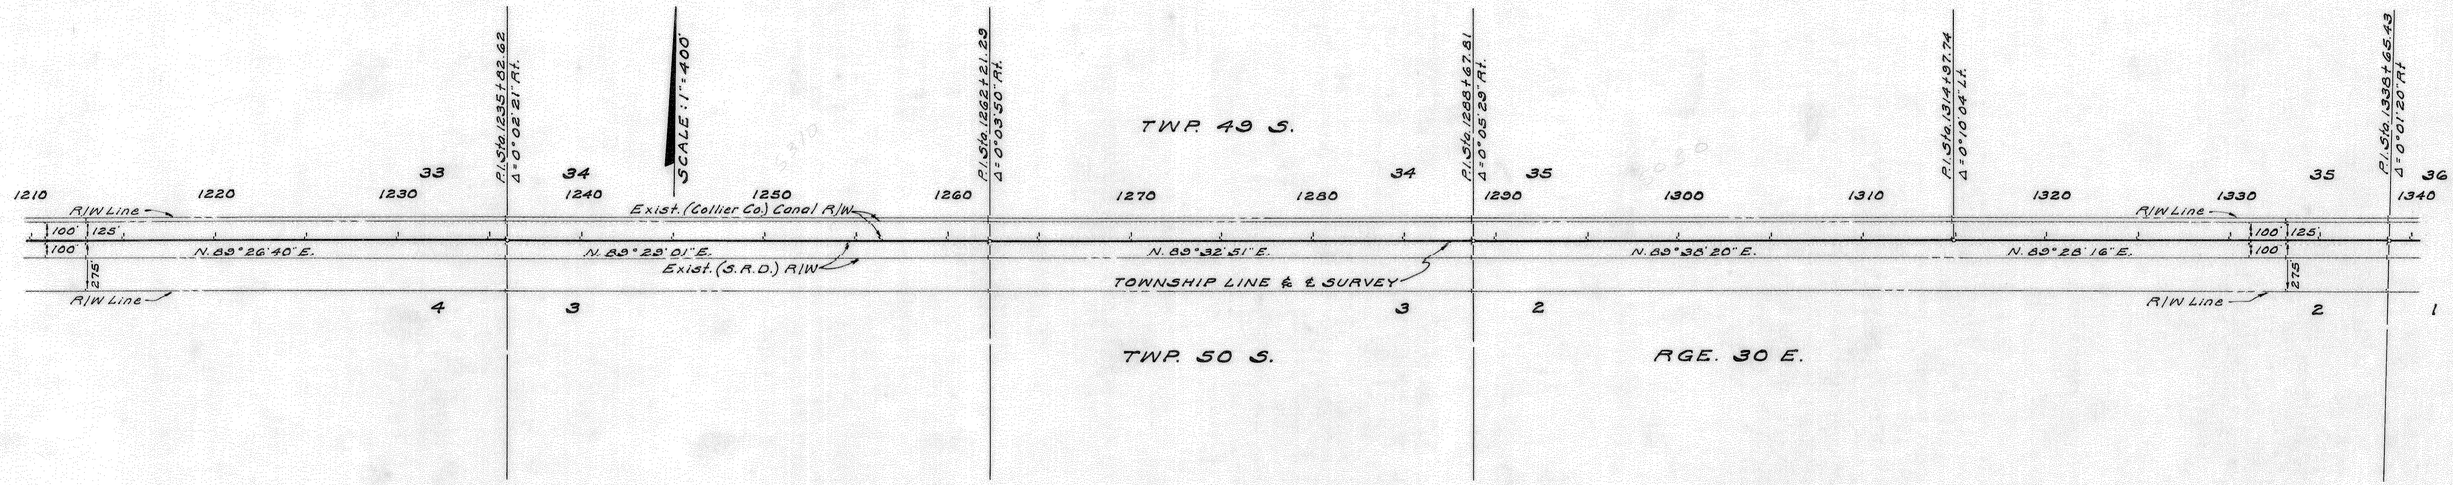

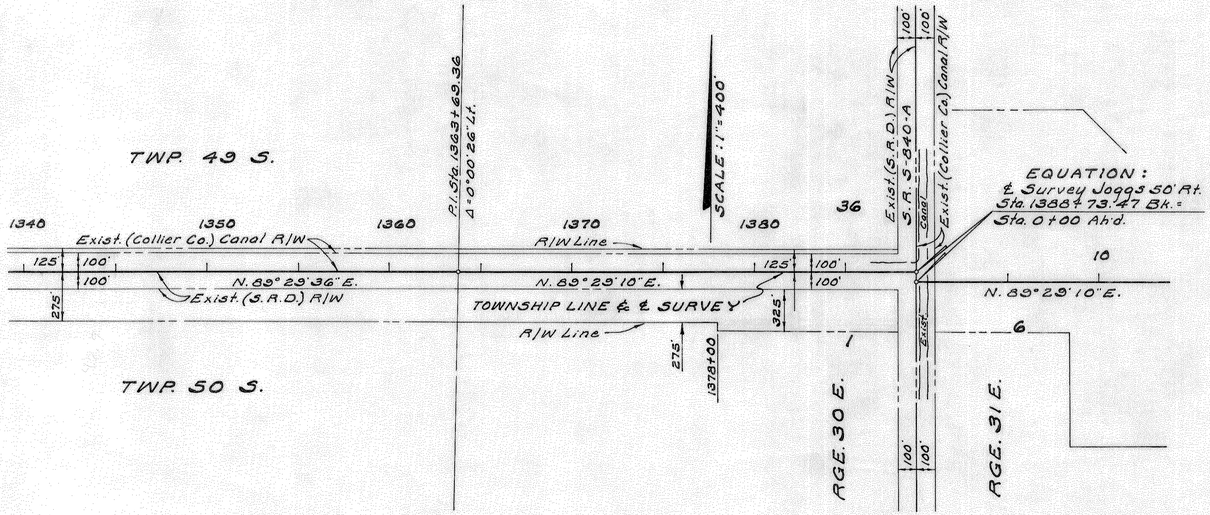

STATE OF FLORIDA
STATE ROAD DEPARTMENT

RIGHT OF WAY MAP

STATE ROAD No. (838) 84 COLLIER COUNTY

	BY	DATE	APPROVED BY	DATE
DRAWN			C.E. Davidson	
TRACED	W.C.S.	11-63	DISTRICT ENGINEER	
CHECKED			by	12-3-63
COMPARED			ENGINEER OF RIGHTS OF WAY	
INDEXED			STATE HIGHWAY ENGINEER	

Corr S.R. No	DJC	7-21-78
REVISION	BY	DATE

SECTION. 03001-2501 SHEET 6 OF

FED. ROAD DIV. No.	STATE	PROJECT No.	FISCAL YEAR	SHEET No.
3	FLA.			

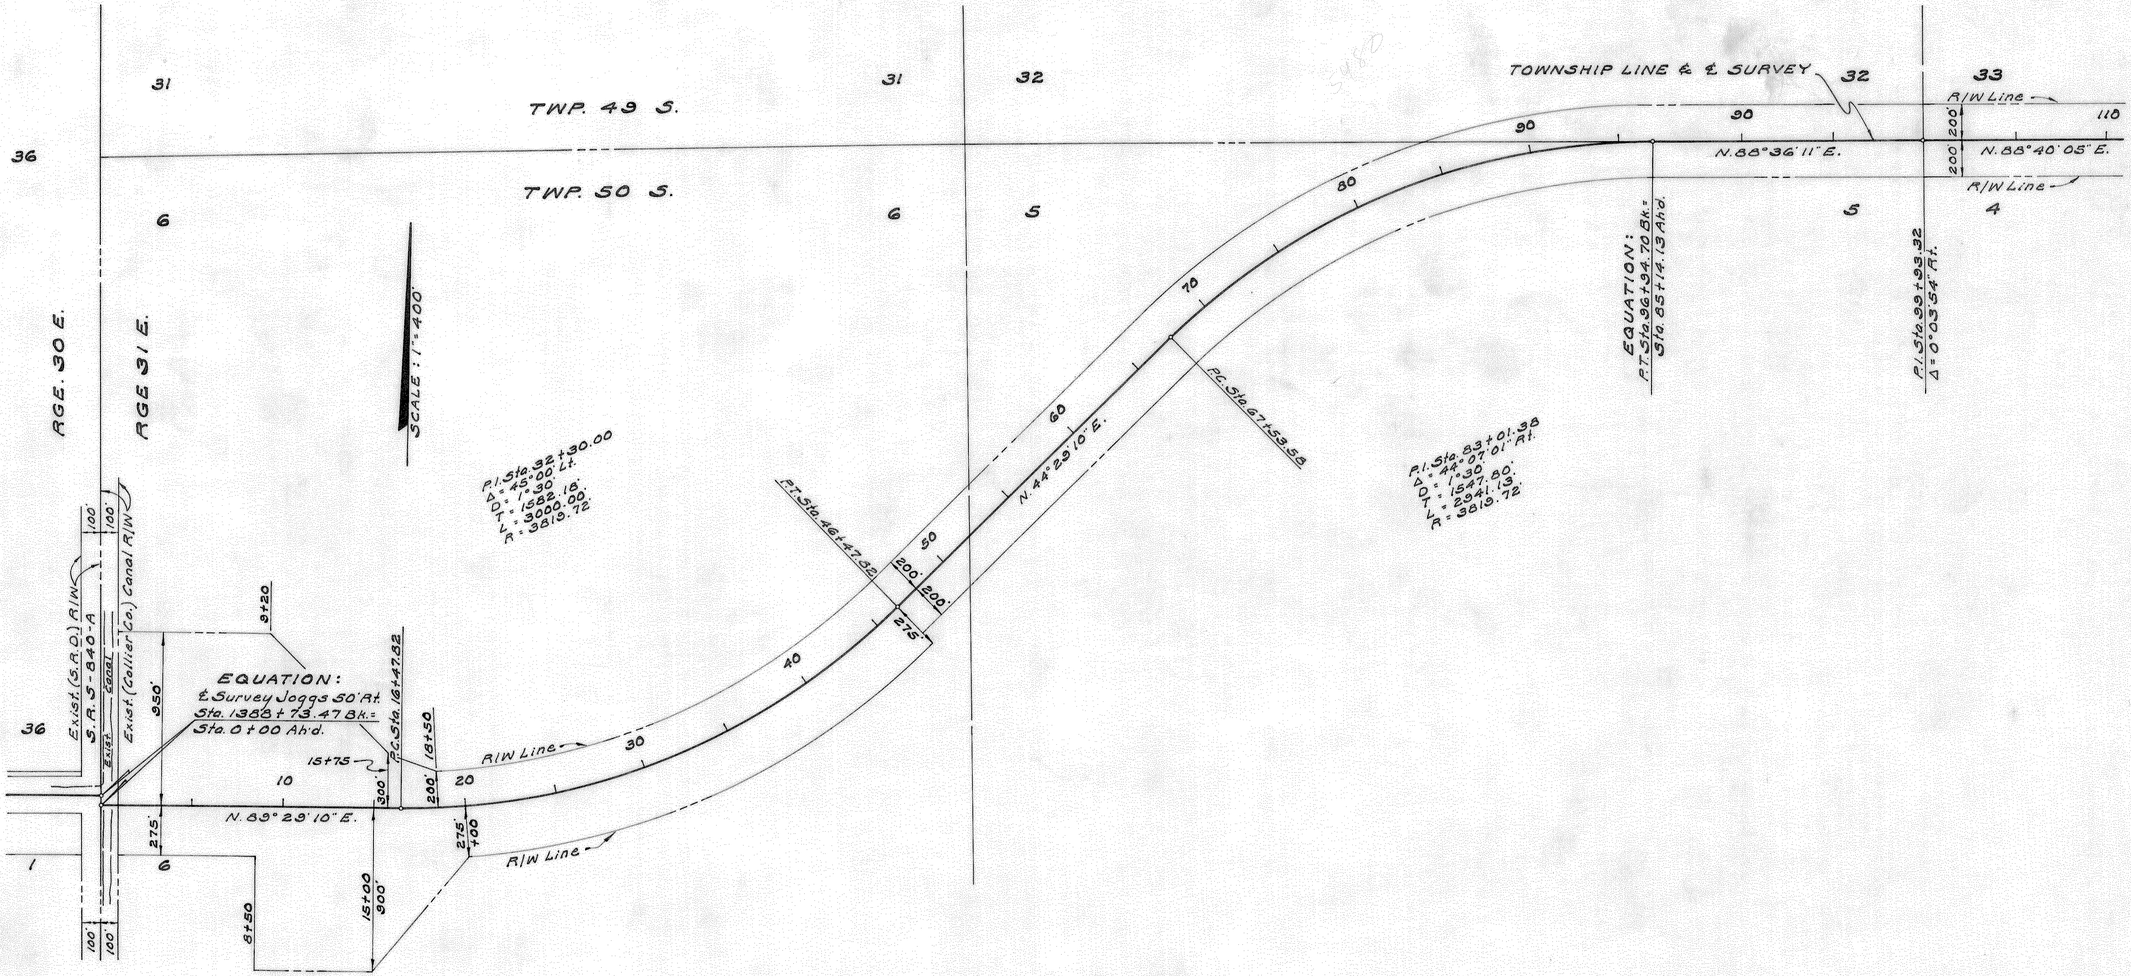

Corr. S.R. No.	D.J.C.	7-21-78		
REVISION	BY	DATE		

STATE OF FLORIDA
STATE ROAD DEPARTMENT

RIGHT OF WAY MAP

STATE ROAD No. (838) 84 COLLIER COUNTY

	BY	DATE	APPROVED BY	DATE
DRAWN			C.E. Davidson	
TRACED	W.C.S.	11-63	DISTRICT ENGINEER	
CHECKED			by	12-9-63
COMPARED			ENGINEER OF RIGHTS OF WAY	
INDEXED			STATE HIGHWAY ENGINEER	

SECTION 03001-2501 SHEET 7 OF

FED. ROAD DIV. No.	STATE	PROJECT No.	FISCAL YEAR	SHEET No.
3	FLA.			

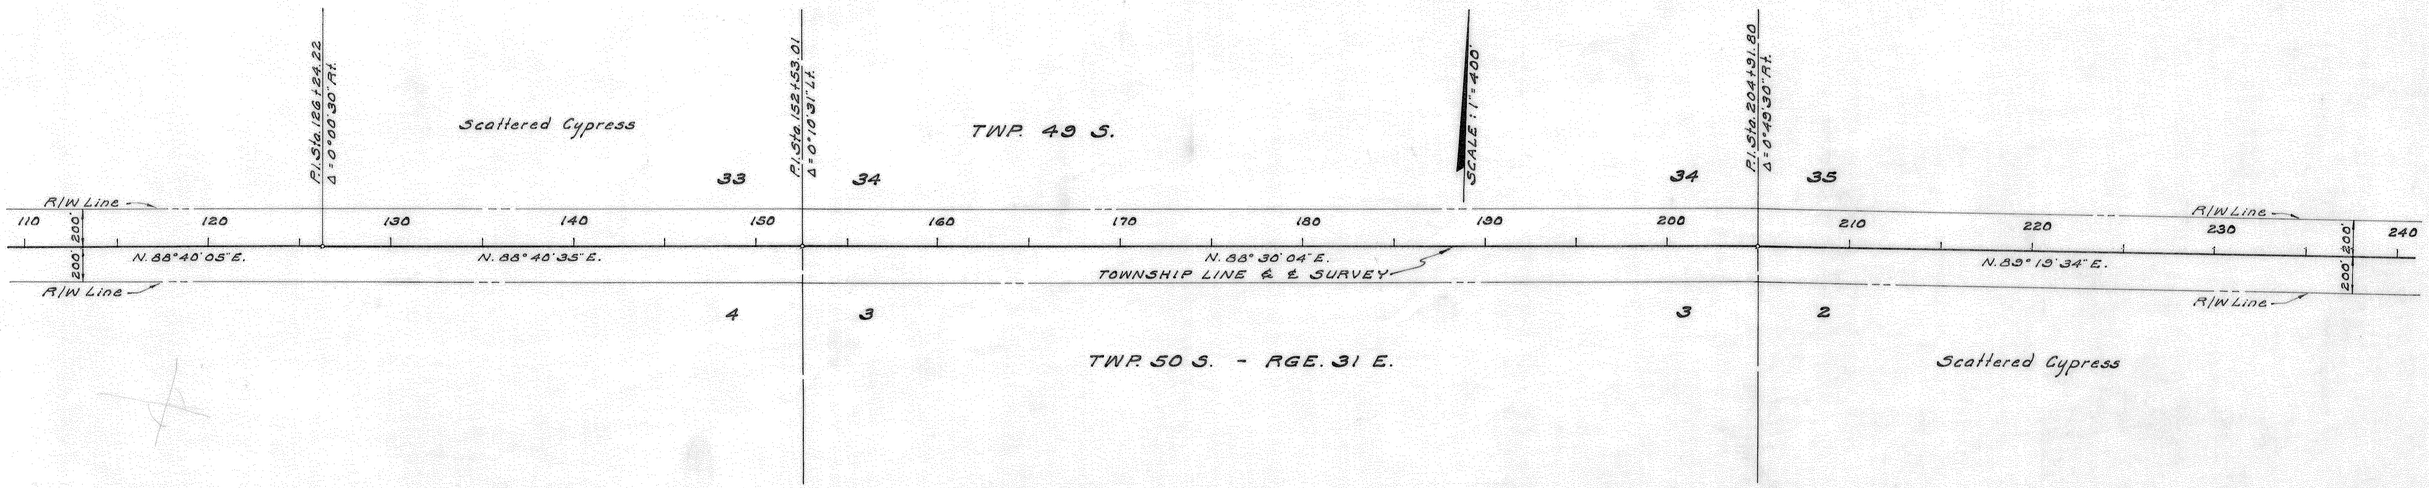

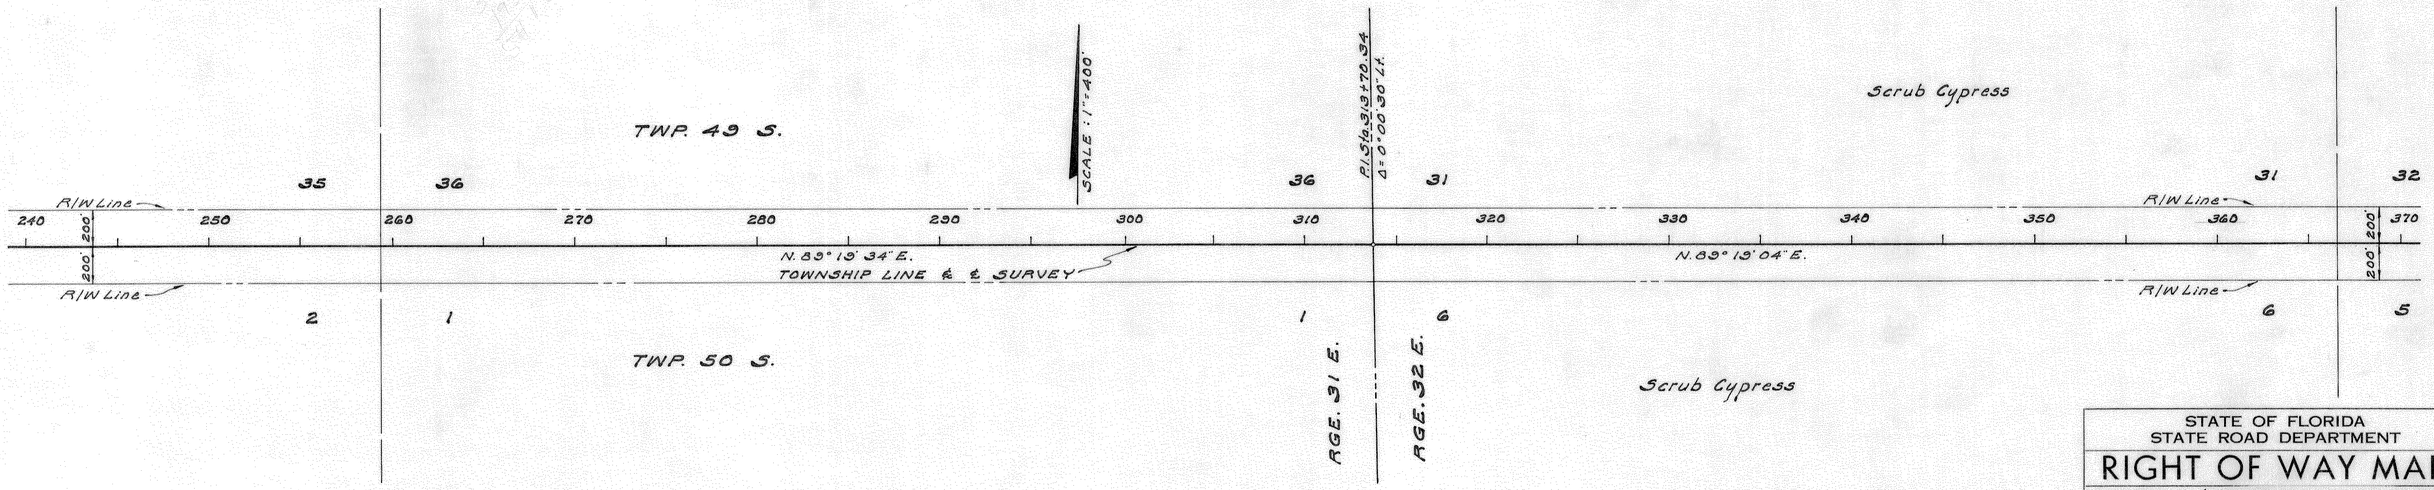

STATE OF FLORIDA
STATE ROAD DEPARTMENT

RIGHT OF WAY MAP

STATE ROAD No. (838) 84 COLLIER COUNTY

	BY	DATE	APPROVED BY	DATE
DRAWN			C.E. Davidson	
TRACED	W.C.S.	11-63	DISTRICT ENGINEER	
CHECKED			by	11-7-63
COMPARED			ENGINEER OF RIGHTS OF WAY	
INDEXED				
			STATE HIGHWAY ENGINEER	

Corr. S.R. No	D.J.C.	7-21-78
REVISION	BY	DATE

SECTION. 03001-2501 SHEET 8 OF

FED. ROAD DIV. No.	STATE	PROJECT No.	FISCAL YEAR	SHEET No.
3	FLA.			

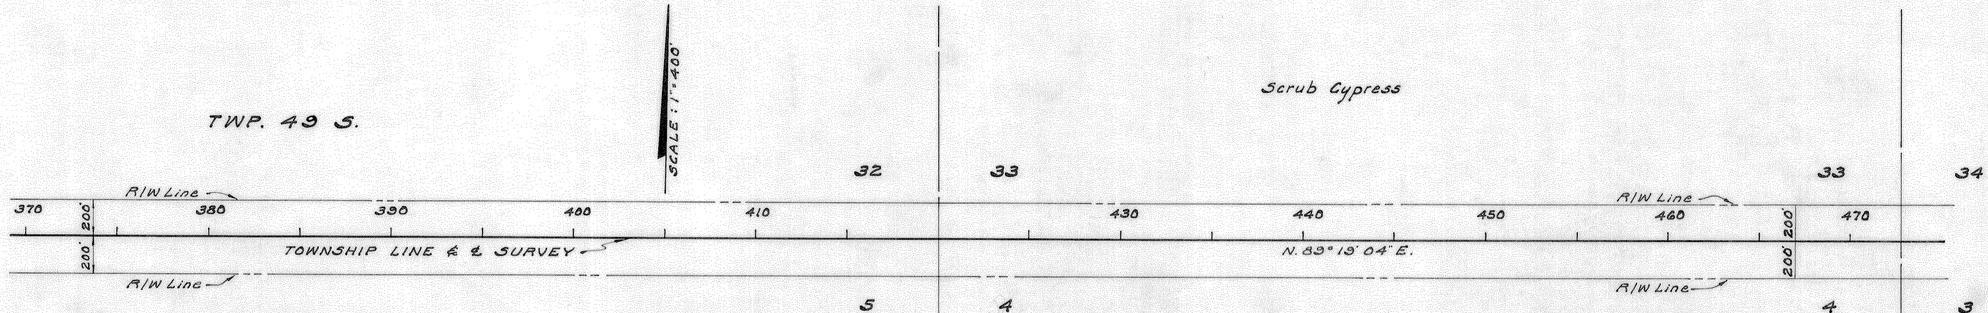

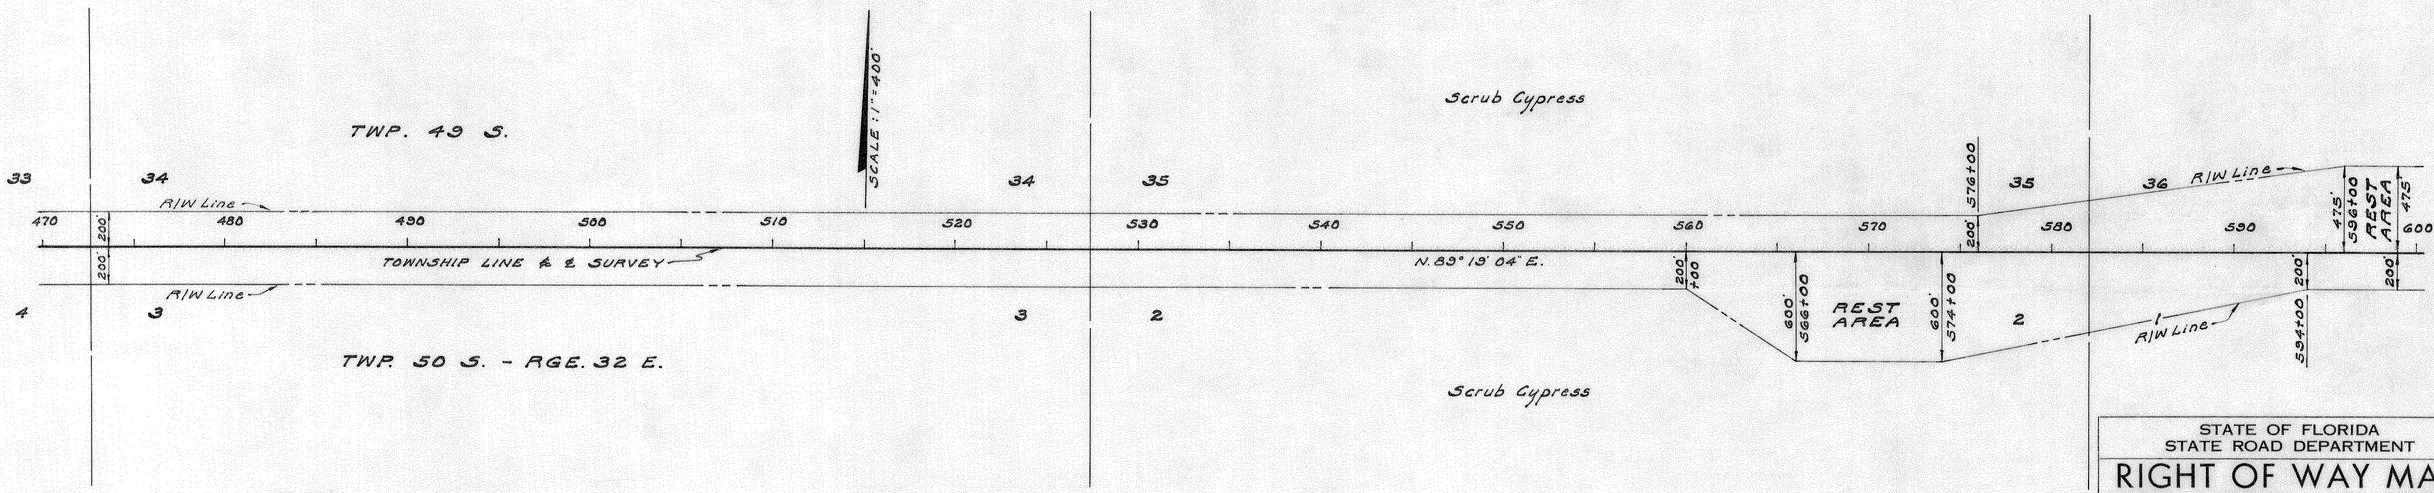

STATE OF FLORIDA
STATE ROAD DEPARTMENT

RIGHT OF WAY MAP

STATE ROAD No. (838) 84 COLLIER COUNTY

	BY	DATE	APPROVED BY	DATE
DRAWN			C. E. Davidson	
TRACED	W.C.S.	11-63	DISTRICT ENGINEER	12-9-63
CHECKED			ENGINEER OF RIGHTS OF WAY	
COMPARED				
INDEXED			STATE HIGHWAY ENGINEER	

Corr. S.R. No.	D.J.C.	7-21-78
REVISION	BY	DATE

SECTION. 03001-2501 SHEET 3 OF

FED. ROAD DIV. No.	STATE	PROJECT No.	FISCAL YEAR	SHEET No.
3	FLA.			

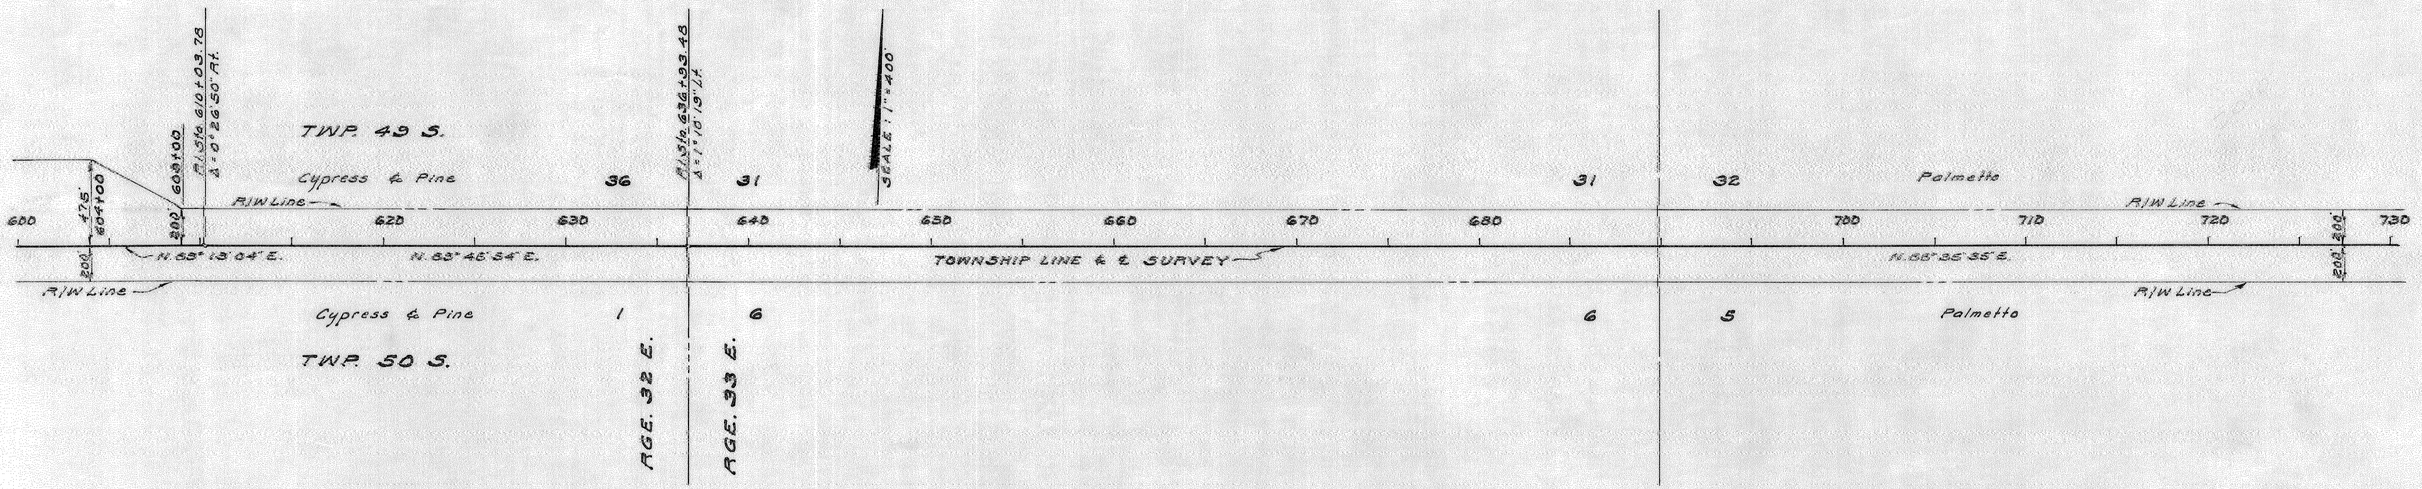

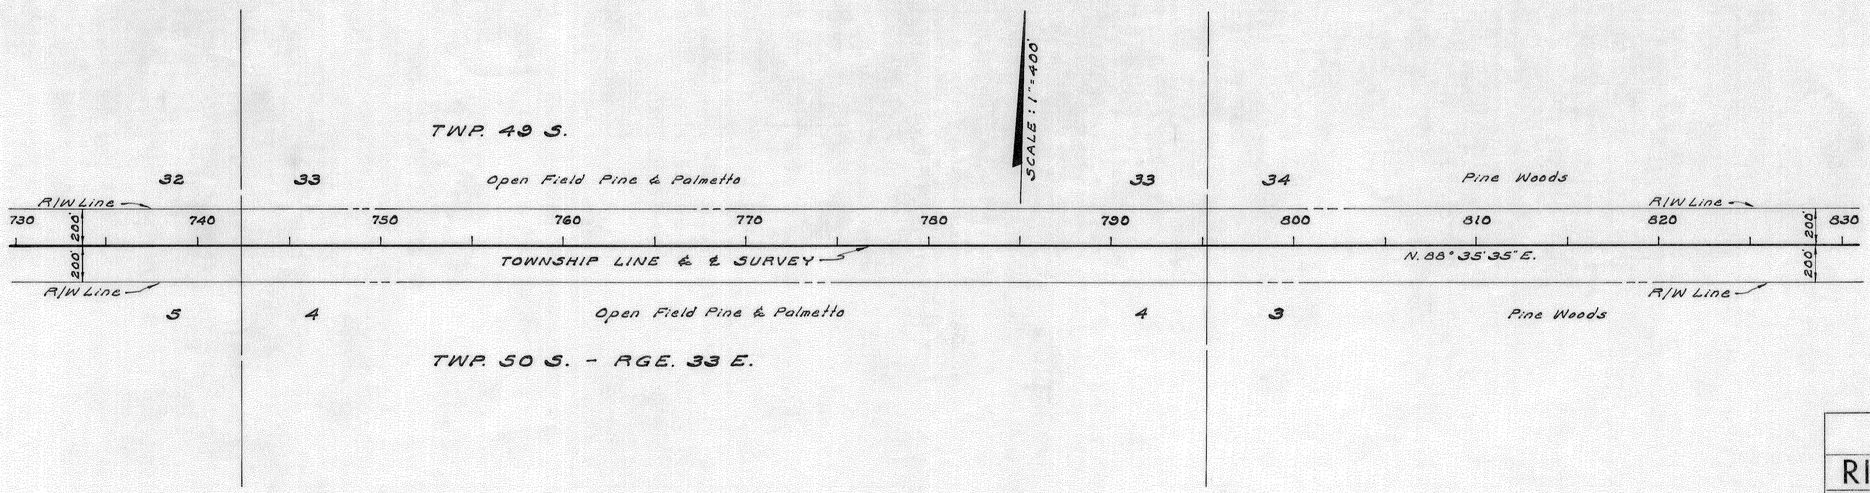

STATE OF FLORIDA
STATE ROAD DEPARTMENT

RIGHT OF WAY MAP

STATE ROAD No. (838) 84 COLLIER COUNTY

	By	Date	Approved By	Date
Drawn			C. E. Davidson	District Engineer
Traced	W.C.S.	11-63	by	12-3-63
Checked				Engineer of Rights of Way
Compared				
Indexed				State Highway Engineer

Corr. S.R. No	D.J.C.	7-21-78
Revision	By	Date

SECTION. 03001-2501 SHEET 10 OF

FED. ROAD DIV. No.	STATE	PROJECT No.	FISCAL YEAR	SHEET No.
3	FLA.			

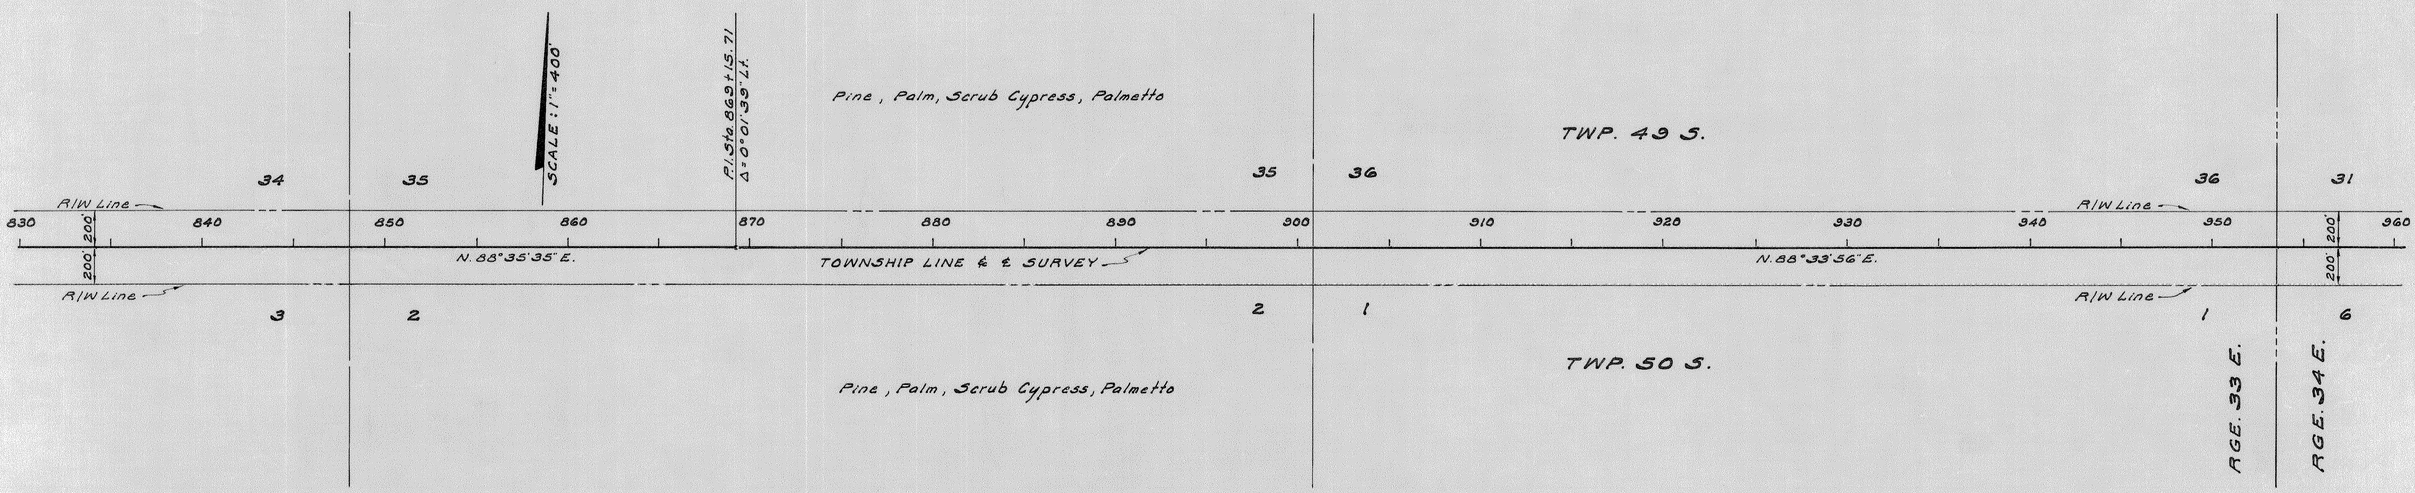

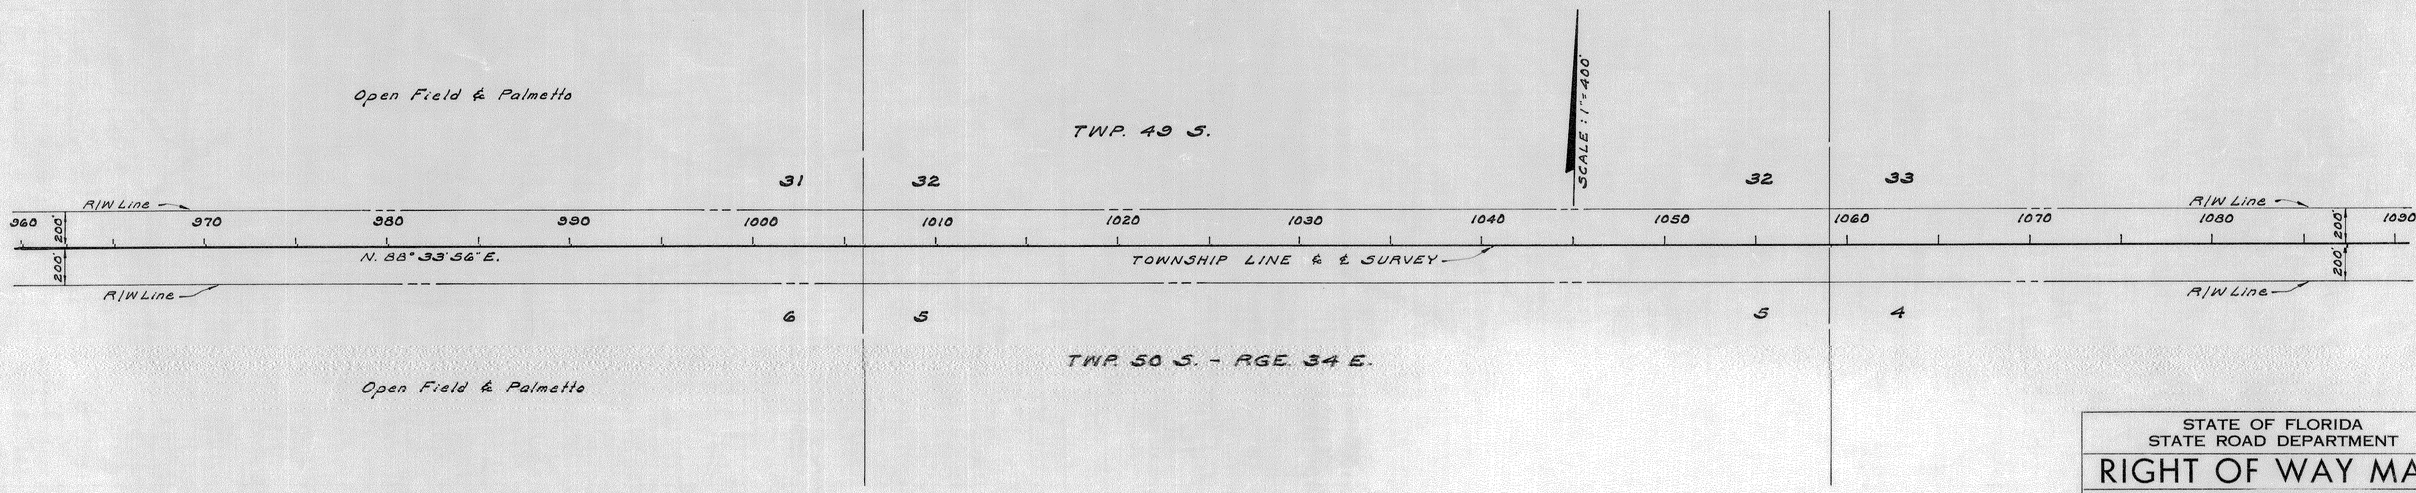

STATE OF FLORIDA
STATE ROAD DEPARTMENT

RIGHT OF WAY MAP

STATE ROAD No. (838) 84 COLLIER COUNTY

	BY	DATE	APPROVED BY	DATE
DRAWN			C. E. Davidson	
TRACED	W.C.S.	11-63	DISTRICT ENGINEER	
CHECKED			by	12-3-63
COMPARED			ENGINEER OF RIGHTS OF WAY	
INDEXED			STATE HIGHWAY ENGINEER	

Corr. S.R. No.	DJC.	7-21-78
REVISION	BY	DATE

SECTION 03001-2501 SHEET 11 OF

FED. ROAD DIV. No.	STATE	PROJECT No.	FISCAL YEAR	SHEET No.
3	FLA.			

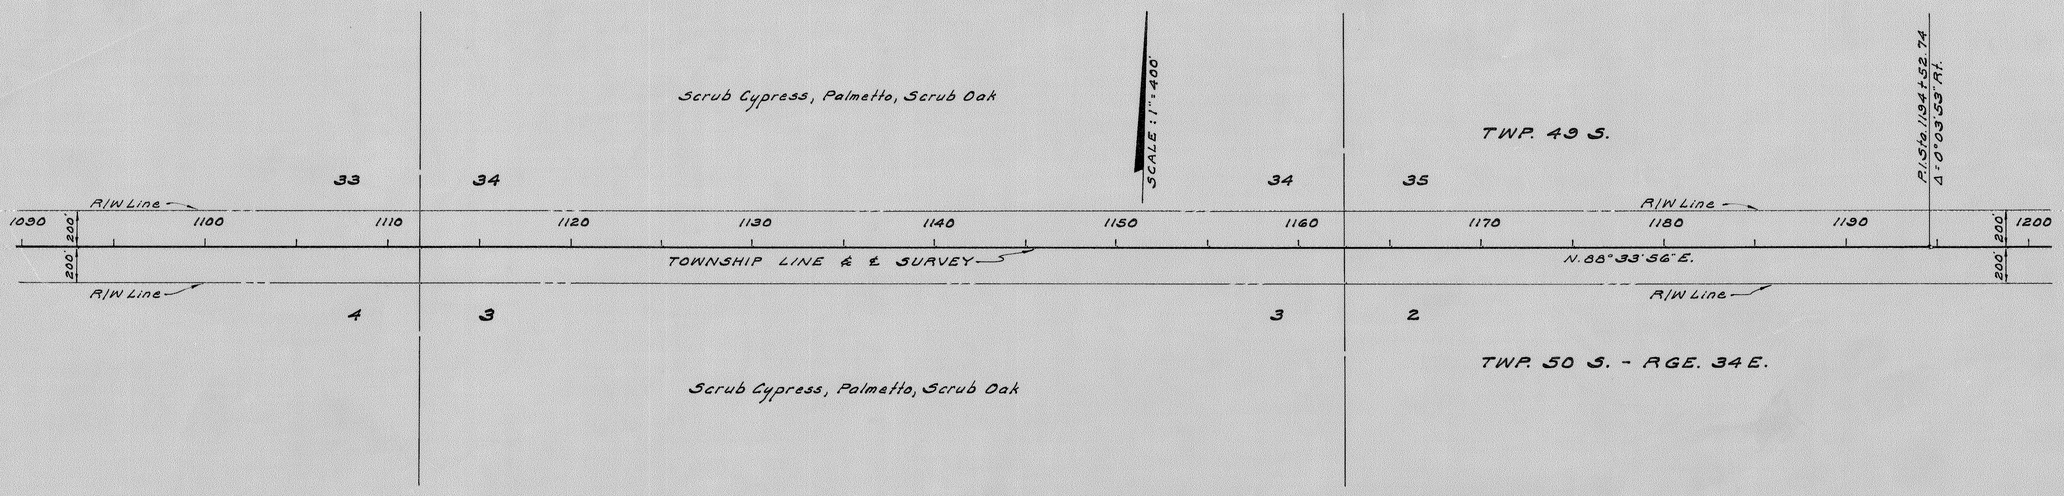

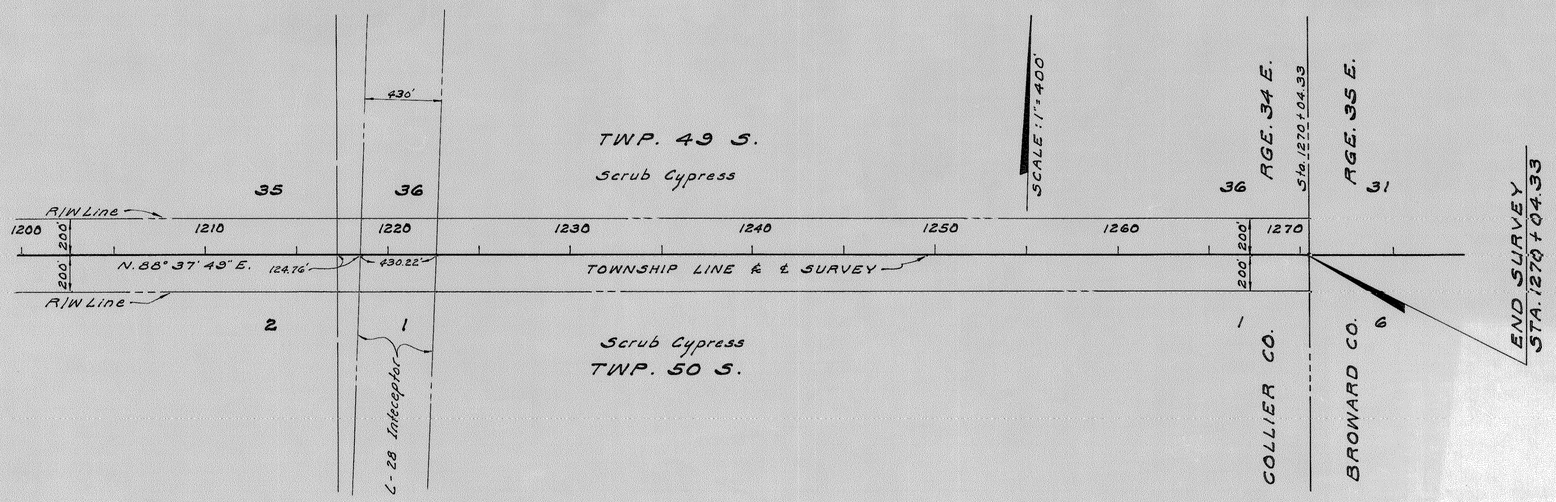

STATE OF FLORIDA
STATE ROAD DEPARTMENT

RIGHT OF WAY MAP

STATE ROAD No. (838) 84 COLLIER COUNTY

	By	Date	Approved By	Date
Drawn			C. E. Davidson	
Traced	W.C.S.	11-63	DISTRICT ENGINEER	
Checked			by	12-9-63
Compared			ENGINEER OF RIGHTS OF WAY	
Indexed			STATE HIGHWAY ENGINEER	

Corr. S.R. No.	D.J.C.	7-21-78
Revision	By	Date

SECTION 03001-2501 SHEET 12 OF