FED. ROAD DIST. No.	STATE	FED. AID PROJ. No.	FISCAL YEAR	SHEET NO.	TOTAL SHEETS
8	FLA.		'45	1	1

Job No 0307-104

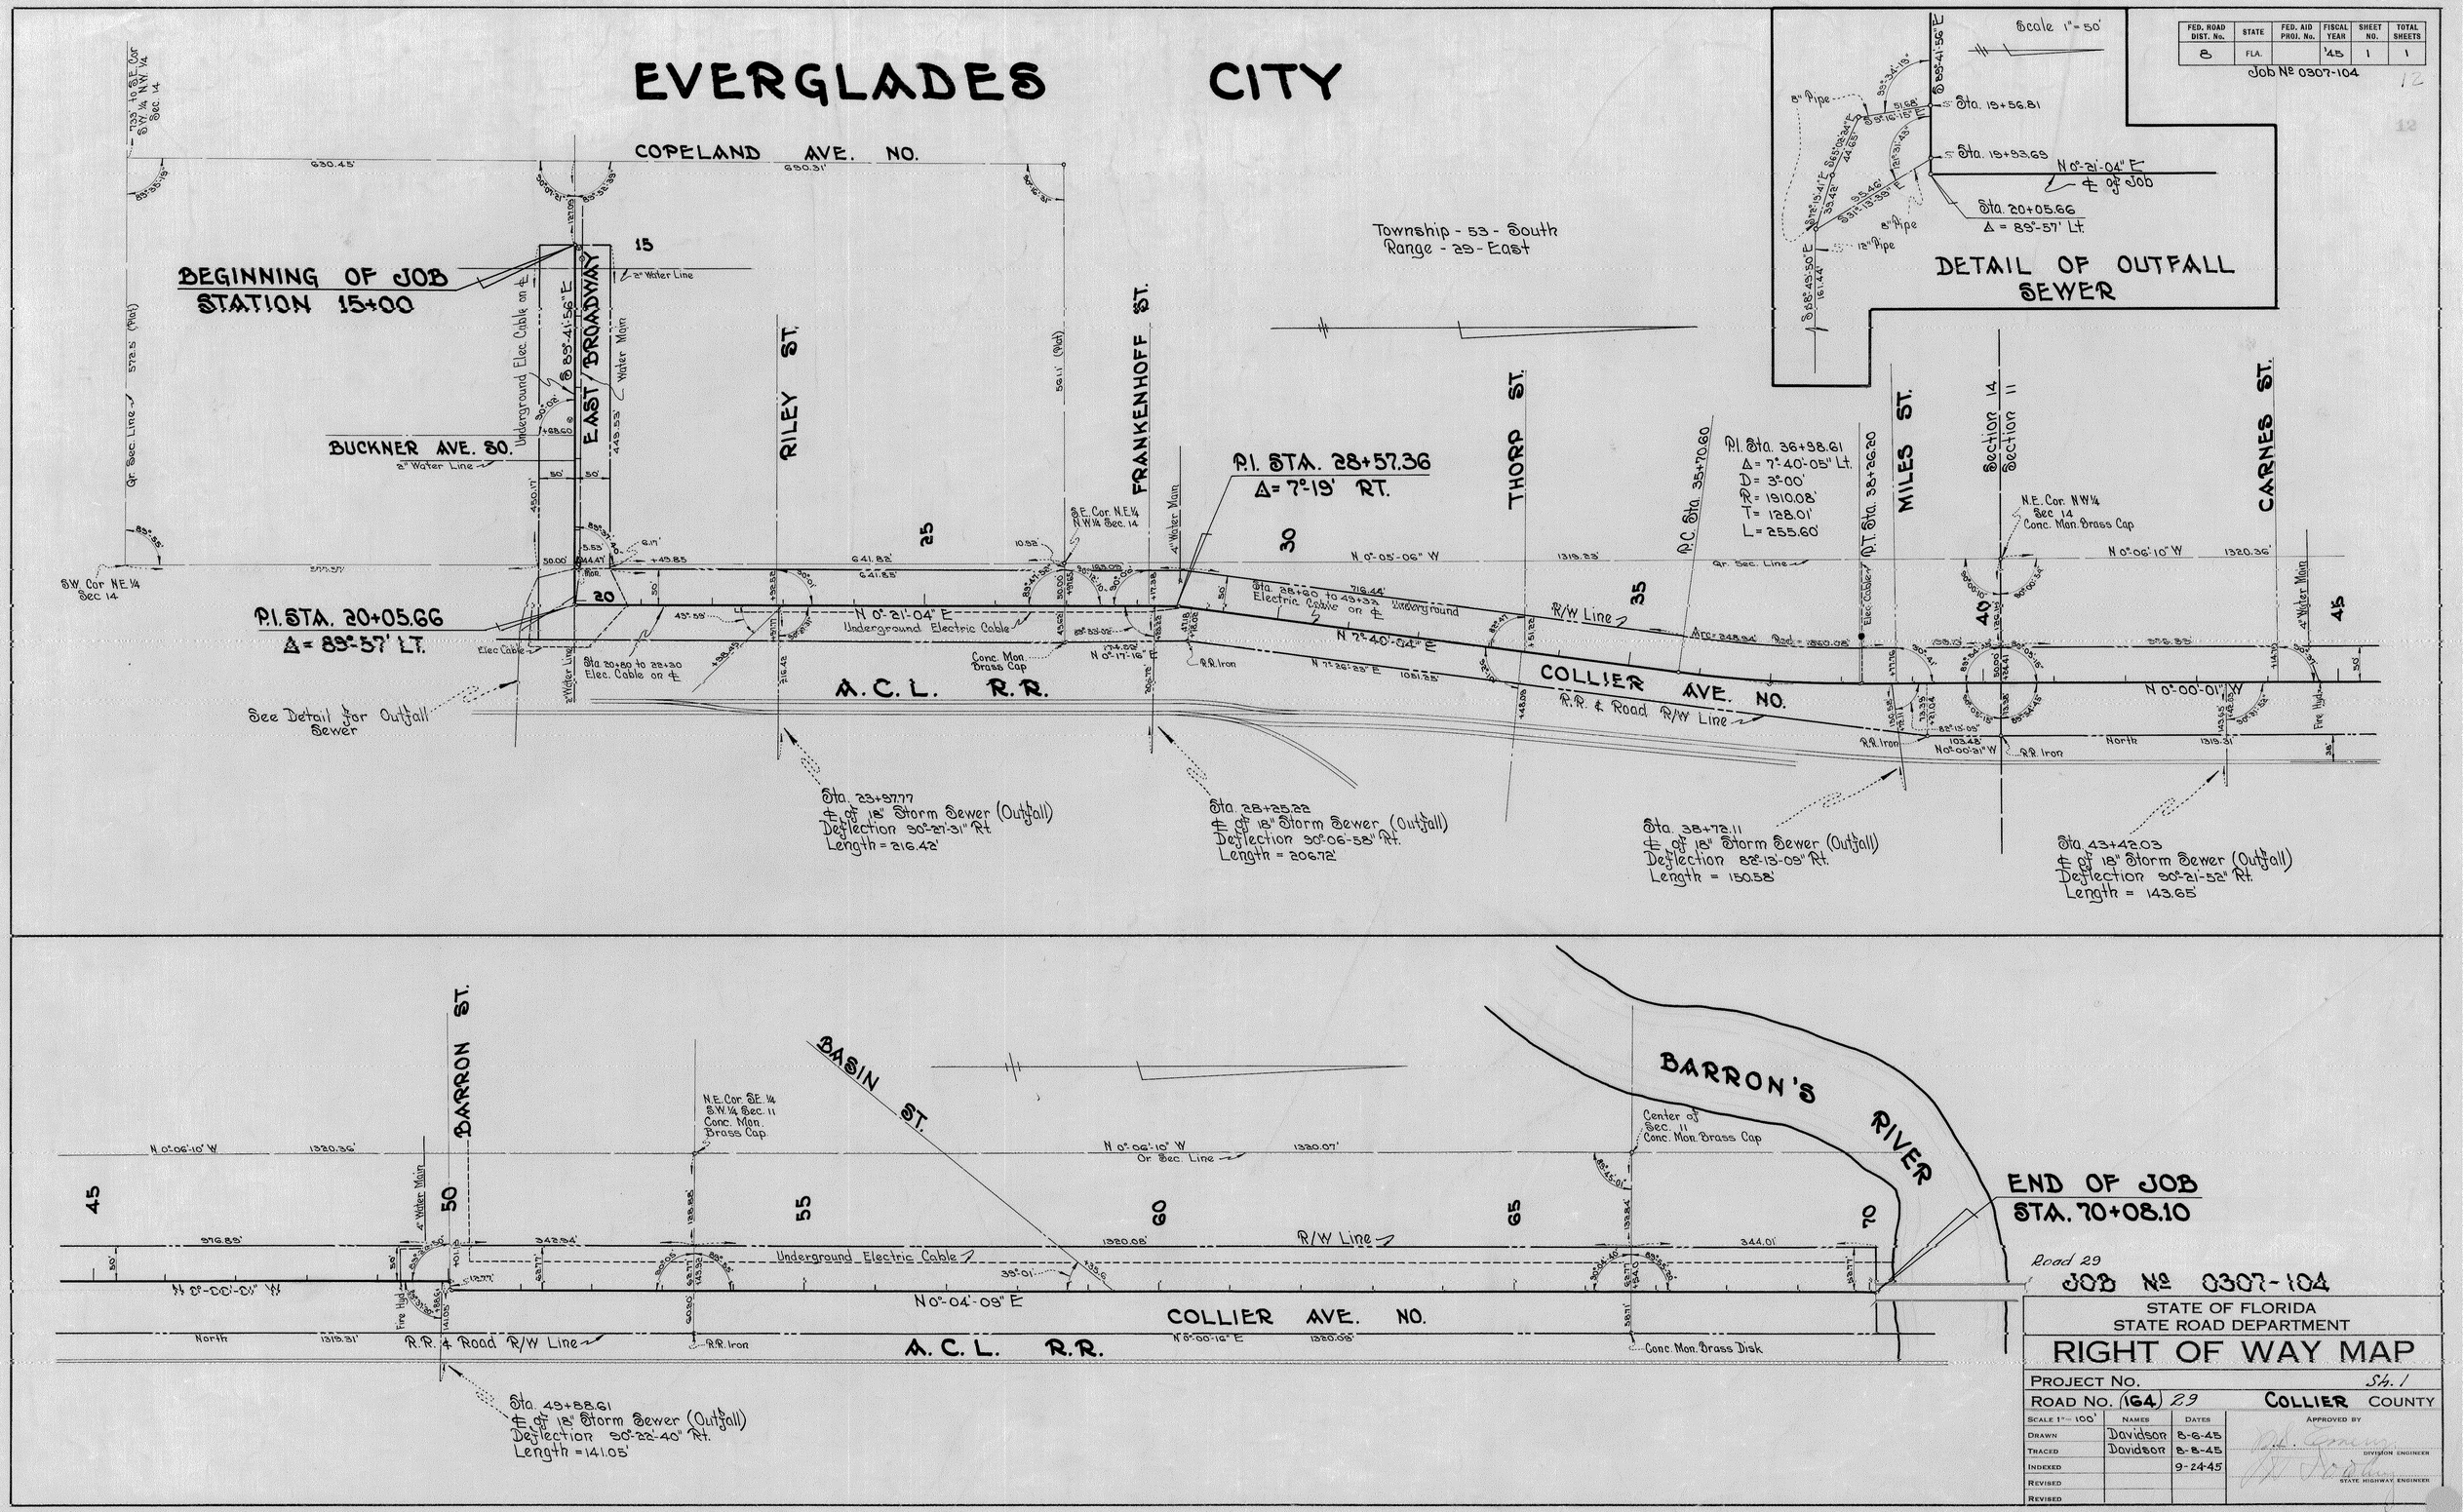

JOB No 0307-104

STATE OF FLORIDA
STATE ROAD DEPARTMENT

RIGHT OF WAY MAP

PROJECT No. Sh. 1

ROAD No. (164) 29 COLLIER COUNTY

SCALE 1" = 100'	NAMES	DATES	APPROVED BY
DRAWN	Davidson	8-6-45	DIVISION ENGINEER
TRACED	Davidson	8-8-45	
INDEXED		9-24-45	STATE HIGHWAY ENGINEER
REVISED			
REVISED			