FED. ROAD DIV. No.	STATE	SEC. AND JOB No.	FISCAL YEAR	SHEET No.	TOTAL SHEETS
3	FLA.	0307-150	'50	1	2

13

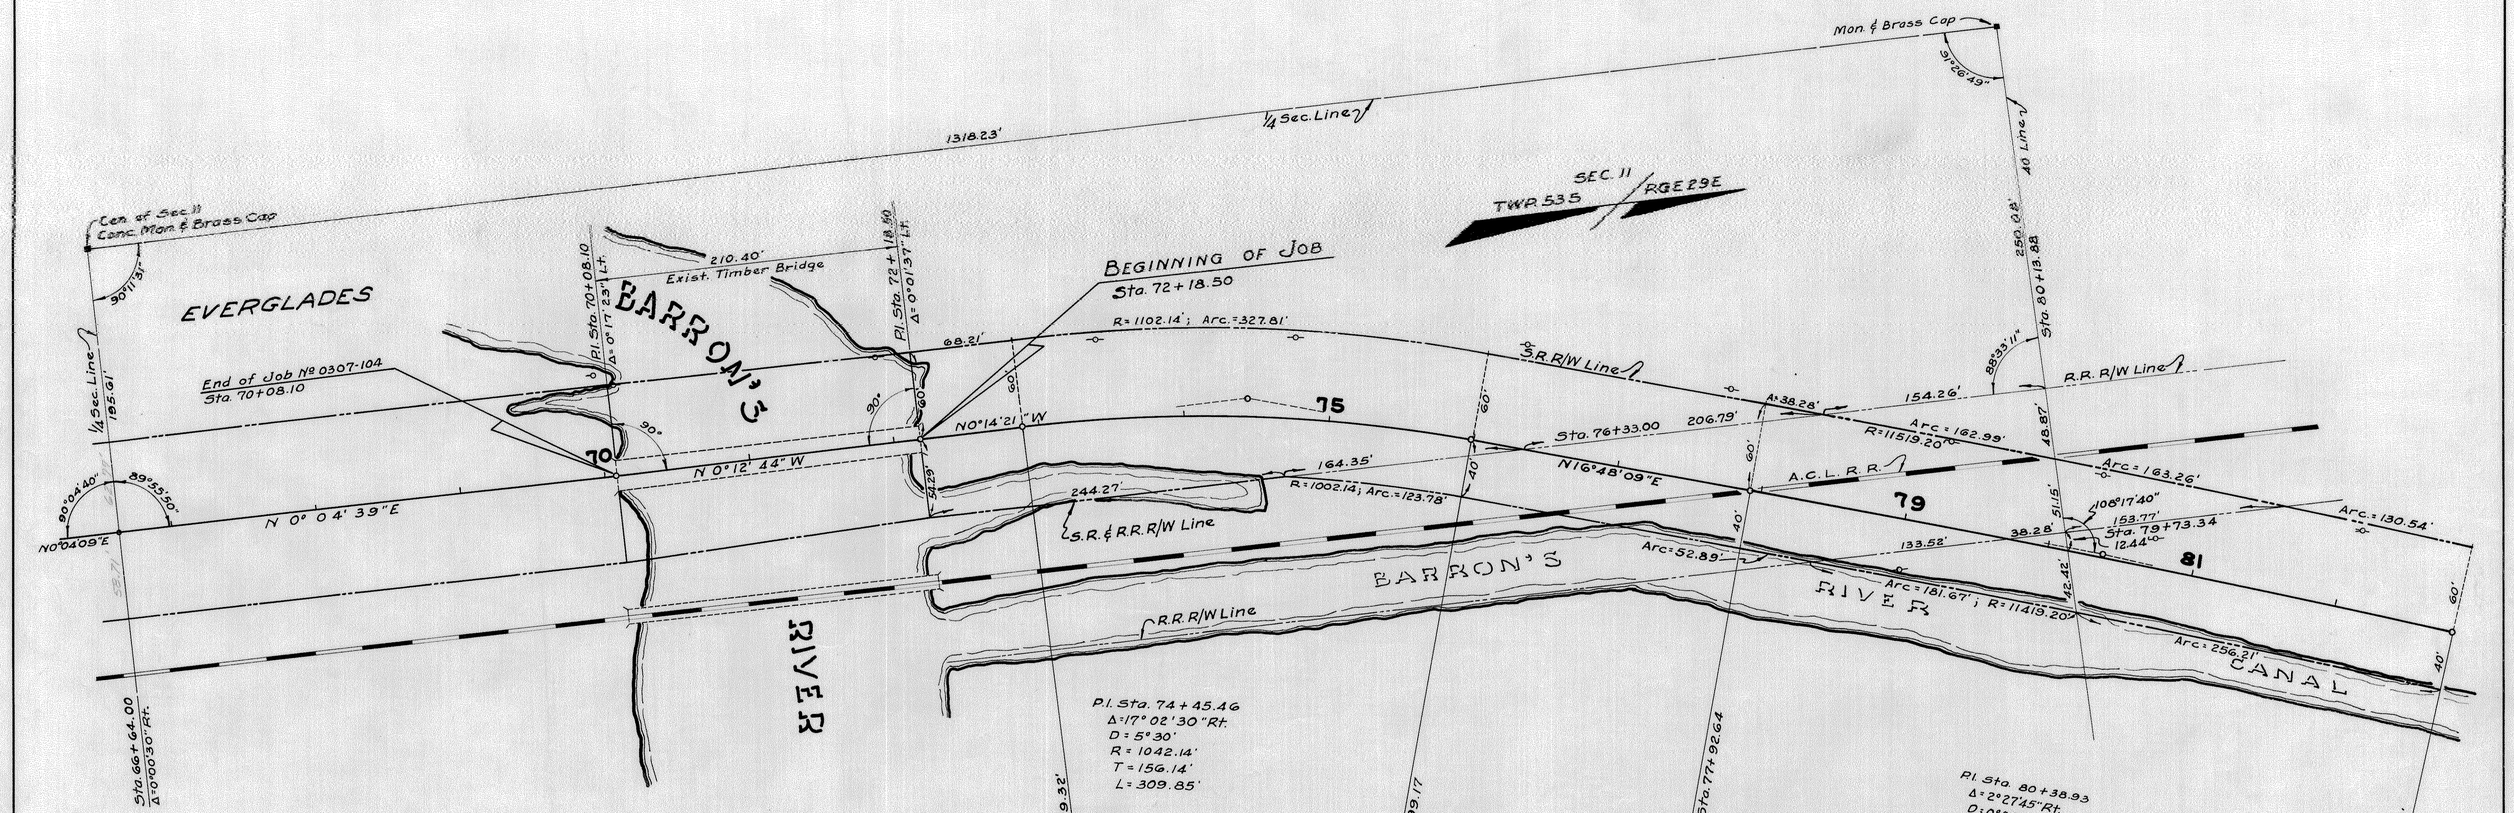

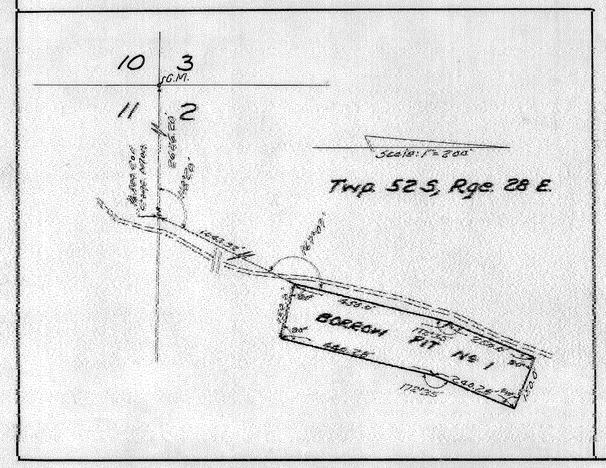

NOTE:- Bearings based on R/W Map - Job No. 0307-104

STATE OF FLORIDA
STATE ROAD DEPARTMENT

RIGHT OF WAY MAP

SECTION No. 0307-150 Sh. 1

ROAD No. 29 COLLIER COUNTY

SCALE 1"=50'	NAMES	DATES	APPROVED BY
DRAWN	Vansant	4-50	
TRACED	Vansant	4-50	DIVISION ENGINEER
INDEXED			
REVIEWED		9-25-50	STATE HIGHWAY ENGINEER
REVISED			

15

FED. ROAD DIV. No.	STATE	SEC. AND JOB No.	FISCAL YEAR	SHEET No.	TOTAL SHEETS
3	FLA.	0307-150	'50	2	2

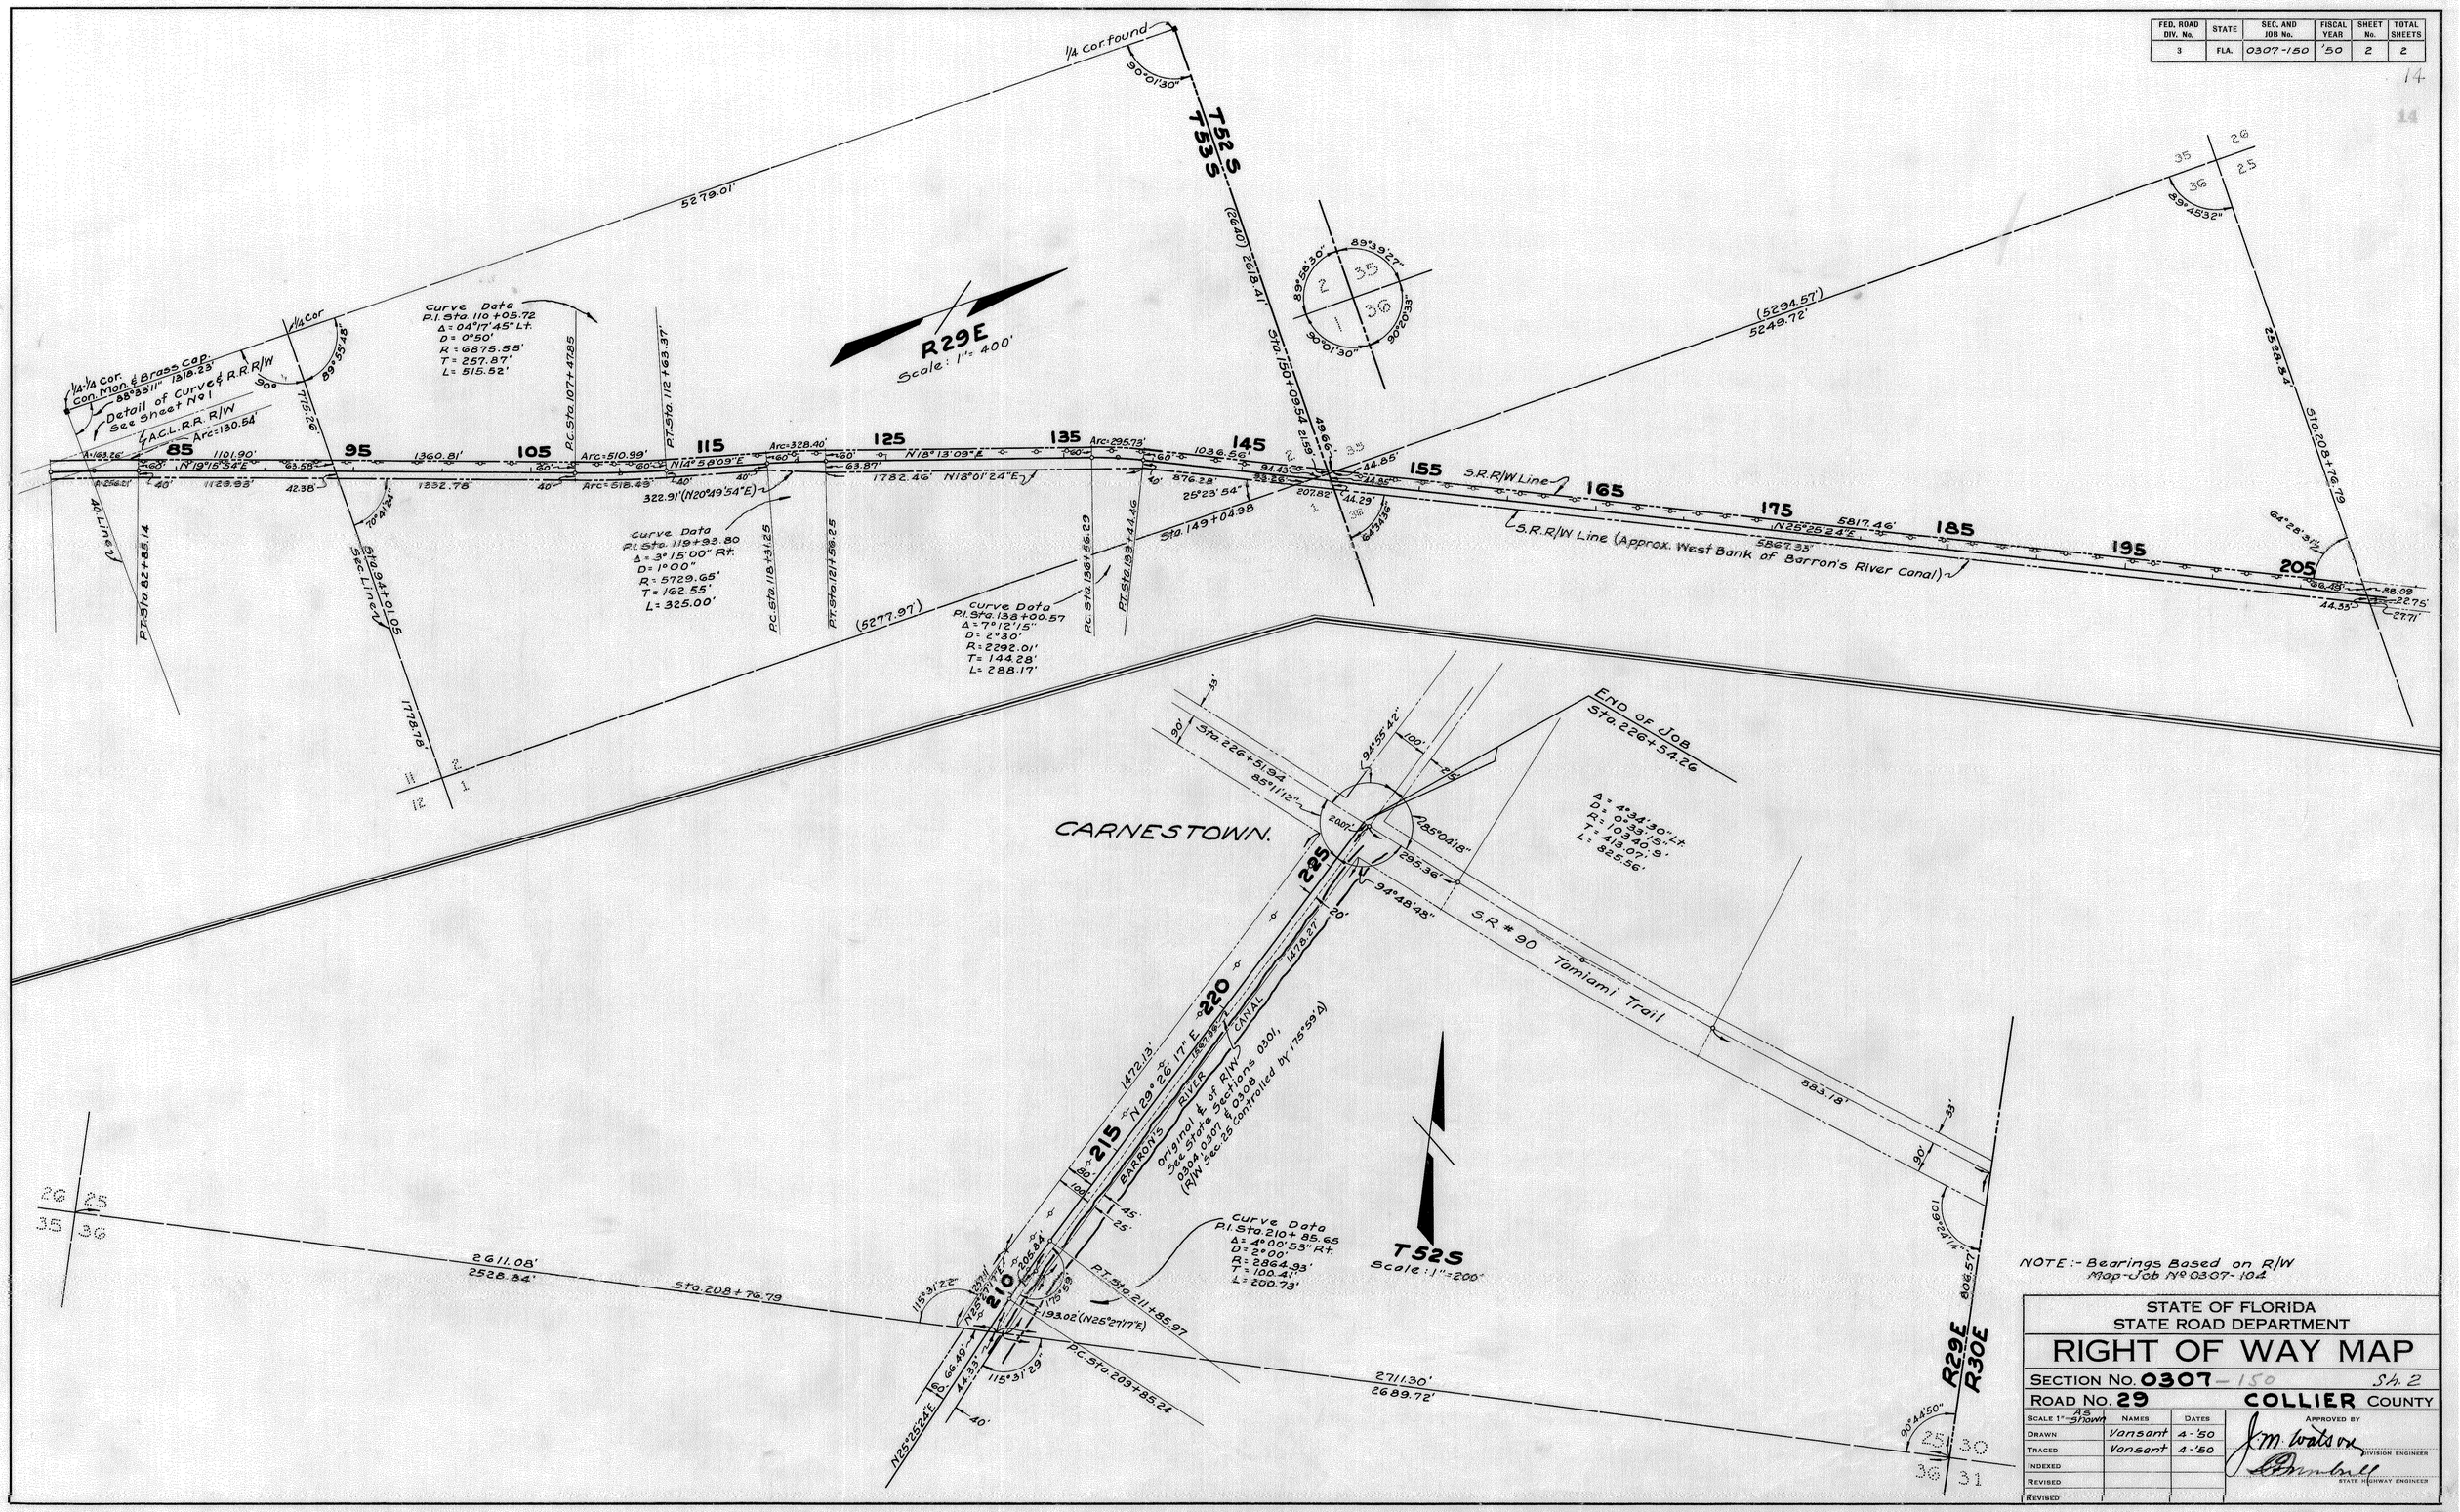

NOTE:- Bearings Based on R/W Map-Job No 0307-104

STATE OF FLORIDA
STATE ROAD DEPARTMENT

RIGHT OF WAY MAP

SECTION No. 0307-150 Sh. 2

ROAD No. 29 COLLIER COUNTY

SCALE 1" = As Shown	NAMES	DATES	APPROVED BY
DRAWN	Vansant	4-'50	J. M. Watson, DIVISION ENGINEER
TRACED	Vansant	4-'50	
INDEXED			
REVISED			STATE HIGHWAY ENGINEER
REVISED			