FED. ROAD DIV. No.	STATE	PROJECT No.	FISCAL YEAR	SHEET No.
3	FLA.	03500 - 2602	66/67	1

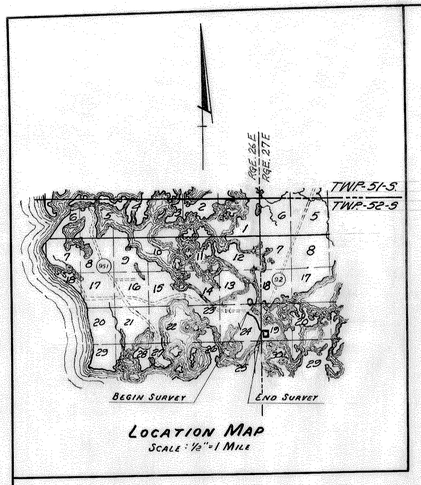

LOCATION MAP
SCALE: 1/2" = 1 MILE

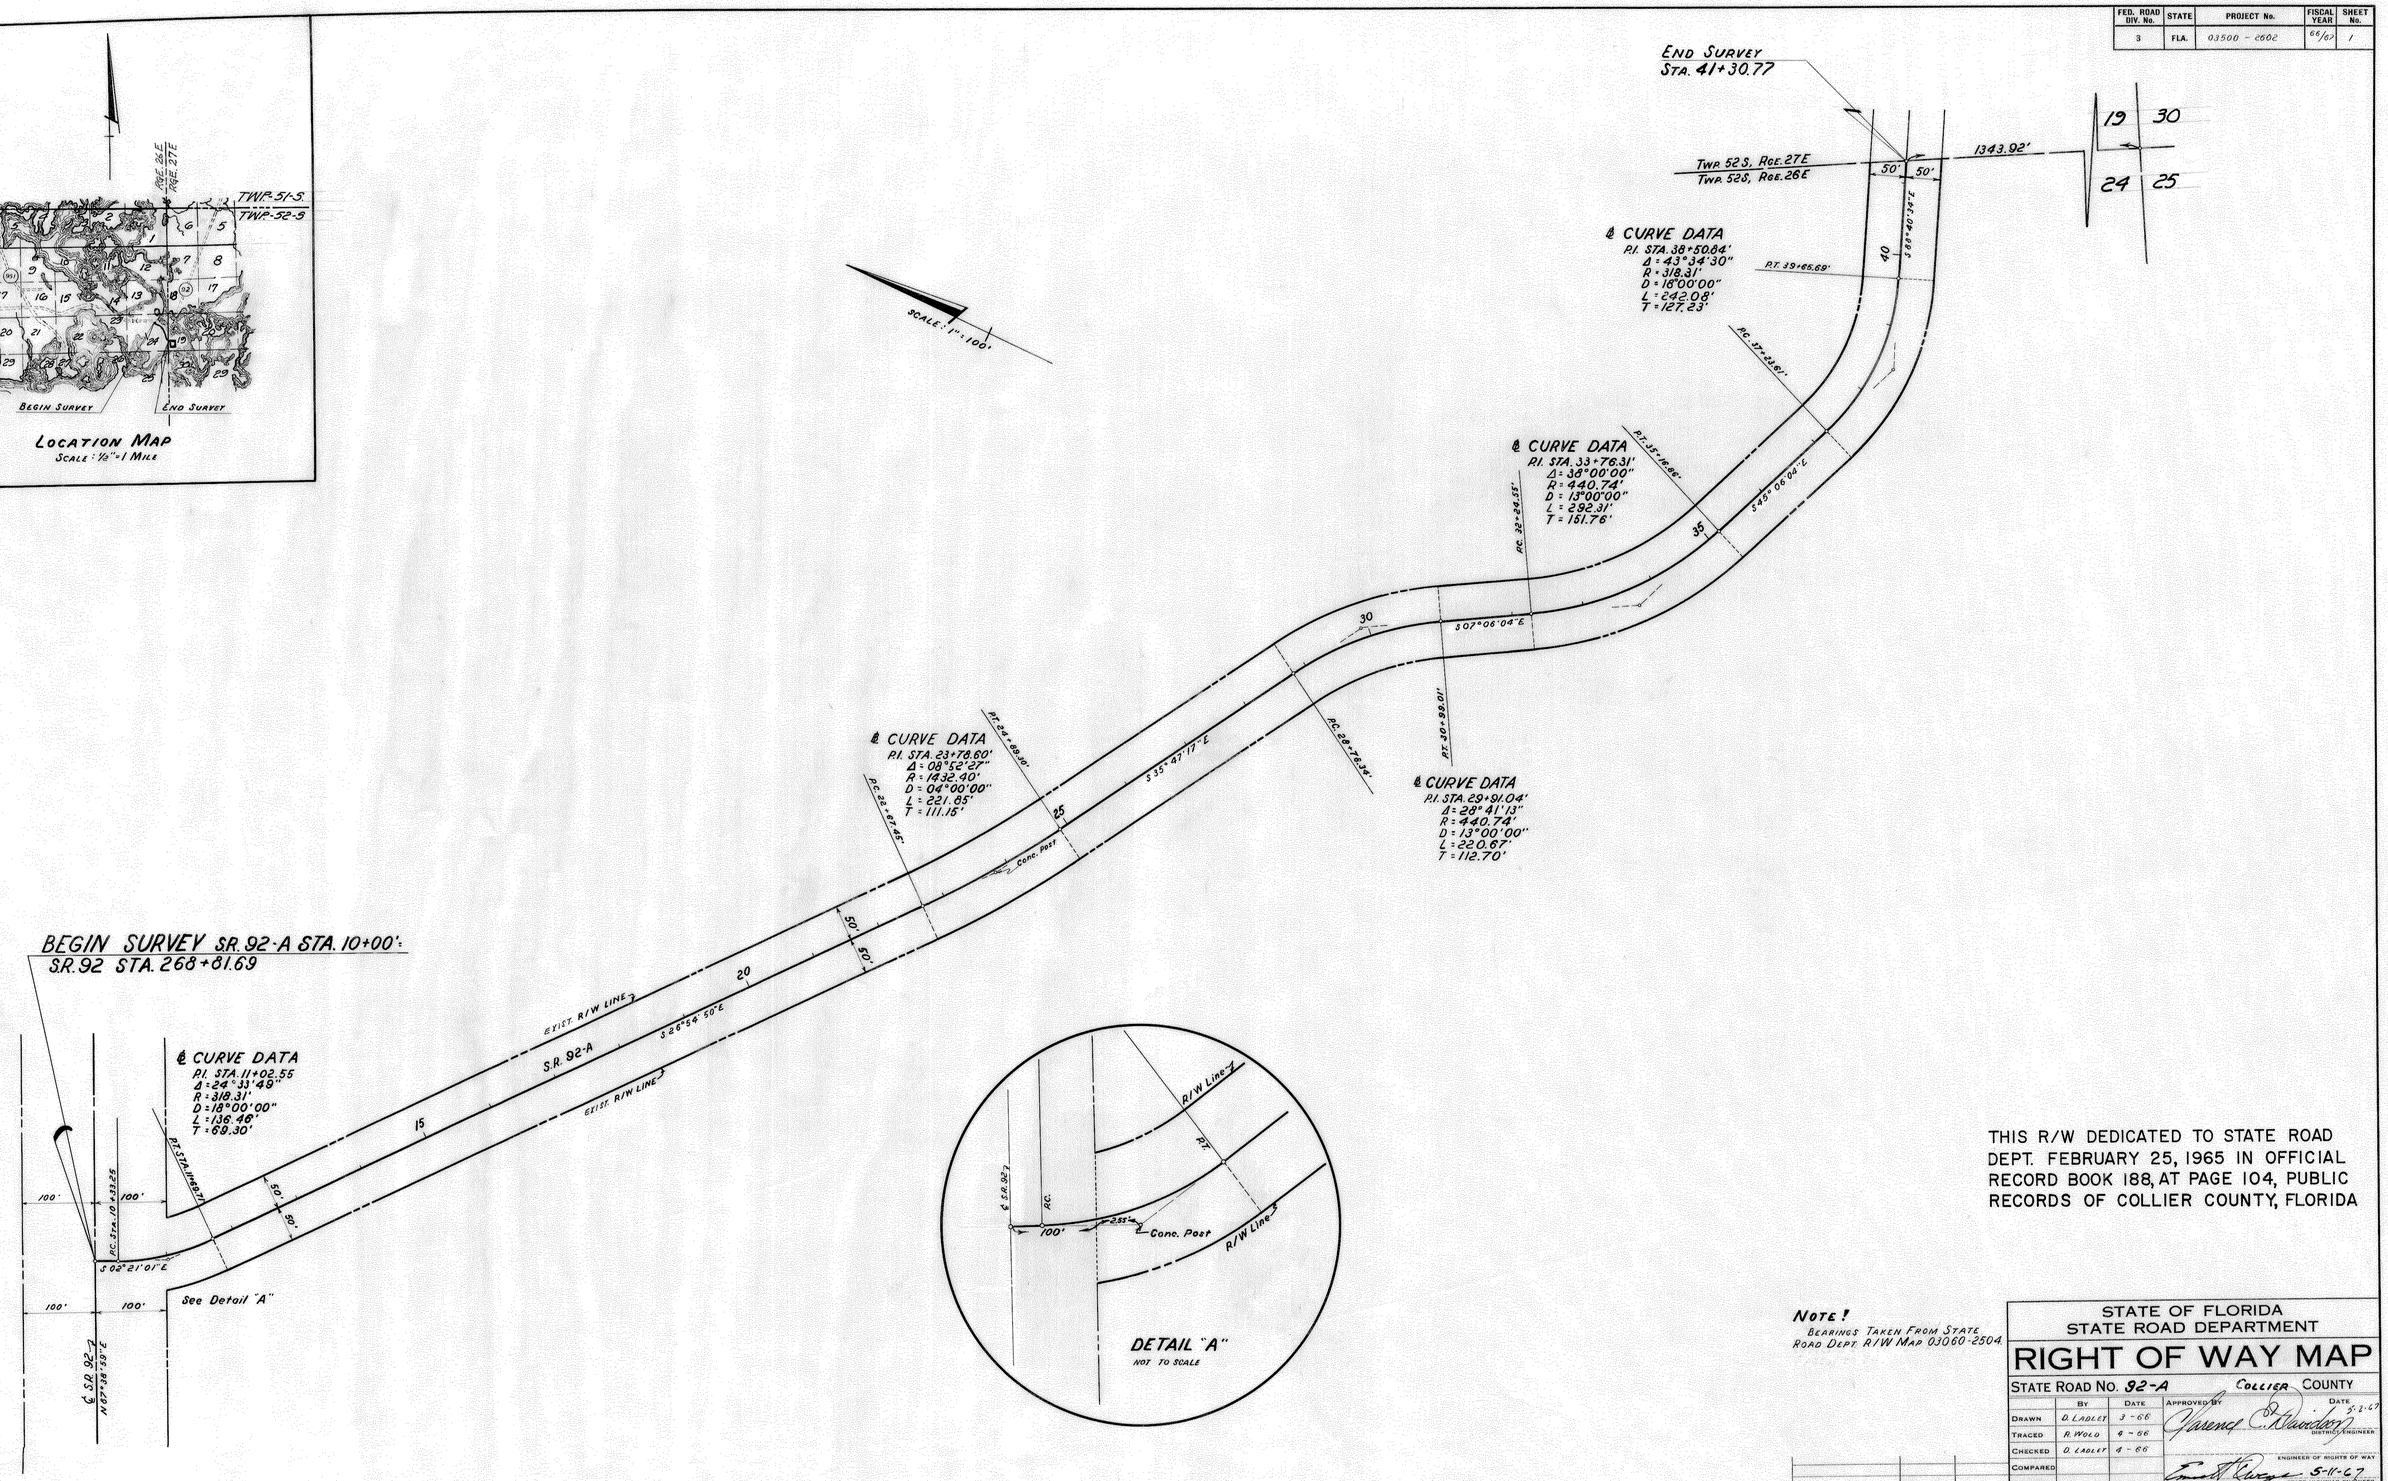

THIS R/W DEDICATED TO STATE ROAD DEPT. FEBRUARY 25, 1965 IN OFFICIAL RECORD BOOK 188, AT PAGE 104, PUBLIC RECORDS OF COLLIER COUNTY, FLORIDA

NOTE!
BEARINGS TAKEN FROM STATE ROAD DEPT. R/W MAP 03060-2504.

STATE OF FLORIDA
STATE ROAD DEPARTMENT

RIGHT OF WAY MAP

STATE ROAD No. 92-A COLLIER COUNTY

	By	Date	Approved By	Date
Drawn	D. LADLEY	3-66	Lawrence E. Newdom, District Engineer	5-2-67
Traced	R. WOLD	4-66		
Checked	D. LADLEY	4-66		
Compared			Engineer of Rights of Way	
Indexed			for State Highway Engineer	5-11-67

Revision	By	Date
Ref. Loc. Map	Mcc-CNB	2-8-79

SECTION. 03500-2602 SHEET 1 OF 1