FED. ROAD DIV. No.	STATE	PROJECT No.	FISCAL YEAR	SHEET No.
3	FLA.	03503-2601	62-63	1

BEGIN SURVEY
P.O.T. STA. 10+00.00 (1"x2" Hub & Tack) =
P.I. STA. 80+96.35 (03631-2602)

℄ R/W CURVE DATA
P.I. 0.85' RT. ℄ STA. 15+11.97
Δ = 06°-14'-00" LT.
D = 1°-00'-00"
R = 5729.58'
T = 311.97'
L = 623.33'

℄ R/W CURVE DATA
P.I. 50' LT. ℄ STA. 21+42.55
Δ = 04°-36'-38" RT.
D = 1°-00'-00"
R = 5729.58'
T = 230.65'
L = 461.06'

DETAIL "A" (Not to Scale)

TWP. 49 S., RGE. 25 E.
SCALE: 1" = 400'

TWP. 49 S., RGE. 25 E
SCALE: 1" = 400'

NOTE:
Bearings taken from East Line of Section 26, Township 49 S., Range 25 E. as shown on R/W Map for 03631-2602.

PARCEL NUMBER	NAME	AMOUNT TAKEN	REMAINDER LEFT	REMAINDER RIGHT
100.1	Barron Collier, Jr. & Marguerite R. Collier, his wife	7.08 Ac.	367± Ac.	
101.1	Harper Brothers, Inc. & H.D. Rutledge	3.13 Ac.	121± Ac.	
102.1	Alfred A. McLenon	1.56 Ac.	83± Ac.	
103.1	Philip N. Keys & Jean A. Keys, his wife	4.69 Ac.	119± Ac.	
104.1	Barron Collier, Jr. & Marguerite R. Collier, his wife	3.13 Ac.	162± Ac.	
105.1	Javelin Corporation	9.00 Ac.	585± Ac.	
106.1	Thomas V. Porter, Trustee	3.00 Ac.	37± Ac.	
107.1	Naples Ventures, Inc.	3.03 Ac.	37± Ac.	
108.1	The Guilford Naples Corporation	6.06 Ac.	74± Ac.	
109.1	Robert T. Benson, Trustee	3.03 Ac.	37± Ac.	
110.1	David C. Jones, Trustee	5.44 Ac.	66± Ac.	

Rev. No.	Revision	By	Date
1	Added Collier Co. R/W for Borrow & Drainage Areas	Rando	6/63

STATE OF FLORIDA
STATE ROAD DEPARTMENT

RIGHT OF WAY MAP

STATE ROAD No. S-31 COLLIER COUNTY

	By	Date
Drawn	RANDO	5/63
Traced	RANDO	5/63
Checked		
Compared		
Indexed		

Approved By: Laurence E. Davidson, Highway Engineer — Date 5-8-63

Engineer of Rights of Way, State Highway Engineer

SECTION 03503-2601 SHEET 1 OF 2

FED. ROAD DIV. No.	STATE	PROJECT No.	FISCAL YEAR	SHEET No.
3	FLA.	03503-2601	62-63	2

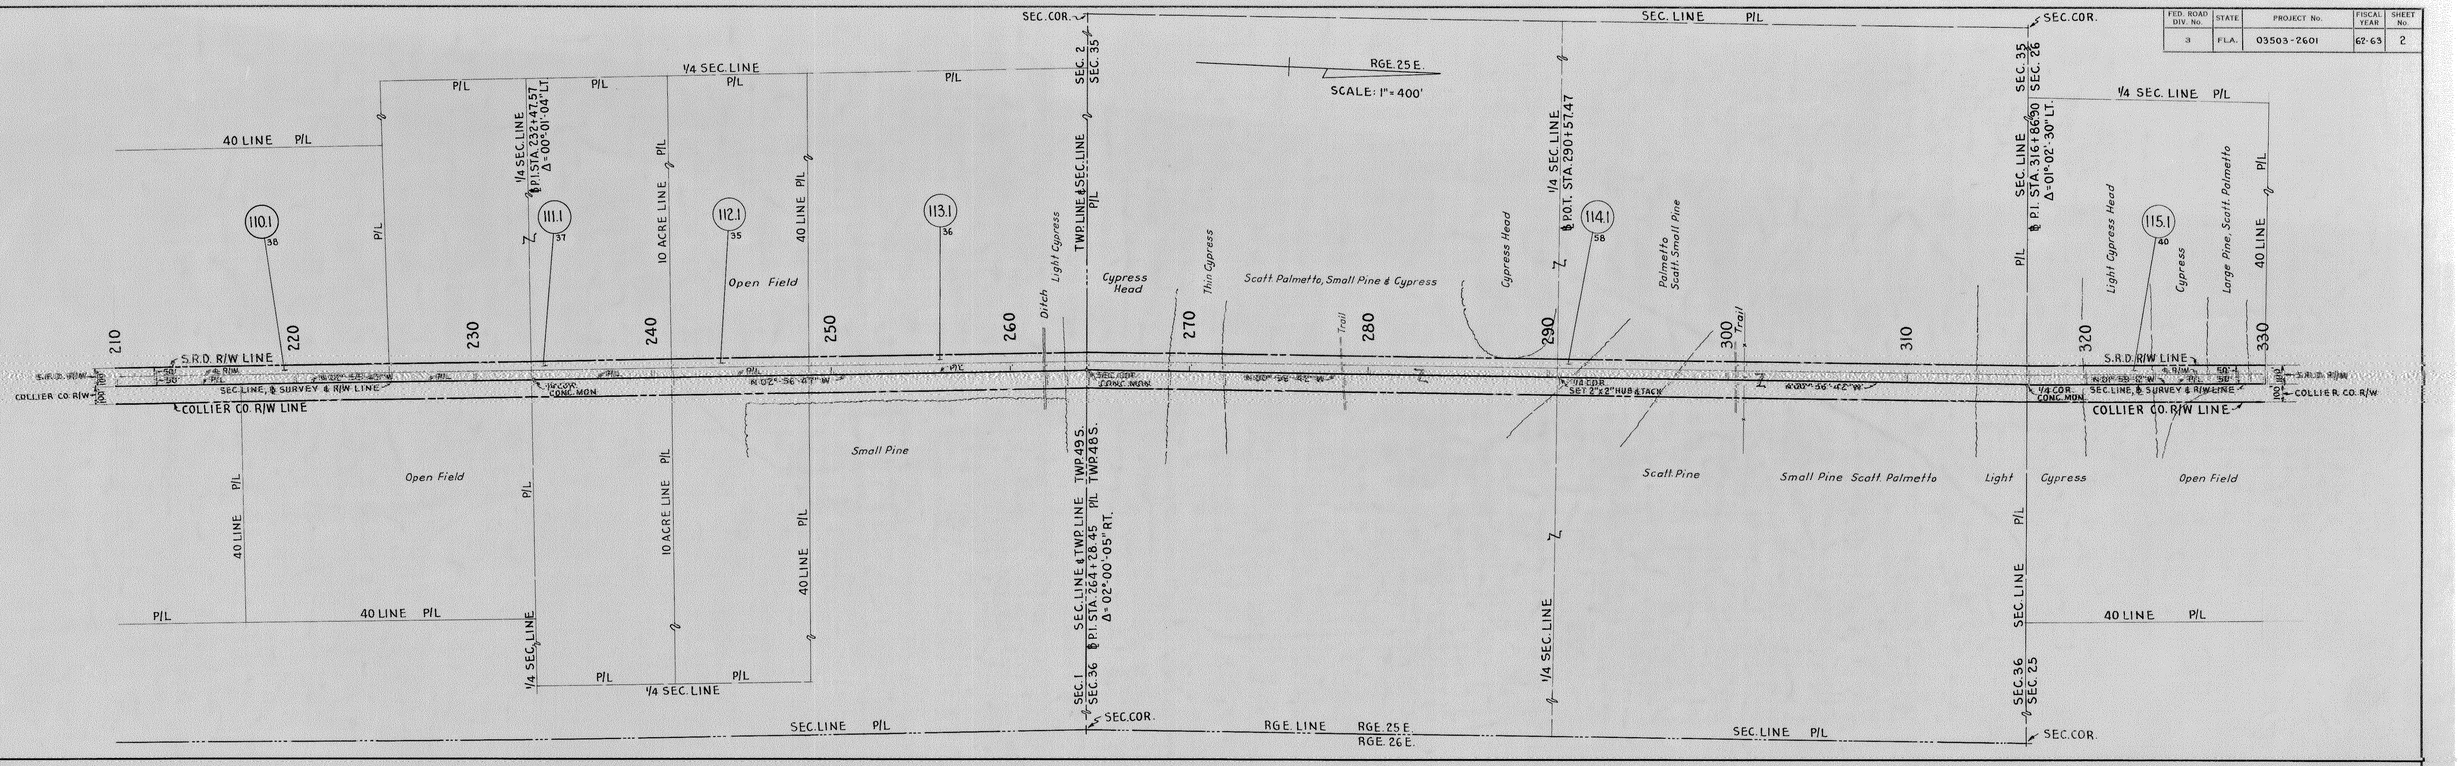

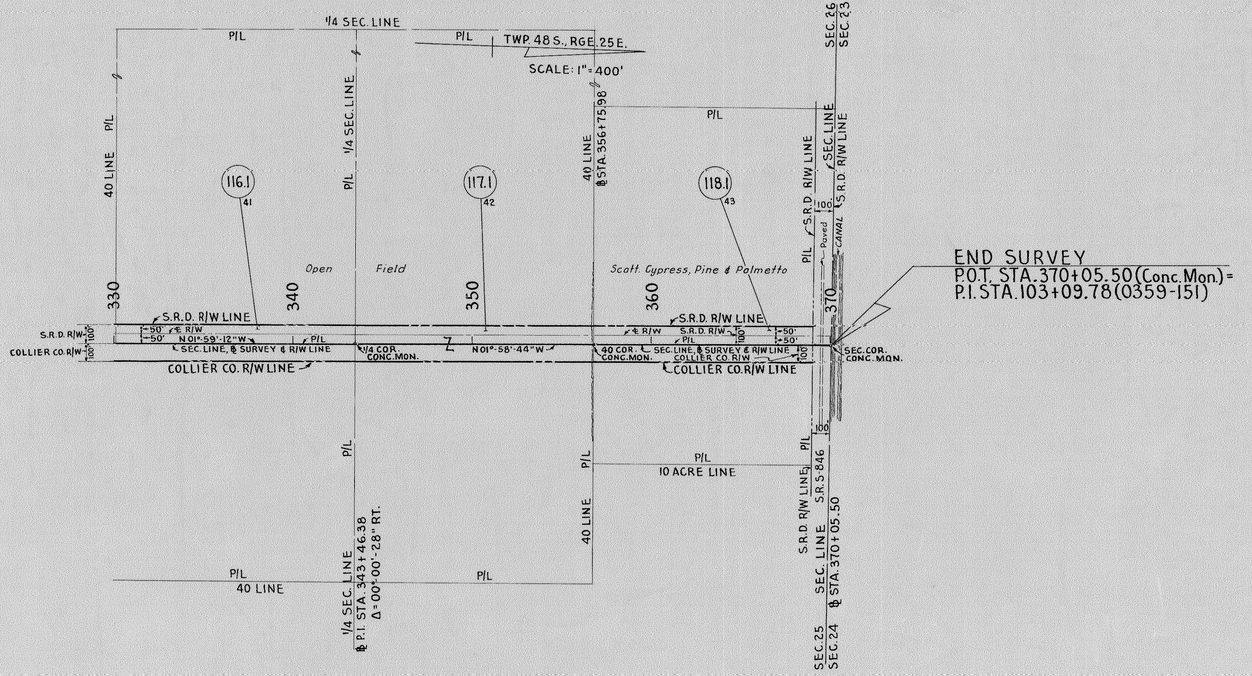

PARCEL NUMBER	NAME	AMOUNT TAKEN	REMAINDER LEFT	REMAINDER RIGHT
110.1	David C. Jones, Trustee	5.44 Ac.	66± Ac.	
111.1	Anthony Rosbough	3.64 Ac.	93± Ac.	
112.1	Albert B. Newton	1.83 Ac.	47± Ac.	
113.1	Curry W. Stroup	3.65 Ac.	93± Ac.	
114.1	Manatee Fruit Company	12.07 Ac.	625± Ac.	
115.1	William Mumm Jr., Trustee	3.05 Ac.	78± Ac.	
116.1	Naples Homes, Inc.	3.05 Ac.	78± Ac.	
117.1	The Pine Co.	3.05 Ac.	78± Ac.	
118.1	James K. Stuart E.C. Stuart	2.82 Ac.	34± Ac.	

REV. NO	REVISION	BY	DATE
1	Added Collier Co. R/W for Borrow & Drainage Areas.	Rando	6/63

STATE OF FLORIDA
STATE ROAD DEPARTMENT

RIGHT OF WAY MAP

STATE ROAD No. S-31 COLLIER COUNTY

	BY	DATE
DRAWN	RANDO	5/63
TRACED	RANDO	5/63
CHECKED		
COMPARED		
INDEXED		

APPROVED BY Glenn C. Davidson, DISTRICT ENGINEER — DATE 2-8-63

ENGINEER OF RIGHTS OF WAY — STATE HIGHWAY ENGINEER

SECTION. 03503-2601 SHEET 2 OF 2