FED. ROAD DIV. No.	STATE	PROJECT No.	FISCAL YEAR	SHEET No.
3	FLA.			

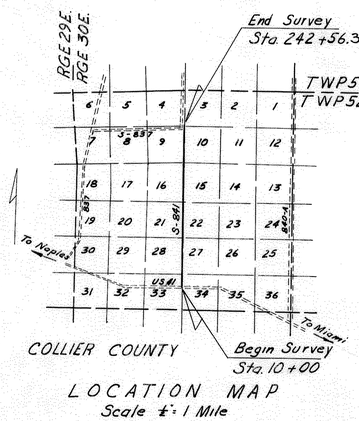

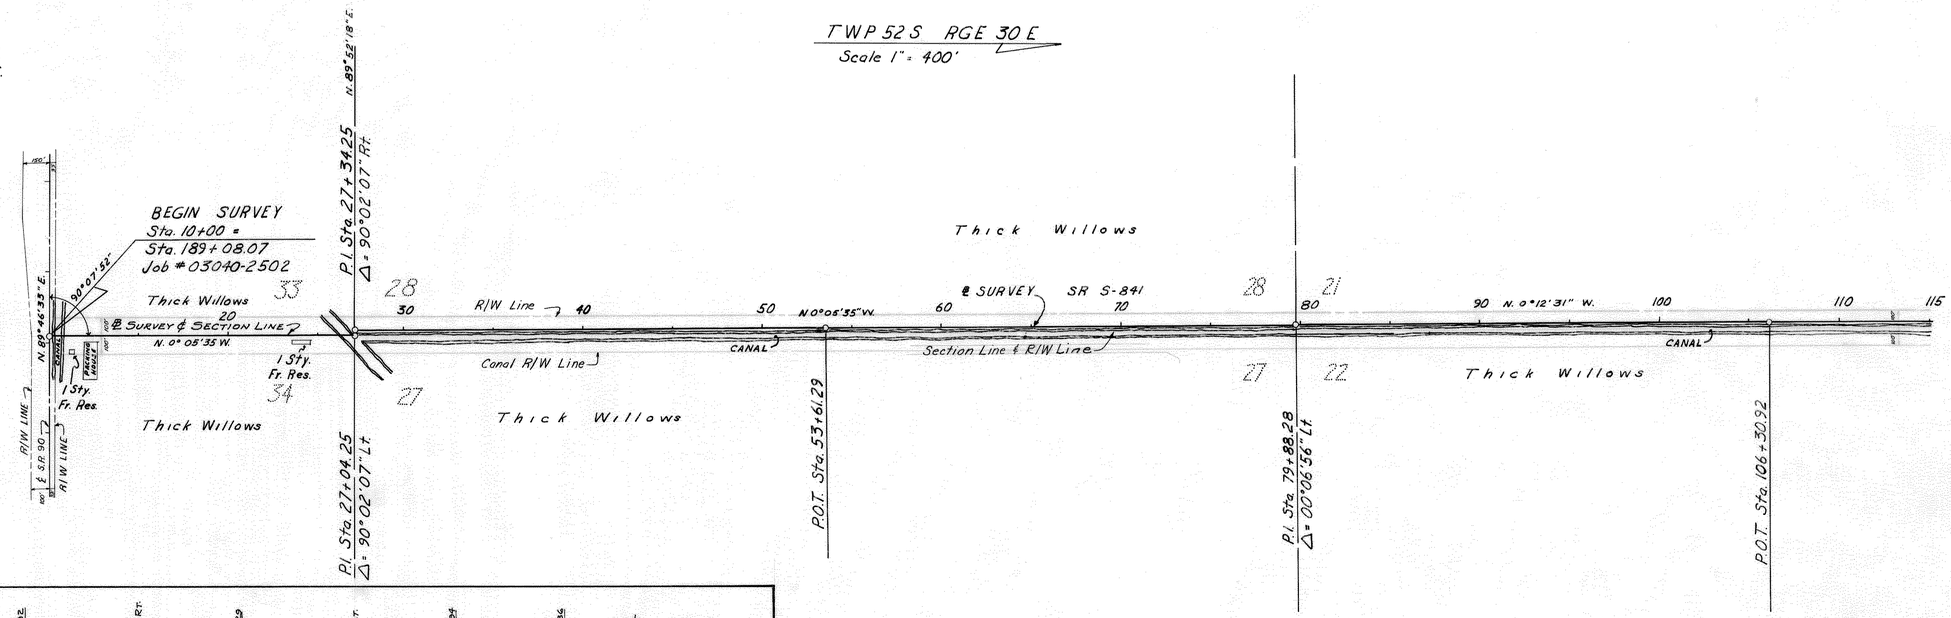

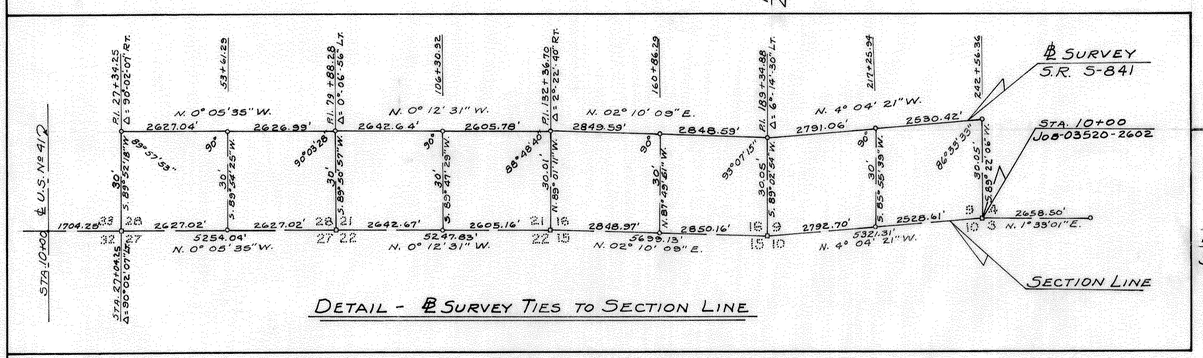

DETAIL - ℄ SURVEY TIES TO SECTION LINE

TWP 52 S RGE 30 E
Scale 1" = 400'

NOTE:
Bearing Reference: Job #03040-2502
Utilities Involved
Fla. Power & Light
Lee Co. Electric Co-op
United Tel. Co.

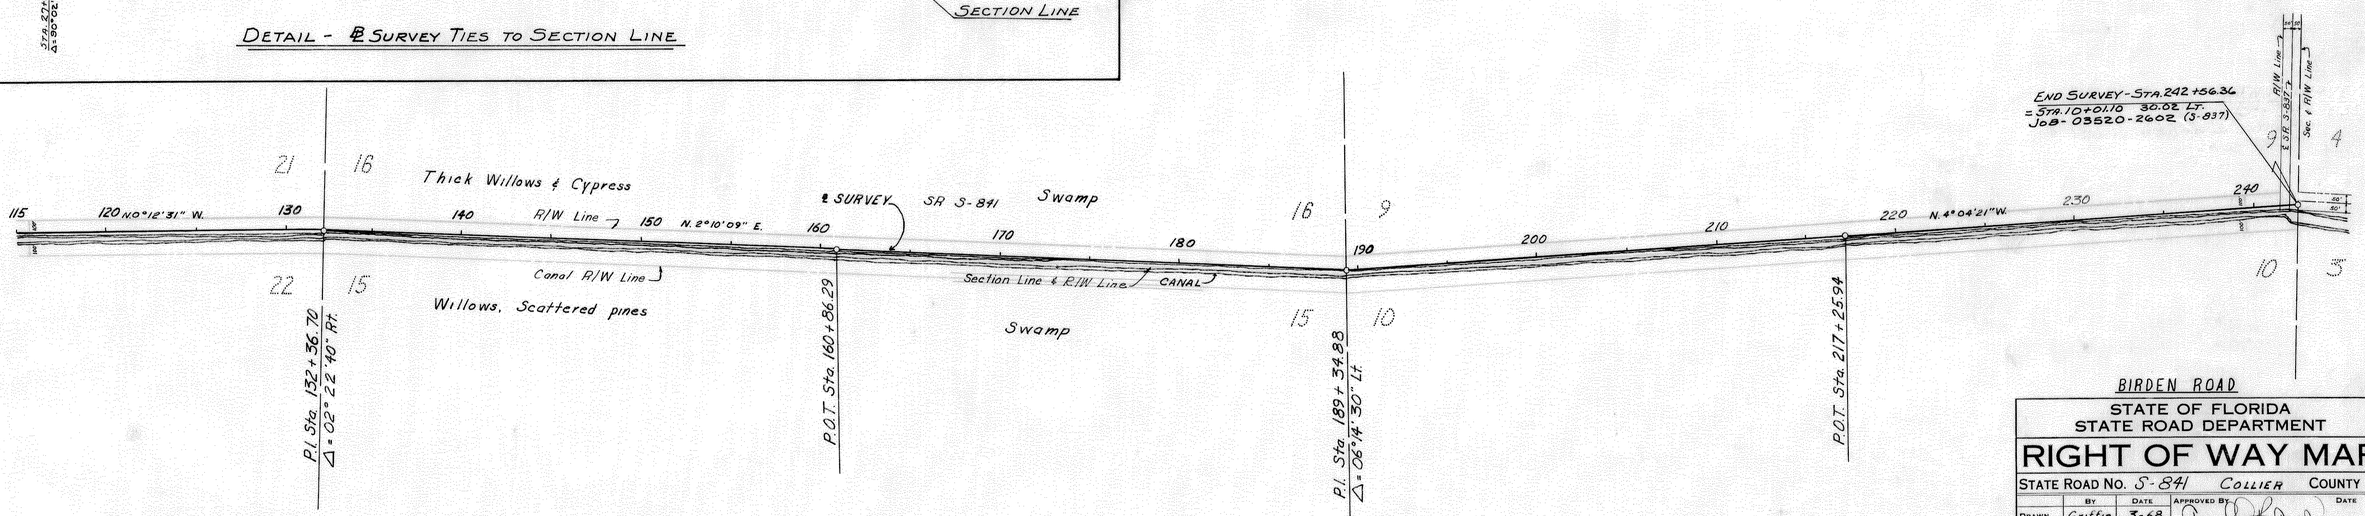

BIRDEN ROAD

STATE OF FLORIDA
STATE ROAD DEPARTMENT

RIGHT OF WAY MAP

STATE ROAD No. S-841 COLLIER COUNTY

	BY	DATE	APPROVED BY	DATE
DRAWN	Griffin	3-68	Arnold Romer	DISTRICT ENGINEER
TRACED	Griffin	3-68		
CHECKED	Fogg	3-68		ENGINEER OF RIGHTS OF WAY
COMPARED				
INDEXED				STATE HIGHWAY ENGINEER

REVISION	BY	DATE

SECTION. 03509-2601 SHEET OF

A. R. CORSWELL, JACKSONVILLE