FED. ROAD DIV. No.	STATE	SEC. AND JOB No.	FISCAL YEAR	SHEET No.	TOTAL SHEETS
3	FLA.	03510-2601	'59	1	2

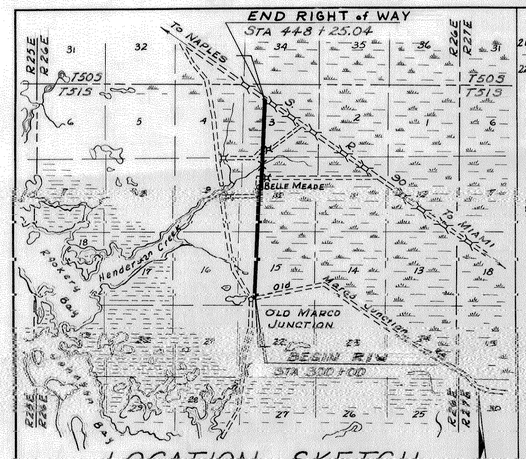

LOCATION SKETCH
Scale 1" = 1 Mile

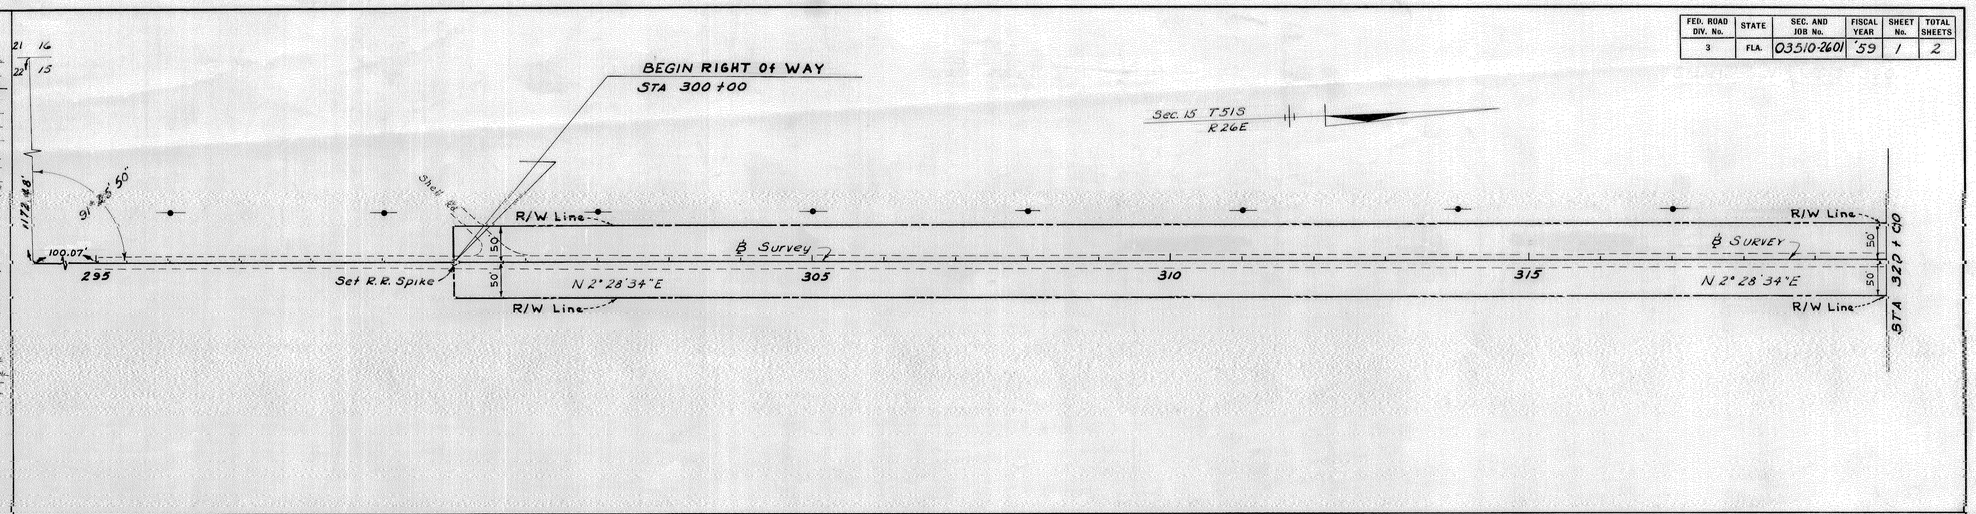

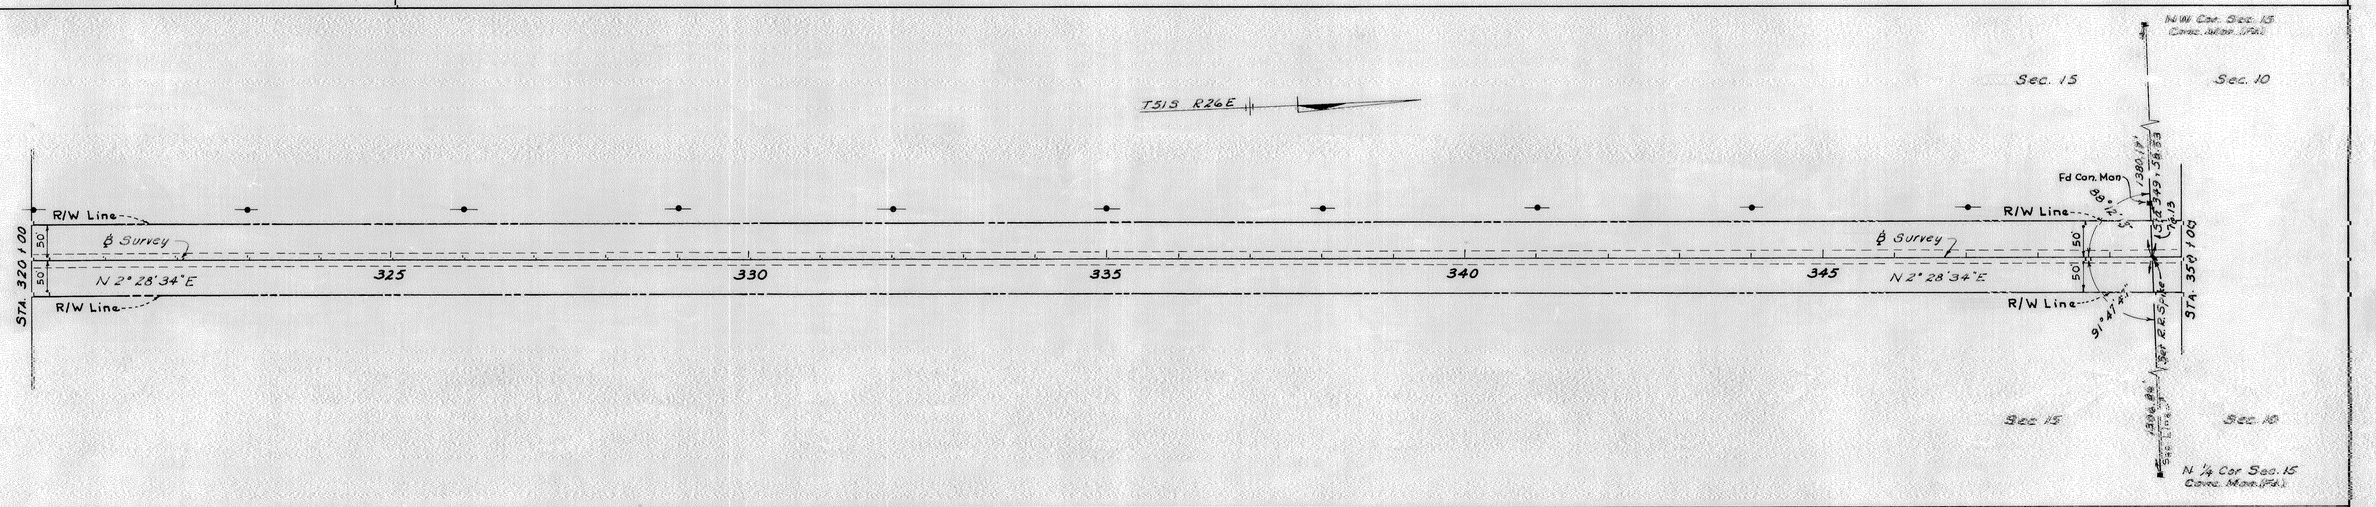

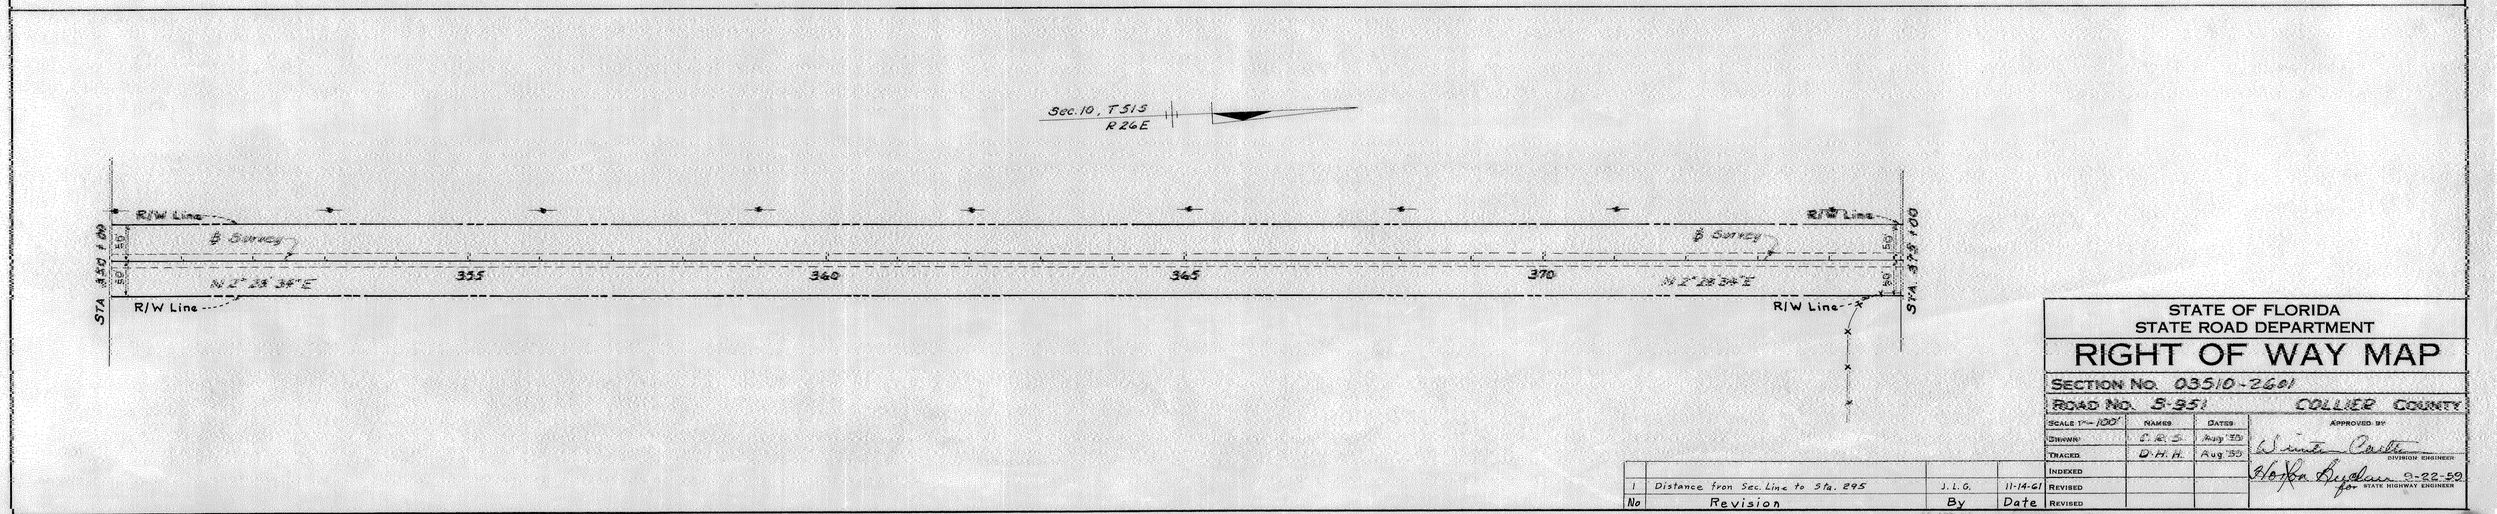

STATE OF FLORIDA
STATE ROAD DEPARTMENT

RIGHT OF WAY MAP

SECTION No. 03510-2601
ROAD No. S-951 COLLIER COUNTY

SCALE 1" = 100'	NAMES	DATES	APPROVED BY
DRAWN	C.R.S.	Aug '59	Winter Carter DIVISION ENGINEER
TRACED	D.H.H.	Aug '59	
INDEXED			Hoffa Sydner 9-22-59 for STATE HIGHWAY ENGINEER
REVISED			
REVISED			

No	Revision	By	Date
1	Distance from Sec. Line to Sta. 295	J.L.G.	11-14-61

INDEXED JAN 12 1961

03510-2601

1

FED. ROAD DIV. No.	STATE	SEC. AND JOB No.	FISCAL YEAR	SHEET No.	TOTAL SHEETS
3	FLA.	03510-2601	'59	2	2

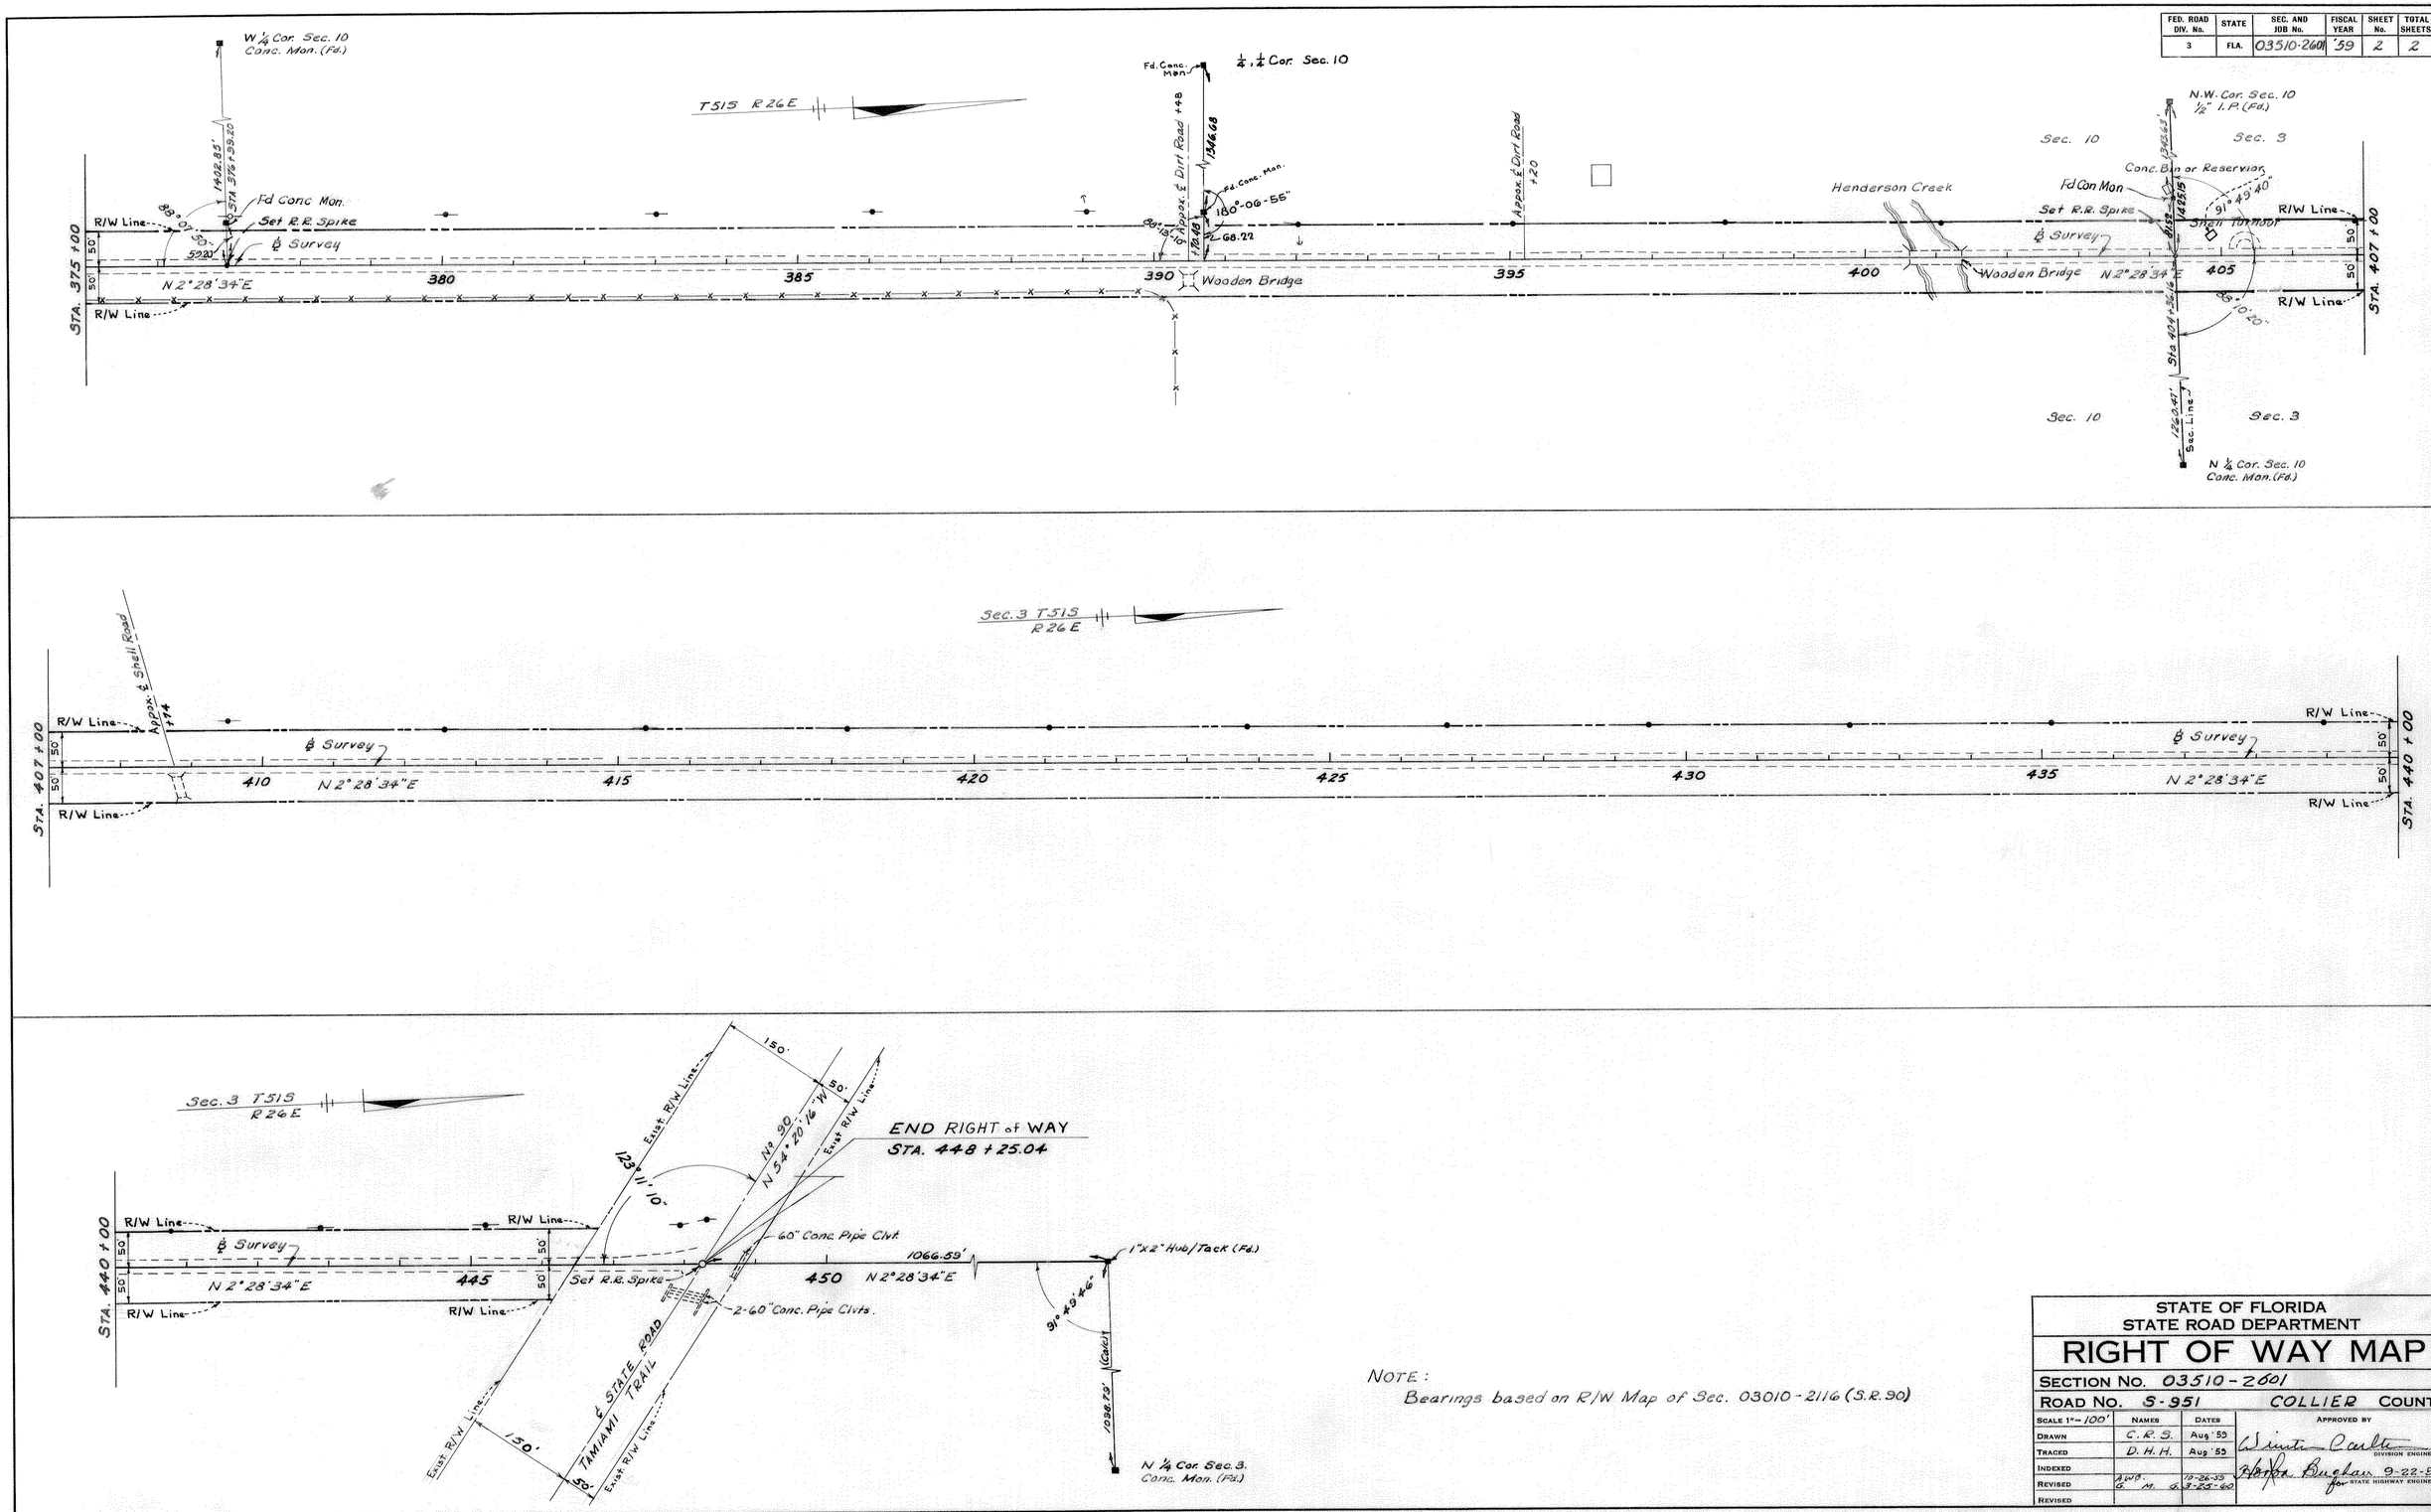

NOTE:
Bearings based on R/W Map of Sec. 03010-2116 (S.R. 90)

STATE OF FLORIDA
STATE ROAD DEPARTMENT

RIGHT OF WAY MAP

SECTION No. 03510-2601

ROAD No. S-951 COLLIER COUNTY

SCALE 1"=100'	NAMES	DATES	APPROVED BY
DRAWN	C.R.S.	Aug '59	Winston Carter DIVISION ENGINEER
TRACED	D.H.H.	Aug '59	Horace Bugham 9-22-59 for STATE HIGHWAY ENGINEER
INDEXED			
REVISED	A.W.B. G.M.G.	10-26-59 3-25-60	
REVISED			

INDEXED JAN 12 1960

03510-2601 2