FED. ROAD DIV. No.	STATE	PROJECT No.	FISCAL YEAR	SHEET No.
3	FLA.	03550-2603	66/67	1

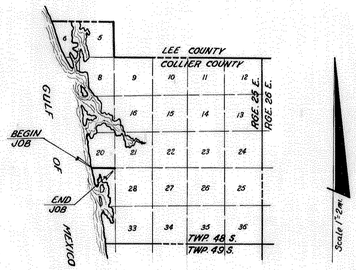

LOCATION MAP

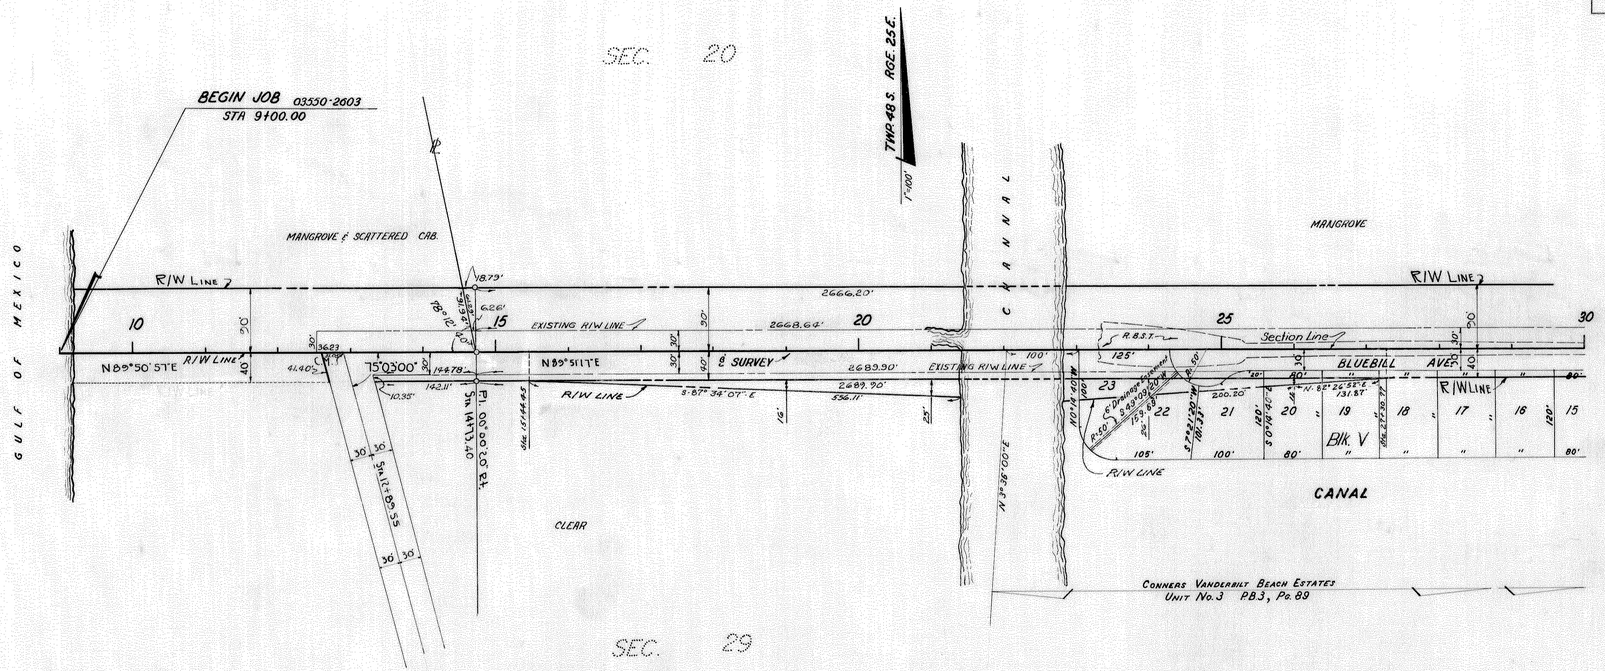

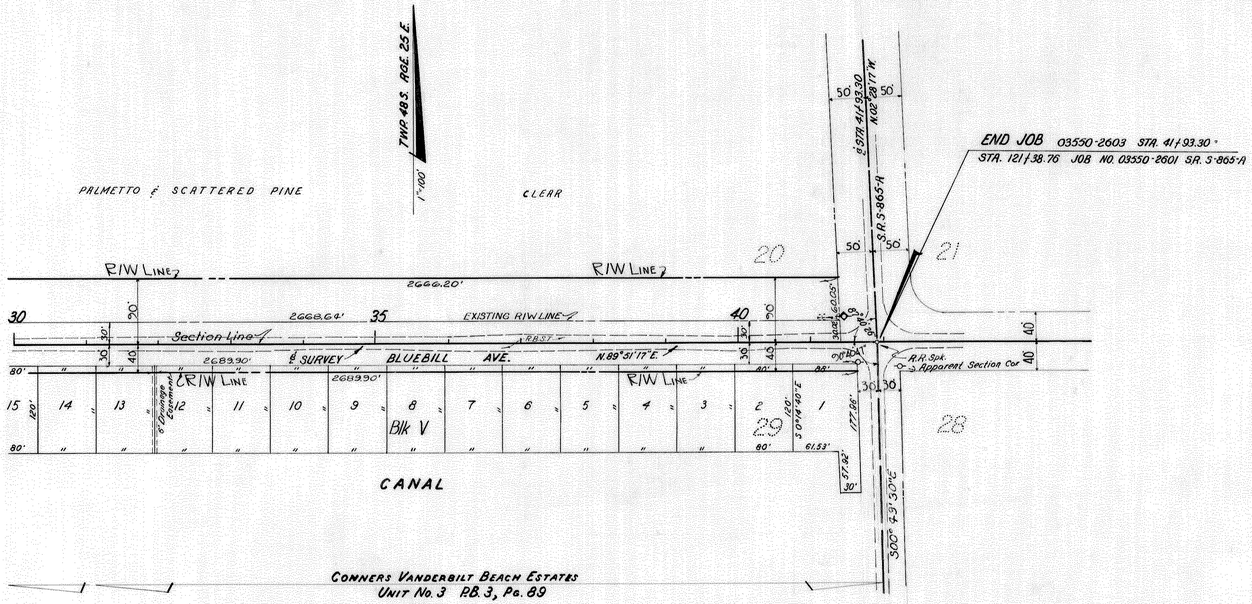

NOTE:
Bearings taken from Job No. 03550-2601

Revision	By	Date
Revise R/W	Stout/WPH	7-16-79
Revised R/W West Sta 103+28.50	R.L.W.	4-5-67
Add R/W Dimension	H.K.	10-17-66

STATE OF FLORIDA
STATE ROAD DEPARTMENT

RIGHT OF WAY MAP

STATE ROAD No. S-846 COLLIER COUNTY

	By	Date	Approved By	Date
Drawn	Radson	8-66	Clarence E. Davidson, District Engineer	9-26-66
Traced	Radson	8-66		
Checked	Ladley	9-66	Engineer of Rights of Way	
Compared				
Indexed			For State Highway Engineer	

SECTION. 03550-2603 SHEET 1 OF 1