FED. ROAD DIV. No.	STATE	PROJECT No.	FISCAL YEAR	SHEET No.
3	FLA.	03600-2603	68	1

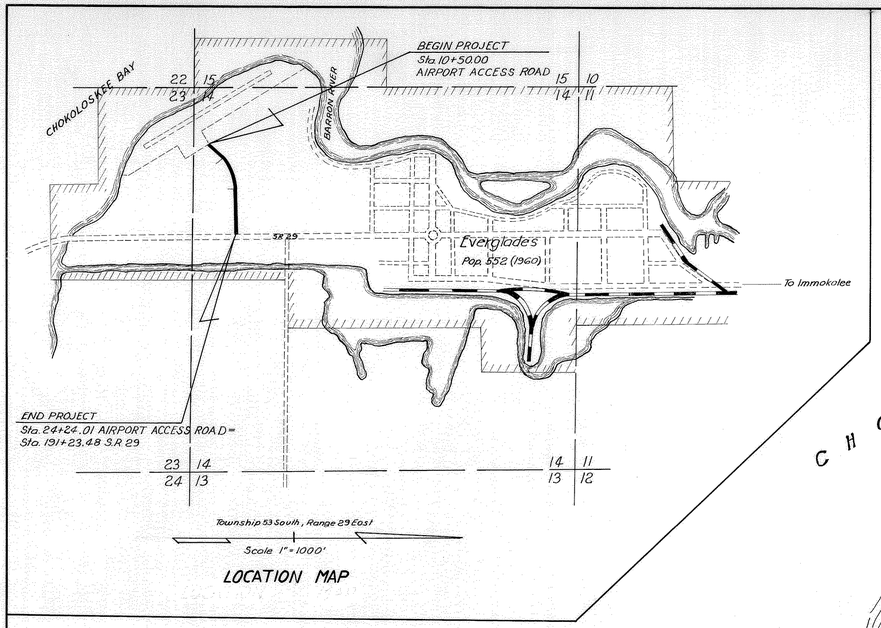

LOCATION MAP

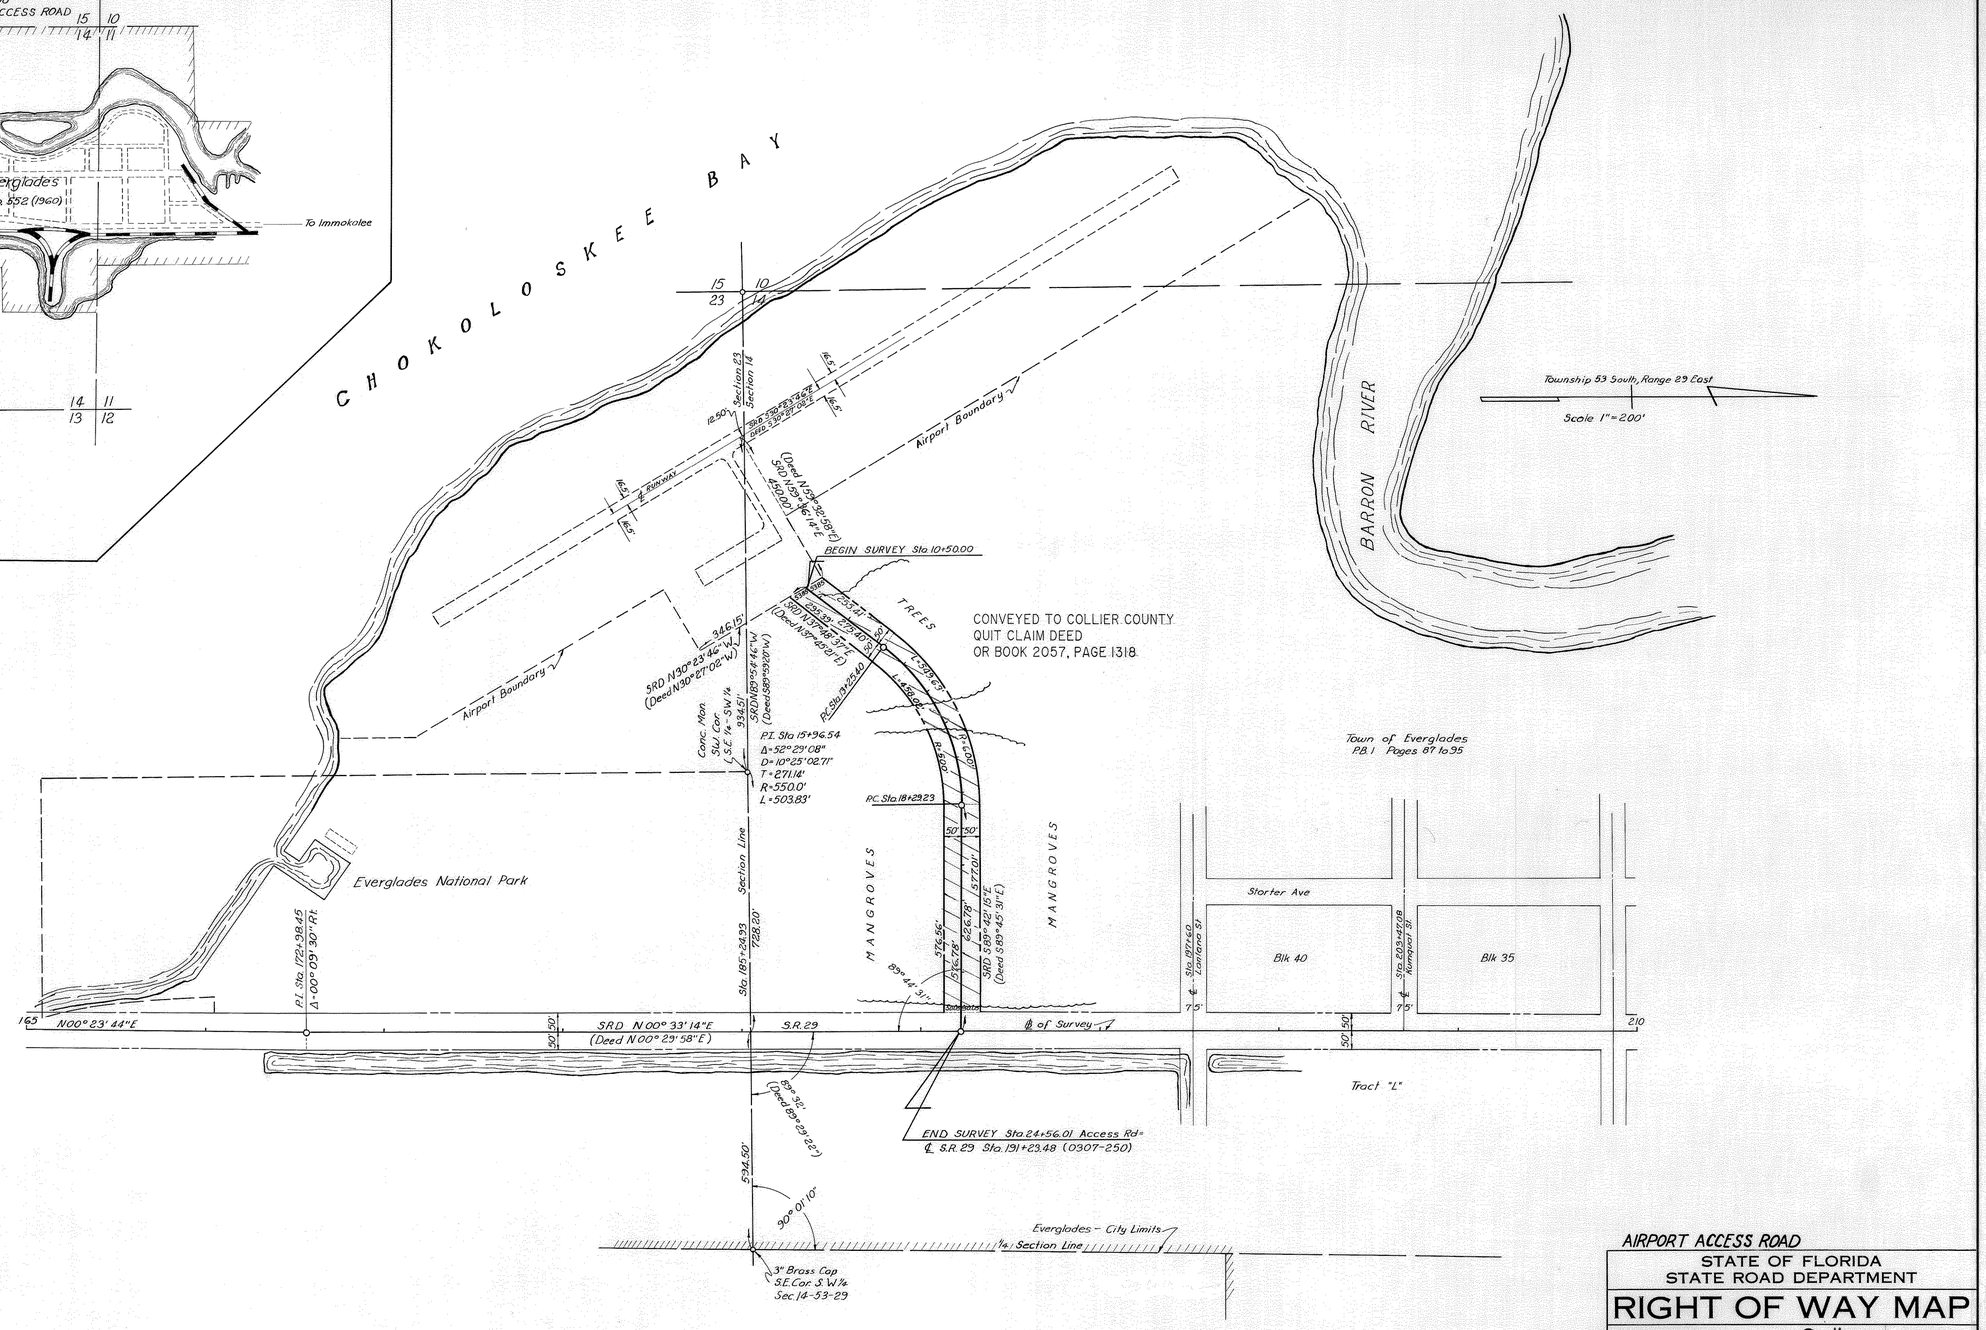

AIRPORT ACCESS ROAD

STATE OF FLORIDA
STATE ROAD DEPARTMENT

RIGHT OF WAY MAP

STATE ROAD NO. Collier COUNTY

	BY	DATE	APPROVED BY	DATE
DRAWN	H. KORN	MAY 27 '68	Arnold L. Arnold	DISTRICT ENGINEER
TRACED	H. KORN	MAY 28 '68		
CHECKED				ENGINEER OF RIGHTS OF WAY
COMPARED				
INDEXED				STATE HIGHWAY ENGINEER

REVISION	BY	DATE
ADD OR BOOK & PAGE	K. CROFT	06-01-2010

SECTION. 03600-2603 SHEET 1 OF 1

A. R. COGSWELL, JACKSONVILLE