FED. ROAD DIV. No.	STATE	F A PROJECT NO.	FISCAL YEAR	SHEET No.
3	FLA.			

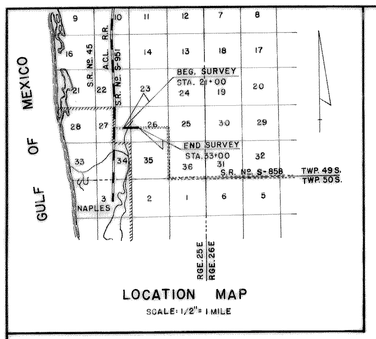

LOCATION MAP
SCALE: 1/2" = 1 MILE

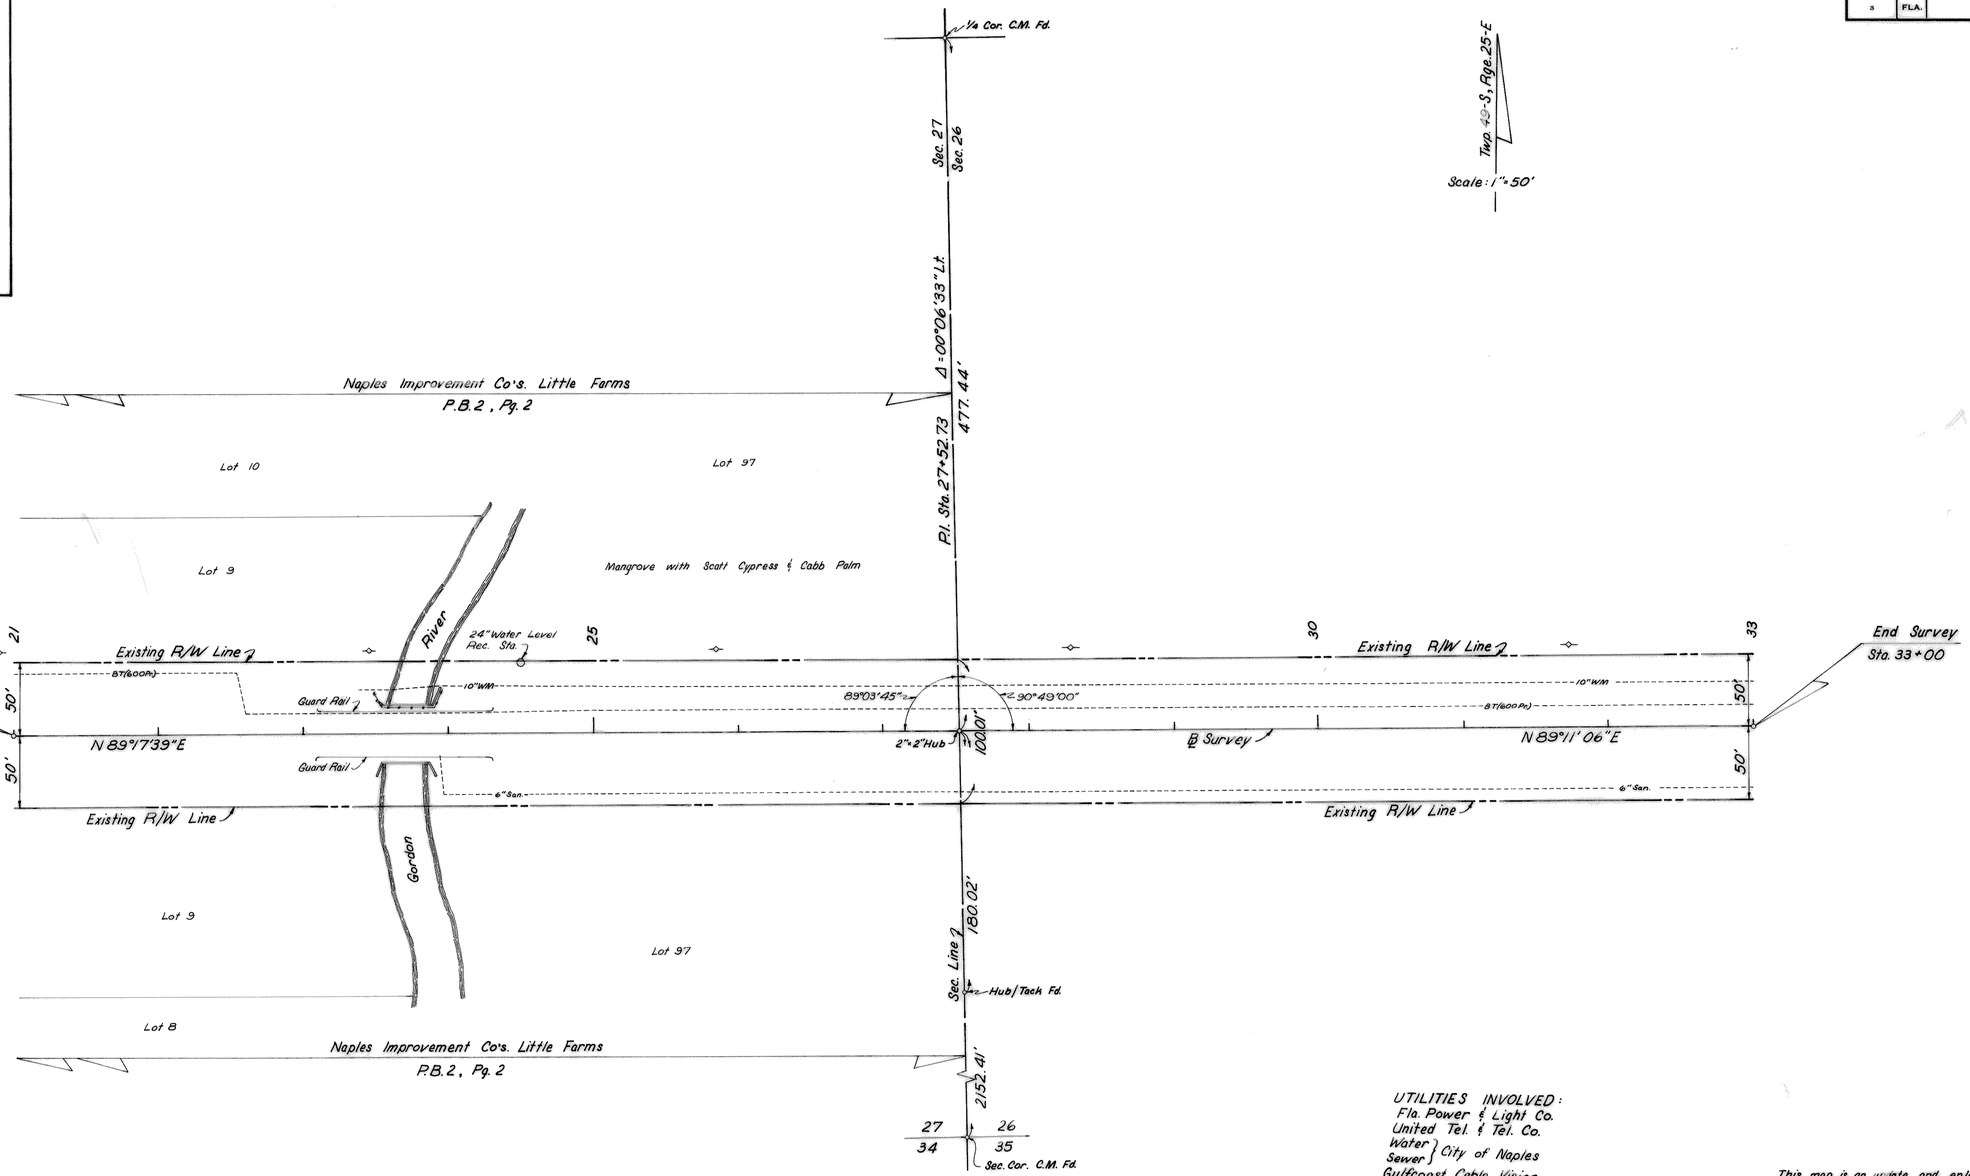

UTILITIES INVOLVED:
Fla. Power & Light Co.
United Tel. & Tel. Co.
Water } City of Naples
Sewer }
Gulfcoast Cable Vision

This map is an update and enlargement of a portion of Job 03631-2602 (from ℄ Sta. 21+00 to ℄ Sta. 33+00).

B.I. No.
422045

GORDON RIVER BRIDGE

STATE OF FLORIDA
DEPARTMENT OF TRANSPORTATION

RIGHT OF WAY MAP

STATE ROAD No. S-951 COLLIER COUNTY

	BY	DATE	APPROVED BY	DATE
DRAWN	Hardin	Aug. 1971	Arnold Ramos (DISTRICT ENGINEER)	8/10/71
TRACED	Hardin	Aug. 1971	Thomas C. Russ (ENGINEER OF RIGHT OF WAY)	8-11-71
CHECKED				
COMPARED				
INDEXED			STATE HIGHWAY ENGINEER	

REVISION	BY	DATE

SECTION 03631-2606 SHEET 1 OF 1