FED. ROAD DIV. No.	STATE	F A PROJECT No.	FISCAL YEAR	SHEET No.
3	FLA.			

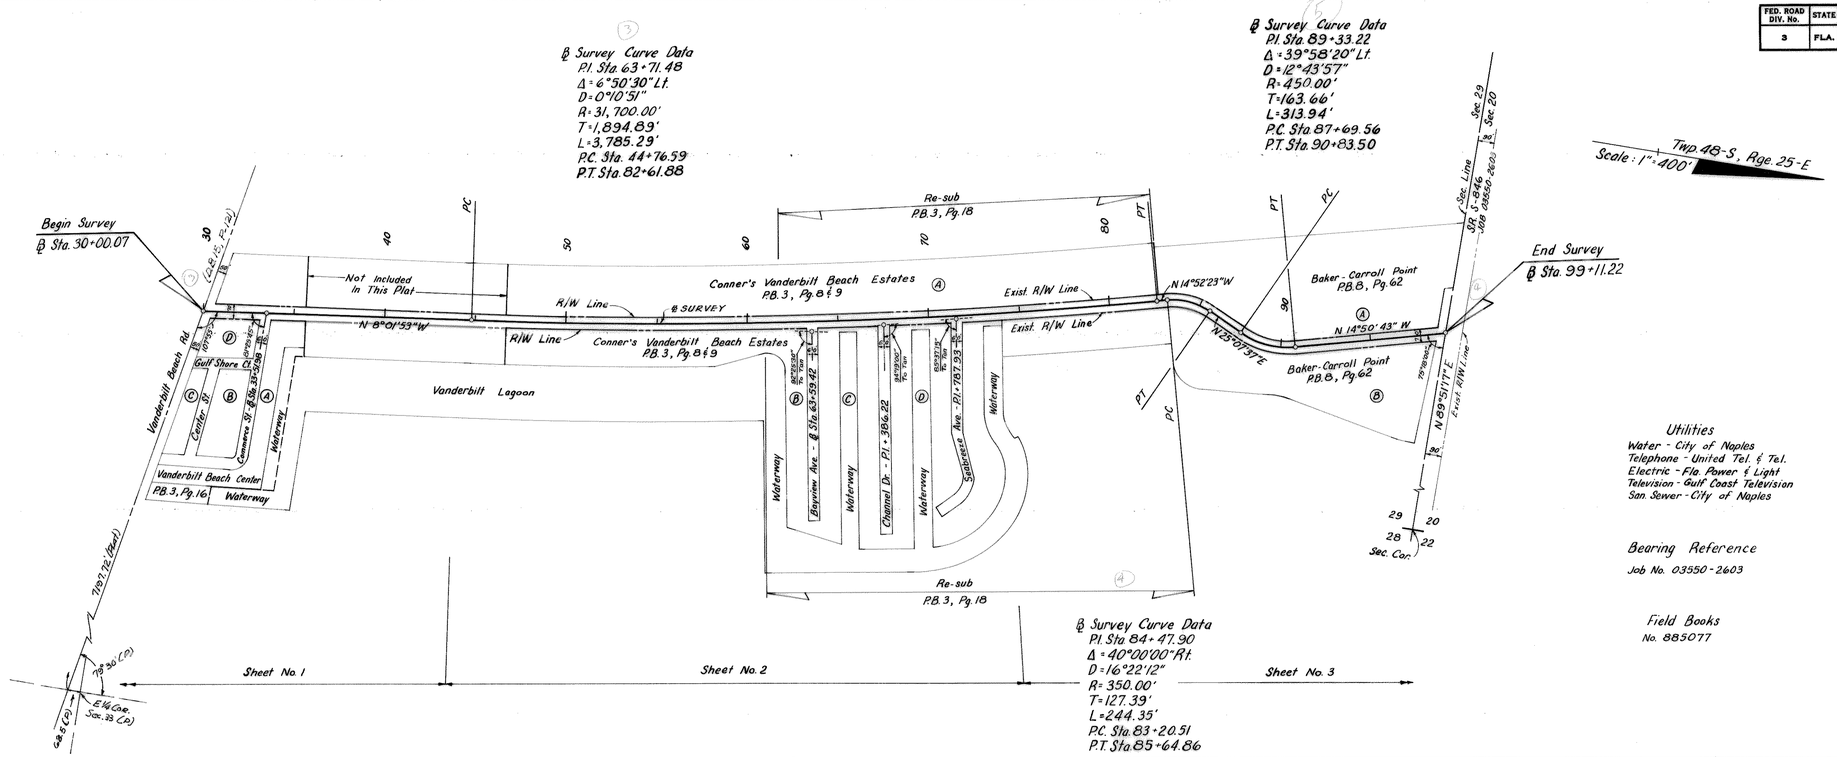

Utilities

Water - City of Naples
Telephone - United Tel. & Tel.
Electric - Fla. Power & Light
Television - Gulf Coast Television
San. Sewer - City of Naples

Bearing Reference

Job No. 03550-2603

Field Books

No. 885077

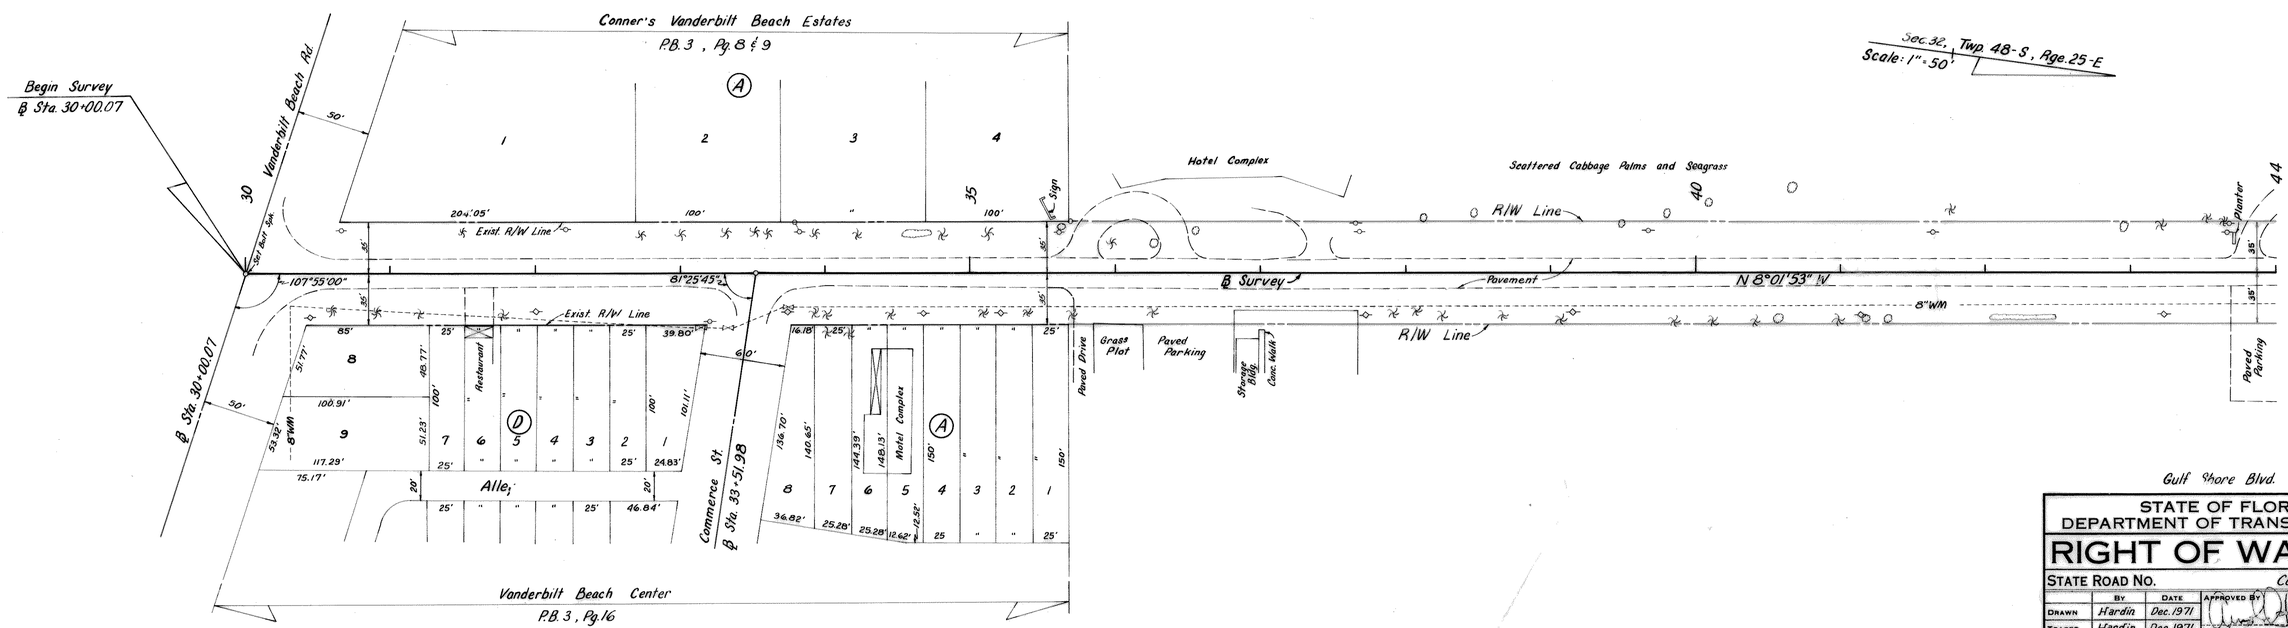

B.I. No.
22046

REVISION	BY	DATE
1/4 Sect. Cor. & Own.	H-MHC	5-10-72

STATE OF FLORIDA
DEPARTMENT OF TRANSPORTATION

RIGHT OF WAY MAP

STATE ROAD No. Collier COUNTY

	BY	DATE	APPROVED BY	DATE
DRAWN	Hardin	Dec. 1971		
TRACED	Hardin	Dec. 1971	DISTRICT ENGINEER	
CHECKED			Thomas C. Russo 3-17-72 ENGINEER OF RIGHT OF WAY	
COMPARED				
INDEXED			STATE HIGHWAY ENGINEER	

SECTION 03634-2603 SHEET 1 OF 3

FED. ROAD DIV. No.	STATE	F A PROJECT No.	FISCAL YEAR	SHEET No.
3	FLA.			

℄ Survey Curve Data
P.I. Sta. 63+71.48
Δ = 6°50'30" Lt.
D = 0°10'51"
R = 31,700.00'
T = 1,894.89'
L = 3,785.29'

Scale: 1" = 50'
Twp. 48-S, Rge. 25-E

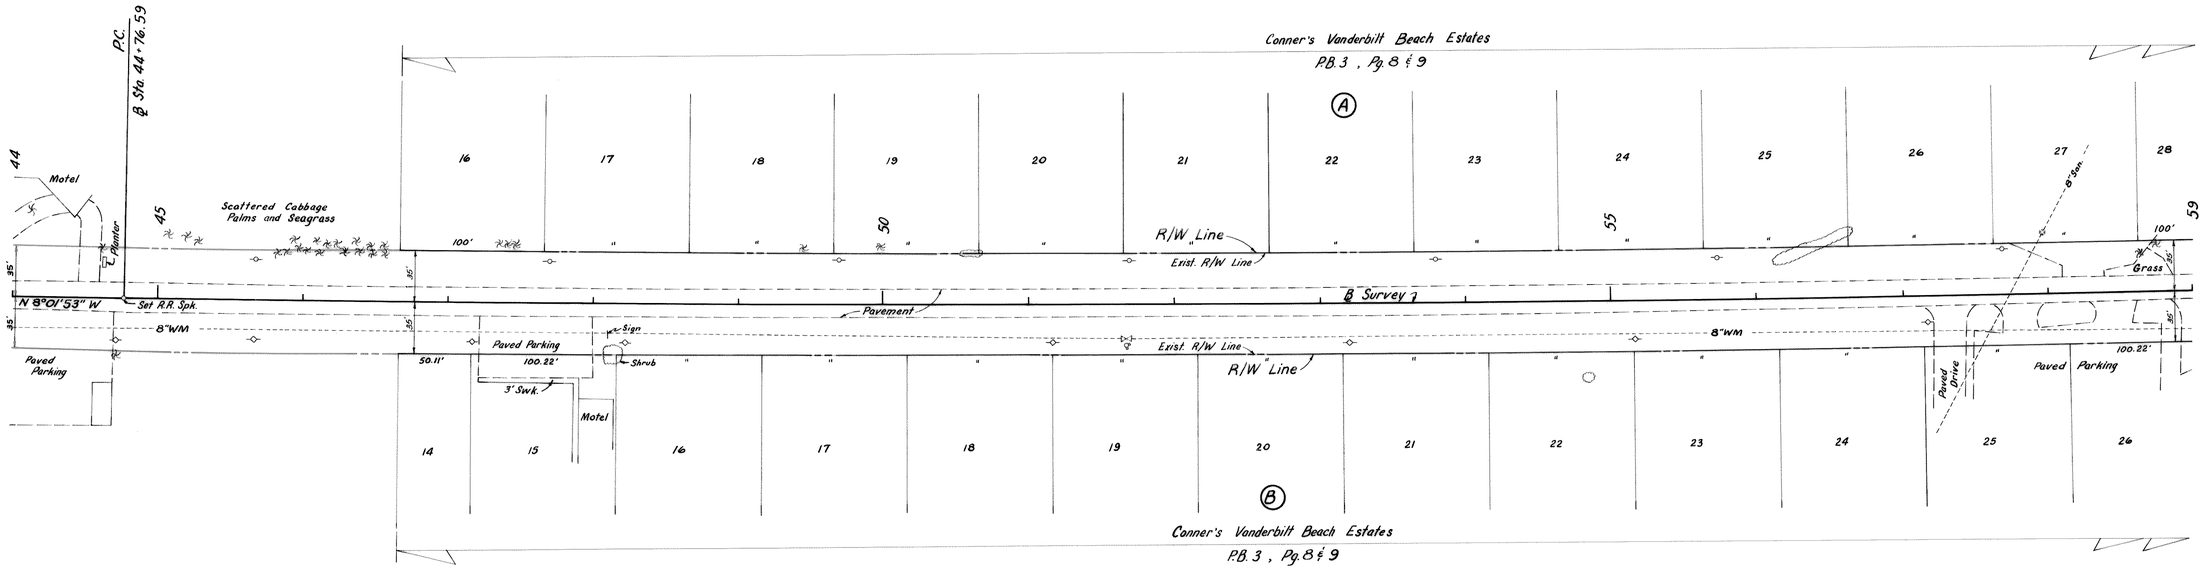

℄ Survey Curve Data
P.I. Sta. 63+71.48
Δ = 6°50'30" Lt.
D = 0°10'51"
R = 31,700.00'
T = 1,894.89'
L = 3,785.29'

Sec. 29, Twp. 48-S, Rge. 25-E
Scale: 1" = 50'

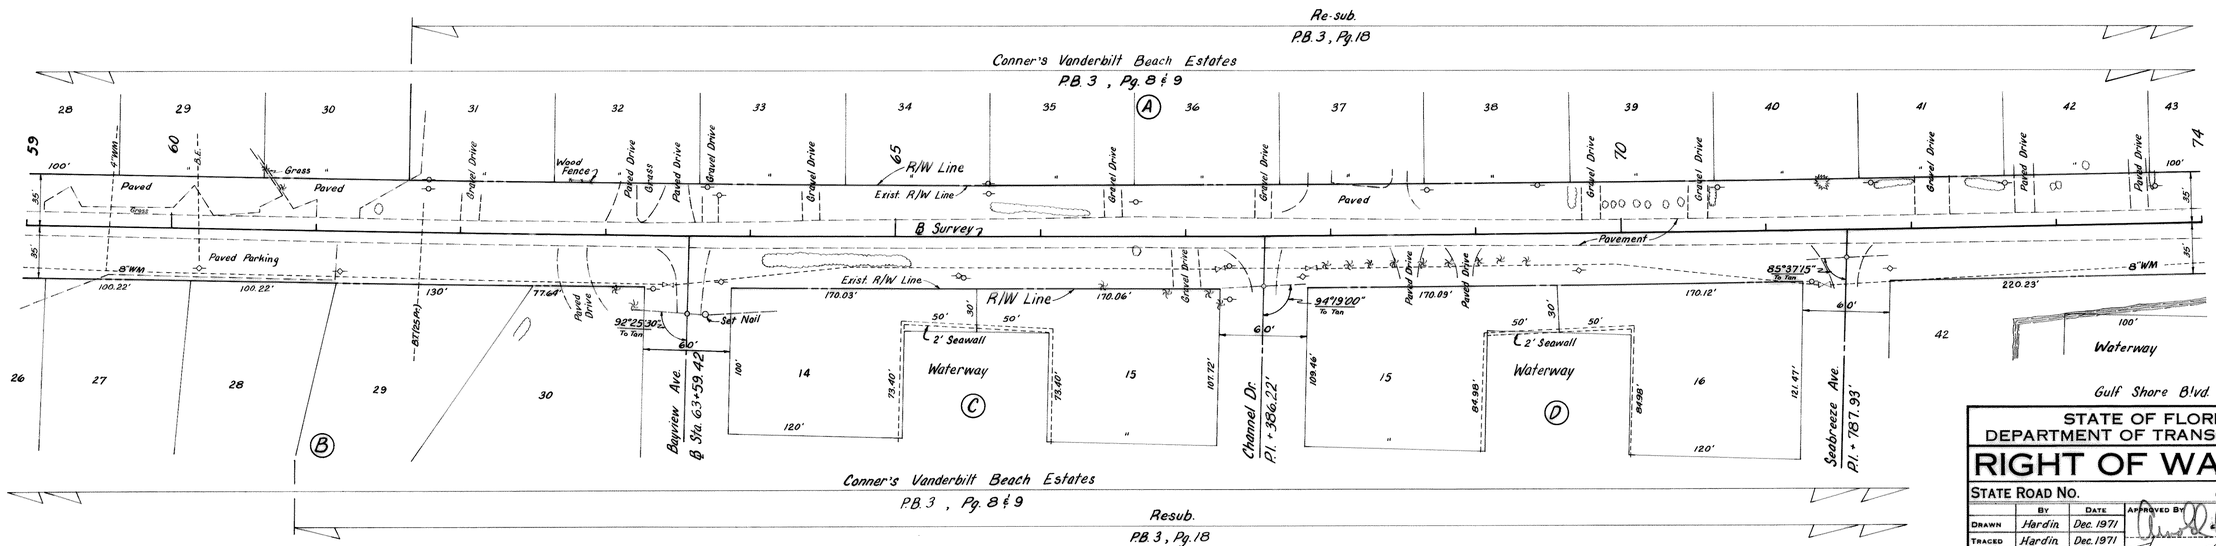

B.I. No. 422046

STATE OF FLORIDA
DEPARTMENT OF TRANSPORTATION

RIGHT OF WAY MAP

STATE ROAD No. — Collier COUNTY

	By	Date	Approved By	Date
Drawn	Hardin	Dec. 1971		3/15/72
Traced	Hardin	Dec. 1971	District Engineer	
Checked			Thomas C. Kruse	3-17-72
Compared			Engineer of Right of Way	
Indexed			State Highway Engineer	

Revision	By	Date

SECTION. 03634-2603 SHEET 2 OF 3

FED. ROAD DIV. No.	STATE	F A PROJECT NO.	FISCAL YEAR	SHEET No.
3	FLA.			

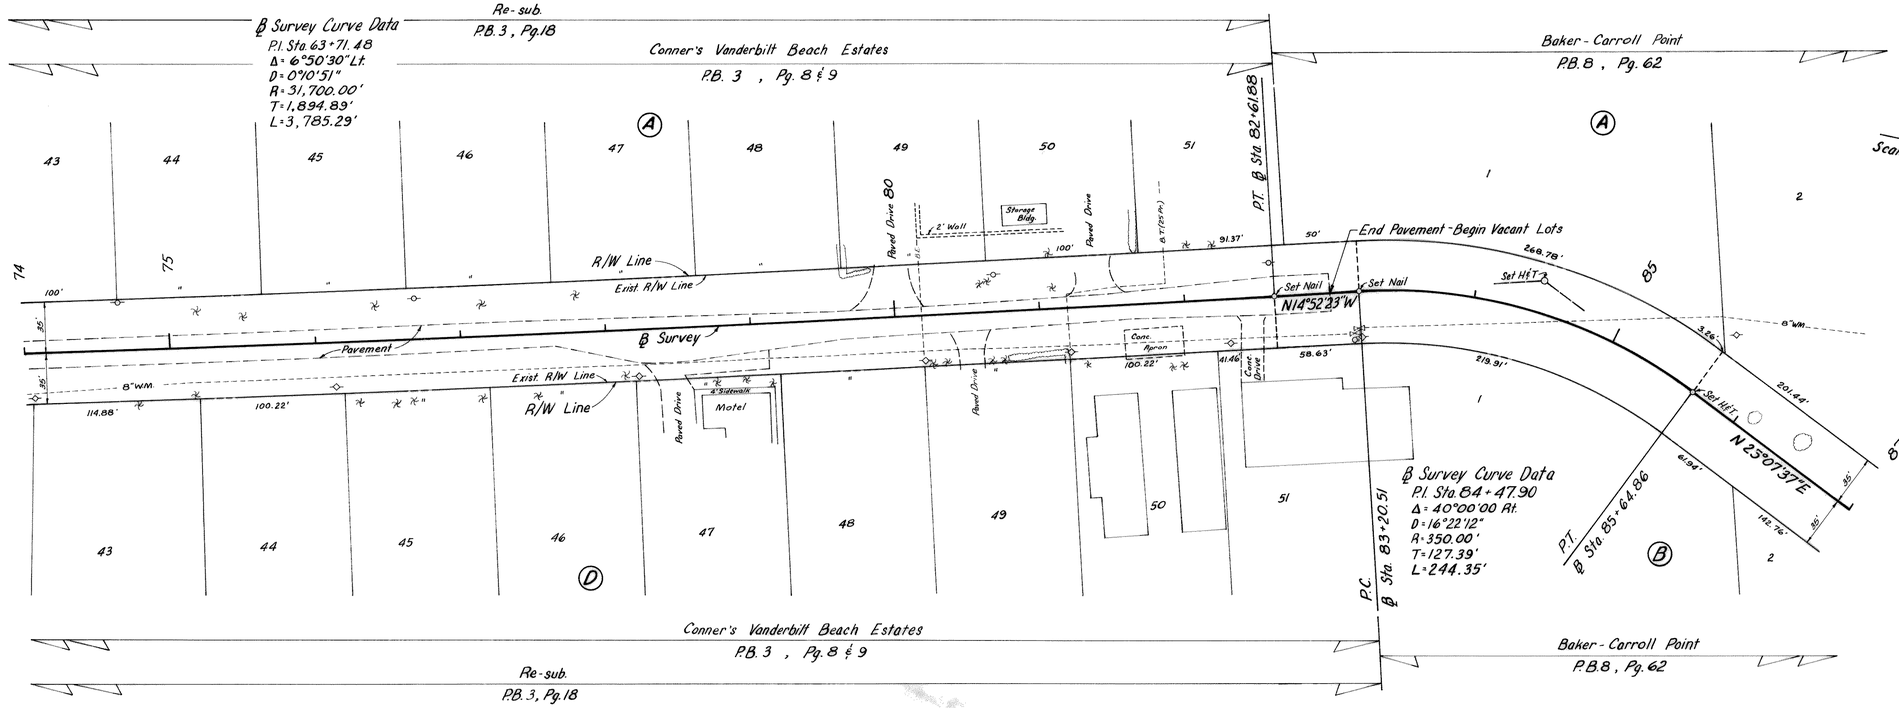

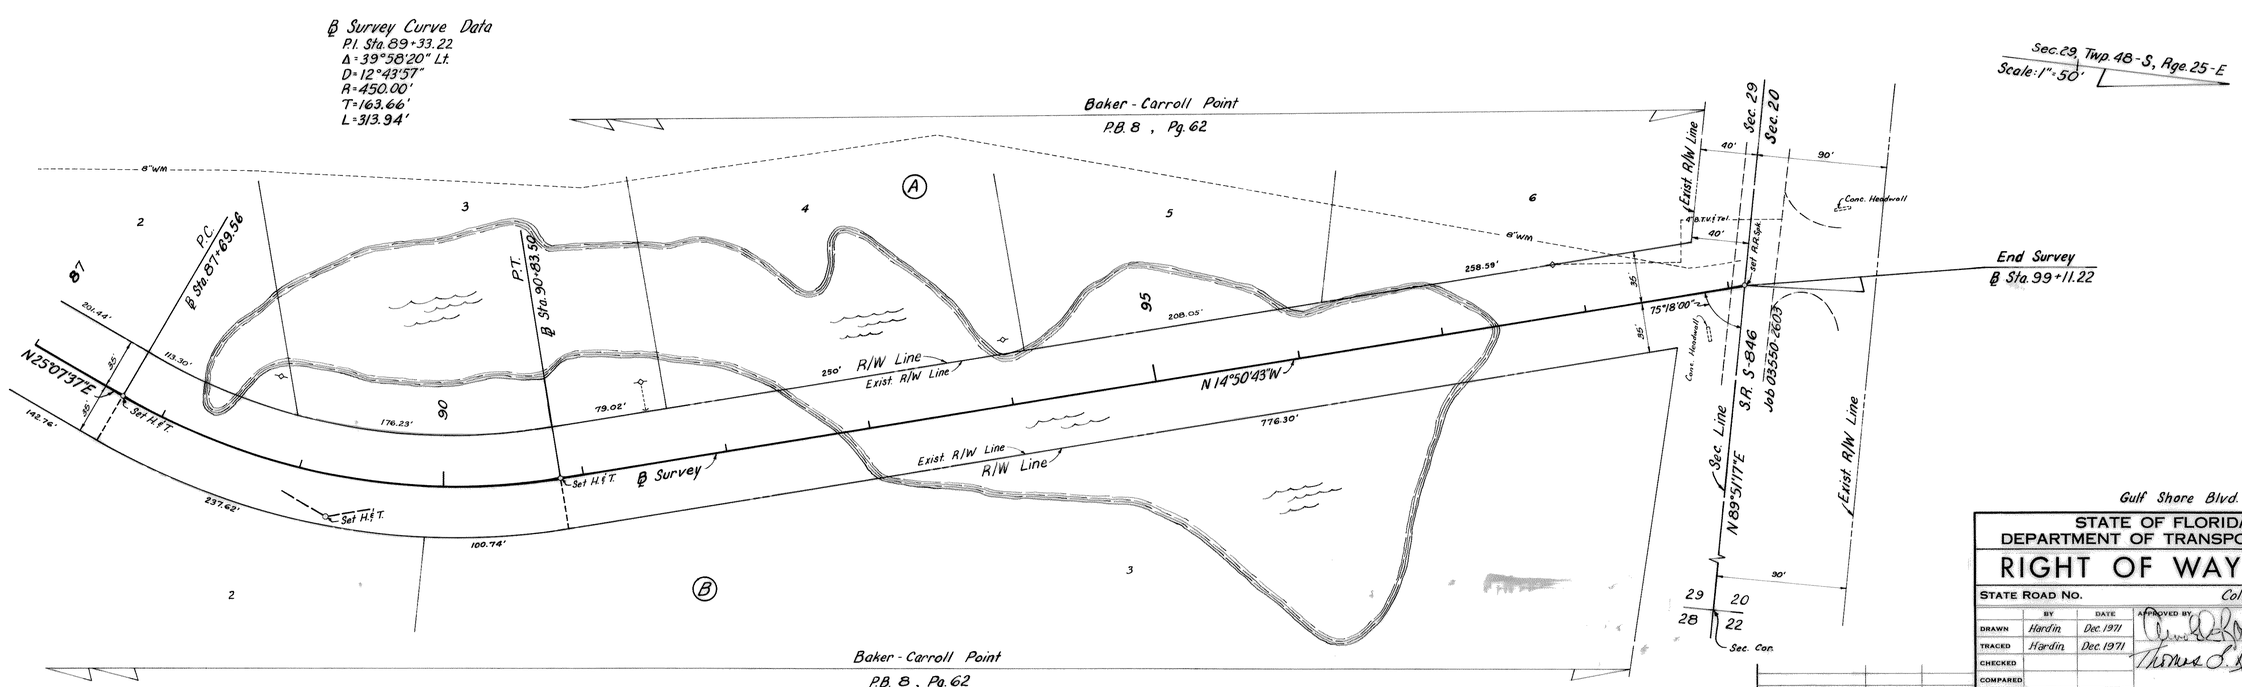

Gulf Shore Blvd.

STATE OF FLORIDA
DEPARTMENT OF TRANSPORTATION

RIGHT OF WAY MAP

STATE ROAD No. — Collier COUNTY

	BY	DATE	APPROVED BY	DATE
DRAWN	Hardin	Dec. 1971		
TRACED	Hardin	Dec. 1971	DISTRICT ENGINEER	
CHECKED			Thomas E. Russo	3-17-72
COMPARED			ENGINEER OF RIGHT OF WAY	
INDEXED			STATE HIGHWAY ENGINEER	

REVISION	BY	DATE

SECTION 03634-2603 — SHEET 3 OF 3

No.
2046