FED. ROAD DIV. No.	STATE	PROJECT No.	FISCAL YEAR	SHEET No.
3	FLA.	04510-2603		1

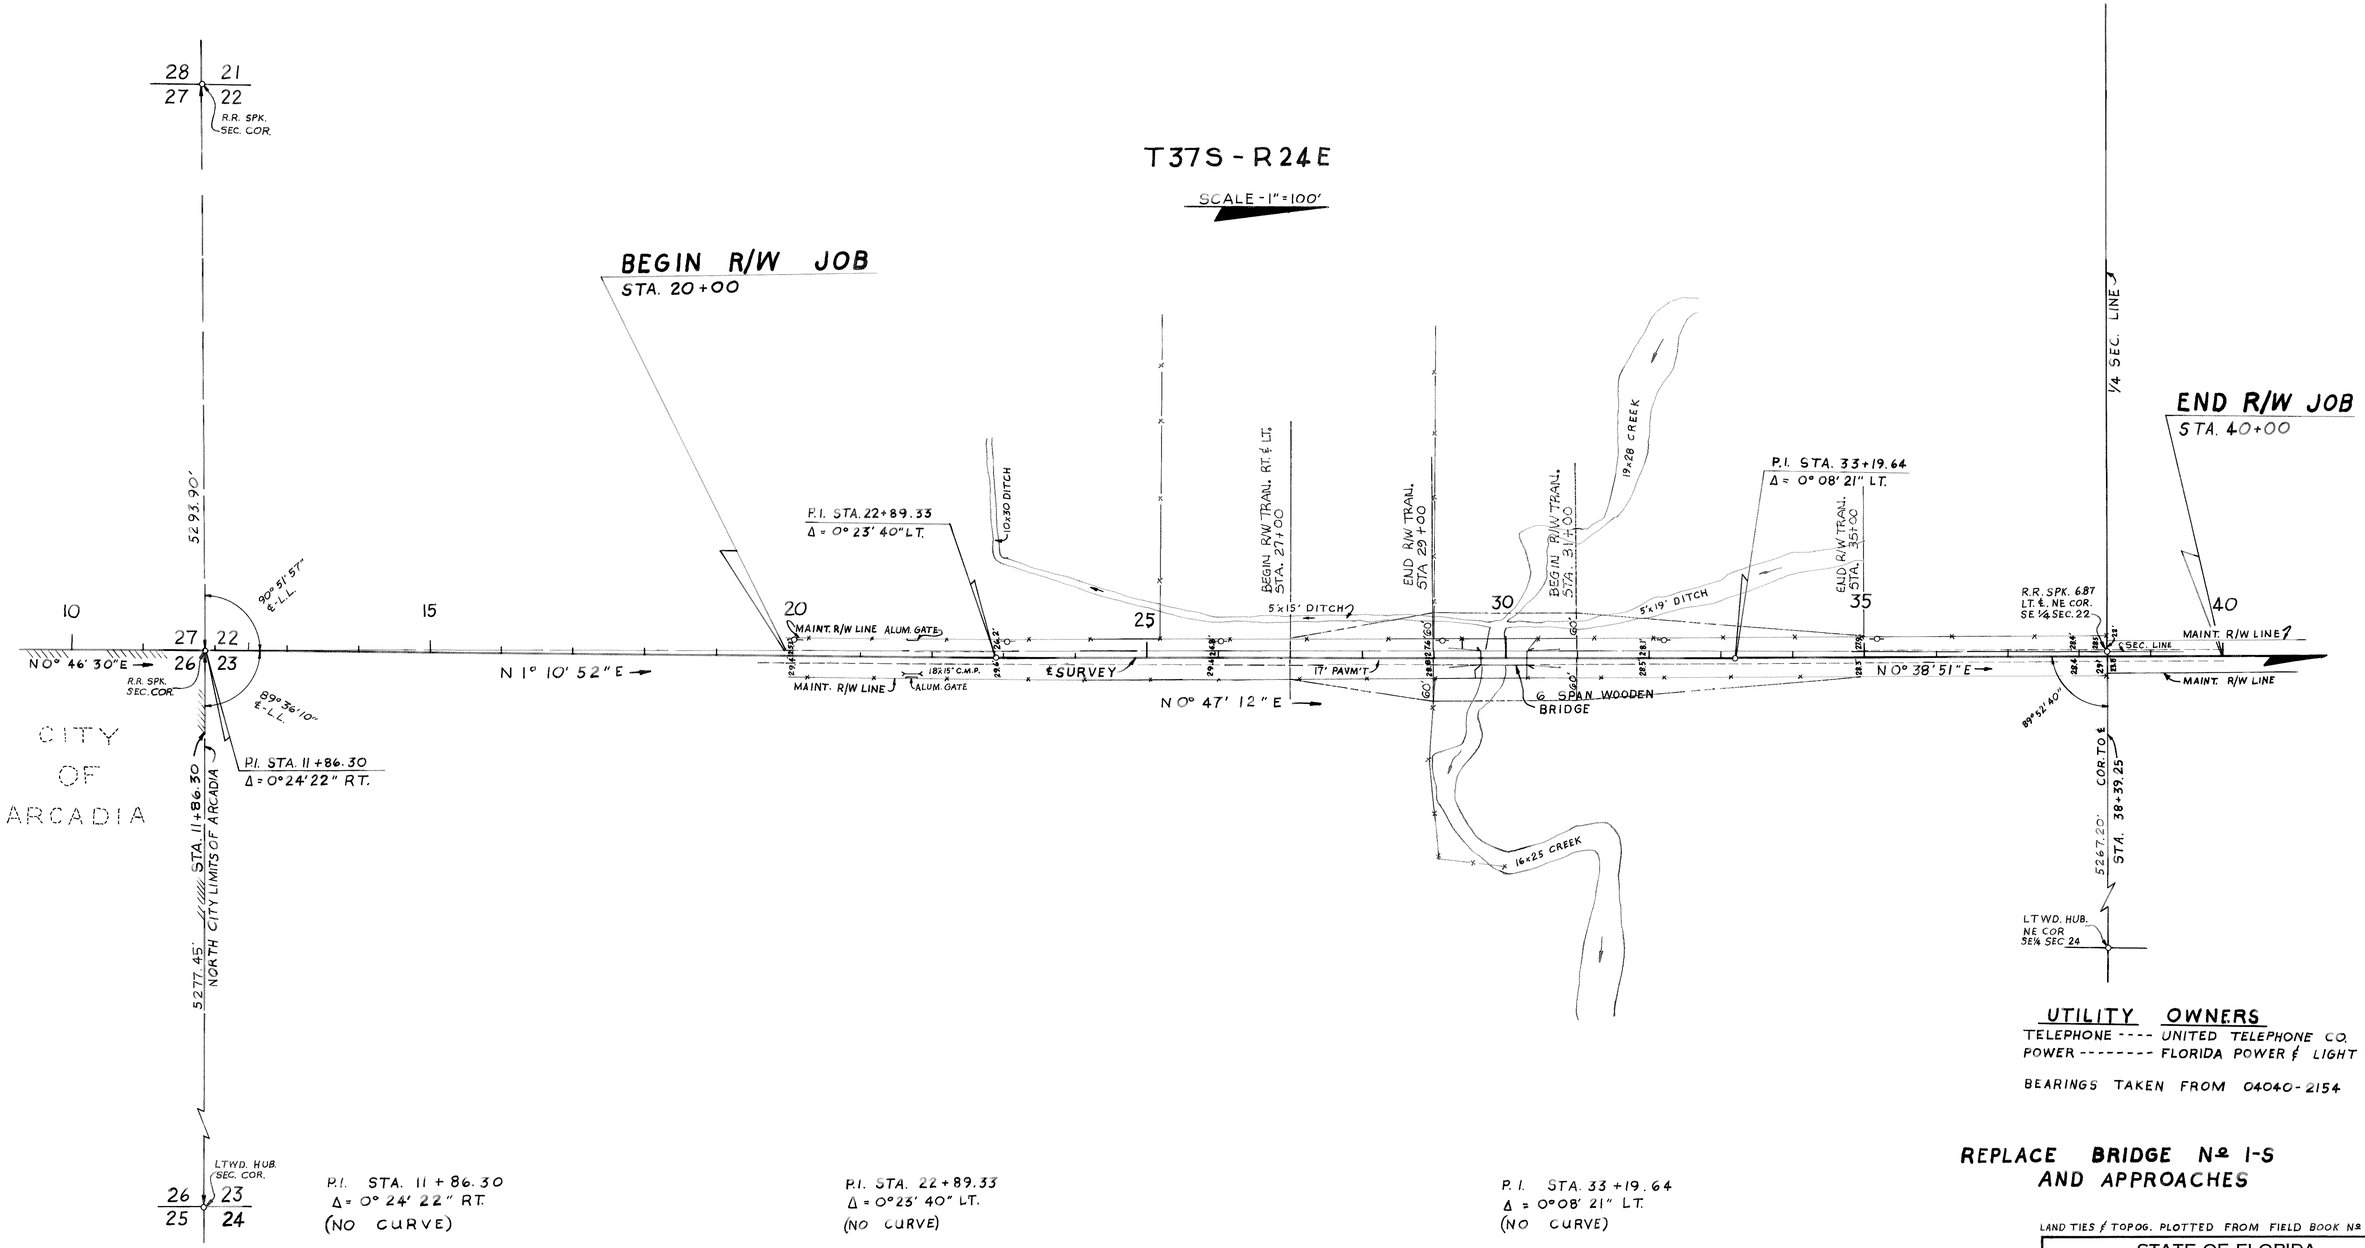

I. # 120424

UTILITY OWNERS

TELEPHONE ---- UNITED TELEPHONE CO.
POWER ------- FLORIDA POWER & LIGHT CO.

BEARINGS TAKEN FROM 04040-2154

REPLACE BRIDGE No. 1-S AND APPROACHES

LAND TIES & TOPOG. PLOTTED FROM FIELD BOOK No. 889718

STATE OF FLORIDA
DEPARTMENT OF TRANSPORTATION

RIGHT OF WAY MAP

STATE ROAD NO. S-661 DESOTO COUNTY

	BY	DATE	APPROVED BY	DATE
DRAWN	R.H.C.	1-7-72	[signature]	DISTRICT ENGINEER
TRACED	M.R.S.	1-12-72	[signature]	1-28-72 ENGINEER OF RIGHT OF WAY
CHECKED	R.H.C.	1-21-72		
COMPARED				
INDEXED				STATE HIGHWAY ENGINEER

REVISION	BY	DATE
Add. R/W	RHC-MHC	9-18-72

SECTION. 04510-2603 SHEET 1 OF