FED. ROAD DIV. NO.	STATE	PROJECT NO.	FISCAL YEAR	SHEET NO.
3	FLA.	05502-2601		1

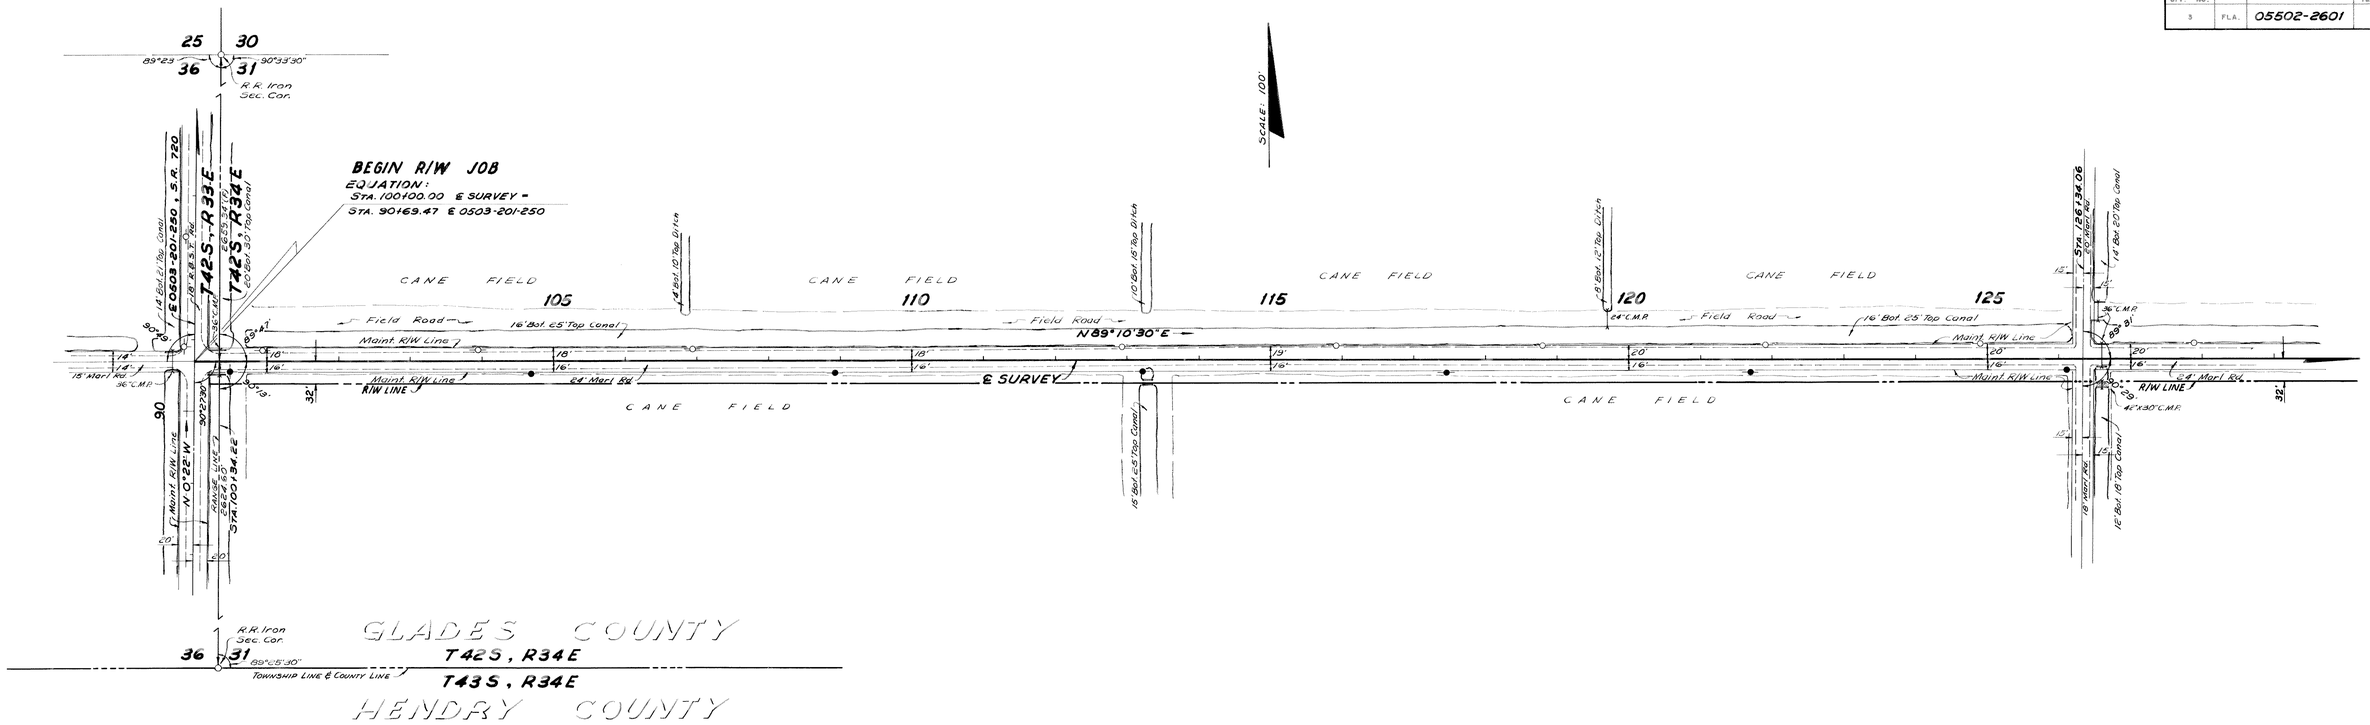

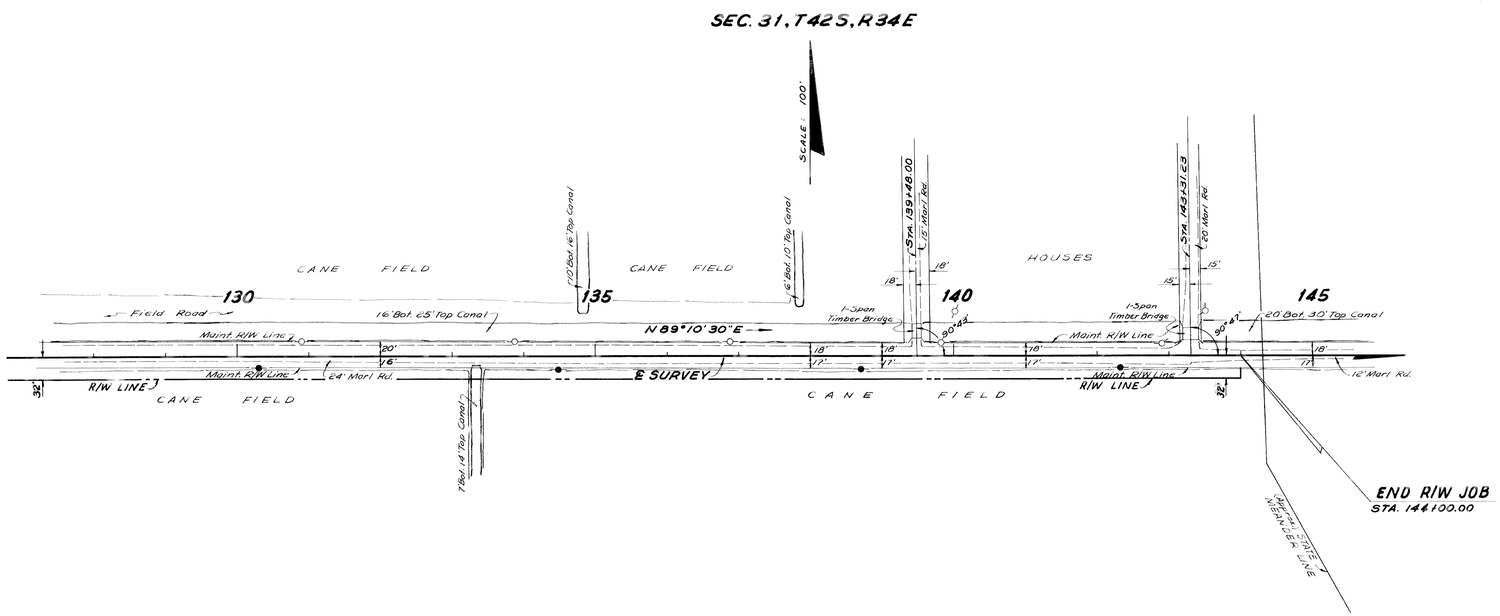

UTILITIES OWNERS
Telephone Poles.....Intercounty Tele. & Telegraph Co.
Power Poles.....Glades County Electric Corp.

Bearings taken from 0503-201-250.

SHAWNEE FARMS ROAD

Align., Land Ties, Maint. R/W plotted from F.B. #628112.
Topog., Utility Owners plotted from F.B. #626874.

STATE OF FLORIDA
STATE ROAD DEPARTMENT

RIGHT OF WAY MAP

STATE ROAD NO. GLADES COUNTY

	By	Date	Approved By	Date
Drawn	W.E.S.	4-28-64	H. M. Johnson, District Engineer	
Traced	W.E.S.	4-29-64		
Checked	E.E.I.	5-8-64		
Comp. Final / Computed	E.E.I. / D.C.	7-27-64 / 6-26-64	Engineer of Rights of Way	
Indexed			State Highway Engineer	

Revision	By	Date

SECTION 05502-2601 SHEET 1 OF