FED. ROAD DIV. No.	STATE	PROJECT No.	FISCAL YEAR	SHEET No.
3	FLA.	06010-2903		1

SEC. 3
T36S-R25E
Scale: 100'

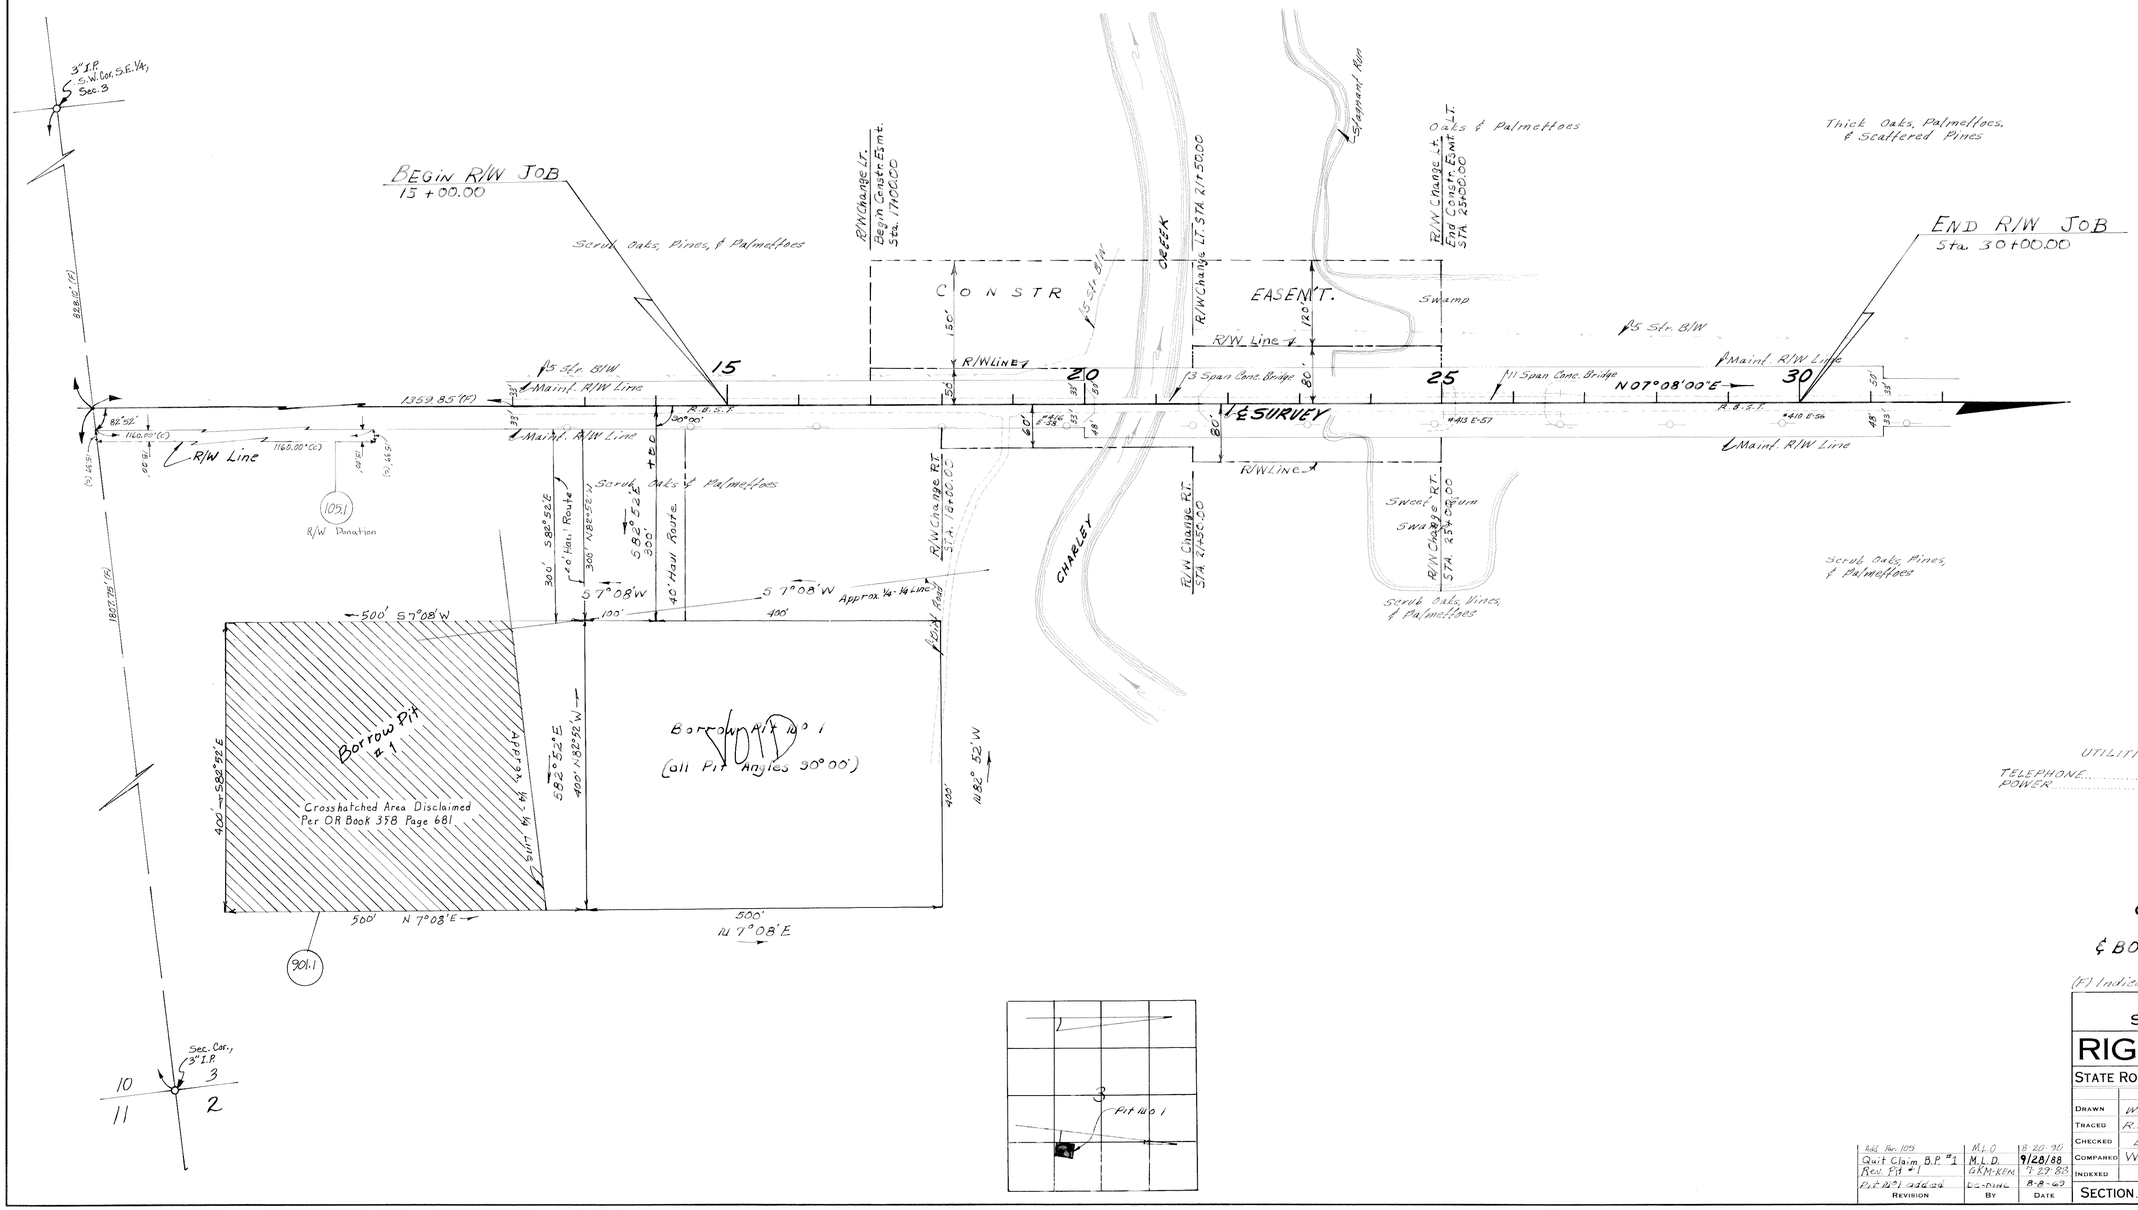

UTILITIES

TELEPHONE ..... UNITED TELEPHONE SYSTEM
POWER ..... PEACE RIVER VALLEY ELEC. CORP.

CHARLEY CREEK BRIDGE
& BORROW PIT No 1

(F) Indicates Field Dimension.

STATE OF FLORIDA
STATE ROAD DEPARTMENT

RIGHT OF WAY MAP

STATE ROAD No. 35 HARDEE COUNTY

	BY	DATE	APPROVED BY	DATE
DRAWN	W.J.P.	2-11-69	[signature]	
TRACED	R.L.H.	2-11-69		DISTRICT ENGINEER
CHECKED	D.C.	2-11-69	[signature]	5-5-69
COMPARED	WJP	4-28-69		ENGINEER OF RIGHTS OF WAY
INDEXED				STATE HIGHWAY ENGINEER

REVISION	BY	DATE
Add. Par. 105	M.L.O.	8-20-90
Quit Claim B.P. #1	M.L.D.	9/28/88
Rev. Pit #1	GKM-KEM	7-29-88
Pit No 1 added	DC-DINC	8-8-69

SECTION 06010-2903 SHEET 1 OF