FED. ROAD DIV. No.	STATE	F A PROJECT NO.	FISCAL YEAR	SHEET No.
3	FLA.	06050-2505		1

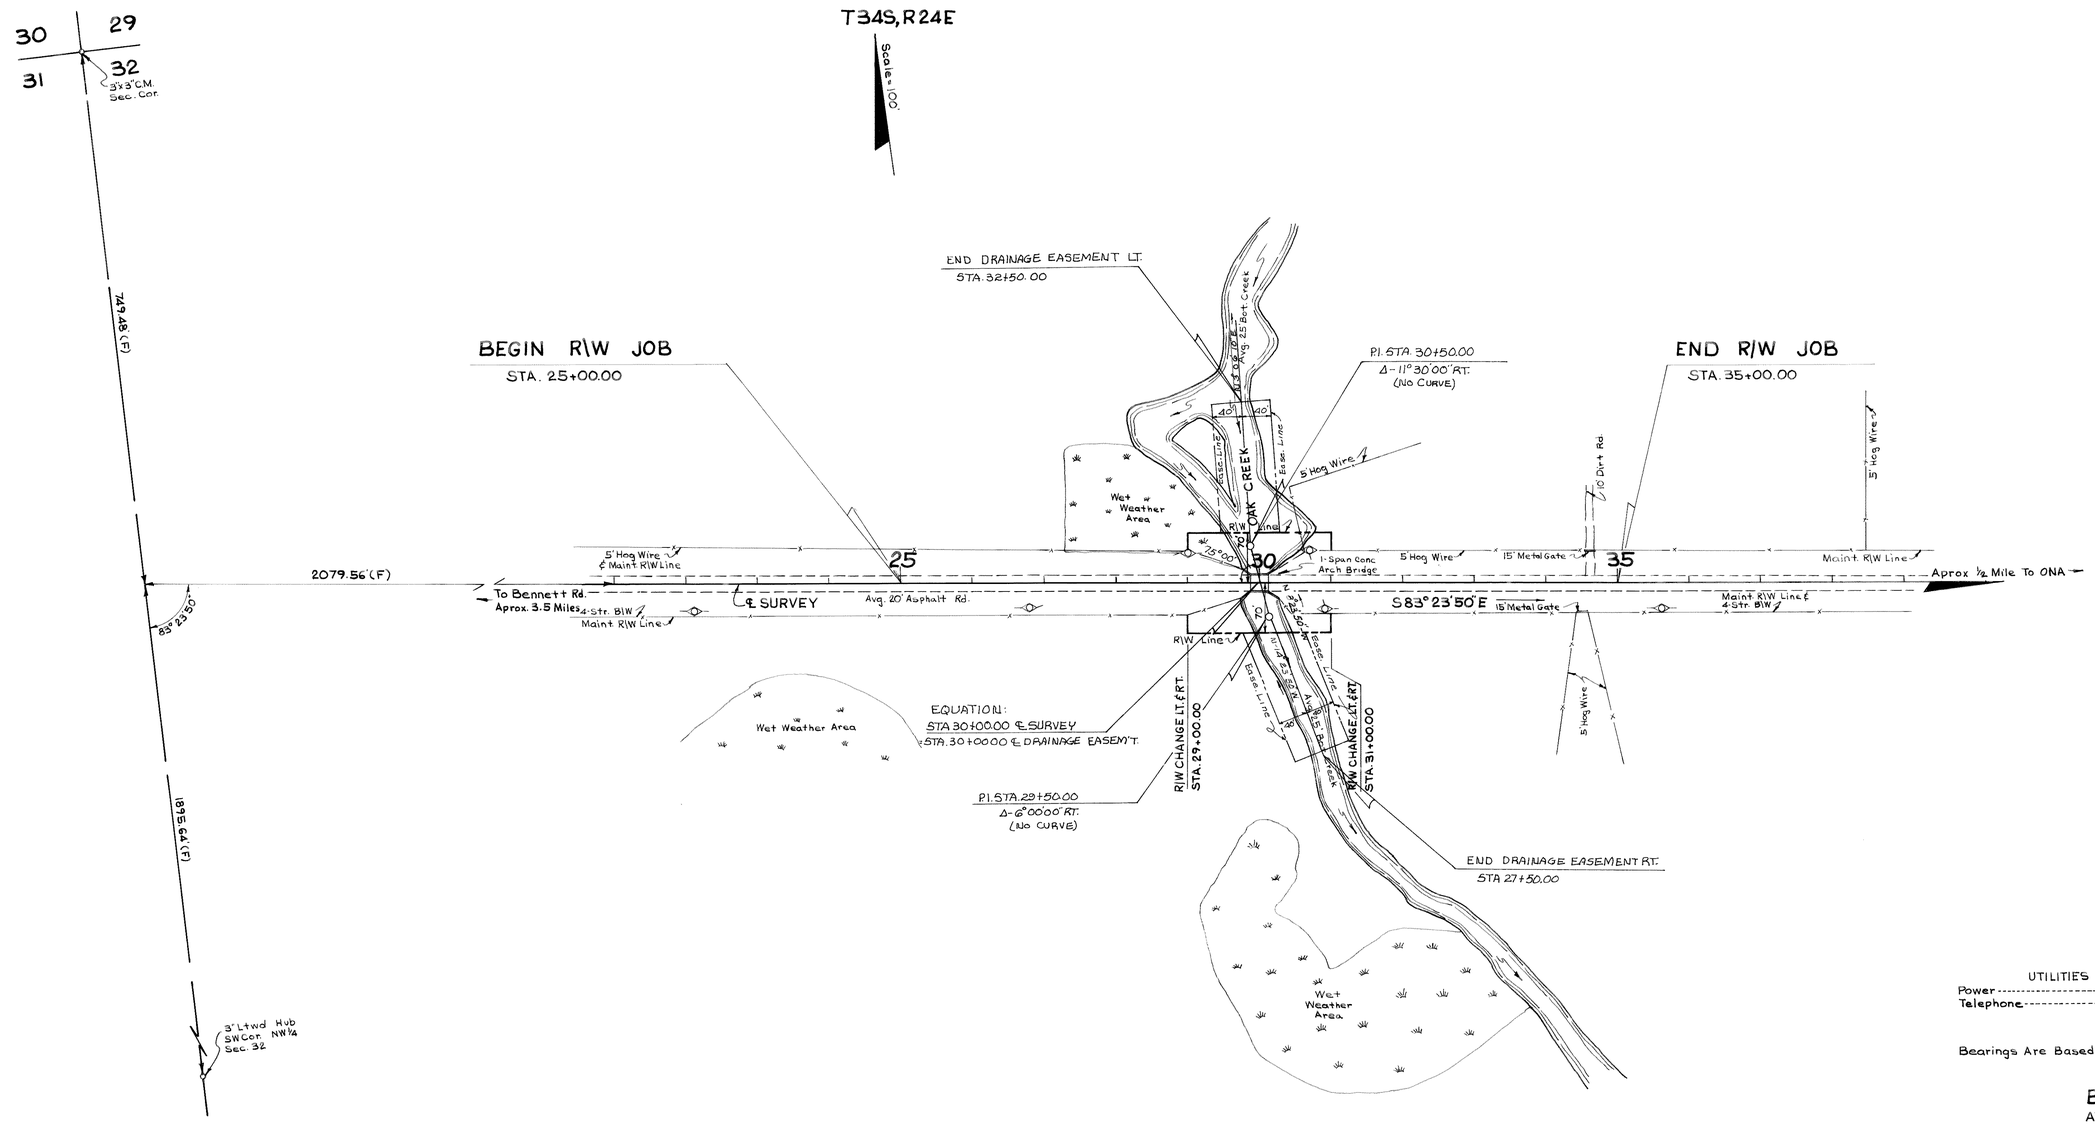

UTILITIES
Power ---------- Peace River Electric Co-op Inc.
Telephone ---------- United Telephone Co.

Bearings Are Based On Section Line As Due North

BRIDGE Nº 25
AT M.P. 8.060

(F) Indicates Field Dimension
Align., Land Ties & Topog. Plotted From F.B. 874745

STATE OF FLORIDA
DEPARTMENT OF TRANSPORTATION

RIGHT OF WAY MAP

STATE ROAD No. 64 HARDEE COUNTY

	BY	DATE	APPROVED BY	DATE
DRAWN	L.R.J.	9-30-70		
TRACED	L.R.J.	10-1-70		DISTRICT ENGINEER
CHECKED	D.C.	10-2-70		10-12-70 ENGINEER OF RIGHT OF WAY
COMPARED	L.R.J.	10-5-70		
INDEXED				STATE HIGHWAY ENGINEER

REVISION	BY	DATE
added Drain. Ease.	LRJ-MHC	10-7-70
Rev. Job No.	LRJ-MHC	10-6-70

SECTION 06050-2505 SHEET 1 OF