FED. ROAD DIV. No.	STATE	PROJECT No.	FISCAL YEAR	SHEET No.
3	FLA.			

SEC. 36, TOWNSHIP 34 SOUTH, RANGE 24 EAST

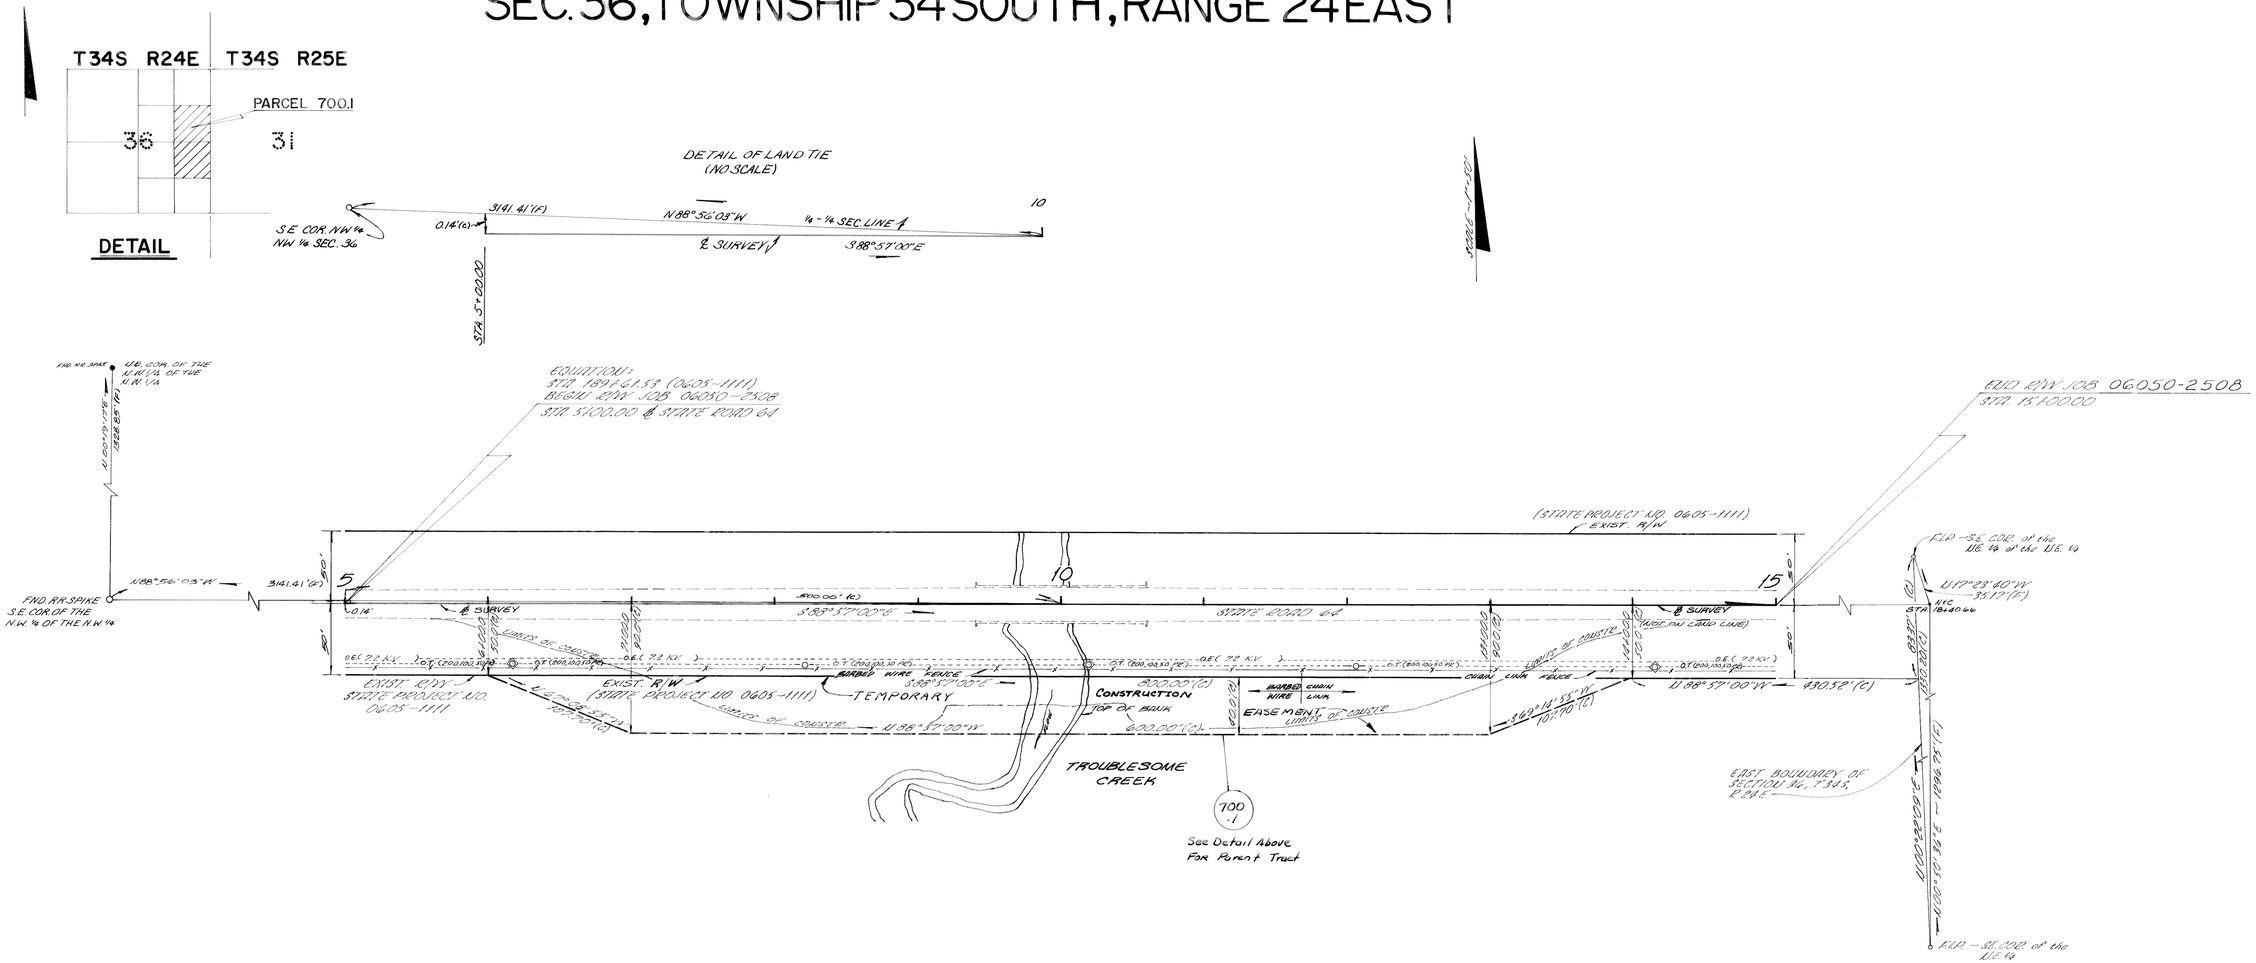

NOTE: BEARING TAKEN FROM PLAN & PROFILE SHEET ON STATE PROJECT NO. 1096

UTILITY OWNERS
TELEPHONE — UNITED TELEPHONE CO.
POWER — PEACE RIVER ELECTRIC COOPERATIVE, INC.

TABLE OF OWNERSHIPS

PARCEL NO.	SHEET NO.	NAME	AREA	AREA OF PARENT TRACT RIGHT	AREA OF PARENT TRACT LEFT	COMMENTS
700.1	1	THOMAS C. BRADDOCK	.643 Acres	80 Acres	0	TEMPORARY CONSTRUCTION EASEMENT

BRIDGE NO. 060020

BESSENT, HAMMACK AND RUCKMAN, INC.
CONSULTING ENGINEERS
TAMPA, FLORIDA

STEVEN M. WOODS, P.L.S.
REGISTRATION NO. 3221

FLORIDA DEPARTMENT OF TRANSPORTATION
RIGHT OF WAY ENGINEERING SECTION

RIGHT OF WAY MAP

STATE ROAD NO. 64 HARDEE COUNTY

	BY	DATE	APPROVED BY	DATE
DRAWN	S.A.V.	5-18-78	C.W. Monts De Oca Jr. DISTRICT ENGINEER	
TRACED	R.E.D.	7-27-78		
CHECKED	E.E.M.	7-27-78	H. E. Mendel ENGINEER OF RIGHT OF WAY	8-9-78

MAPS PREPARED BY: BESSENT, HAMMACK & RUCKMAN, INC.
FIELD BOOK NO'S: 18688
W.P.I. NO. 111218
SCALE 1" = 50'
SECTION 06050-2508
SHEET 1 OF 1

REVISION	BY	DATE