FED. ROAD DIV. No.	STATE	SEC. AND JOB No.	FISCAL YEAR	SHEET No.	TOTAL SHEETS
3	FLA.	07010-2503		1	

SEC. 30
T43S , R28E

SCALE: 1" = 100'

CALOOSAHATCHEE RIVER

S 18° 53' 55" W 438.00'

S 56° 30' 15" E 334.17'

END DRAINAGE EASEM'T R/W LEFT
STA. 20+00.00

END Exist. DRAINAGE EASEM'T R/W LT.
STA. 19+20.00

N 46° 15' 50" W 450.00'

100' — 50'

Present Waterline Nov. 2, 1959 (Field)

R/W LINE

E DRAINAGE EASEMENT

Exist. R/W Line D.B. 24, Pg. 129 & E Exist. DRAINAGE EASEMENT

N 46° 15' 50" W 525.25'

TO BE DISCLAIMED

A=64° 54' 55"
A=37° 42' 33"
R=400.52'

A=139.66'
Δ=37° 48' 33"
R=201.52'

A=110.98'
Δ=10° 38' 46"
R=571.47'

N 83° 58' 23" W 183.23'

15

③ 19°00' CURVE RT.

② 12°00' CURVE LT.

N 83° 58' 23" W 200.00'

N 49° 41' 55" W 112.52'

S 18° 41' 30" E 112.52'

10

③ 28°30' CURVE LT.

GOV'T LOT 3

GOV'T LOT 2

GOV'T LOT LINE

NOTE: Aquire all lands lying northerly and easterly of the existing easement and southerly and westerly of the E of the new drainage easement from beginning to Sta. 12+76.28.

NOTE: See Sheet 10 of 0701 for Exist. Lateral Ditch Lt. M.P. 0.5096.

5

N 18° 02' 00" W

E DRAINAGE EASEMENT

Exist. R/W Line D.B. 24, Pg. 129 & E Exist. DRAINAGE EASEMENT

R/W LINE

115'

120'

100'

90'

125'

2

STA. 10+00.00 ℄ SURVEY =
STA. 0+00.00 ℄ Exist. DRAINAGE EASEM'T LT. =
M.P. 0.5096 ℄ S.R. 80 (0701)

STA. 10+01.08 ℄ SURVEY =
STA. 0+00.00 ℄ DRAINAGE EASEM'T RT. ℄ LT.

BEGIN R/W JOB
STA. 5+00.00

END R/W JOB
STA. 15+00.00

P.I. Sta. 11+49.26
Δ = 9° 13' 31" LT.
(NO CURVE)

P.I. Sta. 11+22.07
Δ = 34° 10' 48" LT.
D = 12° 00'
T = 146.80'
L = 284.84'
R = 477.47'
P.C. Sta. 9+75.27
P.T. Sta. 12+60.11

P.I. Sta. 7+41.92
Δ = 33° 45' 35" LT.
D = 13° 00'
T = 139.74'
L = 259.69'
R = 440.74'
P.C. Sta. 6+08.18
P.T. Sta. 8+67.87

P.I. Sta. 13+79.26
Δ = 37° 42' 33" RT.
D = 19° 00'
T = 102.98'
L = 198.47'
R = 301.56'
P.C. Sta. 12+76.28
P.T. Sta. 14+74.76

5 EXIST. MAINT. R/W LINE

15 EXIST. MAINT. R/W LINE

60'

45'

E2"x2" Ltwd hub SECor. Govt Lot 3, Sec. 30

S 89° 38' E

43.6'

℄ SURVEY

80+01'

S.R. 80 (0701) To LA BELLE

2602.10'

1/4 Sec. Line

4"x4" Ltwd Post SE Cor. NE 1/4 Sec. 30, T43S, R28E

To F.T. MYERS

119.06 (C)

125'

135.40 (C)

E DRAINAGE EASEMENT

S 6° 40' 23" E 90.13' (Change R/W at Ex. 0.D. R/W)

(Land line ties taken from old job 0701)

(C) indicates office calculation

END DRAINAGE EASEM'T R/W RIGHT
STA. 3+02.52

LAND LINE TIE DETAIL

1/6 Scale

GOV'T LOT 3

GOV'T LOT 2

GOV'T LOT LINE

N 0° 21' E

E EXIST. DRAINAGE EASEM'T.

N 6° 45' 29" W

E DRAINAGE EASEMENT

NOTE: Land line ties taken from old job 0701, S.R. 80

S 89° 38' E

50.0'

℄ SURVEY

S.R. 80

50 Cor. Gov't Lot 3 in Sec. 30, T43S, R28E 2x2 Ltwd. hub

43.6'

75.2'

2602.10'

1/4 Sec. Line

4x4 Ltwd. Post SE Cor. NE 1/4 Sec. 30, T43S, R28E

M.P. 0.5096

Sta. 10100.00 ℄ SURVEY =
Sta. 0100 ℄ Exist. DRAINAGE EASEM'T LT. =
M.P. 0.5096 ℄ S.R. 80 (0701)

Sta. 10101.08 ℄ SURVEY =
Sta. 0100.00 ℄ DRAINAGE EASEM'T RT. ℄ LT.

"MURPHY'S GROVE"

BRIDGE & APPROACHES R/W AND DRAINAGE EASEMENT

Plotted from field book Nº 385134

STATE OF FLORIDA
STATE ROAD DEPARTMENT

RIGHT OF WAY MAP

SECTION No. 07010-2503

ROAD No. 80 — HENDRY COUNTY

	NAMES	DATES
SCALE 1"=		
DRAWN	W.J.G.	3-2-60
TRACED	W.E.S.	3-7-60
INDEXED		
REVISED	RET.-MHC	8-13-68
REVISED		

APPROVED BY
D. M. Johnson — DIVISION ENGINEER
A. C. Church — STATE HIGHWAY ENGINEER
BY

CHECKED: W.F.U. 3-10-60

FED. ROAD DIV. No.	STATE	SEC. AND JOB No.	FISCAL YEAR	SHEET No.	TOTAL SHEETS
3	FLA.				

10

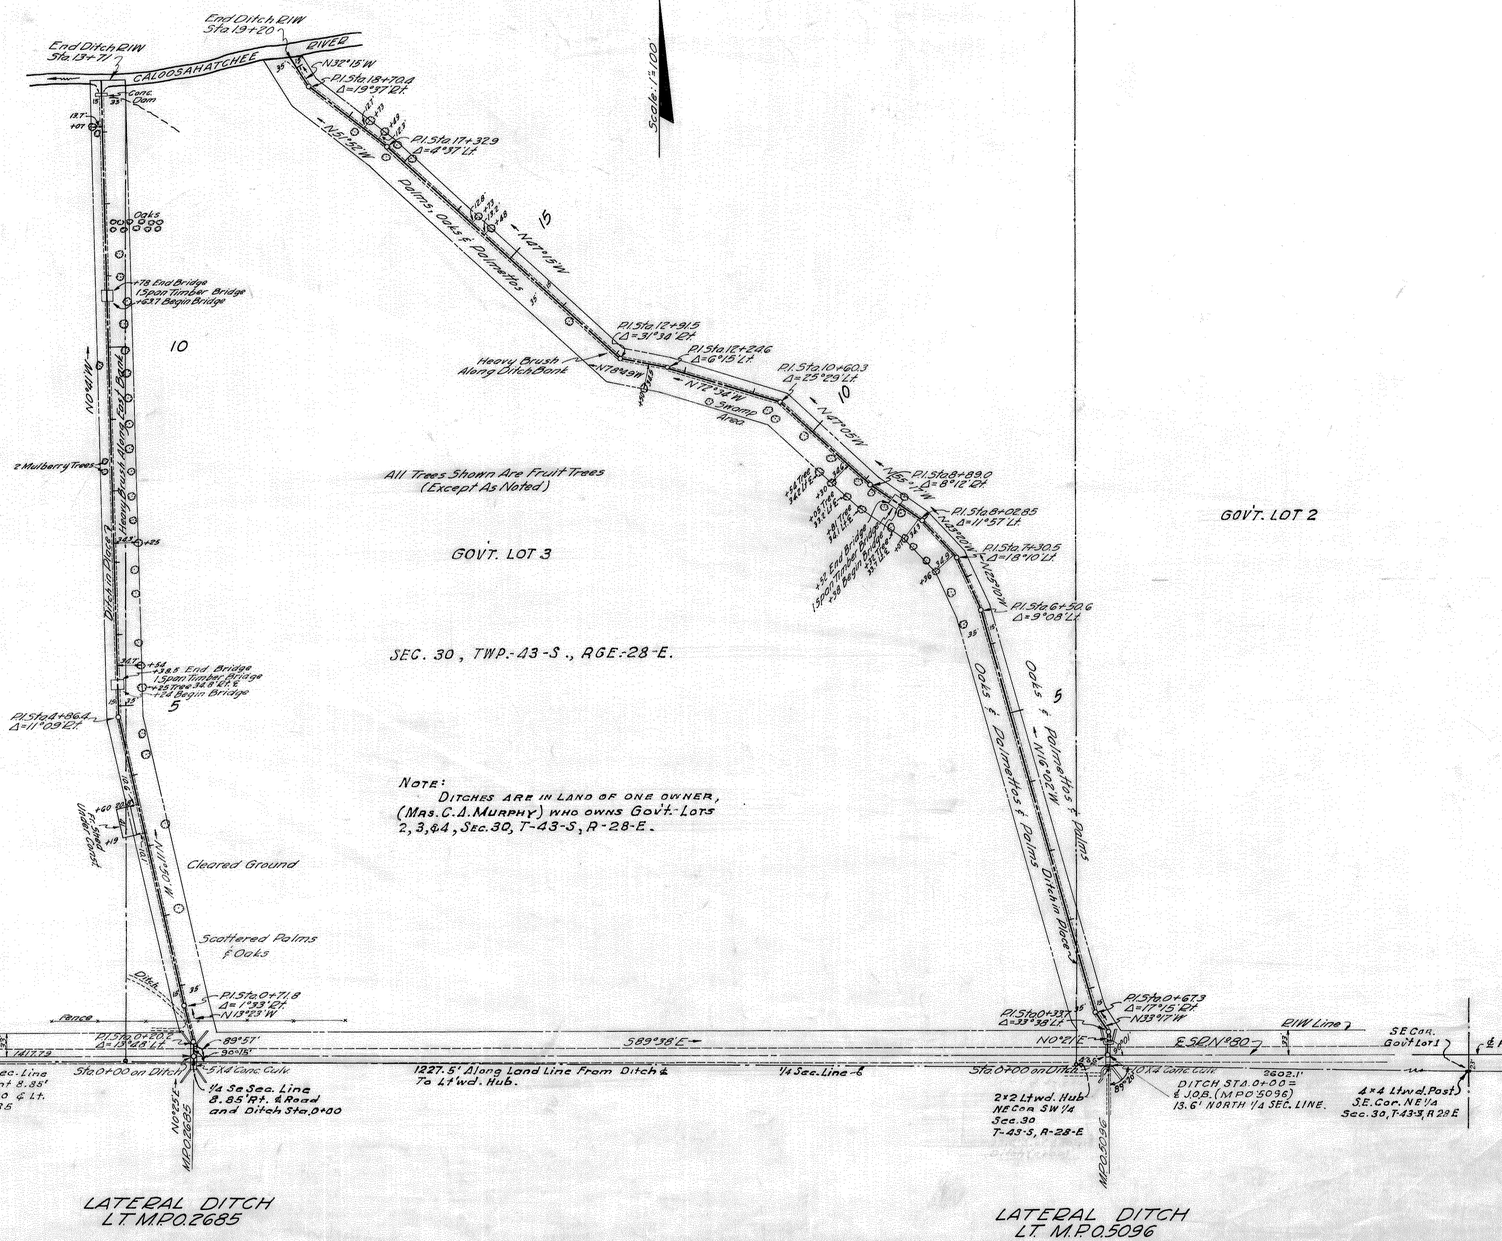

STATE OF FLORIDA
STATE ROAD DEPARTMENT

RIGHT OF WAY MAP

SECTION No. 07010 (07010-2503)

ROAD No. 80 HENDRY COUNTY

	NAMES	DATES	APPROVED BY
SCALE 1"=			
DRAWN			
TRACED	R.C.G.	12-31-47	DIVISION ENGINEER
INDEXED			
REVISED	R.C.	1-20-48	STATE HIGHWAY ENGINEER
REMARKED			
CHECKED	E.E.T.	12-31-47	