FED. ROAD DIV. No.	STATE	SEC. AND JOB No.	FISCAL YEAR	SHEET No.	TOTAL SHEETS
3	FLA.			1	3

12

T 43 S - R 34 E

NO INSERTS REQ'D. | SEE INSERT Nº1 SHEET Nº2 | SEE INSERT Nº2 SHEET Nº2 | SEE INSERT Nº3 SHEET Nº2

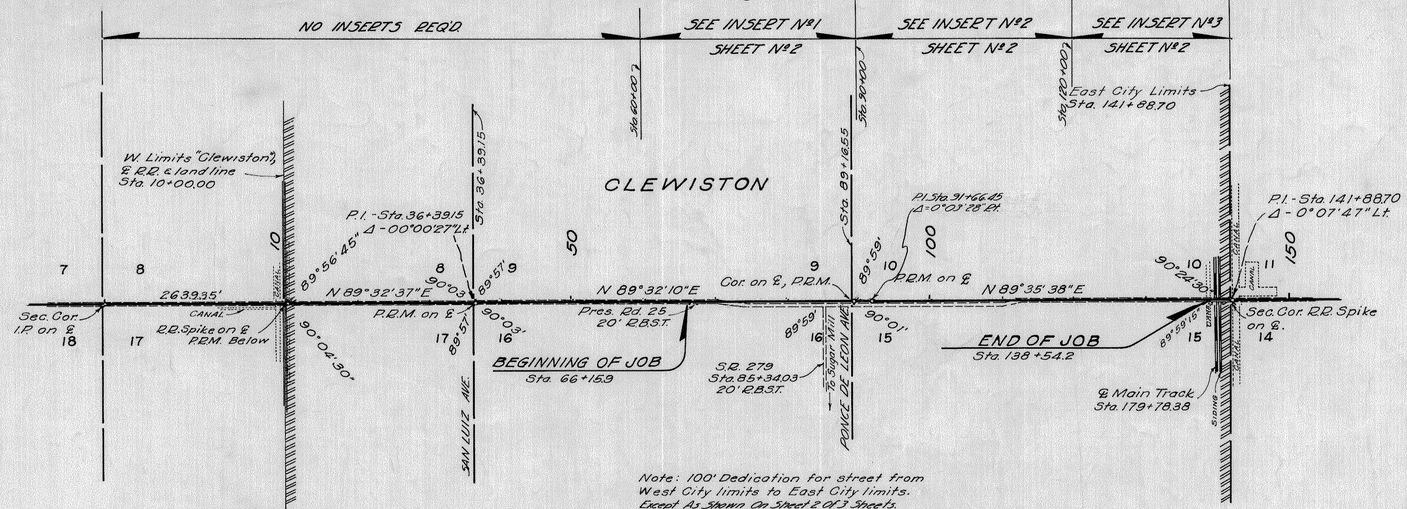

1" - 1000'

Note: 100' Dedication for street from West City limits to East City limits. Except As Shown On Sheet 2 Of 3 Sheets. ℄ of Job is on land line, Which is the ℄ of Job.

All P.R.M.'s are 6" V.C.P. filled with conc. and reinforcing rod with a ¾" iron pipe above.

Bearings are true. Observation on Polaris made at Sta. 71+99.23 on June 17, 1946.

NO R/W REQUIRED

KEY MAP

CLEWISTON

STATE OF FLORIDA
STATE ROAD DEPARTMENT Sh. 1

RIGHT OF WAY MAP

SECTION No. JOB Nº 0703-105

ROAD Nos. 25 & 80 HENDRY COUNTY

	NAMES	DATES
SCALE 1"=		
DRAWN	E.E.I.	9-15-46
TRACED	J.R.C.	10-28-46
INDEXED		
REVISED		
REVISED		

APPROVED BY

DIVISION ENGINEER

STATE HIGHWAY ENGINEER

CHECKED: ---- R.C.G. & E.E.I.

FED. ROAD DIST. No.	STATE	FED. AID PROJ. No.	FISCAL YEAR	SHEET NO.	TOTAL SHEETS
	FLA.			2	3

13

CLEWISTON

1" - 100'

60 65 70 75 80 85 90

BLOCK 290 · BLOCK 291 · BLOCK 20375 · BLOCK 201 · BLOCK 200 · 20' Alley · 5th. ST. · 6th. ST. · 7th. ST. · AVE. · PONCE DE LEON AVE.

℄ JOB

N 89° 32' 10" E

P.R.M. on ℄

P.R.M. & Sec. Cor. on ℄

Sta 60+11.43 ℄ LOPEZ · Sta 65+34.35 ℄ GLORIA · Sta 71+98.29 ℄ OLYMPIA · Sta 78+64.14 ℄ CORONA · State Rd. 27 Sta 85+34.23 ℄ PACIFIC · Sta 88+53.97 ℄ COMMERCIO

U.S.S. Corp'n. Buildings 292.5'

City Park

Sta 89+16.55 ℄ · Sta 94+16.47 ℄ ROYAL PALM AVE. · Sta 97+93.65 ℄ AVE.

Block 180 City Park · Block 177 Clewiston Inn Property

P.I. - Sta 91+66.45 Δ - 0°03' 28" Rt.

BLOCK 176 · BLOCK 167 · BLOCK 161 · 20' Alley

5' 70' by 100' 60' by Survey 5'

CENTRAL AVE. 40' 40' 118' by Plat 40' 40' 105' by Survey

Sta 94+18.75 ℄ BOND ST. · Sta 104+68.72 ℄ ATLANTIC · Sta 111+33.25 ℄ SAN BENITO · Sta 118+47.96 ℄ SAN PEDRO · Sta 118+47.96 ℄ SAN GABRIEL

INSERT Nº 1

CLEWISTON

120 125 130 135 140

BLOCK 160 · BLOCK 156 · BLOCK 152 · 20' Alley

Sta 118+47.96 ℄ SAN GABRIEL · Sta 125+01.65 ℄ SAN JOSE · Sta 129+77.58 ℄ FRANCISCO · Sta 135+70.09 ℄ ESPERANZA AVE. 26° 44'

Portion of N. Francisco St. disclaimed by F.D.O.T. Inst. # 201226004910

Block 155 · Block 386

℄ JOB

N 89° 35' 38" E

P.R.M. on ℄

Sta 139+78.70 ℄ SAN DIEGO

Sta 140+31.08 E. STONE

Sta 139+78.38 E. MAIN LINE

Acc. P.I.

Block 9

City Limits of "CLEWISTON"

P.I. - Sta 141+88.70 Δ - 0° 07' 47" Lt.

Canal R/W · Street

R.R. Spike ℄ Sec. Cor. on ℄

N 89° 27' 51" E

LOT 1 · LOT 2 · LOT 10 · LOT 11 · LOT 14 · LOT 15

115' · 90'

Add Francisco St. Note 6-27-12 WER

Note: P.R.M.'s were found at all block corners.

INSERT Nº 2

INSERT Nº 3

NO RIGHT-OF-WAY REQUIRED

STATE OF FLORIDA
STATE ROAD DEPARTMENT S/A.2

RIGHT OF WAY MAP

PROJECT No. JOB Nº 0703-105

ROAD No. 25 & 80 HENDRY COUNTY

	NAMES	DATES
SCALE 1"=		
DRAWN	E.E.I.	8-8-46.
TRACED	J.R.C.	8-9-46.
INDEXED		
REVISED		
REVISED		

CHECKED: E.E.I. 10-1-46.

APPROVED BY

DIVISION ENGINEER

STATE HIGHWAY ENGINEER

2

FED. ROAD DIV. No.	STATE	SEC. AND JOB No.	FISCAL YEAR	SHEET No.	TOTAL SHEETS
3	FLA.			3	3

14

60 65 70 75 80 85 90

Field

Intercounty Tel & Tel Co. Telephone 26-Wires, 1 Arm

℄ JOB

Aus. Pine 475' Lt ℄

℄ AP 479' Lt ℄

+73 Inf. Ditch Z

20' RBST

Pres. Rd. No 25 ℄ 80

Timber X-ing

+459 ℄ 20' Tractor Rd.

+ 5' Bottom Ditch

+ 6" C.I. Water Main

+ 6" Shell & Marl

10' Ditch

1" = 100'

Palms 5' Lt. of ℄

W. ARCADE AVE.

+ 6" C.I. Water Main

Palms & Scattered Shrubs

RBST

Shell & Marl

+ 4" C.I. Water Main

+ 3408 ℄ 18" Shell & Marl

+ 6" Shell & Marl

+ 655 ℄ 24" Marl & Shell

PONCE DE LEON

Curb

Pres. Rd No 25 (Old N3)

Shell & Marl

LOPEZ ST. (Unimproved)

GLORIA ST. (Unimproved)

OLYMPIA ST.

CORONA ST.

10 Wires 1 Cable 2 X Arms

Stake 62.679 to Bogan Mill

20' RBST

PACIFIC AVE.

COMMERCIO ST.

+ 1337 ℄ 20" Marl & Shell

INSERT No 1

90 95 100 105 110 115 120

℄ JOB

345' Lt ℄

Pi-Sta. 91+26.45 Δ = 0°03'26" Rt.

CHAIN FENCE

Curb

12 Wires W. 16 Wires E.

+ 16" C.I. Water Main

20' RBST

12 Wires W. 16 Wires E.

Shell & Marl

+ 6" C.I. Water Main

RBST

Pres. Rd No 25 ℄ 80

CONC.

Eaves of Store

+ 6" C.I. Water Main

+ 6" Shell & Marl

+ 425' Lt ℄

+ 6" C.I. Water Main

+ 3425 ℄ 18" Shell

ROOF OVER FILL STA. PUMPS

Primed Shell & Marl

10 TEL WIRES 3 WIRES

+ 4191 ℄ 24" Primed Shell

ROOF OVER FILL STA. PUMPS

+44 ℄ 18" Shell & Marl

+29 ℄ 18" Shell & Marl

CENTRAL AVE.

+315 ℄ 42" Primed Shell & Marl

BOND ST.

ATLANTIC AVE.

20' Shell & Marl

SAN BENITO ST.

18" Marl & Shell

SAN PEDRO ST.

SAN GABRIEL ST.

DEF. ST.

INSERT No 2

120 125 130 135 140

Portion of N. Francisco St. disclaimed by F.D.O.T. Inst. # 201226004910

1" = 100'

2" C.I. Water Main

+ 6" Shell & Marl

ESPERANZA ST.

Sta. 135+21.08 ℄ 30' Marl & Shell

Sign & Pole inside grouted Dock, earth filled

5 ARMS 48 WIRES

Pres. Rd No 25 ℄ 80

20' RBST

Boards for Cult.

+ 6" Telephone 5 Power 1 Cable

Timbr. Br.

Sta. 139+79.38 ℄

Conc. Deck

Sta. 141+88.10

Pi-141+86.70 Δ = 0°01'42" Lt.

℄ JOB

Canal

Basin

Side track 2

To Plant

"E. Limits of CLEWISTON"

4" C.I. Water Main

SAN JOSE ST.

FRANCISCO ST.

6" C.I. Water Main

Sta. 141+88.10

12" Shell & Marl

INSERT No 3

CLEWISTON

No Right-of-Way Required.

Telephone Lines
Intercounty Tel. & Tel. Co.

Add Francisco St. Note 6-27-12 WER

STATE OF FLORIDA
STATE ROAD DEPARTMENT Sh. 3

RIGHT OF WAY MAP

SECTION No. JOB No 0703-105

ROAD Nos. 25 ℄ 80 HENDRY County

	NAMES	DATES
SCALE 1" =		
DRAWN	E.E.I.	10-15-46
TRACED	J.R.C.	
INDEXED		
REVISED		
REVISED		

APPROVED BY

DIVISION ENGINEER

STATE HIGHWAY ENGINEER

CHECKED: ---- P.C.C.