FED. ROAD DIST. No.	STATE	FED. AID PROJ. No.	FISCAL YEAR	SHEET NO.	TOTAL SHEETS
	FLA.			1	1

1 of 1

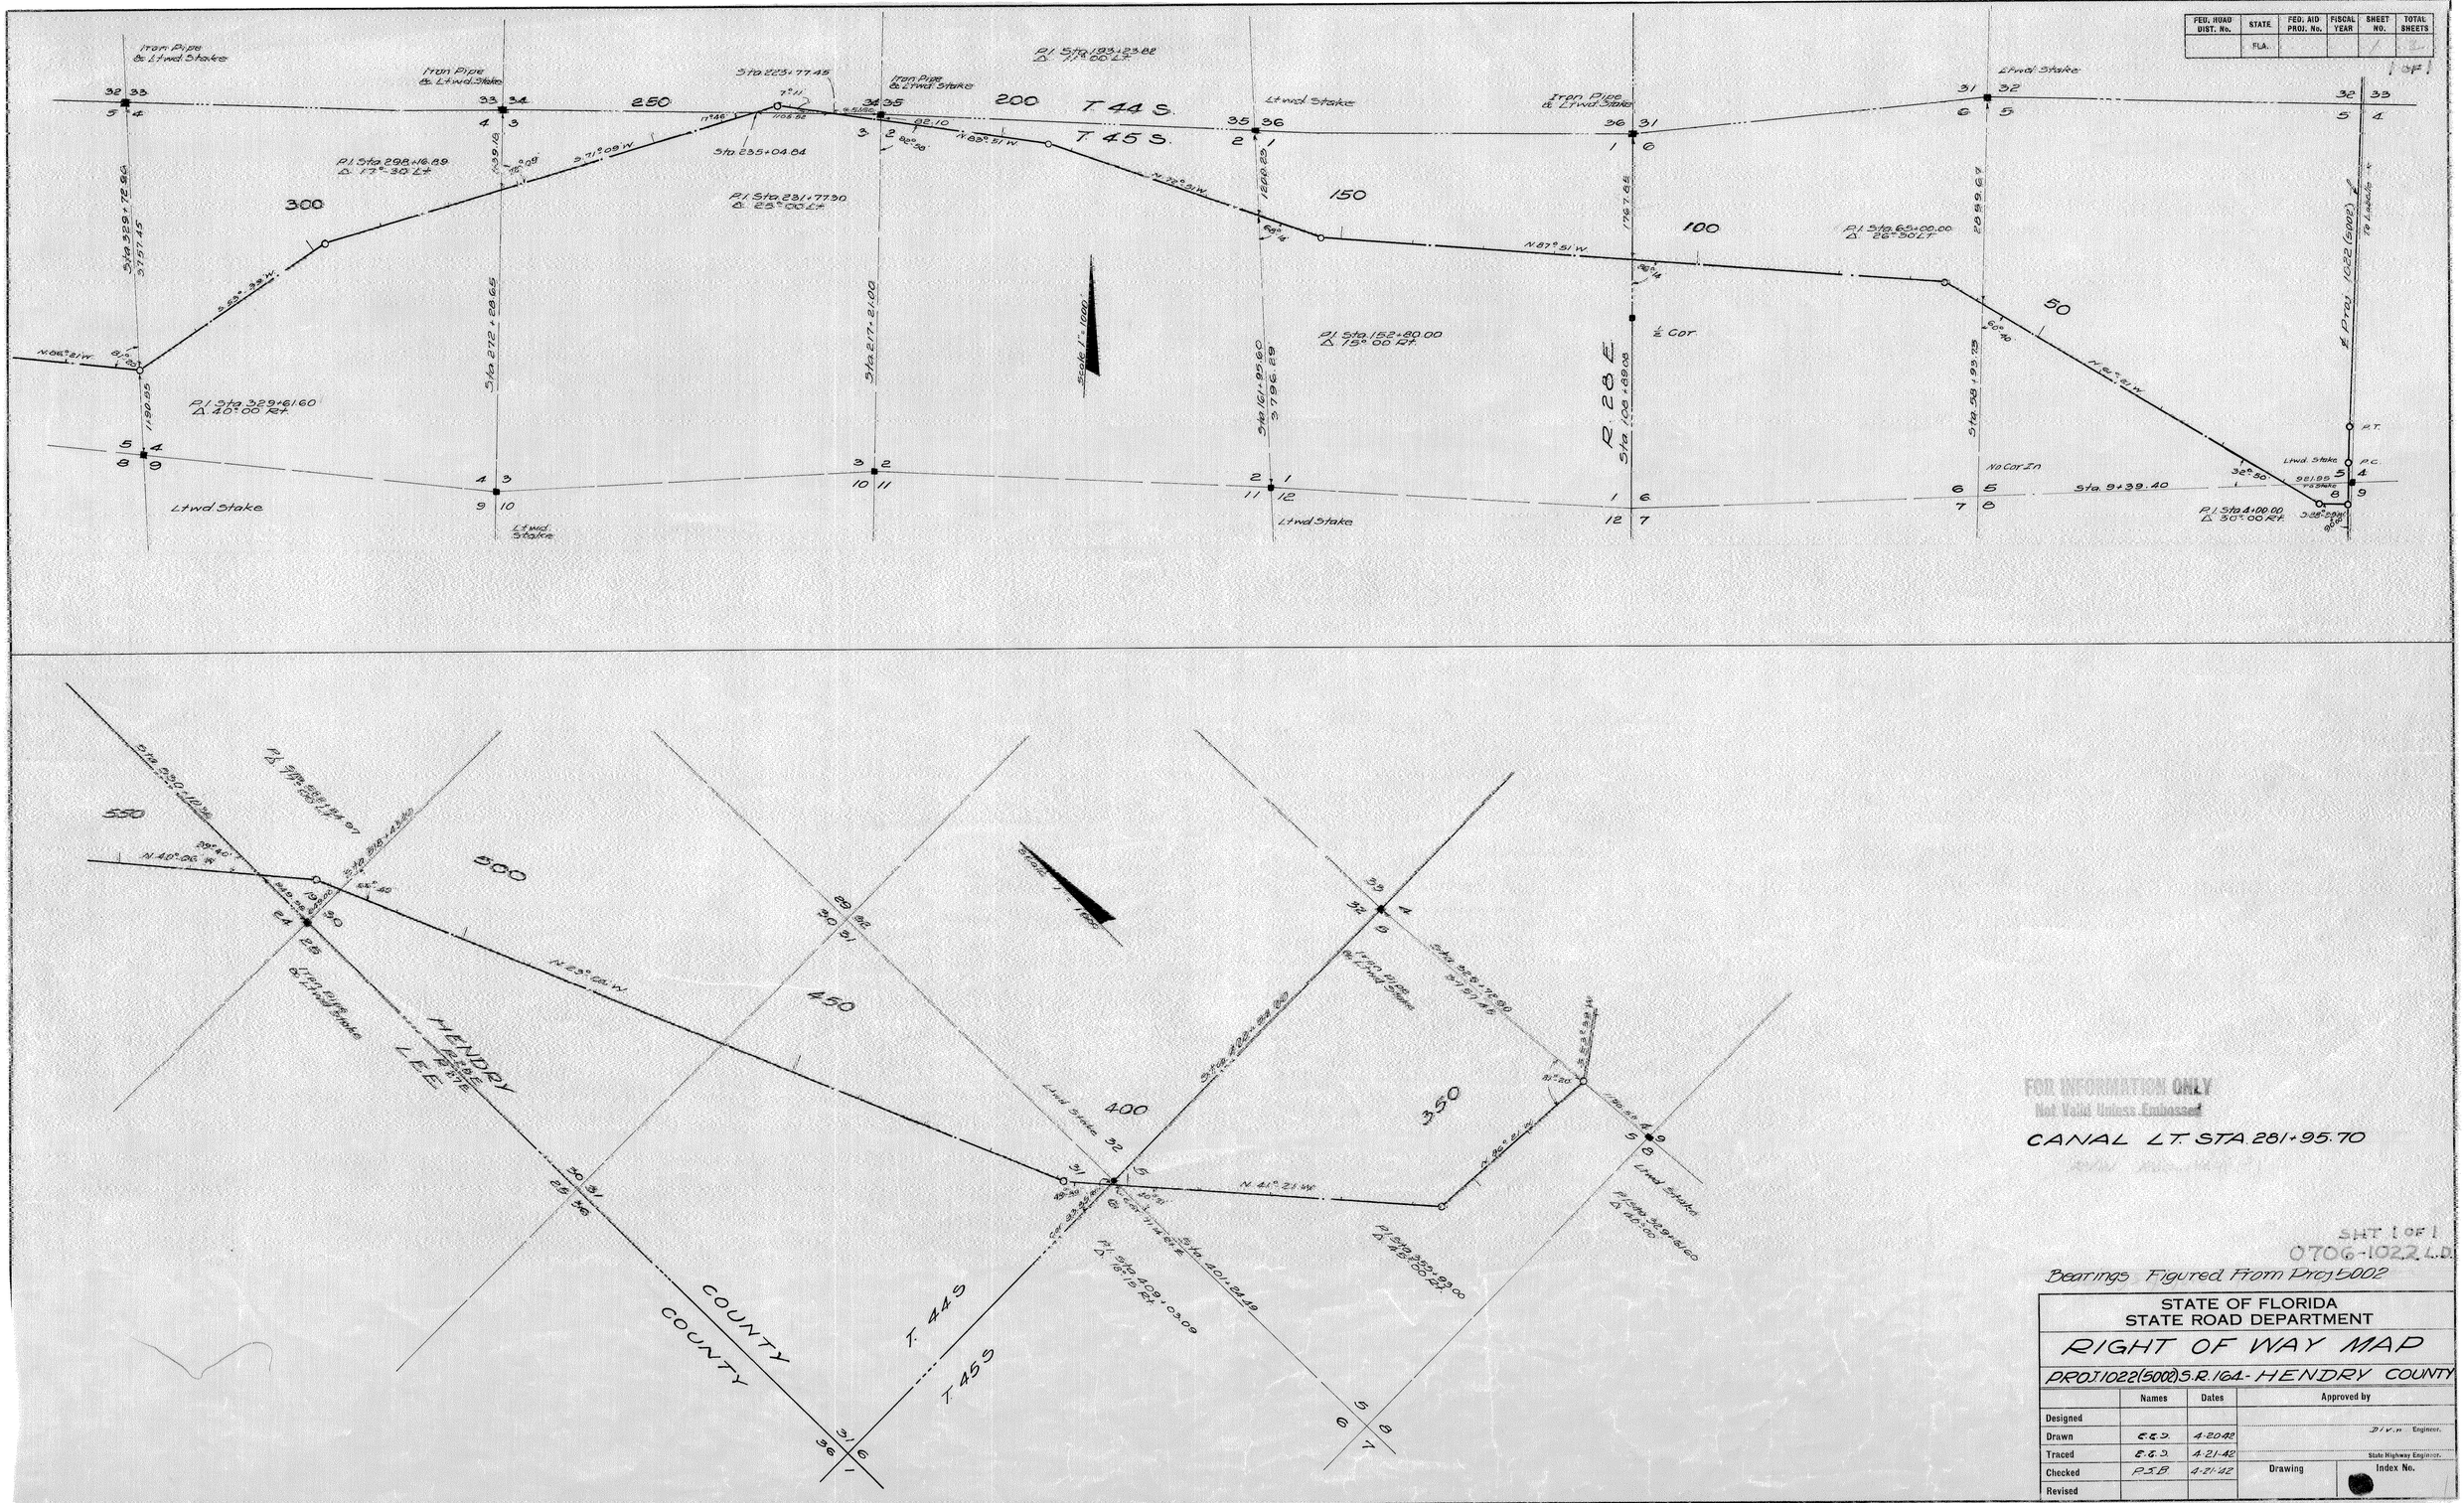

FOR INFORMATION ONLY
Not Valid Unless Embossed

CANAL LT. STA. 281+95.70

SHT 1 OF 1
0706-1022 L.D.

Bearings Figured From Proj 5002

STATE OF FLORIDA
STATE ROAD DEPARTMENT

RIGHT OF WAY MAP

PROJ. 1022(5002) S.R. 164 - HENDRY COUNTY

	Names	Dates	Approved by	
Designed				
Drawn	E.E.J.	4-20-42	Div. Engineer.	
Traced	E.E.J.	4-21-42	State Highway Engineer.	
Checked	P.S.B.	4-21-42	Drawing	Index No.
Revised				