FED. ROAD DIV. No.	STATE	F A PROJECT No.	FISCAL YEAR	SHEET No.
3	FLA.	07070-2508		1

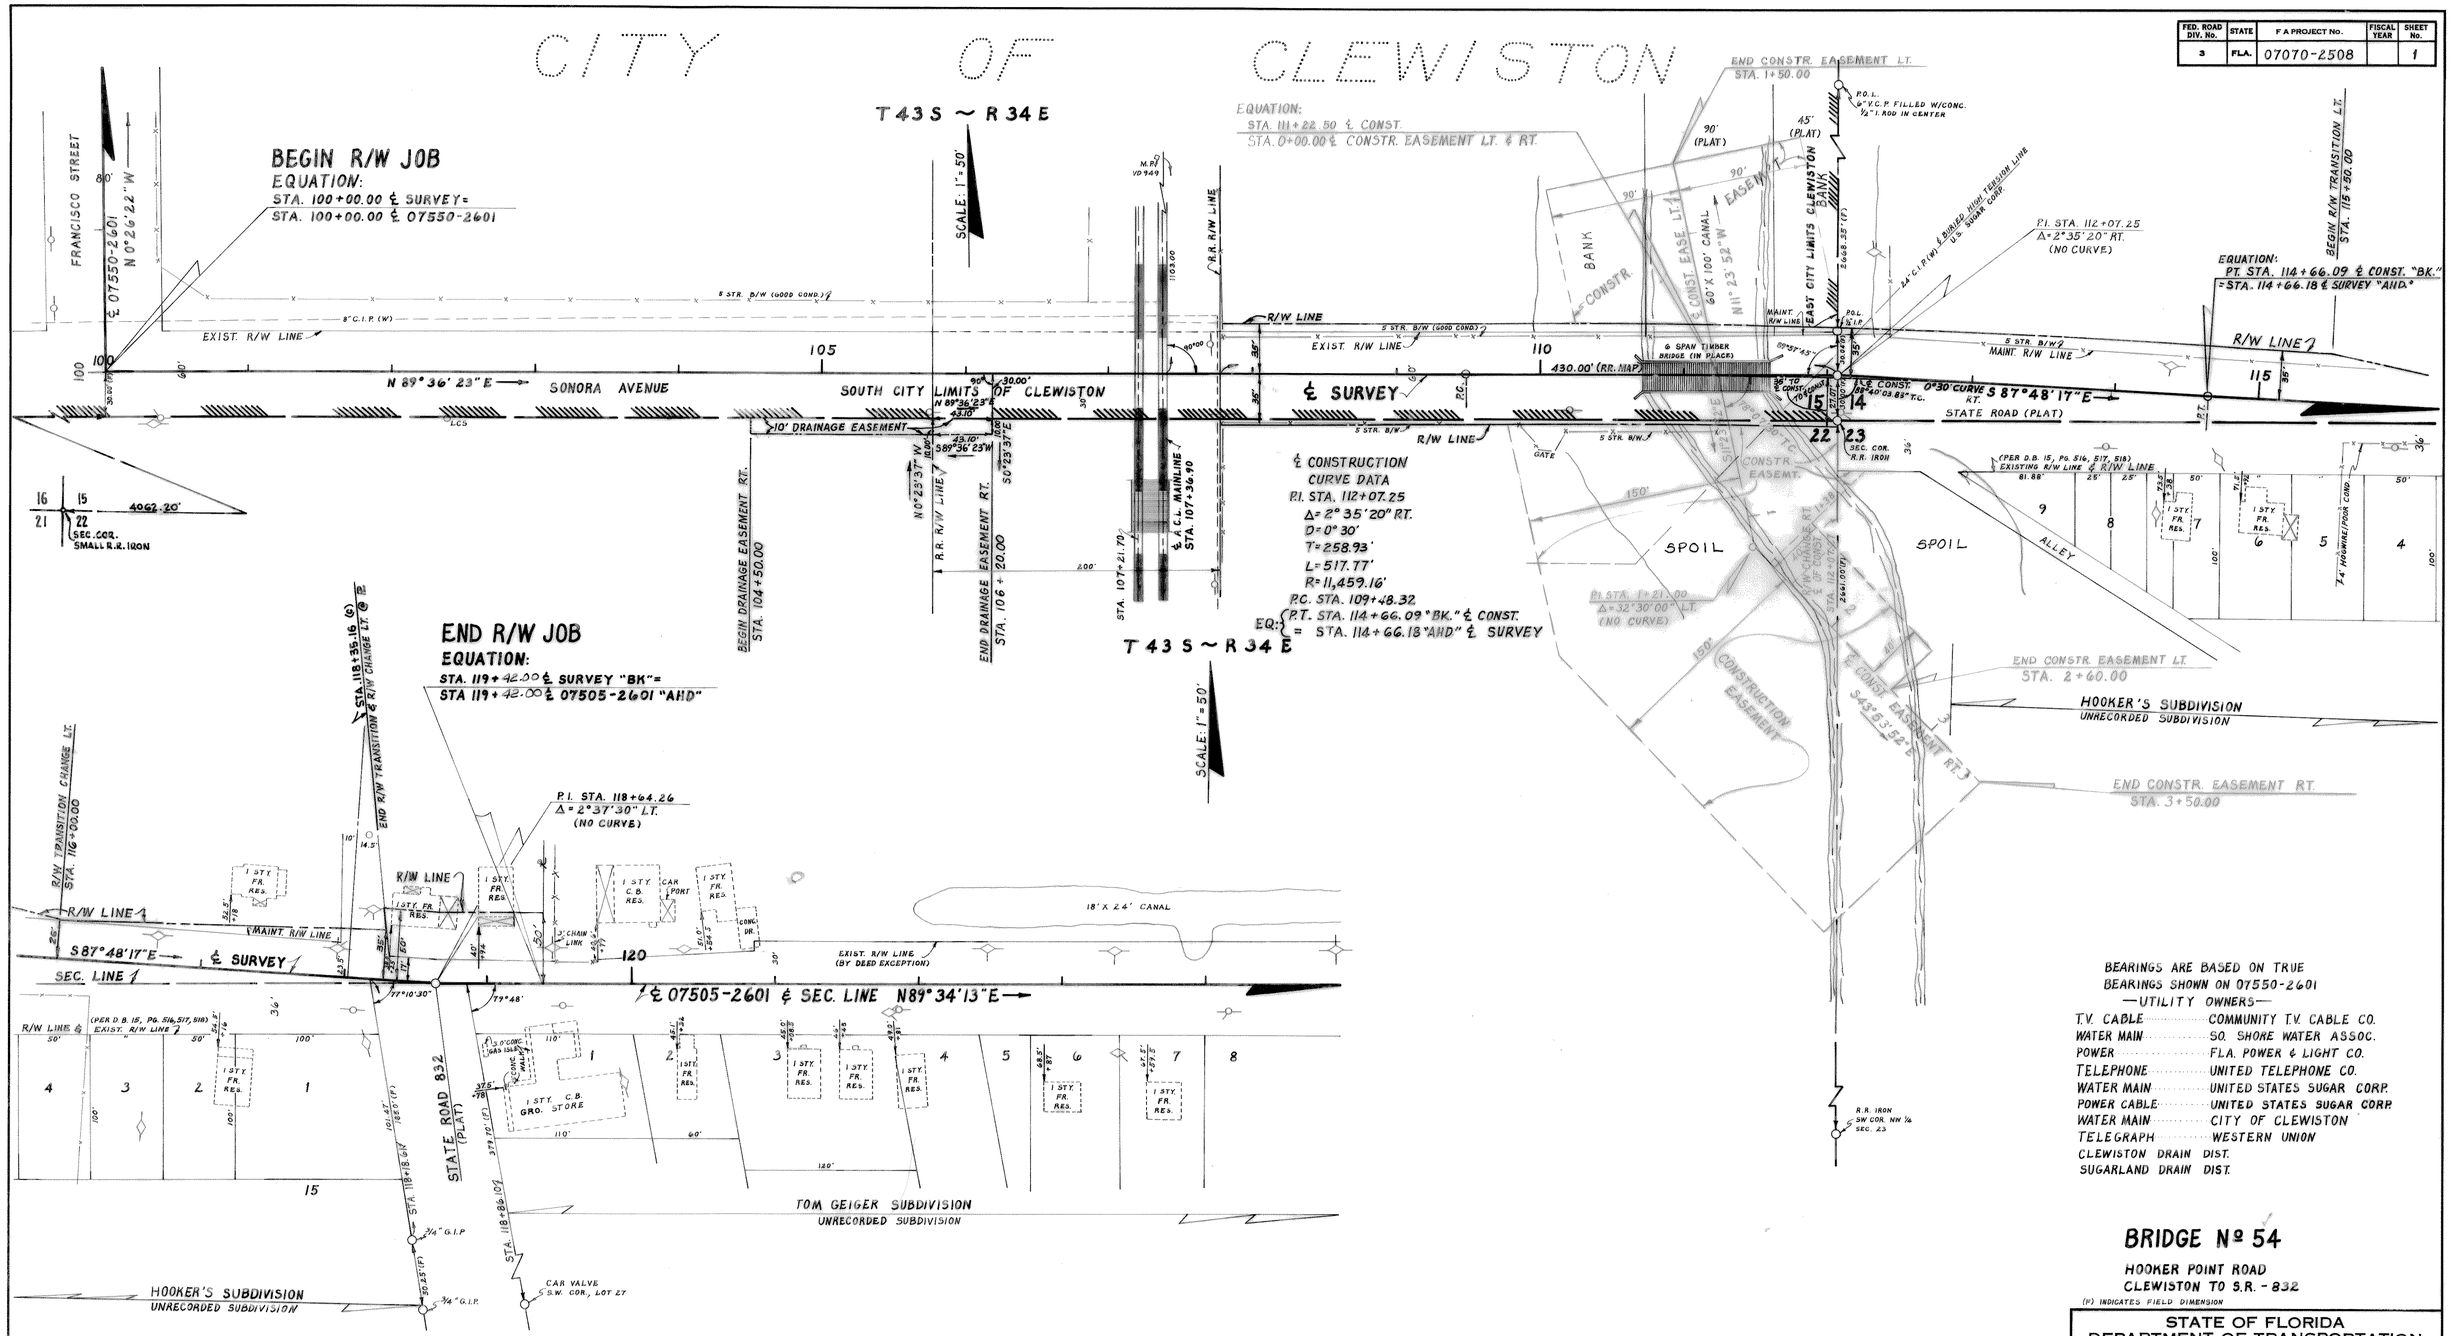

BEARINGS ARE BASED ON TRUE
BEARINGS SHOWN ON 07550-2601

—UTILITY OWNERS—

T.V. CABLE	COMMUNITY T.V. CABLE CO.
WATER MAIN	SO. SHORE WATER ASSOC.
POWER	FLA. POWER & LIGHT CO.
TELEPHONE	UNITED TELEPHONE CO.
WATER MAIN	UNITED STATES SUGAR CORP.
POWER CABLE	UNITED STATES SUGAR CORP.
WATER MAIN	CITY OF CLEWISTON
TELEGRAPH	WESTERN UNION
CLEWISTON DRAIN DIST.	
SUGARLAND DRAIN DIST.	

BRIDGE Nº 54

HOOKER POINT ROAD
CLEWISTON TO S.R. - 832

(P) INDICATES FIELD DIMENSION

REVISION	BY	DATE
End R/W Job	JAB-RHC	2-9-74
Revision of Easements	JAB-RHC	9-19-73
Revised Drainage Easement	RHC	8-16-73
Revised Drainage Easement	RHC	3-5-73

STATE OF FLORIDA
DEPARTMENT OF TRANSPORTATION

RIGHT OF WAY MAP

STATE ROAD No. 832 HENDRY COUNTY

	BY	DATE	APPROVED BY	DATE
DRAWN	R. D. H.	6-17-66	C. M. Montes de Oca, JR. — DISTRICT ENGINEER	
TRACED	J. A. B.	7-31-73		
CHECKED	R. H. C.	8-2-73	Thomas S. Lewis — ENGINEER OF RIGHT OF WAY	8-23-73
COMPARED	R. H. C.	9-7-73		
INDEXED			STATE HIGHWAY ENGINEER	

SECTION 07070-2508 SHEET 1 OF

B.I. # 121633