FED. ROAD DIV. NO.	STATE	PROJECT NO.	FISCAL YEAR	SHEET NO.
3	FLA.	07505-2601		1

T43S~R34E

SCALE: 1" = 300'

CITY OF CLEWISTON

N.P. VD949

FRANCISCO STREET

& 07550-2601 &

N 0° 26' 22" W

EQUATION:
Sta. 100+00.00 & 07070-2508
Sta. 100+00 & 07550-2601
FRANCISCO STREET

100°00'45" L.L. & R.

SOUTH CITY LIMITS OF CLEWISTON

Sta. 99+70 (07550-2601)

4062.20'

16 15 21 22

SMALL R.R. IRON SEC. COR.

N 89° 36' 23" E
& 07070-2508

STA. 107+21.70 & 07070-2508 & & & MAINLINE

STA. 102+59.50 & & & L & R MAINLINE

EAST CITY LIMITS OF CLEWISTON

S.P.O.L. 6" V.C.P. FILLED W/CONC., 1/2" I. ROD IN CENTER

P.I. Sta. 112+07.25
Δ = 2° 35' 20" Rt.
(No Curve)

Begin R/W Job
EQUATION:
Sta 119+18.50 & 07070-2508 "BK"
= Sta. 119+18.50 & SURVEY "AHD"

50°53'45"

50°53'45"

100 110 15 14 S 87°48'17" E 120 130 140 150 160

16' MARL B.S.T. ROAD

N 89° 34' 13" E

& SURVEY & SEC. LINE

N 89° 33' 28" E

20' MARL B.S.T. ROAD

22 23

SEC. COR. 30' S. & 2" IRON

20' MARL B.S.T. ROAD

P.I. Sta. 118+64.26
Δ = 2° 37' 30" Lt.
(No Curve)

2661.00'

R.R. IRON SW COR. NW 1/4 SEC. 23

P.I. Sta. 138+51.76
Δ = 0° 00' 45" Lt.
(No Curve)

1 1/4" O.I.D. W/CAP OVER R.R. IRON SW COR. SE 1/4 SEC. 14

R.R. SPIKE NW COR. SW 1/4 SEC. 13

20' MARL B.S.T. ROAD

Sta. 164+96.89

30.00'

SEC. COR. CAR. VALVE ON &

14 13 23 24

30.00'

S.R. 832

2680.30'

END R/W JOB
STA. 164+96.89

R.R. IRON SW COR. NW 1/4 SEC. 24

NOTE: & SURVEY ON SEC. LINE FROM STA. 118+64.26 TO STA. 164+96.89.

BEARINGS ARE BASED ON TRUE BEARINGS SHOWN ON 17550-2601.

— UTILITY OWNERS —

T.V. CABLE	COMMUNITY T.V. CABLE CO.
WATER MAIN	SO. SHORE WATER ASSOC.
POWER	FLA. POWER & LIGHT CO.
TELEPHONE	UNITED TELEPHONE CO.
WATER MAIN	UNITED STATES SUGAR CORP.
POWER CABLE	UNITED STATES SUGAR CORP.
WATER MAIN	CITY OF CLEWISTON
TELEGRAPH	WESTERN UNION
CLEWISTON DRAIN. DIST.	
SUGARLAND DRAIN DIST.	

KEY MAP

HOOKER POINT ROAD
CLEWISTON TO S.R. - 832

TIES FROM F.B. 745196 TOPOG. FROM 748682

STATE OF FLORIDA
STATE ROAD DEPARTMENT

RIGHT OF WAY MAP

STATE ROAD NO. HENDRY COUNTY

	BY	DATE	APPROVED BY	DATE
DRAWN	W.J.P.	6-9-66		
TRACED	R.D.H.	6-16-66		
CHECKED	D.C.	9-1-66	Thomas C. Russ	7-7-71
COMPARED			DISTRICT ENGINEER OF RIGHTS OF WAY	
INDEXED			STATE HIGHWAY ENGINEER	

SECTION 07505-2601 SHEET 1 OF

REVISION	BY	DATE
Orig. R/W Note.	AJC-MJC	3-12-73
Utilities	MJH-MJC	3-28-73
add Drain. Dist	AJC-MJC	1-23-73
SR #, Begin & End Job	AJC MJC	12-14-72

B.I.# 121634

FED. ROAD DIV. NO.	STATE	PROJECT NO.	FISCAL YEAR	SHEET NO.
3	FLA.	07505-2601		2

CITY OF CLEWISTON

T43S-R34E

EQUATION:
STA. 100+00.00 ℄ 07070-2508
STA. 100+00.00 ℄ 07550-2601

FRANCISCO STREET

℄ 07550-2601 N 0°26'22"W

8" C.I.P.(W)

EXIST. R/W LINE

5 STR. B/W (GOOD COND.)

N 89°36'23"E

SONORA AVENUE

SOUTH CITY LIMITS OF CLEWISTON

SCALE-50'

M.P.O. 10949

1102.00'

R.R. R/W LINE

90°00'

℄ SURVEY-07070-2508

EXIST. R/W LINE

5 STR. B/W, GOOD COND.

5 STR. B/W, FAIR COND.

GATE

5 STR. B/W

BANK

60'x100' CANAL

30' (Plat)

45' (Plat)

EAST CITY LIMITS CLEWISTON

P.O.L. 6" V.C.P. FILLED W/CONC. 1/2" I. ROD IN CENTER

2668.35'(F)

24" C.I.P.(W) ℄ BURIED HIGH TENSION LINE U.S. SUGAR CORP.

P.I. STA. 112+07.25
Δ = 2°35'20" Rt.
(No Curve)

6 SPAN TIMBER BRIDGE (IN PLACE)

89°57'45"

MAINT. R/W LINE

P.O.L.

5 STR. B/W, GOOD COND.

S 87°48'17"E

STATE ROAD (Plat)

SEC. COR. ℄ R.R. IRON

15 14 22 23

2661.03'(F)

(Per D.B. 15, Pg. 516, 517, 518) Exist R/W Line

81.88'

9 8 7 6 5 4

1 STY. FR. RES.

ALLEY

STA. 107+21.70

200'

A.C.L. MONUMENT STA. 107+36.90

T43S-R34E

SCALE-50'

BEGIN R/W JOB
EQUATION:
STA. 119+42.00 ℄ 07070-2508 "BK." =
STA. 119+42.00 ℄ SURVEY "AHD"

P.I. STA. 118+64.26
Δ = 2°37'30" Lt.
(No Curve)

BEGIN CONST. EASEMENT LT. STA. 122+00.00

BEGIN R/W TRANSITION LT. STA. 123+00.00

Exist. Drainage Easement (By Deed Exception)

END R/W TRANSITION LT. STA. 128+03.76

CONSTRUCTION EASEMENT

R/W LINE

4-STR. B/W (GOOD COND.)

14' x 18' CANAL

8'x12' DITCH (By Deed Exception (1) Exist. R/W Line)

70'

MAINT. R/W LINE

S 87°48'17"E ℄ 07070-2508

Sec. Line

(Per D.B. 15, Pg. 514, 517, 518) Exist R/W Line

77°10'30"

79°48'

STATE ROAD (PLAT) 832

STA. 118+18.61

STA. 118+84.10

189.0'(C)

379.76'(C)

1 STY. FR. RES.

1 STY. C.B. RES.

CAR PORT

CONC. DR.

3 Chain Link

405.2'

277

394

120

125

130

SEC. 14

SEC. 23

℄ SURVEY & SEC. LINE

N 89°34'13"E

Exist. R/W Line (By Deed Exception)

1 STY. C.B. GROCERY STORE

Fr. Stoop

110'

60'

120'

CONC. SLAB

4-3 HOG WIRE FENCE

(Per D.B. 15, Pg. 516, 517, 518) Exist. R/W Line

108.5'

D.B. 26, Pg. 451, 452 Exist. R/W & R/W LINE

ALLEY

DITCH & ALLEY

8.5'

Lot

TOM GEIGER SUB'D.
UNRECORDED SUB'D.

HOOKER'S SUB'D.
UNRECORDED SUB'D.

NALL'S COURT
UNRECORDED

R.R. IRON S.W. COR. N.W. 1/4 SEC. 23

CRR VALVE S.W. COR. LOT 27

3/4"G.I.P.

90.25'(C)

3/4"G.I.P.

HOOKER'S SUB'D.
UNRECORDED SUBDIVISION

INSERT
HOOKER POINT ROAD
CLEWISTON TO S.R.-832

(F) INDICATES FIELD DIMENSION.

Topog	INC. ALL	10-6-75
Begin Elev Job	J.R.M.-INIT.	3-4-74
REVISION	BY	DATE

STATE OF FLORIDA
STATE ROAD DEPARTMENT

RIGHT OF WAY MAP

STATE ROAD NO. S-724 HENDRY COUNTY

	By	Date
DRAWN	R.D.H.	6-17-66
TRACED	R.L.H.	6-27-66
CHECKED	D.C.	9-1-66
COMPUTED	J.R.M.	9-6-73
PASSED		

APPROVED BY: Thomas E. Lewis 9-20-73
STATE HIGHWAY ENGINEER

SECTION 07505-2601 SHEET 2 OF

FED. ROAD DIV. NO.	STATE	PROJECT NO.	FISCAL YEAR	SHEET NO.
3	FLA.	07503-2601		3

T43S~R34E

SCALE = 50'

CONST. EASEM'T

Exist. R/W Line (By Deed Exception)

R/W LINE

4 STR. B/W (GOOD COND.)

8'x12' DITCH

Exist. R/W Line (By Deed Exception)

4 STR. B/W (FAIR COND.)

Exist. Drainage Easement (By Deed Exception)

¼ Sec. Line

5 STR. B/W (FAIR COND.)

10'x16' CANAL

Maint. R/W Line

SPOIL BANK

SEC. 14

SEC. 23

℄ SURVEY ℄ SEC. LINE

N 89° 34' 13" E

N 89° 33' 28" E

15' WOOD GATE

4 STR. B/W (FAIR COND.)

R/W CHANGE RT.

P.I. Sta. 138+51.76
Δ = 0° 00' 45" Lt.
(No Curve)
1¼" O.I.P. W/CAP OVER RR. IRON
NW COR., NE ¼ SEC. 23

R/W & EXIST. R/W LINE

COUNTY ROAD (Plat)

(No Street Name on Plat)

(No Street Name on Plat)

(No Street Name on Plat)

(No Street Name on Plat)

(No Street Name on Plat)

1 STY. C.B. CHURCH

1 STY. FR. RES.

1 STY. FR. RES.

36" HOG WIRE (GOOD COND.)

1 STY. FR. RES.

1 STY. FR. & STUCCO RES.

2'-5" DITCH

Sta. 131+15.56

NALL'S COURT SUB'D.
(Un-recorded Plat)

Sta. 138+51.76

5/8" G.I.P.

R/W CHANGE RT.

T43S~R34E

SCALE = 50'

BEGIN R/W TRANSITION LT. STA. 149+00.00

End R/W Transition LT. Sta 150+00.00

4 STR. B/W (FAIR COND.)

Exist. Drainage Easement (By Deed Description)

8' TOP, 20' BOT SPOIL BANK

Begin R/W Trans. Lt. Sta. 152+00.00

End R/W Trans. Lt. Sta. 153+00.00

Begin R/W Trans Lt. Sta. 155+00

End R/W Trans. Lt. Sta. 156+00.00

BEGIN R/W TRANSITION LT. STA. 157+00.00

4 STR. B/W (FAIR COND.)

14' wire Gap

END R/W TRANSITION LT. STA. 160+00.00

R/W LINE

5 STR. B/W (FAIR COND.)

8'-14" CANAL

10'x16' CANAL

(By Deed Description) Exist. R/W Line

SPOIL BANK

SEC. 14

SEC. 23

℄ SURVEY ℄ SEC. LINE

N 89° 33' 28" E

BEGIN R/W TRANSITION RT. STA. 150+00.00

END R/W TRANSITION RT. STA. 151+00.00

Begin Const. Easement

End Const. Easement R/W Change Rt. Sta 164+00.23

Const. Easement

Flag Pond

4 STR. B/W (FAIR COND.)

BEGIN R/W TRANSITION RT. STA. 156+50.00

END R/W TRANSITION RT. STA. 159+00.00 "BK."

BEGIN R/W TRANSITION RT. "AHD."

END R/W TRANSITION RT. STA. 161+00.00

INSERT

HOOKER POINT ROAD
CLEWISTON TO S.R.-832

(F) INDICATES FIELD DIMENSIONS

STATE OF FLORIDA
STATE ROAD DEPARTMENT

RIGHT OF WAY MAP

STATE ROAD NO. S-734 HENDRY COUNTY

	BY	DATE	APPROVED BY	DATE
DRAWN	R.D.H.	6-20-66		
TRACED	R.D.H.	6-21-66		
CHECKED	D.C.	9-2-66		
COMPARED	J.R.M.	9-6-73		
INDEXED				

REVISION	BY	DATE
Remove Const. Ease.	BAL-MHC	1-3-75
R/W Sta.	BAL-MHC	10-23-74
R/W Lt. Sta 150+160 Rel. Lt. Ex. Rt. Ease.	WK-MHC	9-14-74

SECTION 07503-2601 SHEET 3 OF

FED. ROAD DIV. No.	STATE	F A PROJECT No.	FISCAL YEAR	SHEET No.
3	FLA.	07505-2601		4

VOID
SEE 07070-2508

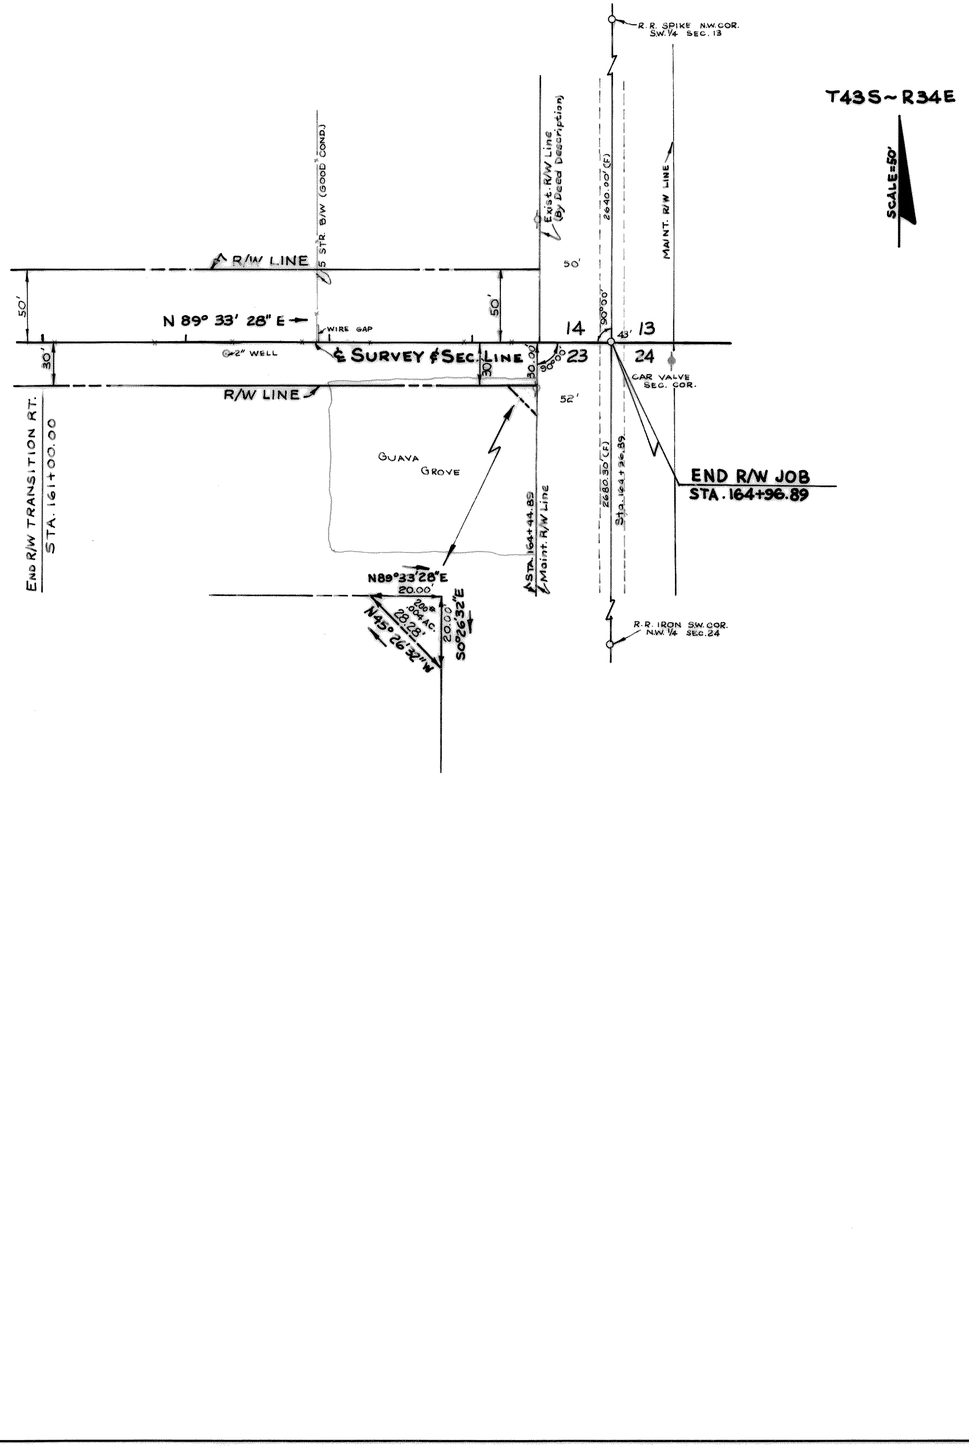

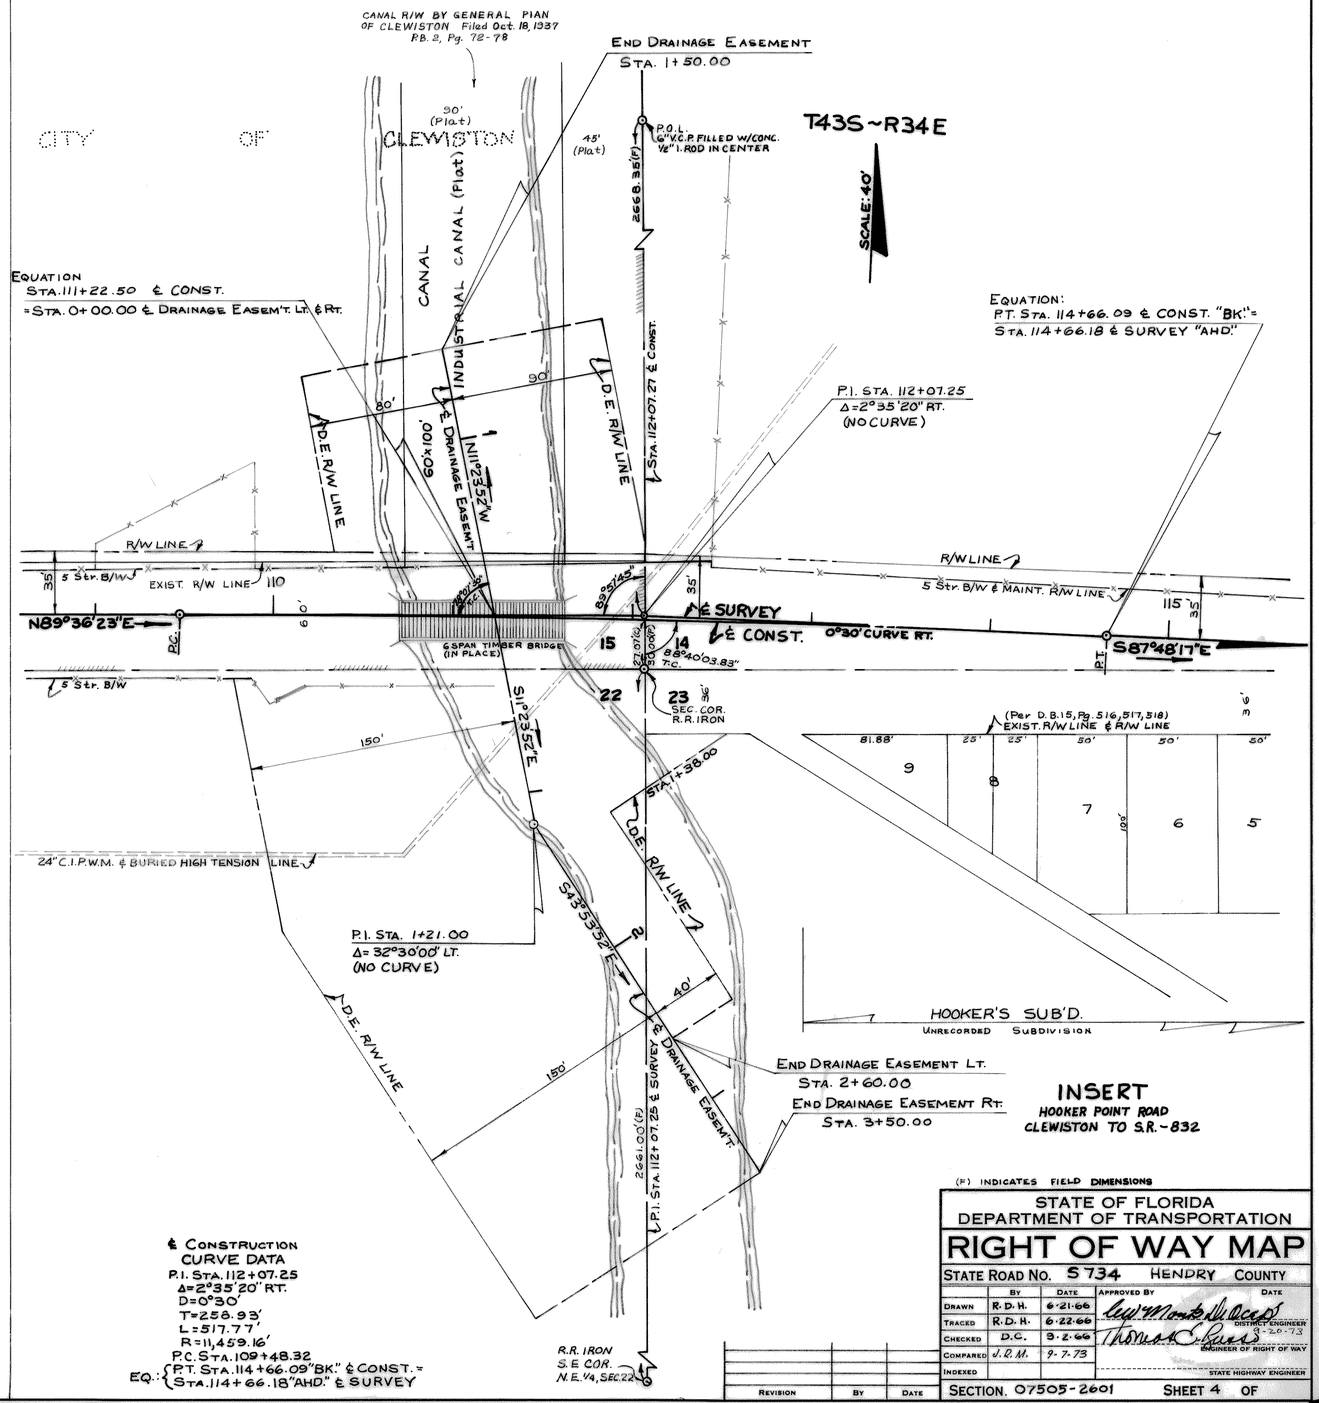

INSERT
HOOKER POINT ROAD
CLEWISTON TO S.R.-832

℄ CONSTRUCTION CURVE DATA
P.I. STA. 112+07.25
Δ=2°35'20" RT.
D=0°30'
T=258.93'
L=517.77'
R=11,459.16'
P.C. STA. 109+48.32
EQ.: {P.T. STA. 114+66.09 "BK." ℄ CONST. = {STA. 114+66.18 "AHD." ℄ SURVEY

(F) INDICATES FIELD DIMENSIONS

STATE OF FLORIDA
DEPARTMENT OF TRANSPORTATION

RIGHT OF WAY MAP

STATE ROAD NO. S 734 HENDRY COUNTY

	BY	DATE
DRAWN	R.D.H.	6-21-66
TRACED	R.D.H.	6-22-66
CHECKED	D.C.	8-2-66
COMPARED	J.R.M.	9-7-73
INDEXED		

APPROVED BY — DATE
DISTRICT ENGINEER 8-26-73
ENGINEER OF RIGHT OF WAY
STATE HIGHWAY ENGINEER

REVISION	BY	DATE

SECTION. 07505-2601 SHEET 4 OF