FED. ROAD DIV. No.	STATE	F A PROJECT No.	FISCAL YEAR	SHEET No.
3	FLA.	0752-151-2601		1

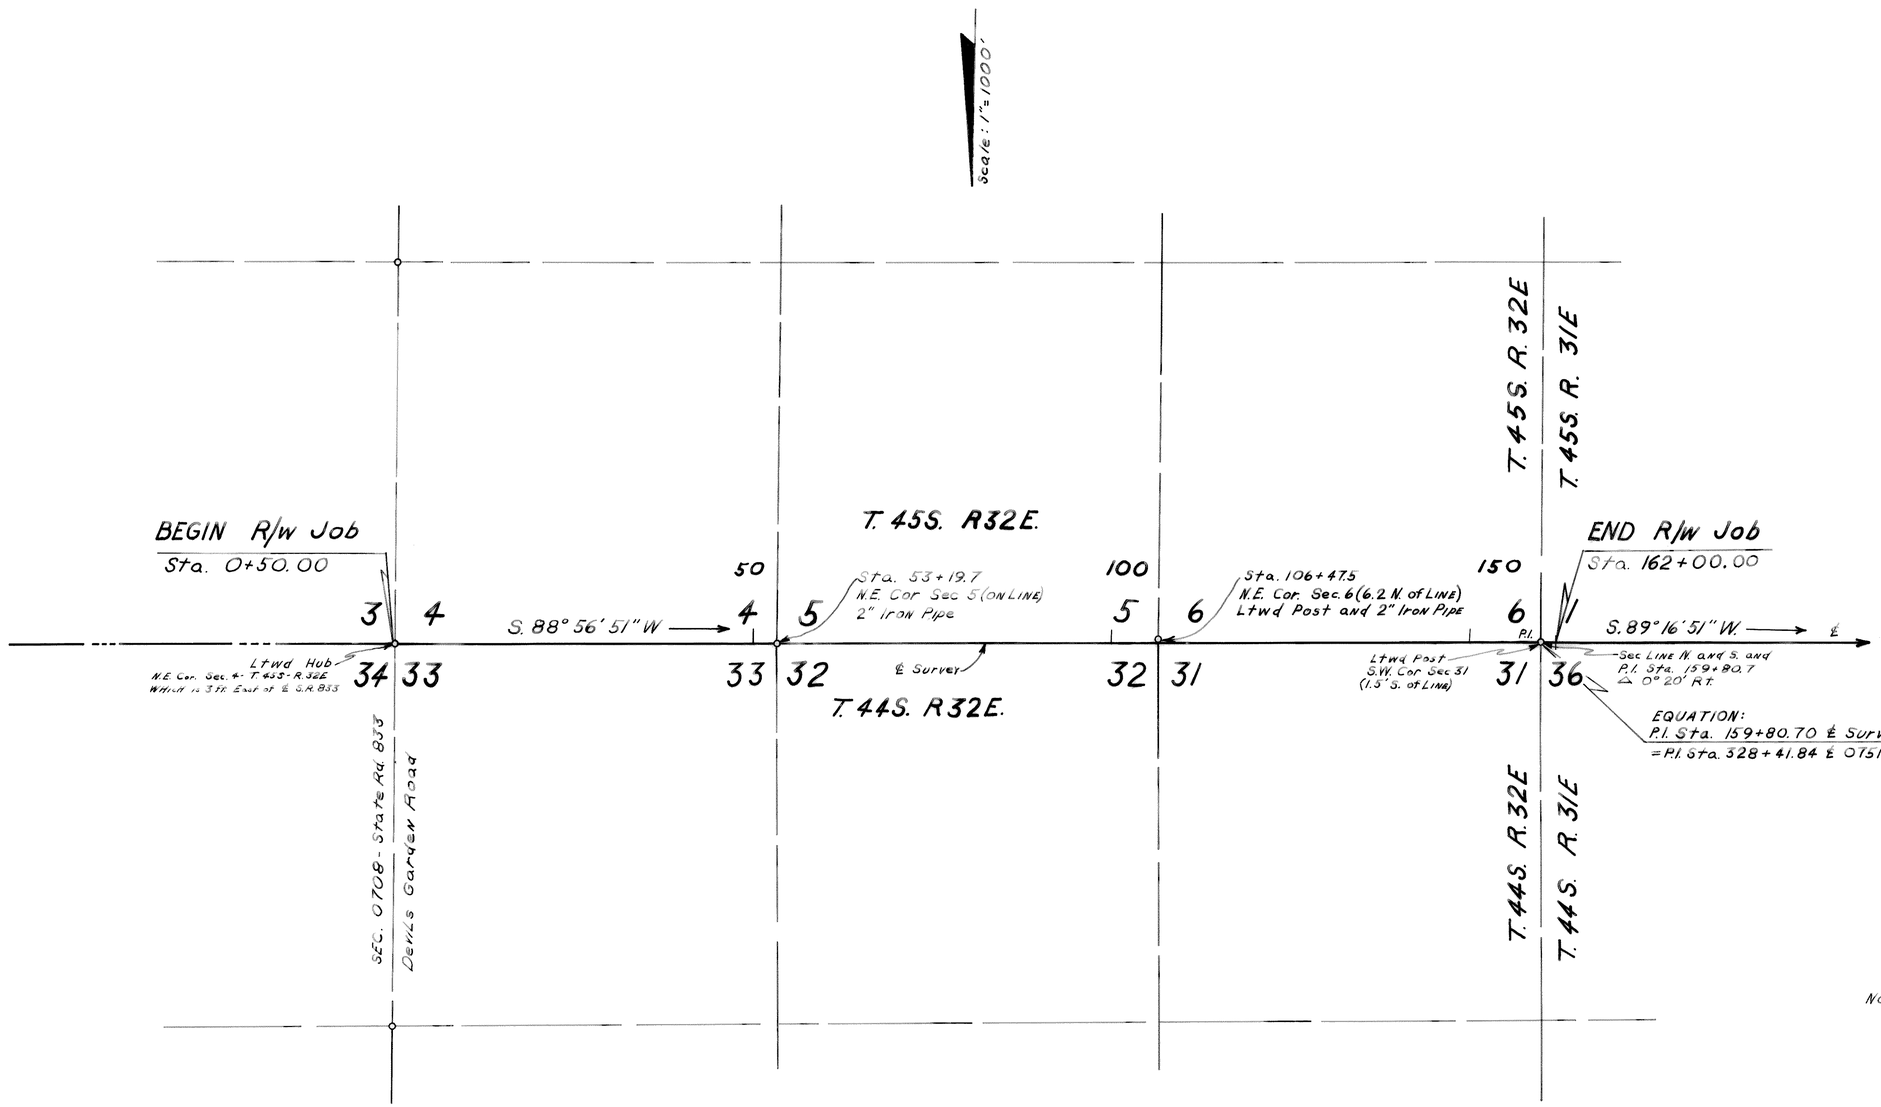

RIGHT OF WAY
REQUIRED
Sta. 0+50.00 to Sta. 162+00.00
50' Rt. or North
50' Lt. or South

Note
This Right of Way Map Drawn From Atlantic Land and Improvement Companys Field Book of Notes Numbered No 2 on the Outside of Front Cover

Known Locally as "Main" Road

STATE OF FLORIDA
DEPARTMENT OF TRANSPORTATION

RIGHT OF WAY MAP

STATE ROAD NO. S-832 HENDRY COUNTY

	BY	DATE	APPROVED BY	DATE
DRAWN	E.E.I.	7-15-51	C.W. Monts De Oca	
TRACED	M.R.S.	12-22-71	DISTRICT ENGINEER	
CHECKED	R.H.C.	1-7-72	Thomas E. Russell	1-19-72
COMPARED			ENGINEER OF RIGHT OF WAY	
INDEXED			STATE HIGHWAY ENGINEER	

REVISION	BY	DATE

SECTION. 0752-151-2601 SHEET 1 OF