FED. ROAD DIV. No.	STATE	F A PROJECT No.	FISCAL YEAR	SHEET No.
3	FLA.	07520-2606		1

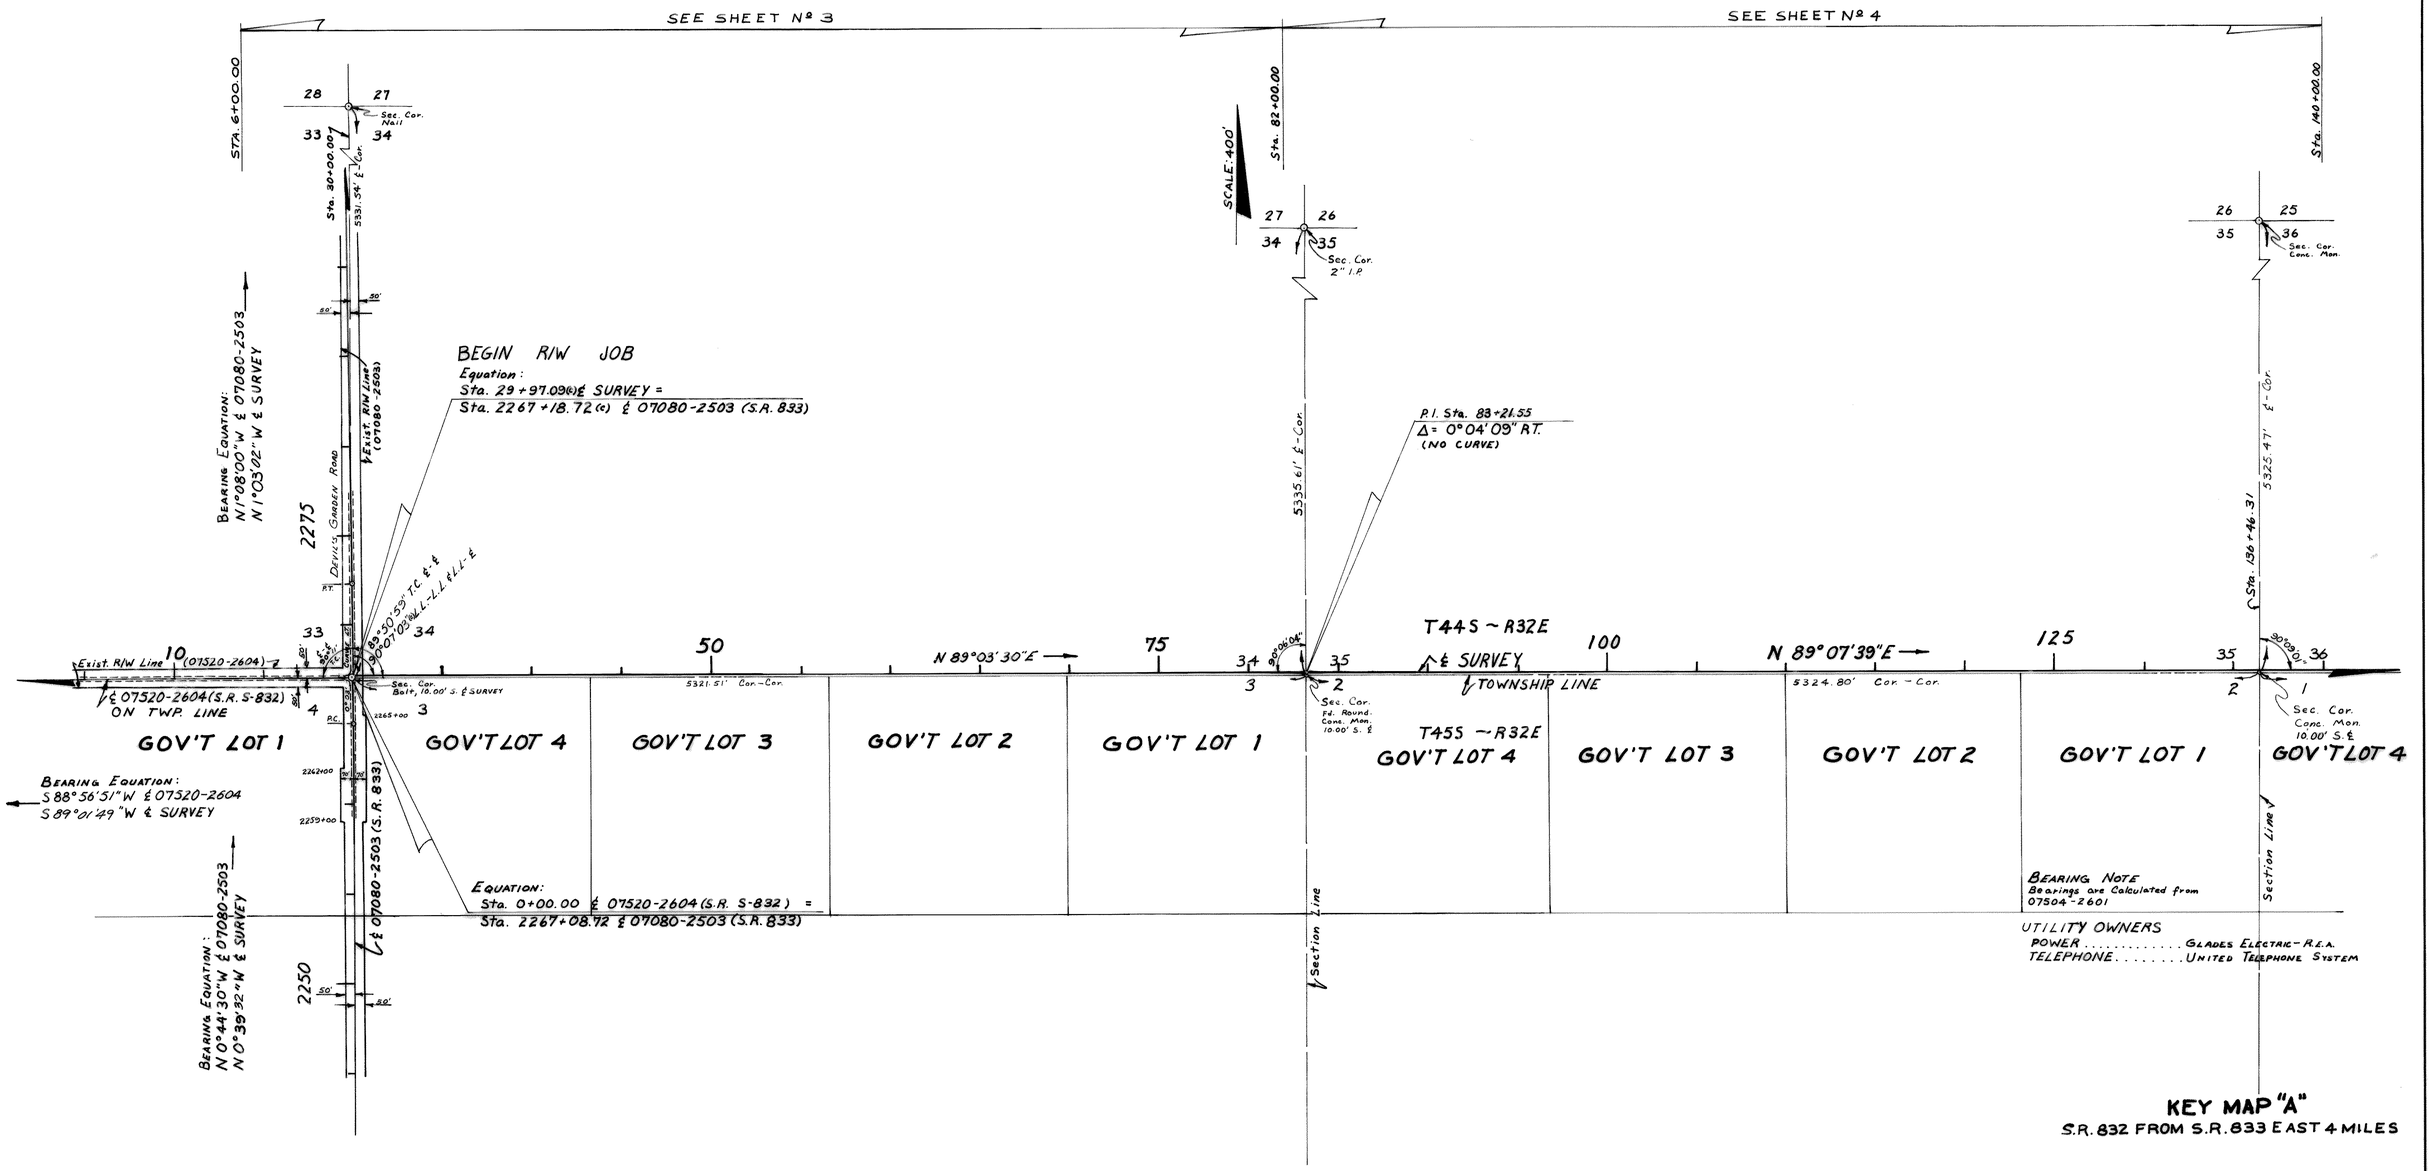

KEY MAP "A"
S.R. 832 FROM S.R. 833 EAST 4 MILES

B.I. #121630

07080-2503
EXIST S.R. 833
CURVE DATA
P.I. STA: 2268+45.15
Δ = 0°23'30" LT.
D = 0°03'
T = 391.665'
L = 783.33'
R = 114,591.60'
P.C. STA. 2264+53.48
P.T. STA. 2272+36.82

Topog. Plotted From Consultants BK. # 507
Land Ties Plotted & Calc. From Consultants BK. # 505

STATE OF FLORIDA
DEPARTMENT OF TRANSPORTATION

RIGHT OF WAY MAP

STATE ROAD NO. 832 HENDRY COUNTY

	BY	DATE	APPROVED BY	DATE
DRAWN	C.U.K.	1-08-73	Lew Wants McCoy	
TRACED	D.F.B.	1-24-73	DISTRICT ENGINEER	
CHECKED	R.H.C.	2-08-73	Thomas C. Russo	2-16-73
COMPARED			ENGINEER OF RIGHT OF WAY	
INDEXED			STATE HIGHWAY ENGINEER	

REVISION	BY	DATE
Bea. Equ. Bcg. of Job	AJD-ALL	7-30-75

SECTION. 07520-2606 SHEET 1 OF

FED. ROAD DIV. No.	STATE	F A PROJECT No.	FISCAL YEAR	SHEET No.
3	FLA.	07520-2606		2

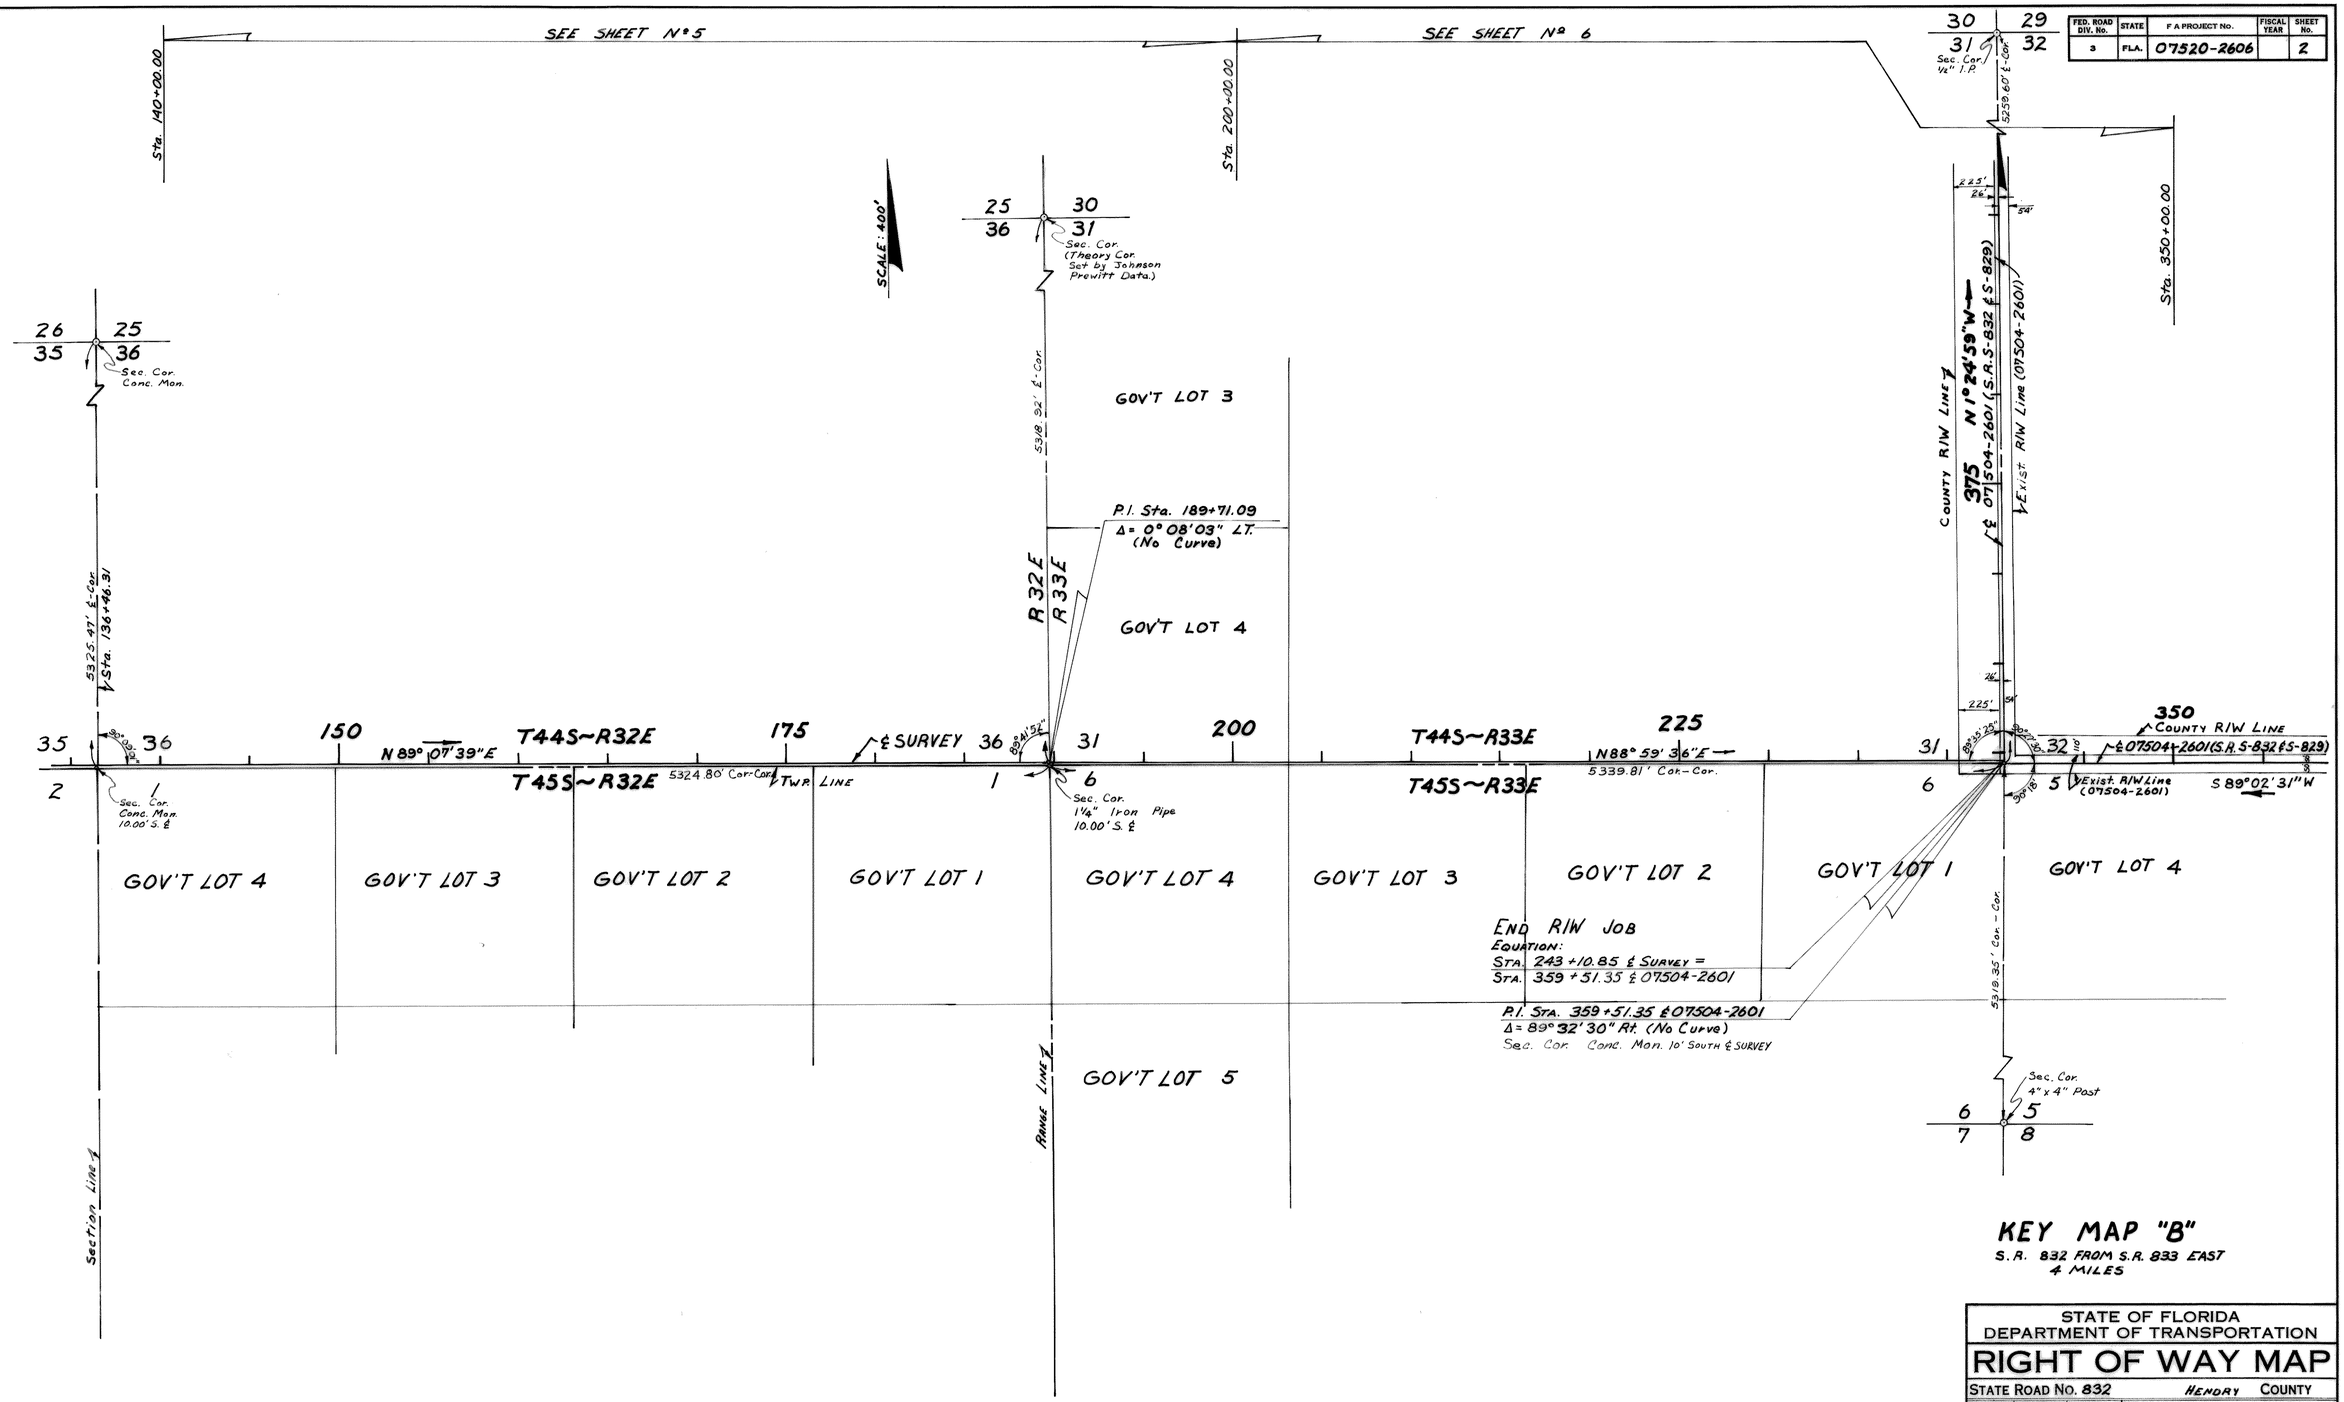

B.I.# 121630

KEY MAP "B"

S.R. 832 FROM S.R. 833 EAST
4 MILES

STATE OF FLORIDA
DEPARTMENT OF TRANSPORTATION

RIGHT OF WAY MAP

STATE ROAD No. 832 HENDRY COUNTY

	By	Date	Approved By	Date
Drawn	C.U.K.	1-11-73	E.W. Monto	
Traced	D.F.B.	1-30-73		District Engineer
Checked	R.H.C.	2-08-73	Thomas J. Russo	2-16-73
Compared				Engineer of Right of Way
Indexed				State Highway Engineer

Revision	By	Date

SECTION. 07520-2606 SHEET 2 OF