FED. ROAD DIV. No.	STATE	SEC. AND JOB No.	FISCAL YEAR	SHEET No.	TOTAL SHEETS
3	FLA.	0753-150			

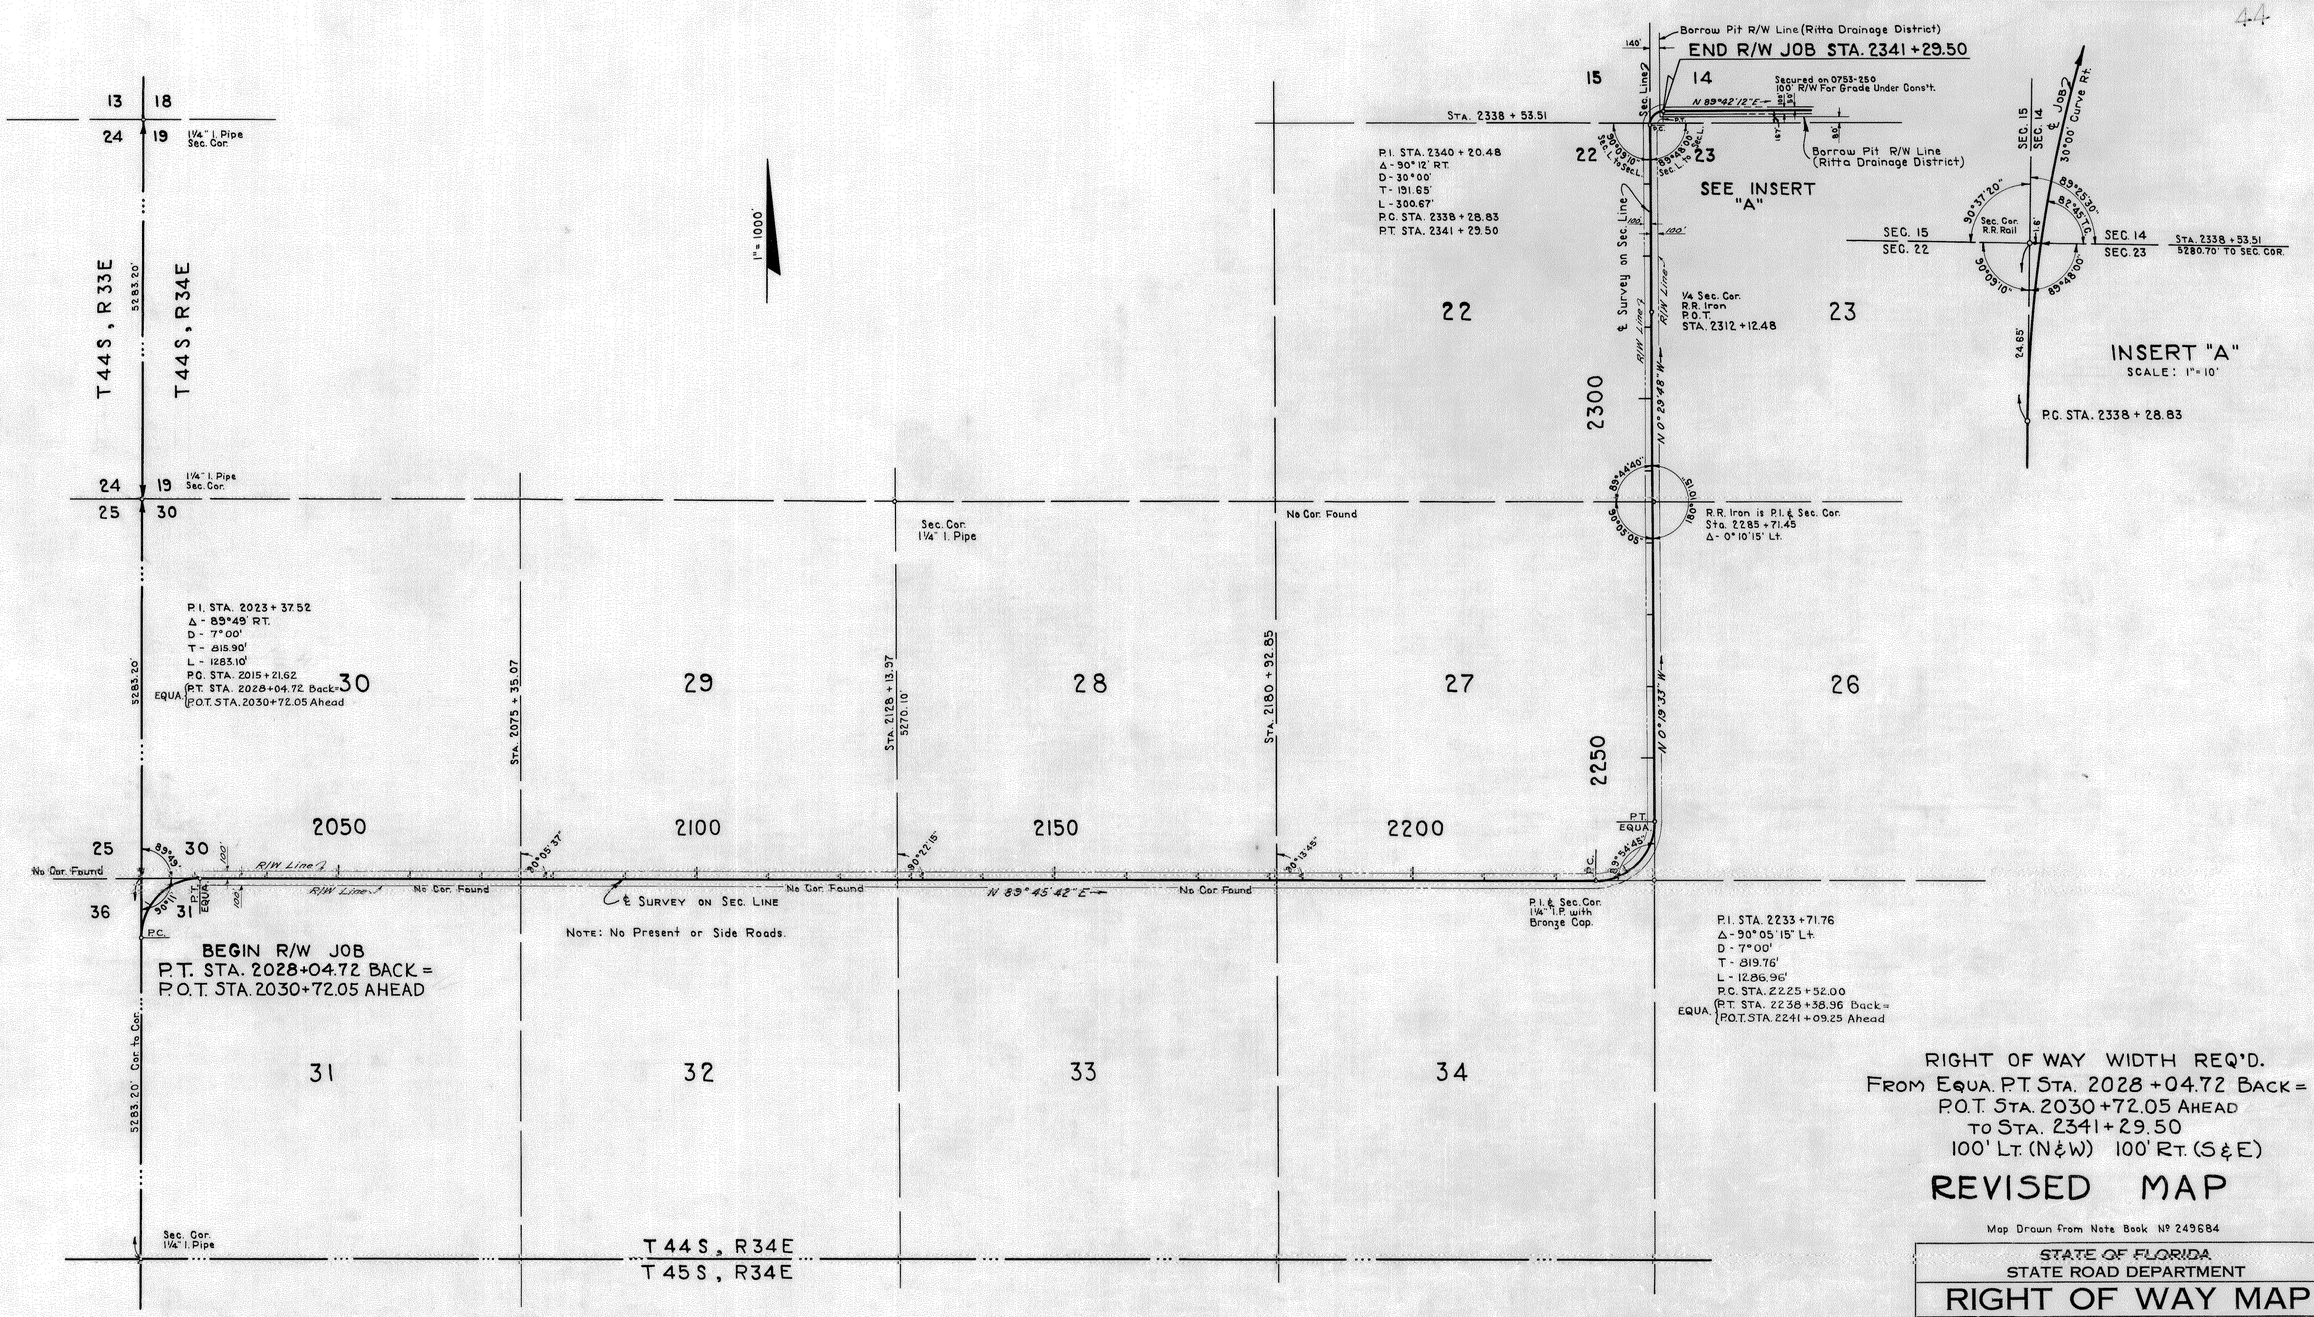

RIGHT OF WAY WIDTH REQ'D.
FROM EQUA. P.T. STA. 2028 + 04.72 BACK = P.O.T. STA. 2030 + 72.05 AHEAD
TO STA. 2341 + 29.50
100' LT. (N & W) 100' RT. (S & E)

REVISED MAP

Map Drawn from Note Book № 249684

NOTE: Bearings are True Brought Back from Job 0753-250.

STATE OF FLORIDA
STATE ROAD DEPARTMENT

RIGHT OF WAY MAP

SECTION No. 0753-150
ROAD No. S-832 HENDRY COUNTY

SCALE 1" = 1000'	NAMES	DATES	APPROVED BY
DRAWN	E.E.I.	1-28-52	DIVISION ENGINEER
TRACED	R.B.H.	1-29-52	
INDEXED			
REVISED	E.E.P.	6-12-52	STATE HIGHWAY ENGINEER
REVISED		6-20-52	
Checked:	E.E.I.	1-29-52	
REVISION CHECKED		6-13-52	

Plans Checked — 8-26-53