FED. ROAD DIV. No.	STATE	SEC. AND JOB No.	FISCAL YEAR	SHEET No.	TOTAL SHEETS
3	FLA.	0753 - 250		1	

43

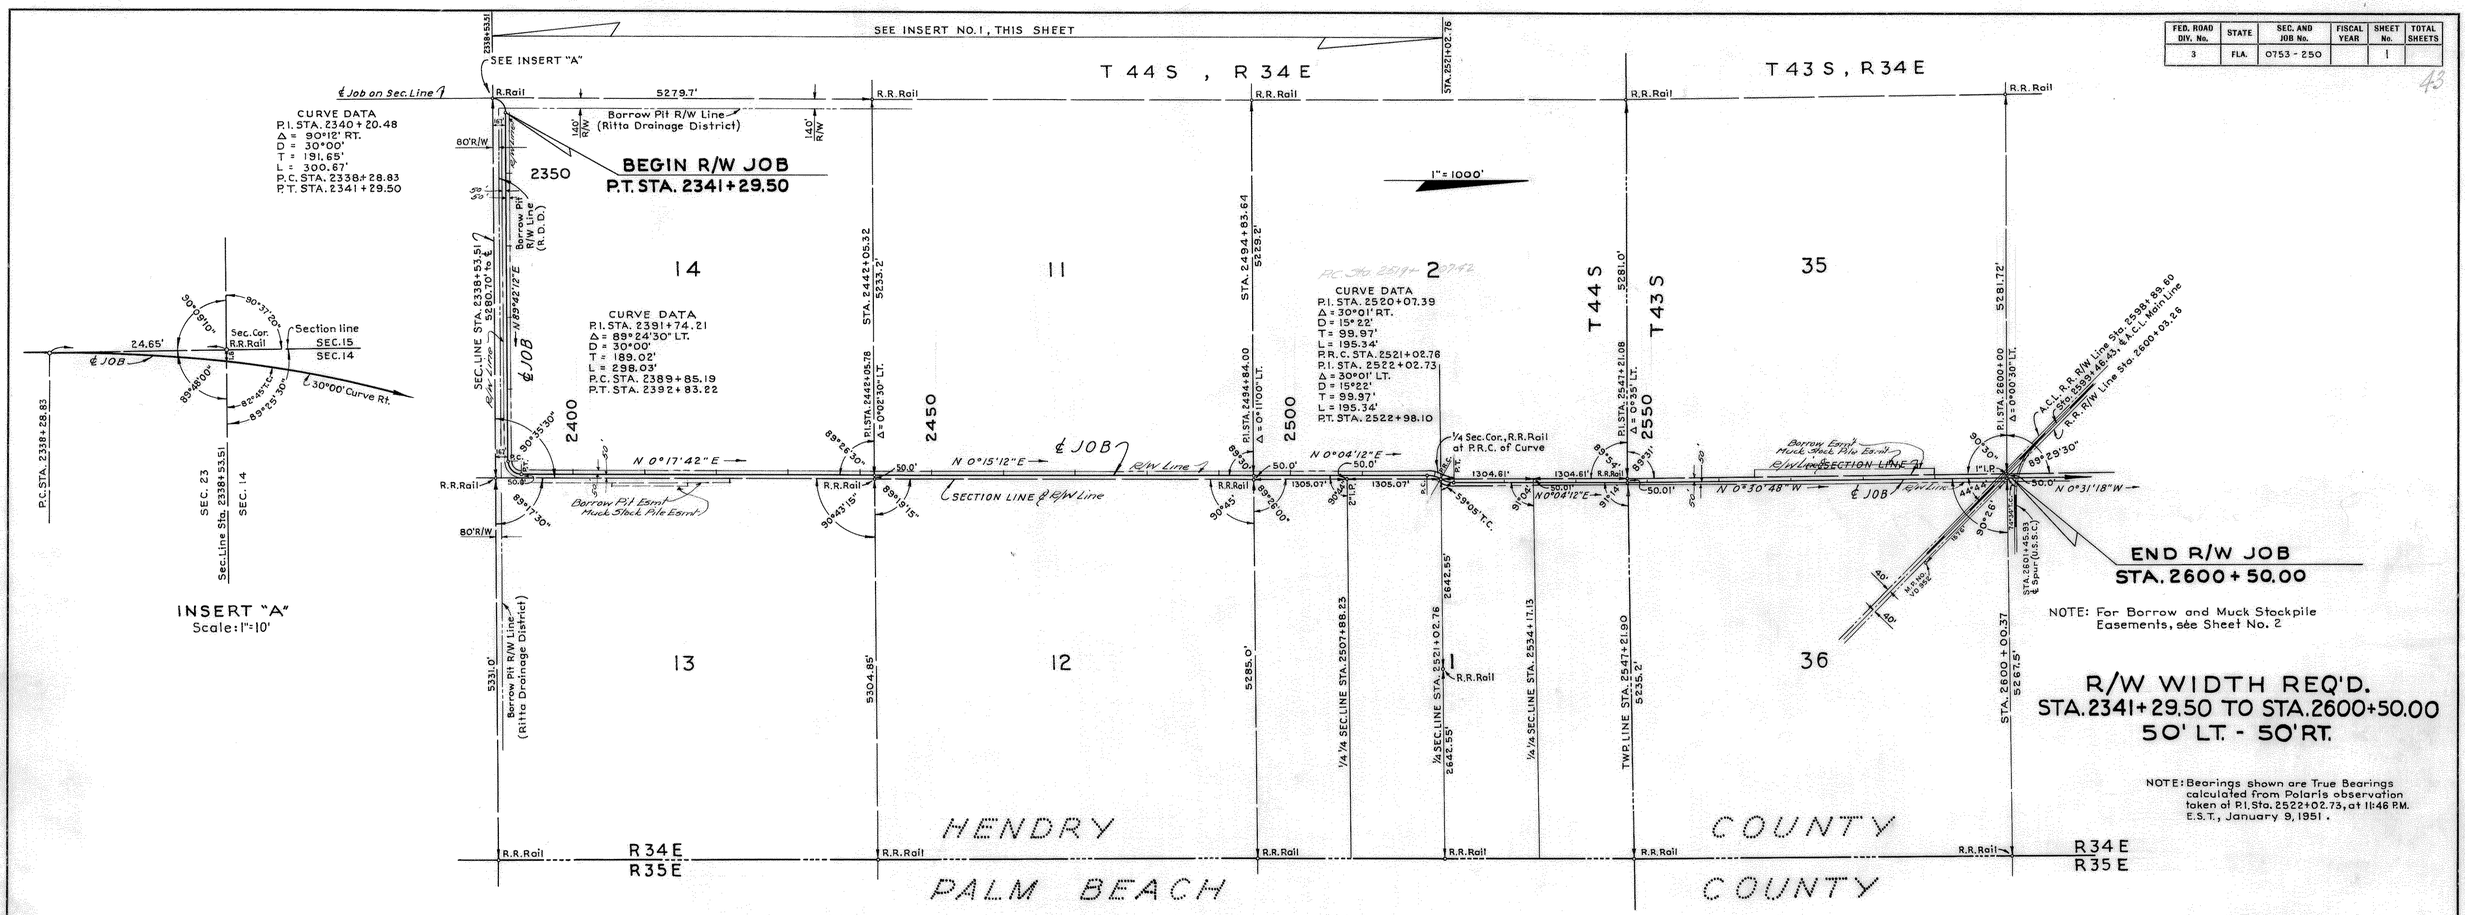

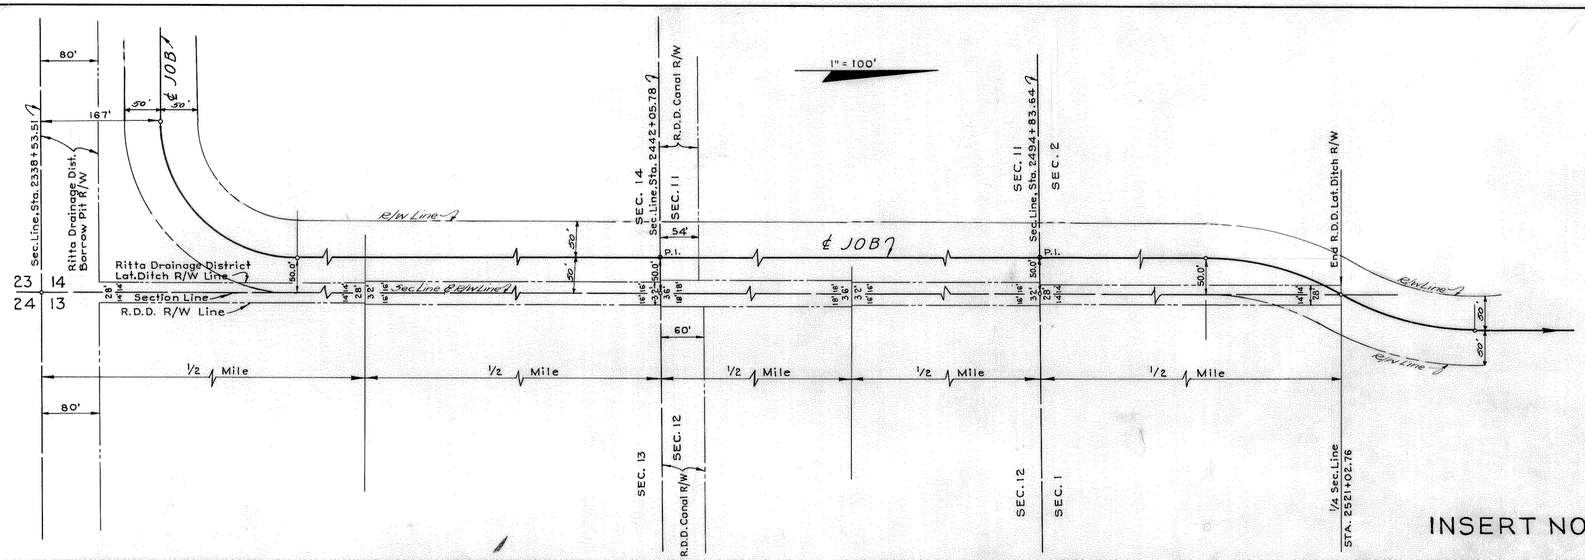

STATE OF FLORIDA
STATE ROAD DEPARTMENT

RIGHT OF WAY MAP

SECTION No. 0753-250 Sh. 1

ROAD No. S-832 HENDRY COUNTY

		NAMES	DATES	APPROVED BY
SCALE 1" =				
DRAWN		B.E.C.	1-12-51	DIVISION ENGINEER
TRACED		B.E.C.	1-15-51	
INDEXED				
REVISED	BY			STATE HIGHWAY ENGINEER
REVISED				
CHECKED		E.E.I.	1-16-51	

FED. ROAD DIV. No.	STATE	SEC. AND JOB No.	FISCAL YEAR	SHEET No.	TOTAL SHEETS
3	FLA.	0753-250		2	

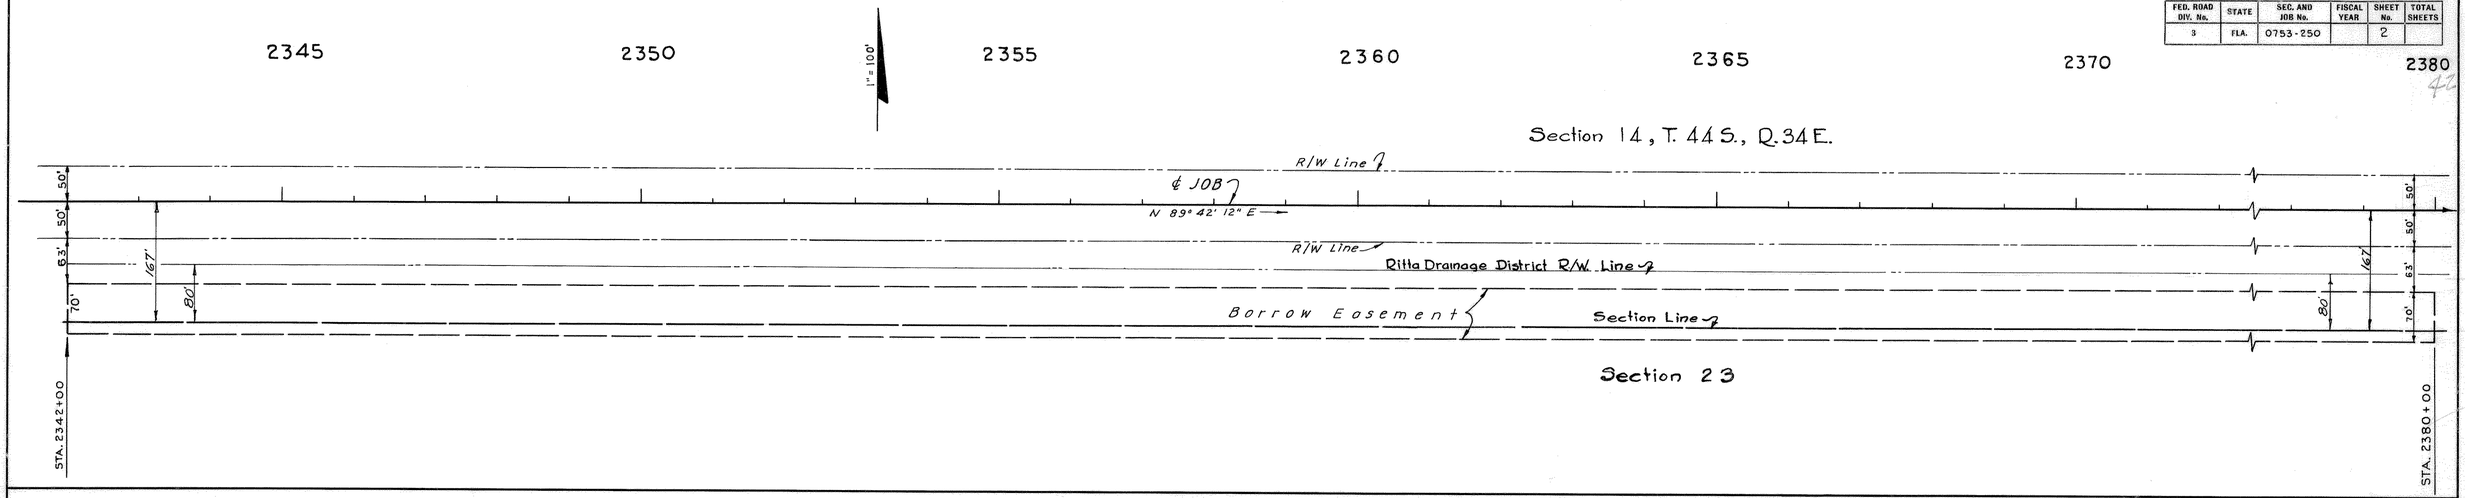

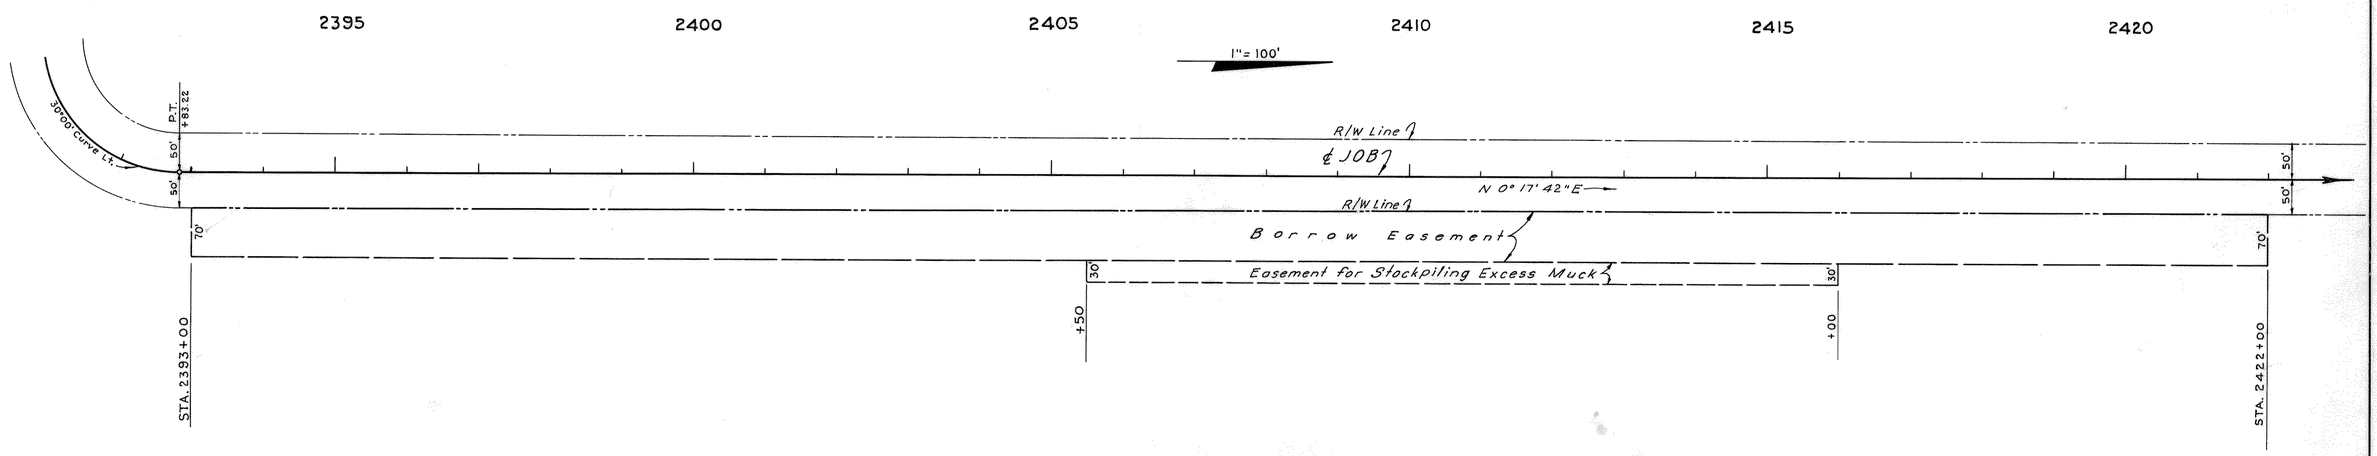

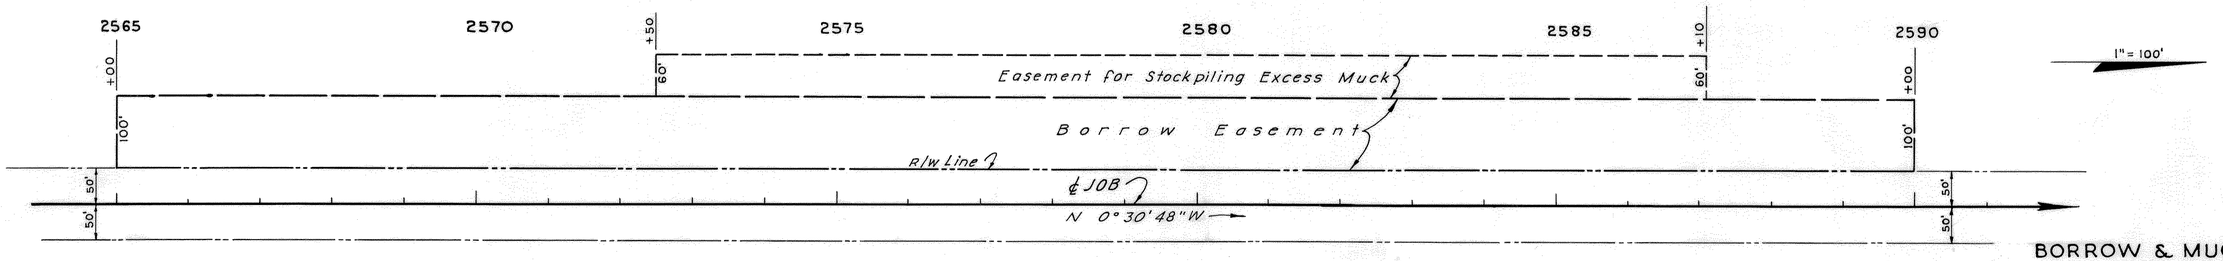

BORROW & MUCK STOCKPILE EASEMENTS

STATE OF FLORIDA
STATE ROAD DEPARTMENT

RIGHT OF WAY MAP

SECTION No. 0753-250 Sh. 2

ROAD No. S-832 HENDRY COUNTY

SCALE 1" =	NAMES	DATES	APPROVED BY
DRAWN	B.E.C.		DIVISION ENGINEER
TRACED	B.E.C.	1-16-51	
INDEXED			
REVISED	D.W.B.	2-27-51	STATE HIGHWAY ENGINEER
REVISED			
CHECKED	E.E.I.	1-16-51	