FED. ROAD DIV. No.	STATE	PROJECT No.	FISCAL YEAR	SHEET No.
3	FLA.	07530 - 2605		1

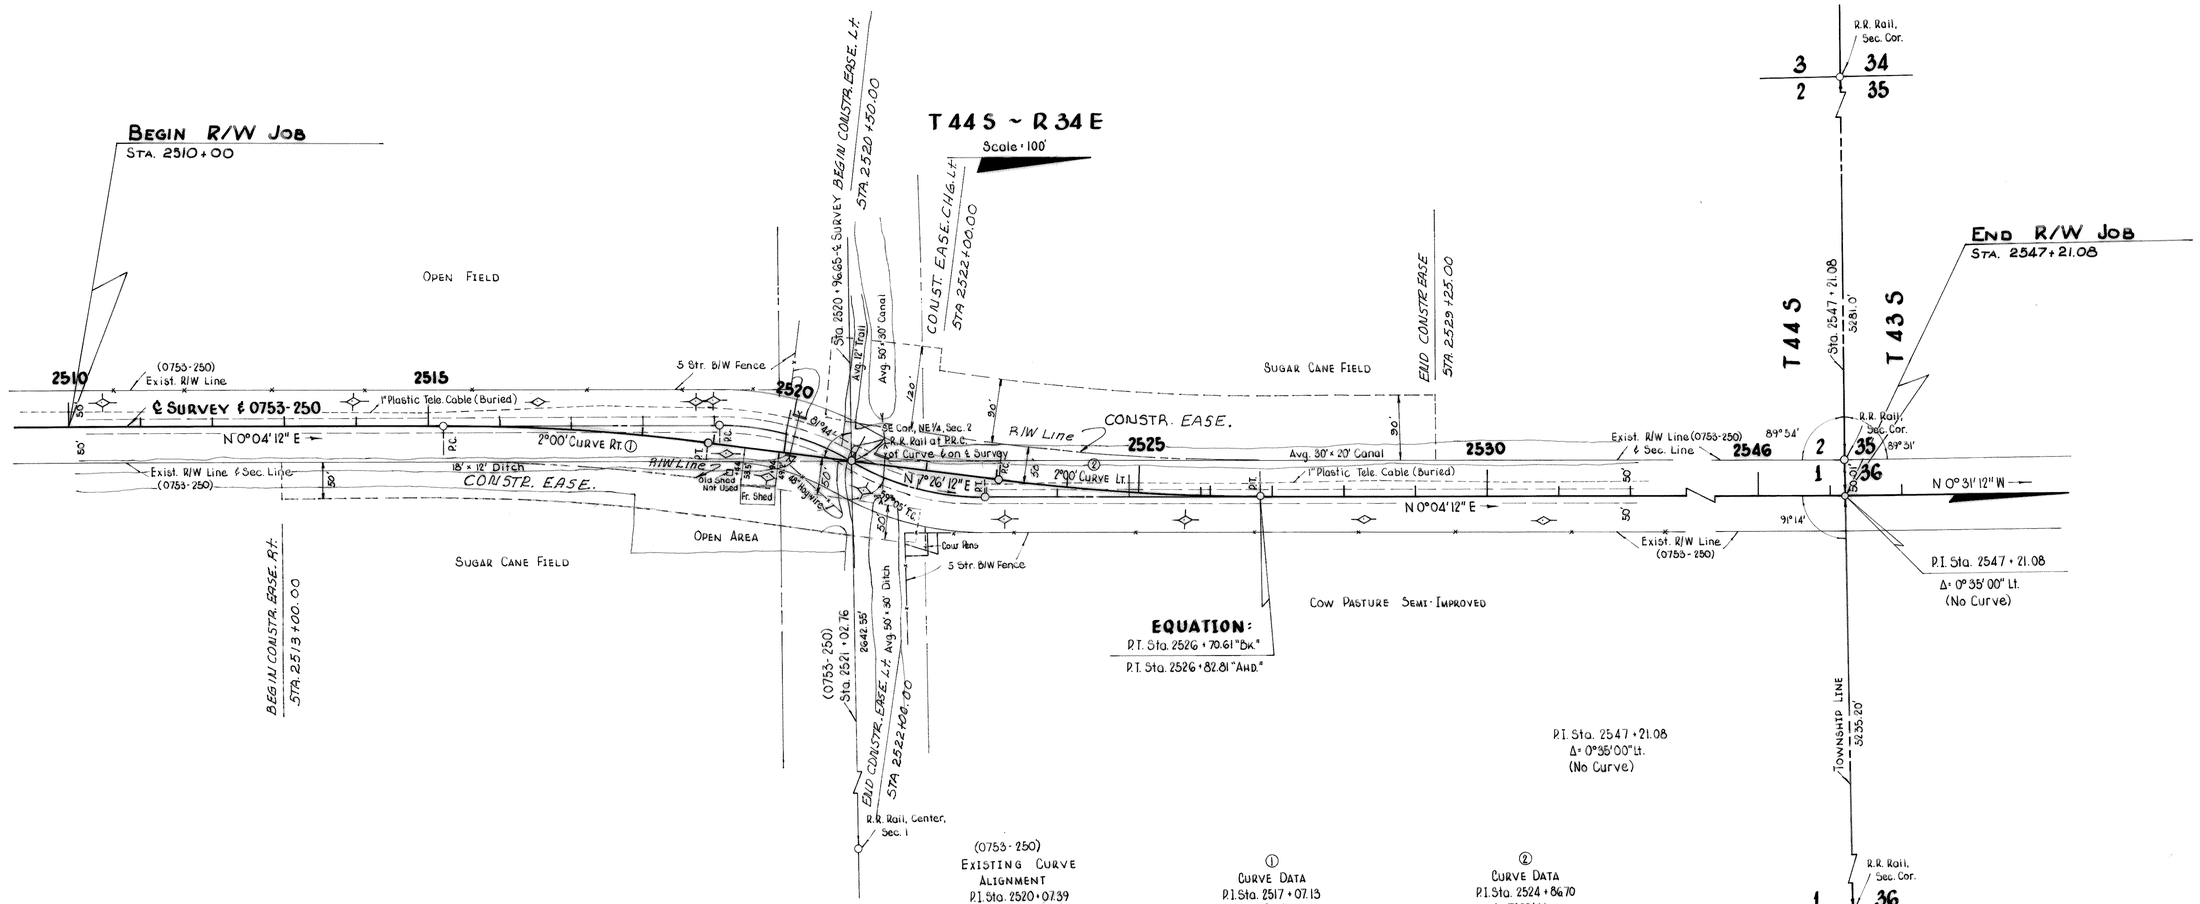

EQUATION:
P.T. Sta. 2526 + 70.61 "BK."
P.T. Sta. 2526 + 82.81 "AHD."

P.I. Sta. 2547 + 21.08
Δ = 0°35'00" Lt.
(No Curve)

(0753-250)
EXISTING CURVE ALIGNMENT
P.I. Sta. 2520 + 07.39
Δ = 30°01' Rt.
D = 15°22'
T = 99.97'
L = 195.34'
P.R.C. Sta. 2521 + 02.76
P.I. Sta. 2522 + 02.73
Δ = 30°01' Lt.
D = 15°22'
T = 99.97'
L = 195.34'
P.T. Sta. 2522 + 98.10

① CURVE DATA
P.I. Sta. 2517 + 07.13
Δ = 07°22' Rt.
D = 2°00'
T = 184.42'
L = 368.33'
R = 2864.79'
P.C. Sta. 2515 + 22.71
P.T. Sta. 2518 + 91.04

② CURVE DATA
P.I. Sta. 2524 + 86.70
Δ = 7°22' Lt.
D = 2°00'
T = 184.42'
L = 368.33'
R = 2864.79'
P.C. Sta. 2523 + 02.28
P.T. Sta. 2526 + 70.61 "BK." =
P.T. Sta. 2526 + 82.81 "AHD."

UTILITY OWNERS
Telephone ..... United Telephone System - Clewiston
Power ..... Florida Power and Light Co - Belle Glade

Bearings are calculated from 0753-250.

STATE OF FLORIDA
STATE ROAD DEPARTMENT

RIGHT OF WAY MAP

STATE ROAD No. S-832 HENDRY COUNTY

	BY	DATE	APPROVED BY	DATE
DRAWN	R. D. H.	9-17-69	C. W. Monte Del	DISTRICT ENGINEER
TRACED	R. D. H.	9-18-69		
CHECKED	D.C.	9-22-69		11-10-69 ENGINEER OF RIGHTS OF WAY
COMPARED				
INDEXED				STATE HIGHWAY ENGINEER

REVISION	BY	DATE
Const. Ease.	WJP-MHC	3-12-70

T.S. 11-4-69

SECTION. 07530-2605 SHEET 1 OF