FED. ROAD DIV. No.	STATE	PROJECT No.	FISCAL YEAR	SHEET No.
3	FLA.	07570-2601-2604		1

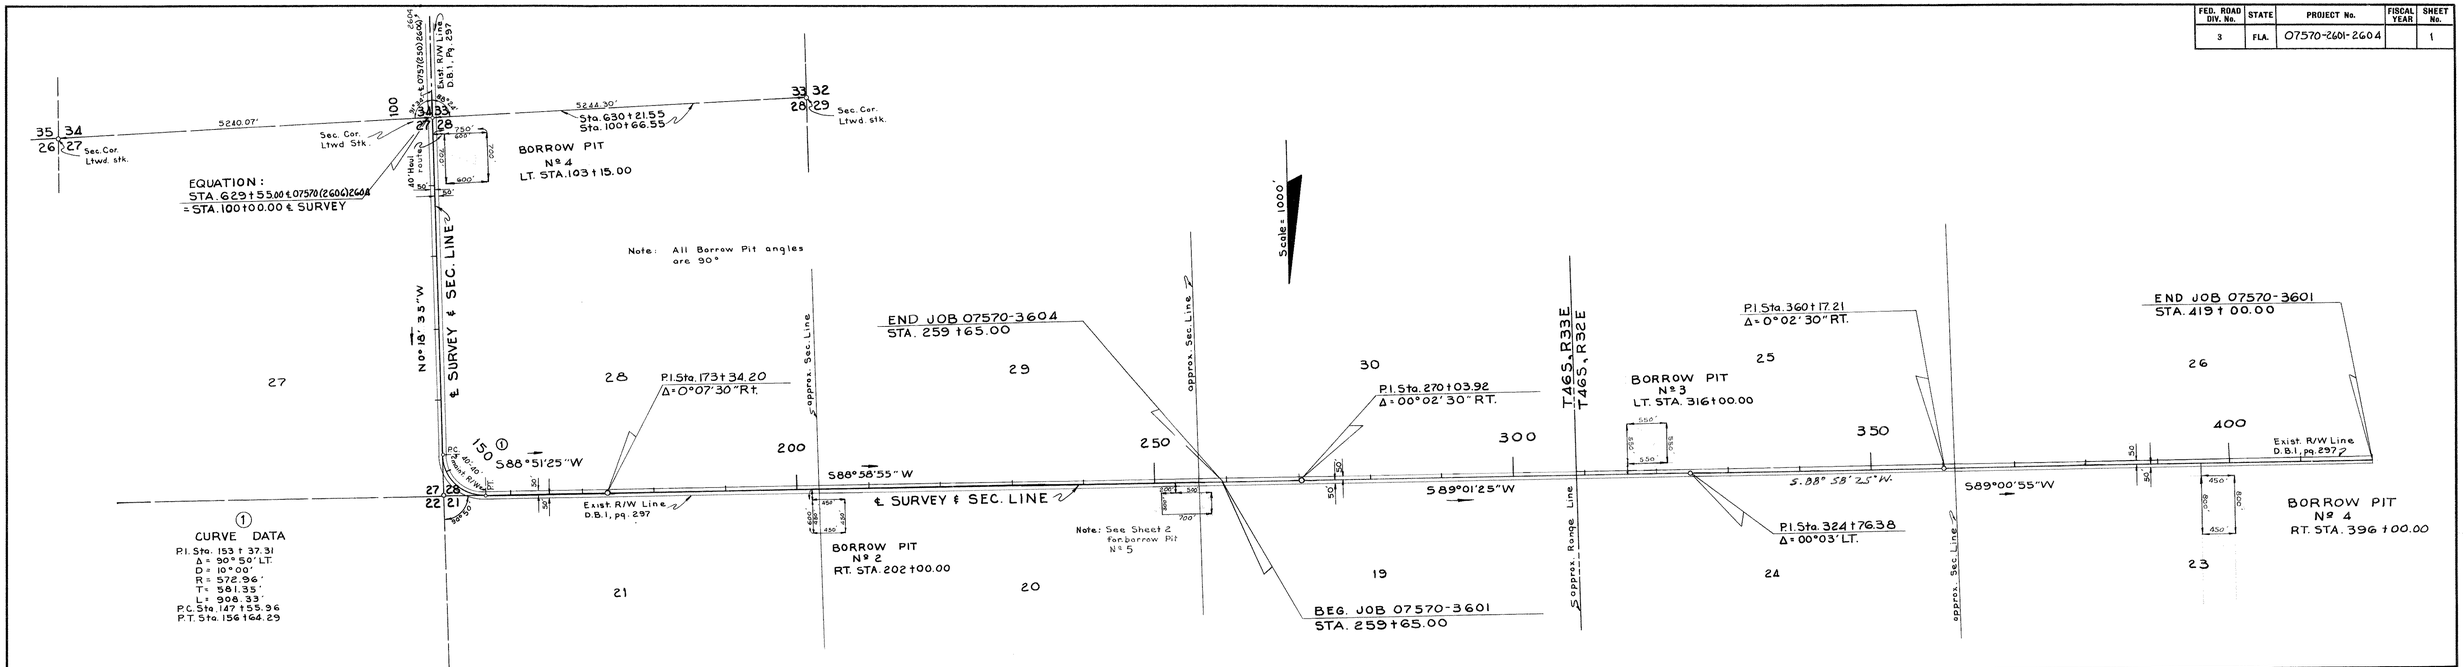

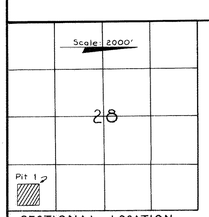

SECTIONAL LOCATION

T46S, R33E

Scale: 200'

VOID
SEE PIT #4

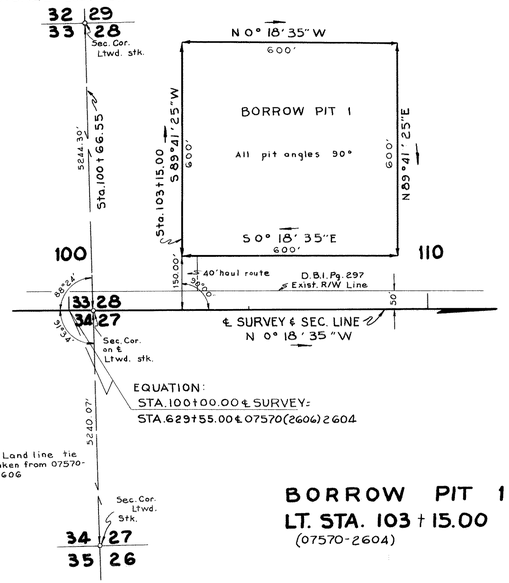

BORROW PIT 1
LT. STA. 103+15.00
(07570-2604)

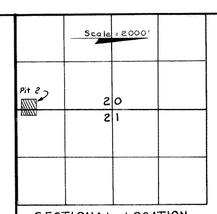

SECTIONAL LOCATION

T46S, R33E

Scale: 200'

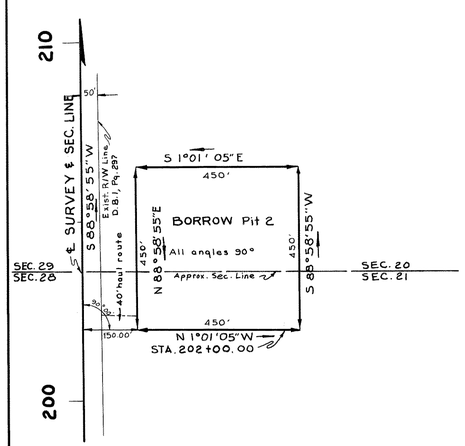

BORROW PIT 2
RT. STA. 202+00.00
(07570-2604)

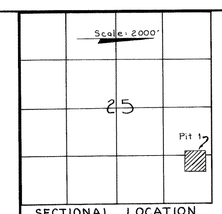

SECTIONAL LOCATION

T46S, R32E

Scale: 200'

VOID
See Pit #3

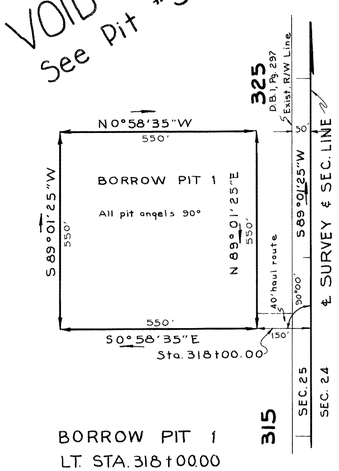

BORROW PIT 1
LT. STA. 318+00.00
(07570-2601)

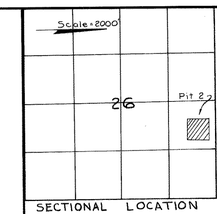

SECTIONAL LOCATION

T46S, R32E

Scale: 200'

VOID
See Pit #4

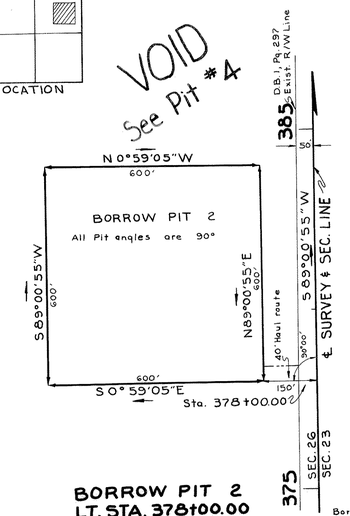

BORROW PITS

BORROW PIT 2
LT. STA. 378+00.00
(07570-2601)

Borrow Pits plotted from books 514741 + 512416

STATE OF FLORIDA
STATE ROAD DEPARTMENT

RIGHT OF WAY MAP

STATE ROAD No. S-833 HENDRY COUNTY

	By	Date	Approved By	Date
Drawn	W.J.P. B.L.N.	4-6-62	H. M. Johnson	District Engineer
Traced	B.L.N.	4-6-62		
Checked	R.H.C.	4-9-62		Engineer of Rights of Way
Compared			Boyton Bugbee	5-1-62 State Highway Engineer
Indexed				

Revision	By	Date

SECTION. 07570-2601-2604 SHEET 1 OF

FED. ROAD DIV. No.	STATE	PROJECT No.	FISCAL YEAR	SHEET No.
3	FLA.	07570-2601-2604		2

T46S~R33E

Scale: 200'

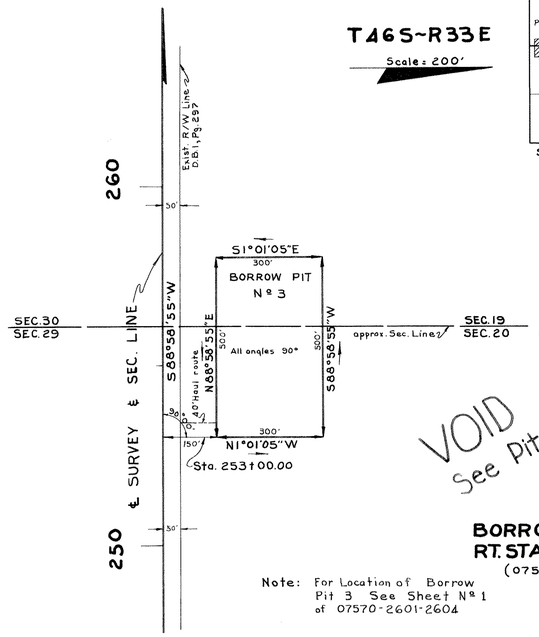

VOID
See Pit #5

BORROW PIT 3
RT. STA. 253+00.00
(07570-2604)

Note: For Location of Borrow Pit 3 See Sheet Nº 1 of 07570-2601-2604

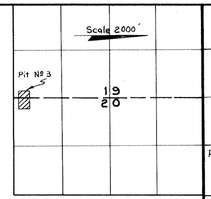

SECTIONAL LOCATION

T46S, R33E

Scale: 200'

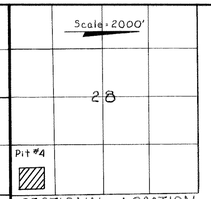

SECTIONAL LOCATION

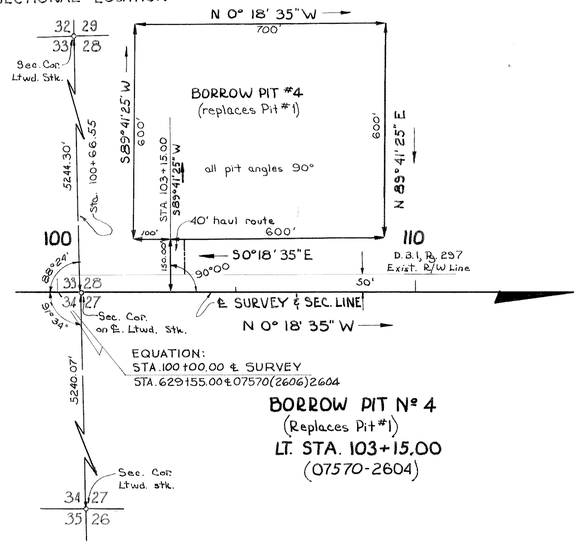

BORROW PIT Nº 4
(Replaces Pit #1)
LT. STA. 103+15.00
(07570-2604)

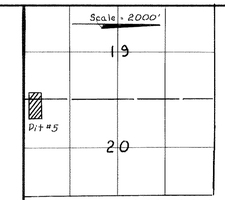

SECTIONAL LOCATION

T46S, R33E

Scale: 200'

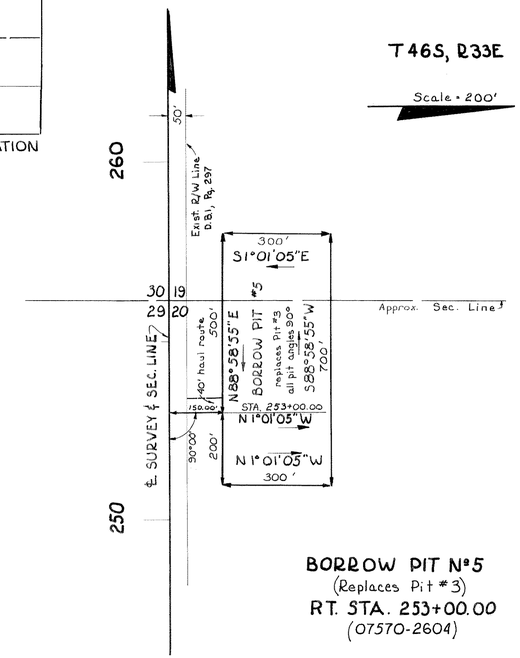

BORROW PIT Nº5
(Replaces Pit #3)
RT. STA. 253+00.00
(07570-2604)

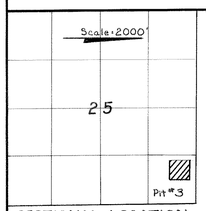

SECTIONAL LOCATION

T46S, R32E

Scale: 200'

Not needed on this job.

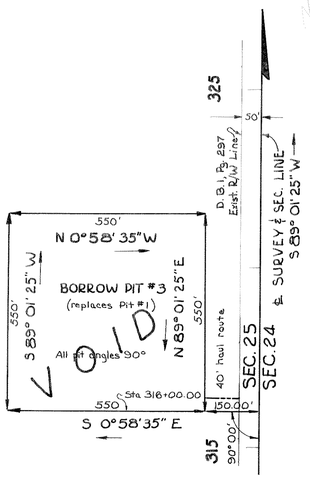

VOID

BORROW PIT #3
(Replaces Pit #1)
LT. STA. 316+00+00
(07570-2601)

VOID - SEE PIT NO.1 ON 07570-2607

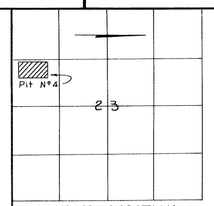

SECTION LOCATION
Scale: 2000'

T46S~R32E

Scale 200'

Not needed on this job.

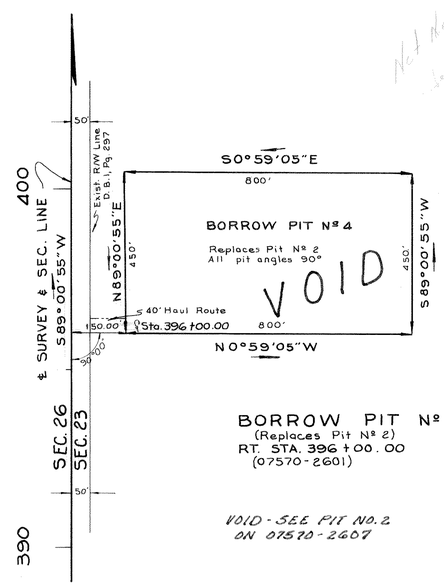

VOID

BORROW PIT Nº 4
(Replaces Pit Nº 2)
RT. STA. 396+00.00
(07570-2601)

VOID - SEE PIT NO. 2 ON 07570-2607

BORROW PITS

Borrow Pit plotted from field book 512616

STATE OF FLORIDA
STATE ROAD DEPARTMENT

RIGHT OF WAY MAP

STATE ROAD No. 833 HENDRY COUNTY

	BY	DATE	APPROVED BY	DATE
DRAWN	B.L.N.	4-24-62	E. M. Johnson — DISTRICT ENGINEER	
TRACED	B.L.N.	4-24-62		
CHECKED	D.C.	4-24-62	ENGINEER OF RIGHTS OF WAY	
COMPARED				
INDEXED			Hayden Burdan 5-1-62 — STATE HIGHWAY ENGINEER	

REVISION	BY	DATE
Add Pits 3 & 4	R.N.L.-T.D.M.	3-9-64
Pits	W.J.P.	10-3-62

SECTION. 07570-2601-2604 SHEET 2 OF