FED. ROAD DIST. No.	STATE	FED. AID PROJ. No.	FISCAL YEAR	SHEET NO.	TOTAL SHEETS
	FLA.				

18

T 39 S ~ R 30 E

Scale: 1" = 200'

18 | 17
19 | 20
4x4 Ltwd.

3"x3" PINE HUB (AUTO SPRING GUARD)

N.E. COR. N.W¼ - S.E¼

N.W¼ - S.E¼ SEC. 19

VENUS SUBDIVISION
See Insert Below

VENUS PARK
See Insert Below

R.R. R/W Line Sta. 10+30

A.C.L. R.R. 4 siding Sta. 11+44.93

A.C.L. R.R. "M" Main Line Sta. 11+60.20

R.R. R/W Sta. 12+25

Beg. of R/W Proj. Sta. 10+00

S 88°00'E

Sta. 23+14.62
707.34'

3426.1'

Sta. 36+48.45

P.C. Sta. 31+00.32

P.T. Sta. 42+66.99

197.19

91°58'

P.I. Sta. = 36+91.84
Δ = 23°20'Lt
D = 2°00'
T = 591.52'
L = 1166.67'
P.C = Sta. 31+00.32
P.T = Sta. 42+66.99

N 68°40'E

P.C. Sta. 51+55.23

P.I. = Sta. 59+22.85
Δ = 30°00'Rt.
D = 2°00
T = 767.62'
L = 1500.00'
P.C = Sta. 51+55.23
P.T = Sta. 66+55.23

P.T. Sta. 66+55.23

S 81°20'E

End of R/W Proj.
West Edge Prop. Conc. Runway
Ent. of Access Road
Sta. 69+62.66

Sta. 72+87.66
= 69+69
& Survey for Flight Strip

N 8°40'E

19 | 20
30 | 29

VENUS
A Sub. of Part of Sec. 19, T39S, R30E
Transcript Book 1, Page 25 (Desoto Co)

PART of NW¼ of SE¼, Sec. 19, T39S, R30E

Scale: 1" = 100'

STREET | THIRD | FOURTH (East) | MAIN (RBST) STREET | Back of Sidewalk | Back of Curb

A.C.L. BLDG. & Sta. 11+44.93 | A.C.L. MAIN LINE "M" Sta. 11+60.20 | 65' to LAKE PLACID | A.C.L. R.R. R/W Line

Sta. 10+30 ~ A.C.L. R.R. R/W Line

Sta. 12+25 ~ A.C.L. R.R. R/W Line

FRAME AIR DEPOT (A.C.L.)

DITCH

CUTTER 9.8

To Inwood Sta. 11+32 ~ To MAP MO

Ditch El. 36.2 @ Sta. 10+00
See Detail Sheet

+53 Elev. GRADE

+68.8 Elev. GRADE

90° 00'

Trail Road

S 88°00'E

Draw

Timber Bridge

W.W. Pond
few Boys

Ditch El. 36 @ Sta. 17+00
See Detail Sheet

Draw

Bay & Palmettos

PART of NW¼ of SE¼, Sec. 19, T39S, R30E

PLAT 1 ~ VENUS PARK
A Sub. of the E½ of Sec. 19, T39S, R30E
Plat Book 2, Page 31

EAST | 9th STREET | AVE.

Sta. 23+14.62

Sta. 27+96.64

Sta. 31+00.32

Sta. 35+37.98

Sta. 36+48.45

45 | 46 | 47 | 48

POND

8th STREET

7th STREET

SECOND | THIRD

Ditch El. Sta. 30+00
See Detail Sheet

Note: All Block Corners 90°

Right of Way Width Required
50' Lt. ~ 50' Rt.

State Road 731 ACCESS ROAD (0900)

0902

STATE OF FLORIDA
STATE ROAD DEPARTMENT

RIGHT OF WAY MAP

PROJ. F.S. (P.E) 6(1)(4572) HIGHLANDS COUNTY

	Names	Dates	Approved by
Designed			
Drawn	E.E.I.	12-23-43	Division Engineer.
Traced	B.E.C.	12-27-43	
Checked	E.E.I	12-27-43	State Highway Engineer.
Revised			Drawing / Index No.

18

FED. ROAD DIST. No.	STATE	FED. AID PROJ. No.	FISCAL YEAR	SHEET NO.	TOTAL SHEETS
	FLA.				

19

30 | 19
29 | 20
Conc. Mon
Sec. Cor.

Scale = 1"=300'

Sta. 8+00 - Sta. 137+00

Sec. 29

3193.46'

Sec. 20

Sta. 82+00 - Sta. 145+00

90°00'

1000'

N. 8°20' W.

R/W Line
7400'
N. 8° 40' E.

90°00'

Sta. 8+50

Sta. 23+00

90°

90°00'

600'

1200'

1300'

1400'

1410

1420

1430

1440

1460

1000'

N. 81°20' W.

90°00'

Sta. 81+50

90°00'

10 20 30 40 50 60 70 80

Sta. 43+87.05

61° 20'

61° 20'

℄ Survey

Sta. 59+00

90°

5816.4

7400'

R/W Line ℄ Proj. S-FA-122A(1) Graded Road

N. 8° 40' E.

End Sta. 111+00

P.I. Sta. 7+00
Δ 33°00' Rt.

P.I. Sta. 37+13
Δ 30°00' Lt. End Ditch in place

End Sta. 12+75

P.I. Sta. 7+00
Δ 30°00' Rt.

Sta. 101+75
End Ditch in place

P.I. Sta. 67+91.42
Δ 45° Rt.

P.I. Sta. 81+50
Δ 45°00' Rt.

℄ P.I. Sta. 84+32.84
Δ 45° Lt.

P.I. Sta. 27+91.42
Δ 45°00' Rt.

90°00'

90°00'

90°

90°00'

500'

Sta. 101+51.40
℄ Rd. 8A

61° 20'

1652.9
Sta. 141+74.7

Sec. Cor.
3×3 Pine Hub

29 | 20
28 | 21

T. 39S - R. 30E.

20 | 17
21 | 16

762.2'

3×3 Pine Hub
Sec. Cor.

3×3 Pine Hub
1/2 Mile Post

1064.0
Sta. 136+74.0

32 | 29
33 | 28

4×4 Ltwd Post

℄ Proj. 122A (3161)

90°

T. 39S., R. 30E.

SELECTED MATERIAL DIT Nº 1 REVISED
NO DRAIN REQUIRED

Scale 1" = 200'

1134.07'

3429.2'
Sta. 1373+41.3

99°15'

2.73' Cor. of Pit to Sec Line

108°

N. 9°20' W.
797.27

150'

Base Line ℄

150'

200'

100'

700'

100'

N. 80°04' E.
400'

19.17 A. ±

90° Angles in Pit

550'

600'

200'

400'

200'

700'

12-18-43 B

FLIGHT STRIP NEAR VENUS

State Road 731 0902 (09.00)

STATE OF FLORIDA
STATE ROAD DEPARTMENT

RIGHT OF WAY MAP

PROJ. 4572 HIGHLANDS Co.

F.S.(P.E.)60	Names	Dates	Approved by
Designed			Division Engineer
Drawn	E.E.I.	11-12-43	
Traced	E.E.I.	11-12-43	State Highway Engineer.
Checked	P.R.B.	11-12-43	Drawing / Index No.
Revised Dit. #1, Ditches	E.W.B. L.E.I.	12-18-43 12-28-43	

RECEIVED DEC 13 1943 17

FED. ROAD DIST. No.	STATE	FED. AID PROJ. No.	FISCAL YEAR	SHEET NO.	TOTAL SHEETS
	FLA.				

21

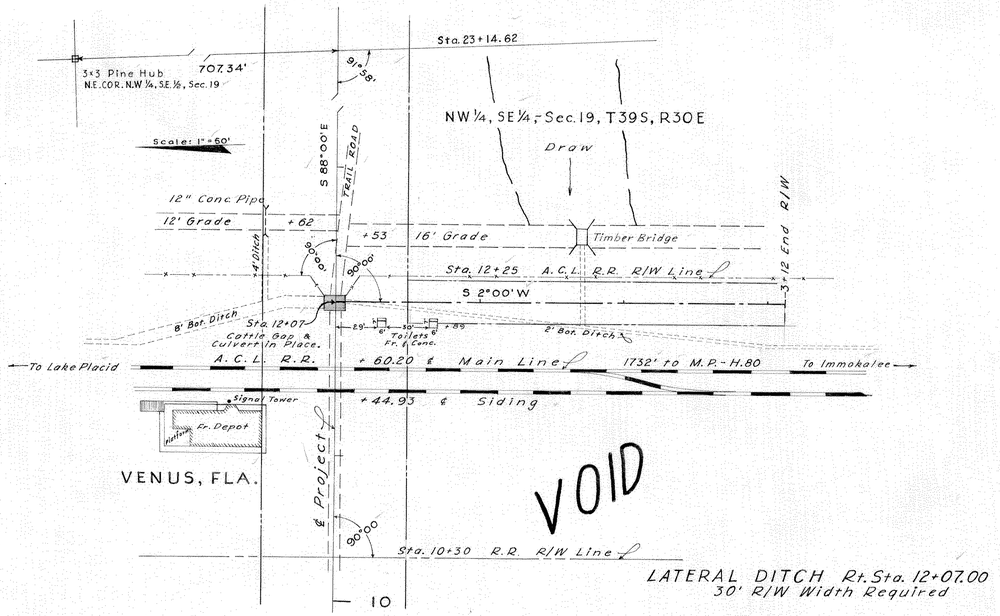

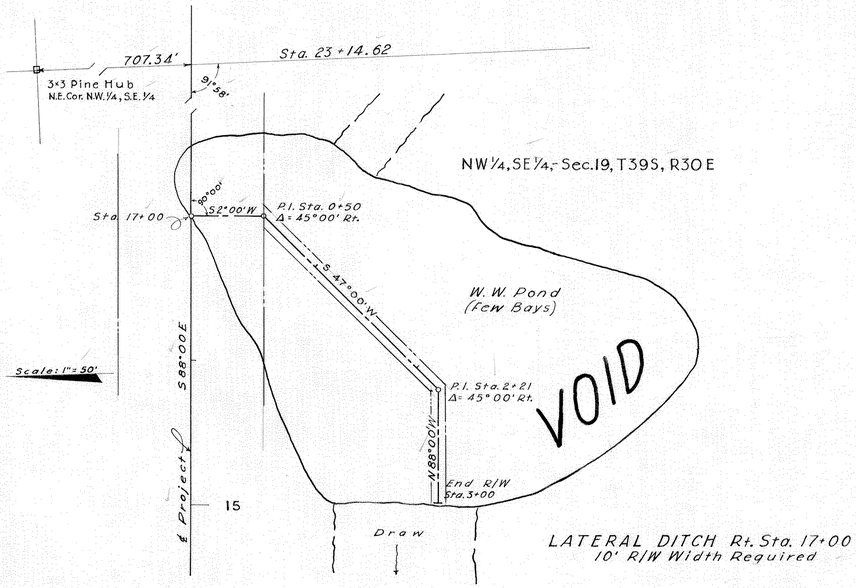

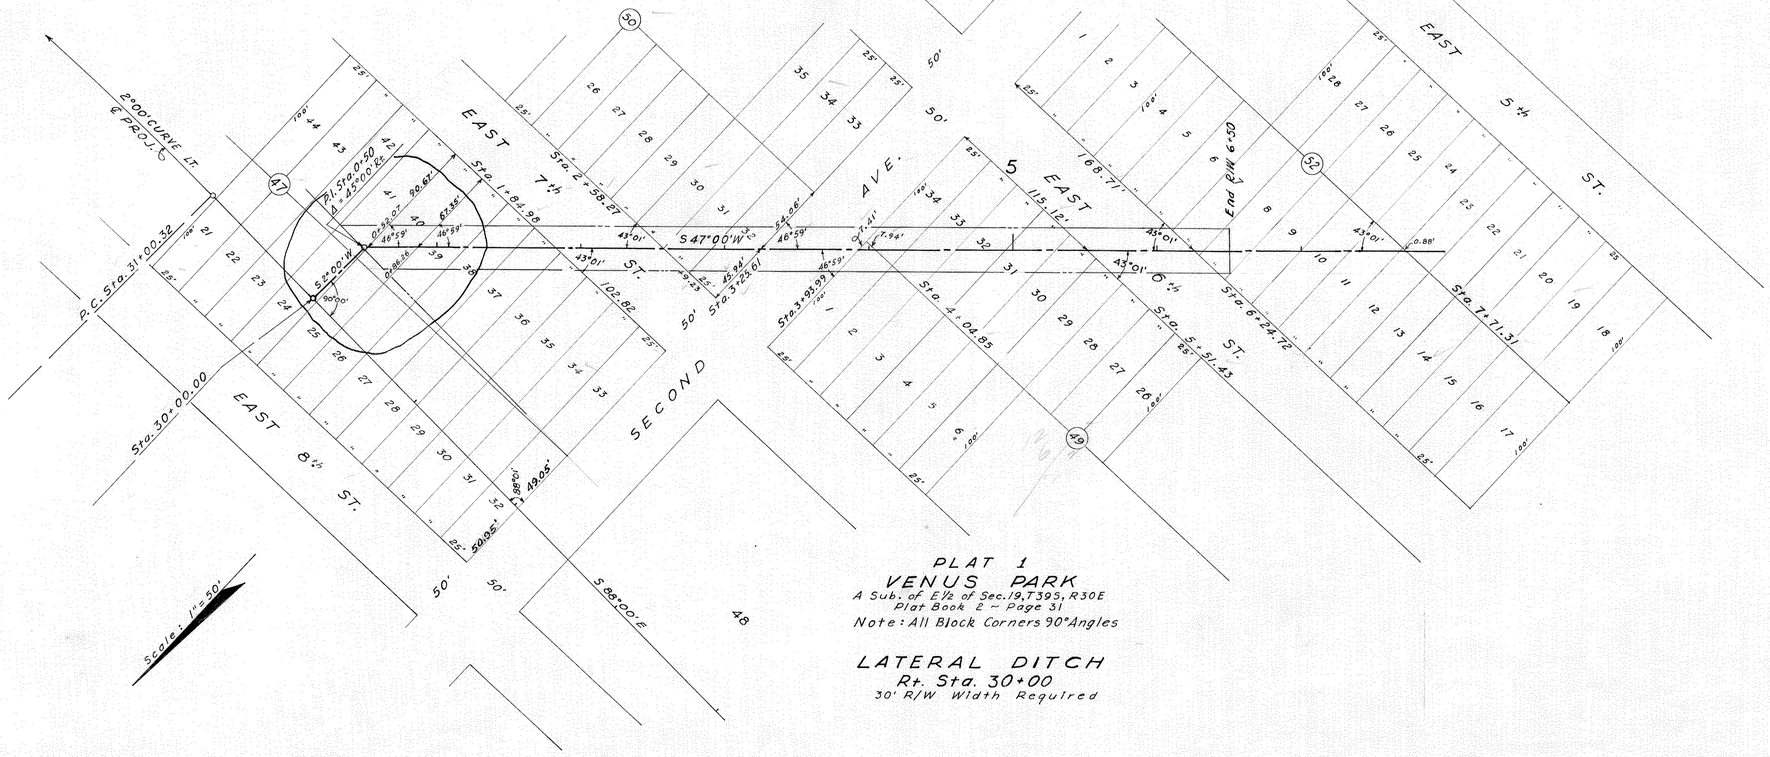

0902

ACCESS ROAD DITCHES (0900)

State Road 731 STATE OF FLORIDA
STATE ROAD DEPARTMENT

RIGHT OF WAY MAP

PROJ. F.S.(P.E.) 6(1)(4572) HIGHLANDS CO.

	Names	Dates	Approved by
Designed			
Drawn	E.E.I.	12-27-43	Division Engineer.
Traced	B.E.C.	12-28-43	
Checked	E.E.I.	12-29-43	State Highway Engineer.
Revised	N.J.H.	18-3-44	Drawing 2 — Index No.

21