FED. ROAD DIST. No.	STATE	FED. AID PROJ. No.	FISCAL YEAR	SHEET NO.	TOTAL SHEETS
	FLA.				

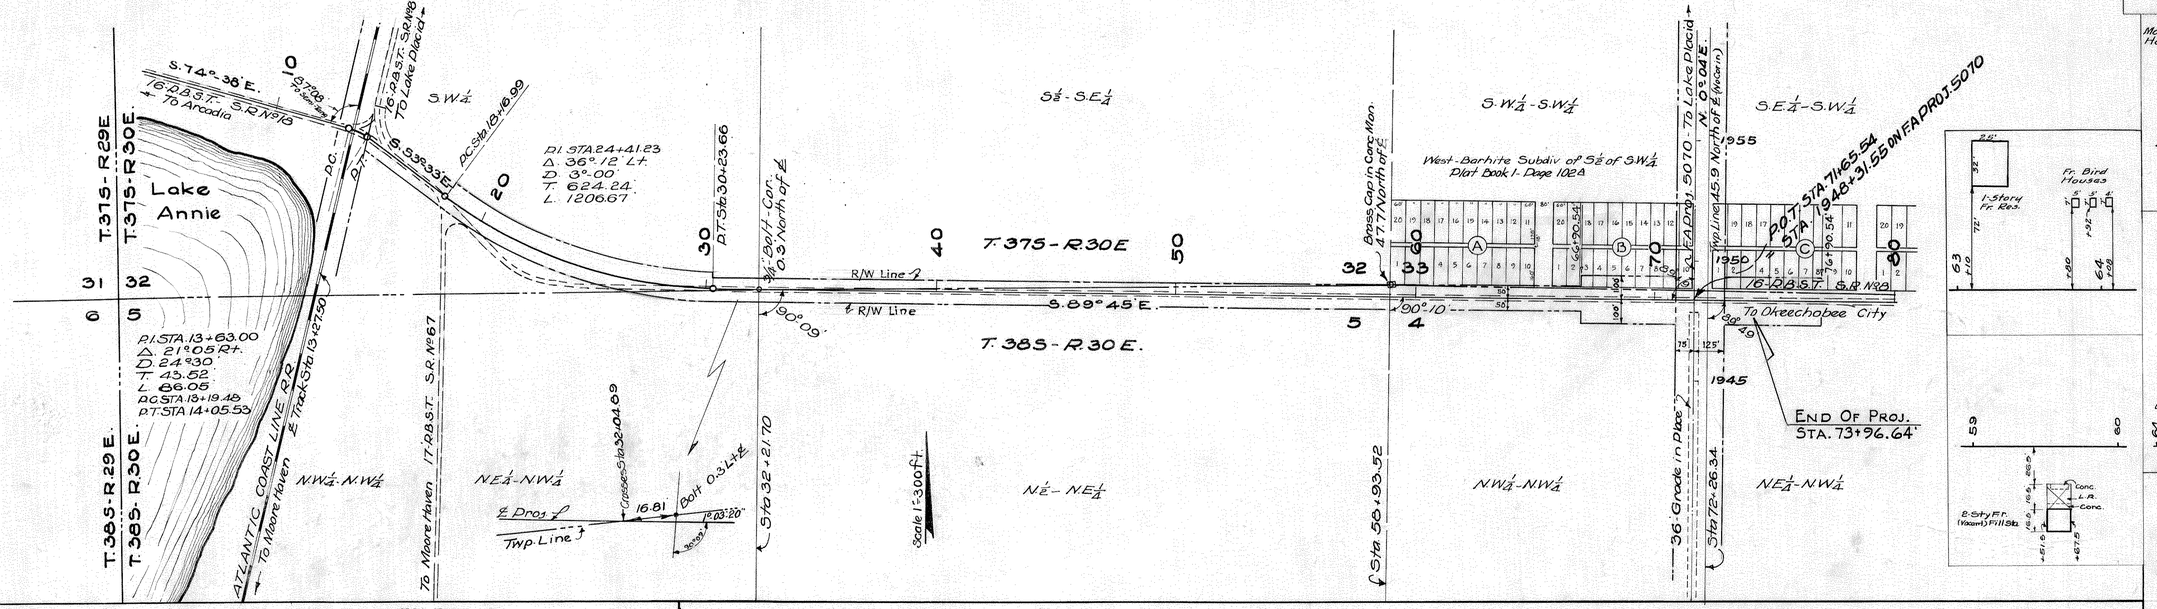

TABULATION OF DEEDS IN FILE

SRD NO.	GRANTOR	INSTRUMENT	DATE OF EXEC.	RECORDED BOOK	RECORDED PAGE	CLERK'S NO.	REMARKS
1	Consolidated Naval Stores Co.	Q.C. Deed	3-19-41	75	254	75614	R/W
2	" " " "	Easement	3-19-41	75	152	75613	Ditch
3	Verna Goodwin	Q.C. Deed	9-30-41	75	308	75658	R/W
4	Harlan G. Prince	"	9-30-41	75	300	75652	"
5							
6	N.H. Edgemon et al	"	9-25-41	75	230	75591	R/W
7	Ceylon Carlton et ux	"	3-27-41	75	249	75612	"
8							
9	O.C. Wilkes et ux	"	9-29-41	75	260	75622	R/W
10	Fla. Power & Light Co.	Letter	3-5-41	Moving 3 poles			
11	County Commrs.	Resolution	9-2-41	Condemn. proceedings			
12	Highlands Co. vs. N.H. Edgemon et al	Order of Pass.	9-30-41				
	Highlands Security Abst. & Title Co.	Abstract	12-3-40				
	M.E. McDonald, Co. Atty.	"	2-12-41				

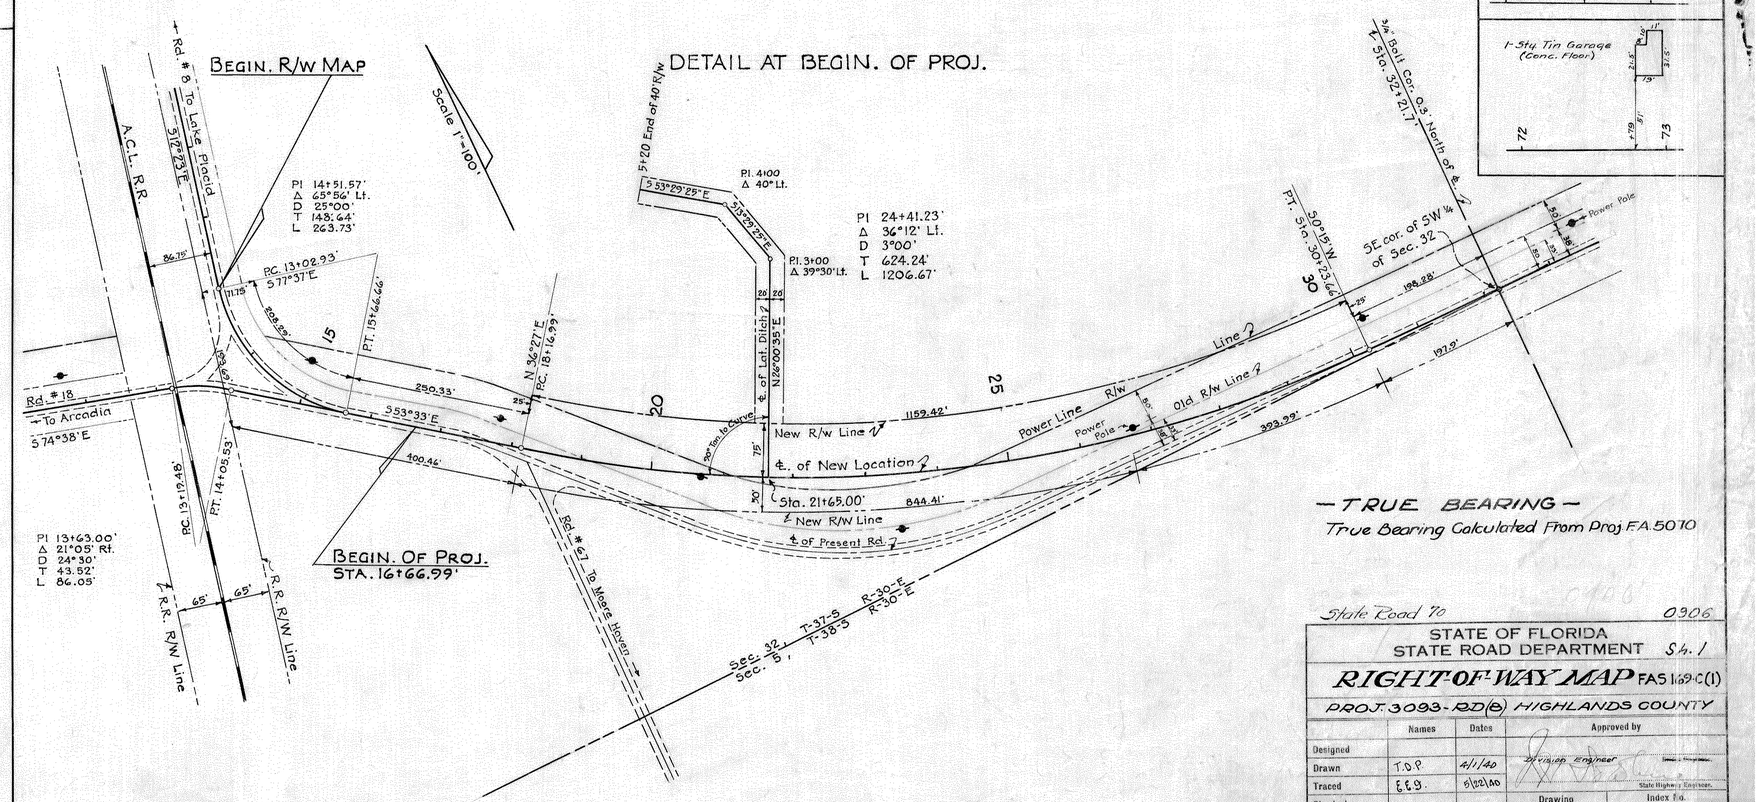

— TRUE BEARING —
True Bearing Calculated From Proj. F.A. 5070

State Road 70 0906

STATE OF FLORIDA
STATE ROAD DEPARTMENT Sh. 1

RIGHT-OF-WAY MAP FAS 169-C(1)

PROJ. 3093-RD(8) HIGHLANDS COUNTY

	Names	Dates	Approved by
Designed			Division Engineer
Drawn	T.O.P.	4/1/40	
Traced	E.E.G.	5/22/40	State Highway Engineer
Checked	N.W.F. LCL	5-28-40 5-14-41	Drawing / Index No.
Revised			