FED. ROAD DIV. NO.	STATE	PROJECT NO.	FISCAL YEAR	SHEET NO.
8	FLA.	09060-2901		1

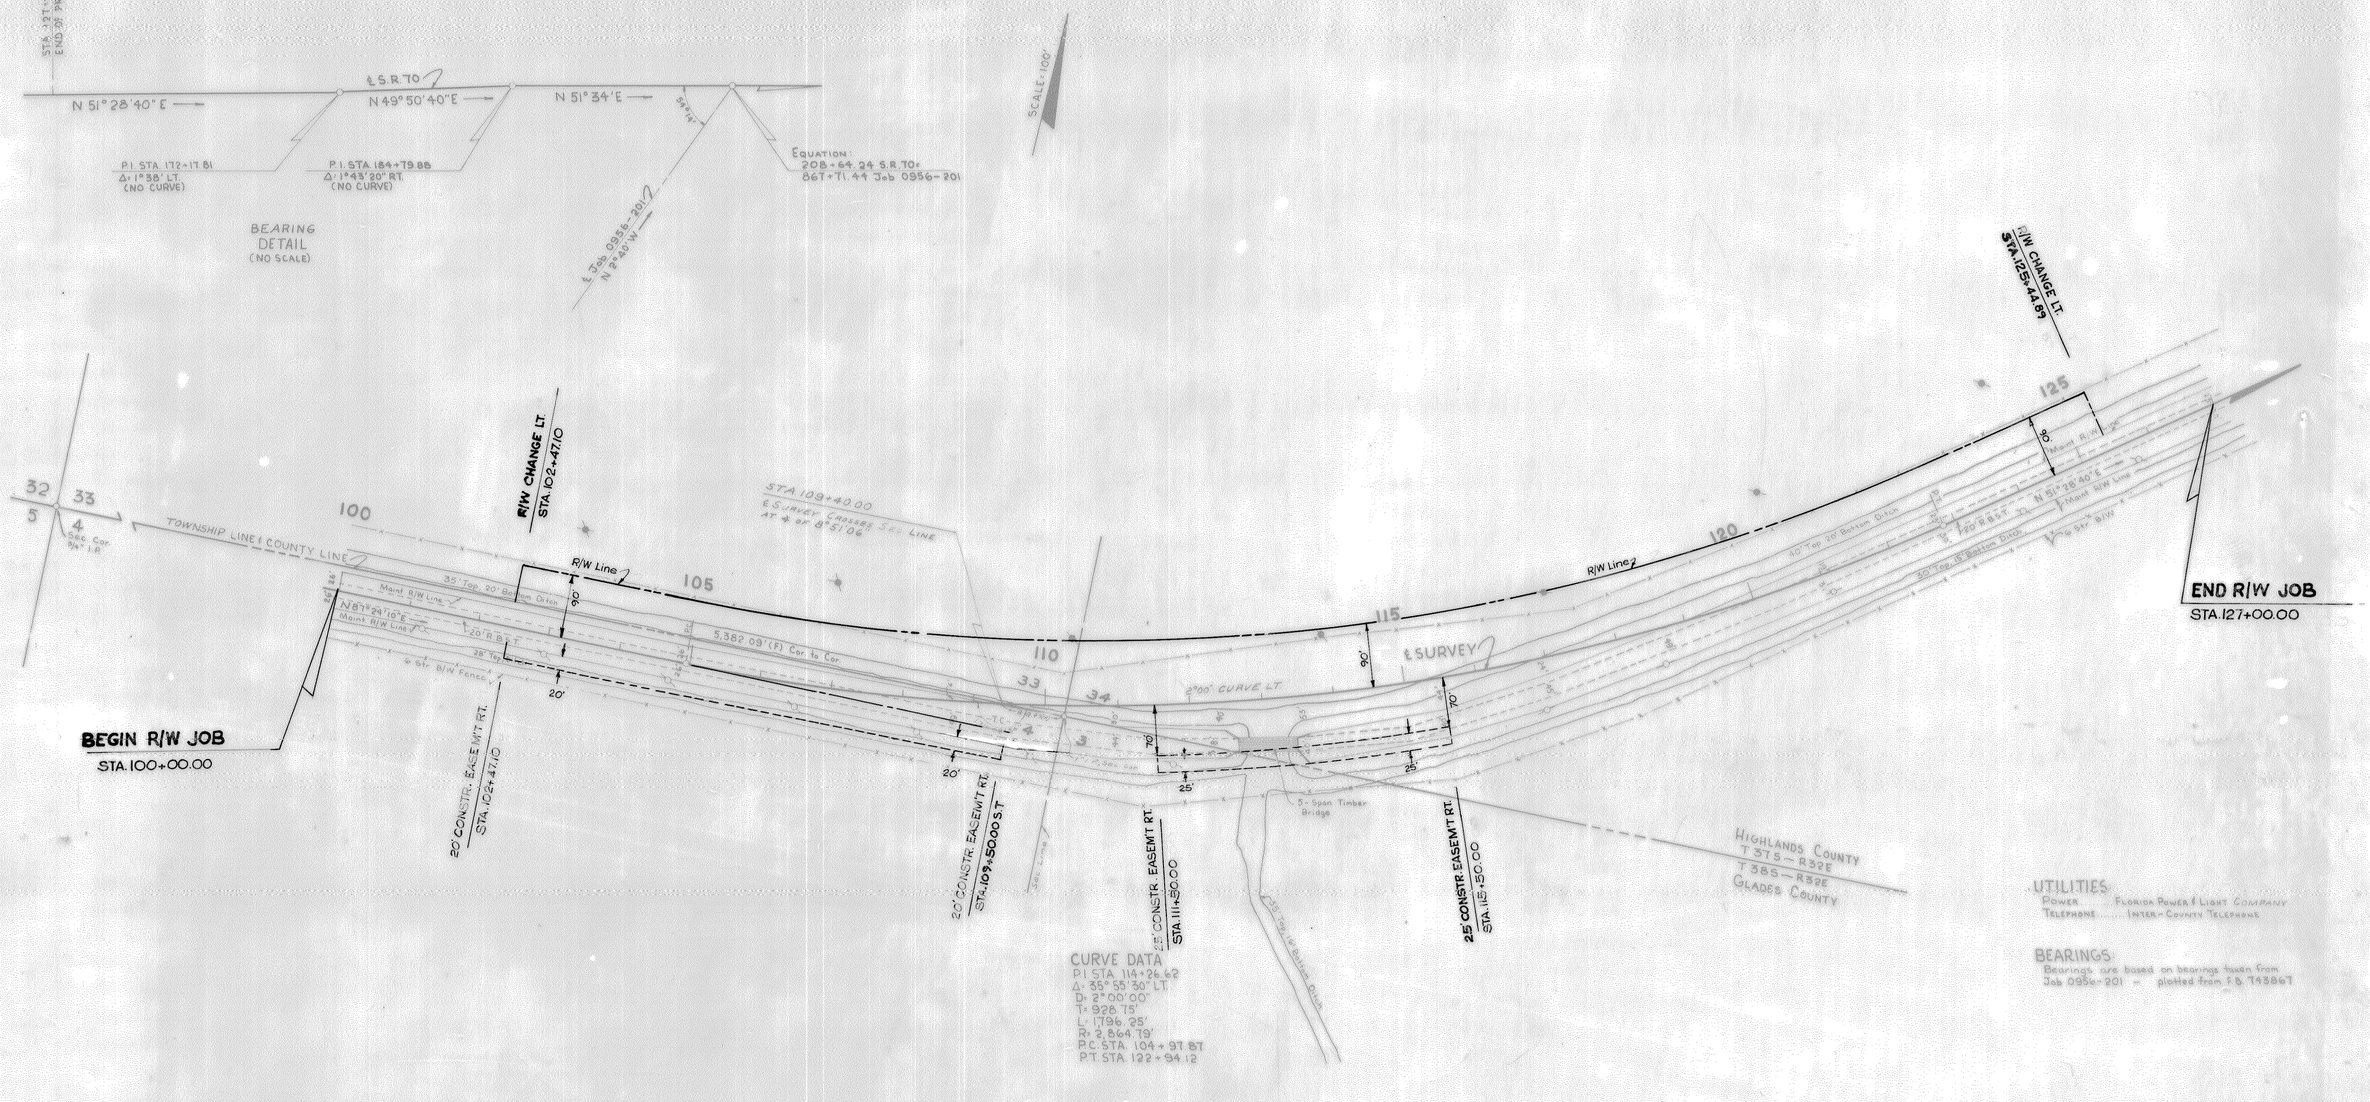

UTILITIES:
POWER ..... FLORIDA POWER & LIGHT COMPANY
TELEPHONE ..... INTER-COUNTY TELEPHONE

BEARINGS:
Bearings are based on bearings taken from Job 0956-201 – plotted from F.B. 743867

Land Ties, Topog. & Align. Plotted from F.B. 743867
(F) Indicates Field Dimensions

STATE OF FLORIDA
STATE ROAD DEPARTMENT

RIGHT OF WAY MAP

STATE ROAD NO. 70 HIGHLANDS COUNTY

	BY	DATE	APPROVED BY	DATE
DRAWN	C.U.K.	12-28-65	D. M. Johnson	
TRACED	R.D.H.	1-4-66		
CHECKED	D.C.	1-6-66		
COMPARED				
INDEXED				

DIRECTOR ENGINEER
CHIEF ENGINEER
STATE HIGHWAY ENGINEER

REVISION	BY	DATE

SECTION 09060-2901 SHEET 1 OF

FED. ROAD DIV. NO.	STATE	PROJECT NO.	FISCAL YEAR	SHEET NO.
3	FLA.	09060-2901		2

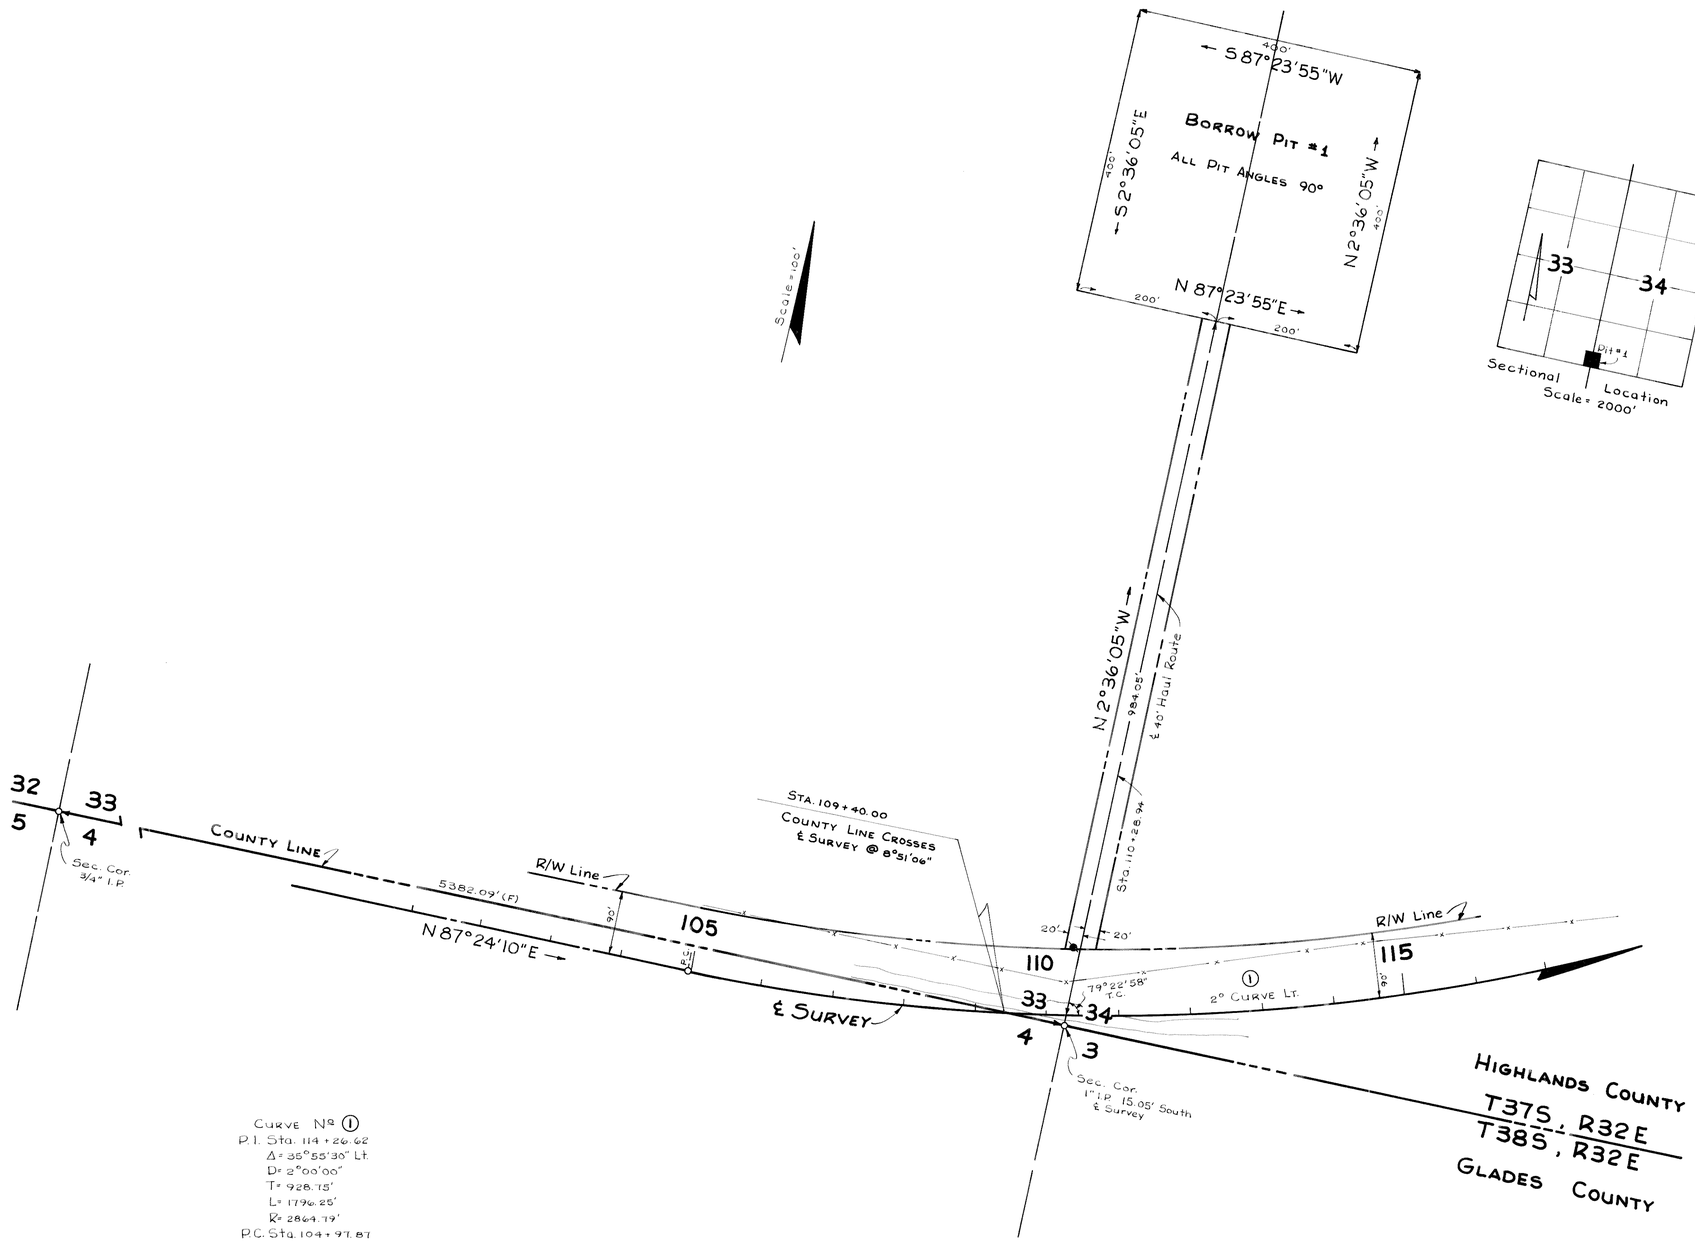

Curve Nº ①
P.I. Sta. 114+26.62
Δ = 35°55'30" Lt.
D = 2°00'00"
T = 928.75'
L = 1796.25'
R = 2864.79'
P.C. Sta. 104+97.87
P.T. Sta. 122+94.12

Borrow Pit #1

Lt. Sta. 110+28.94

(F) Indicates Field Dimensions
Plotted From Book #74386T

STATE OF FLORIDA
STATE ROAD DEPARTMENT

RIGHT OF WAY MAP

STATE ROAD NO. 70 HIGHLANDS COUNTY

	By	Date	Approved By	Date
Drawn	W.J.P.	4-7-66	H. M. Johnson	
Traced	R.D.H.	4-8-66		District Engineer
Checked	W.J.P.	4-8-66		
Compared				Chief of Rights of Way
Indexed				State Highway Engineer

Revision	By	Date

SECTION 09060-2901 SHEET 2 OF