FED. ROAD DIV. No.	STATE	SEC. AND JOB No.	FISCAL YEAR	SHEET No.	TOTAL SHEETS
3	FLA.	09501-2601		1	

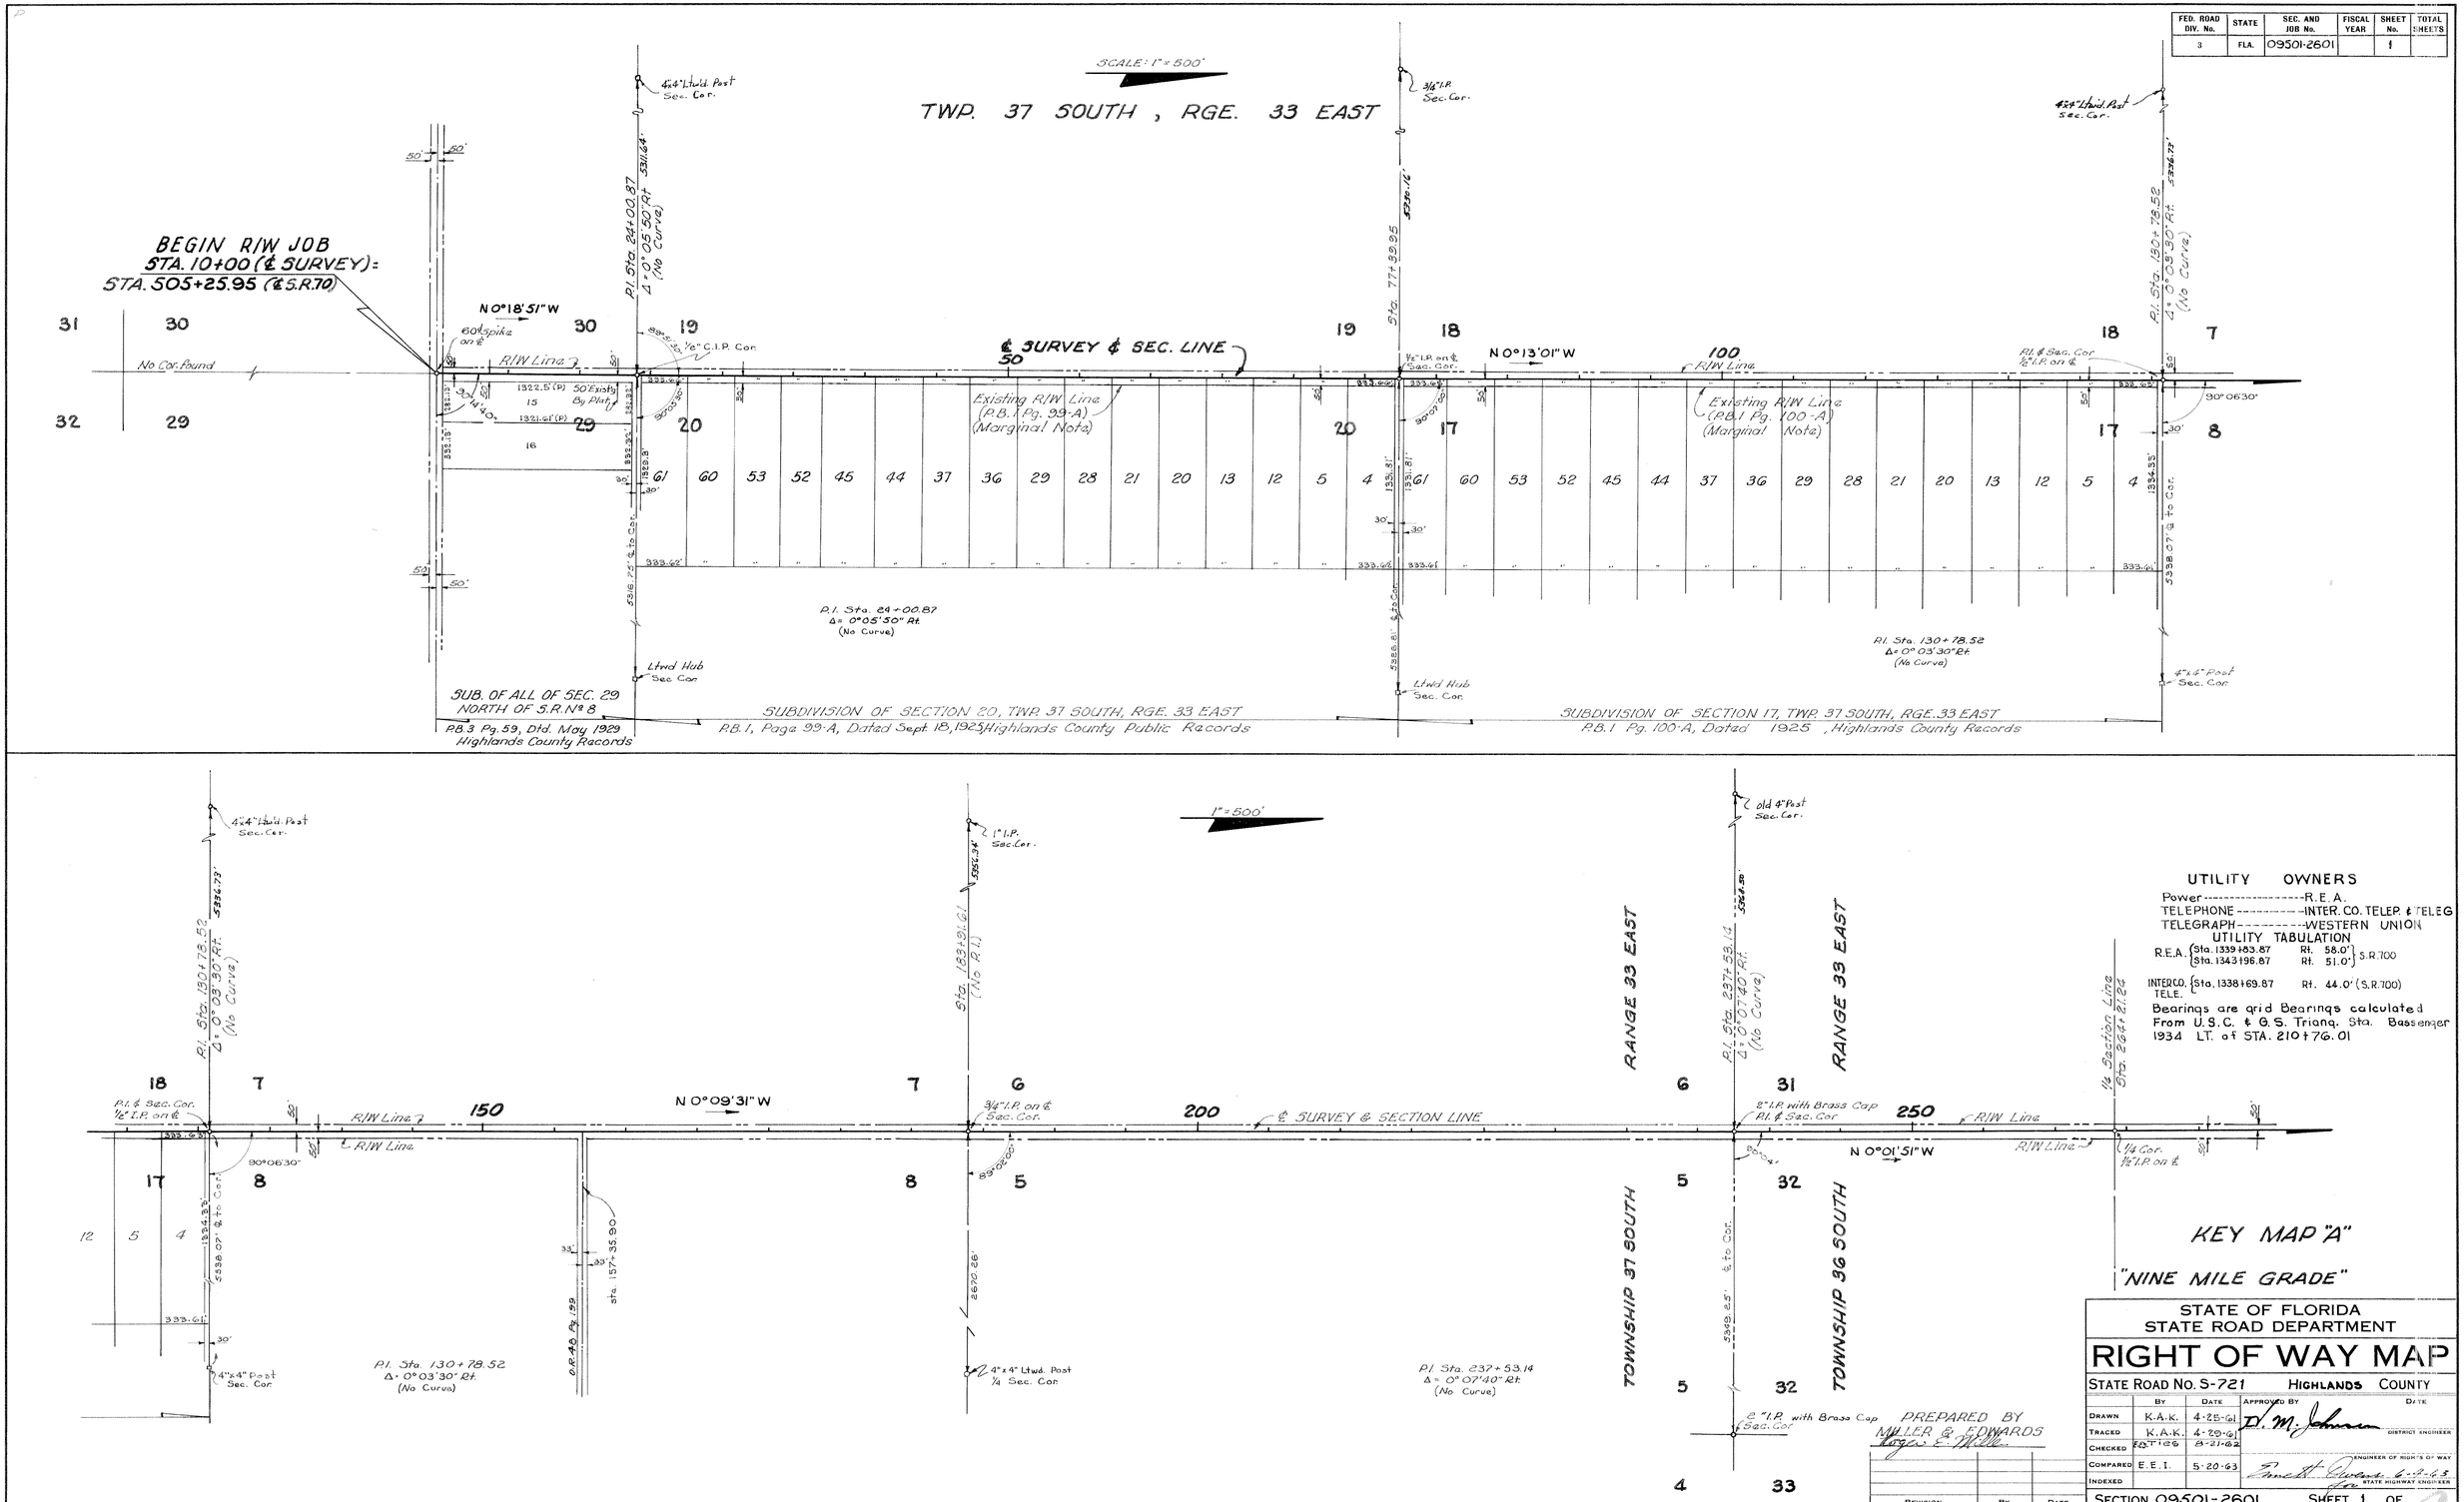

FED. ROAD DIV. No.	STATE	SEC. AND JOB No.	FISCAL YEAR	SHEET No.	TOTAL SHEETS
3	FLA.	09501-2601		2	

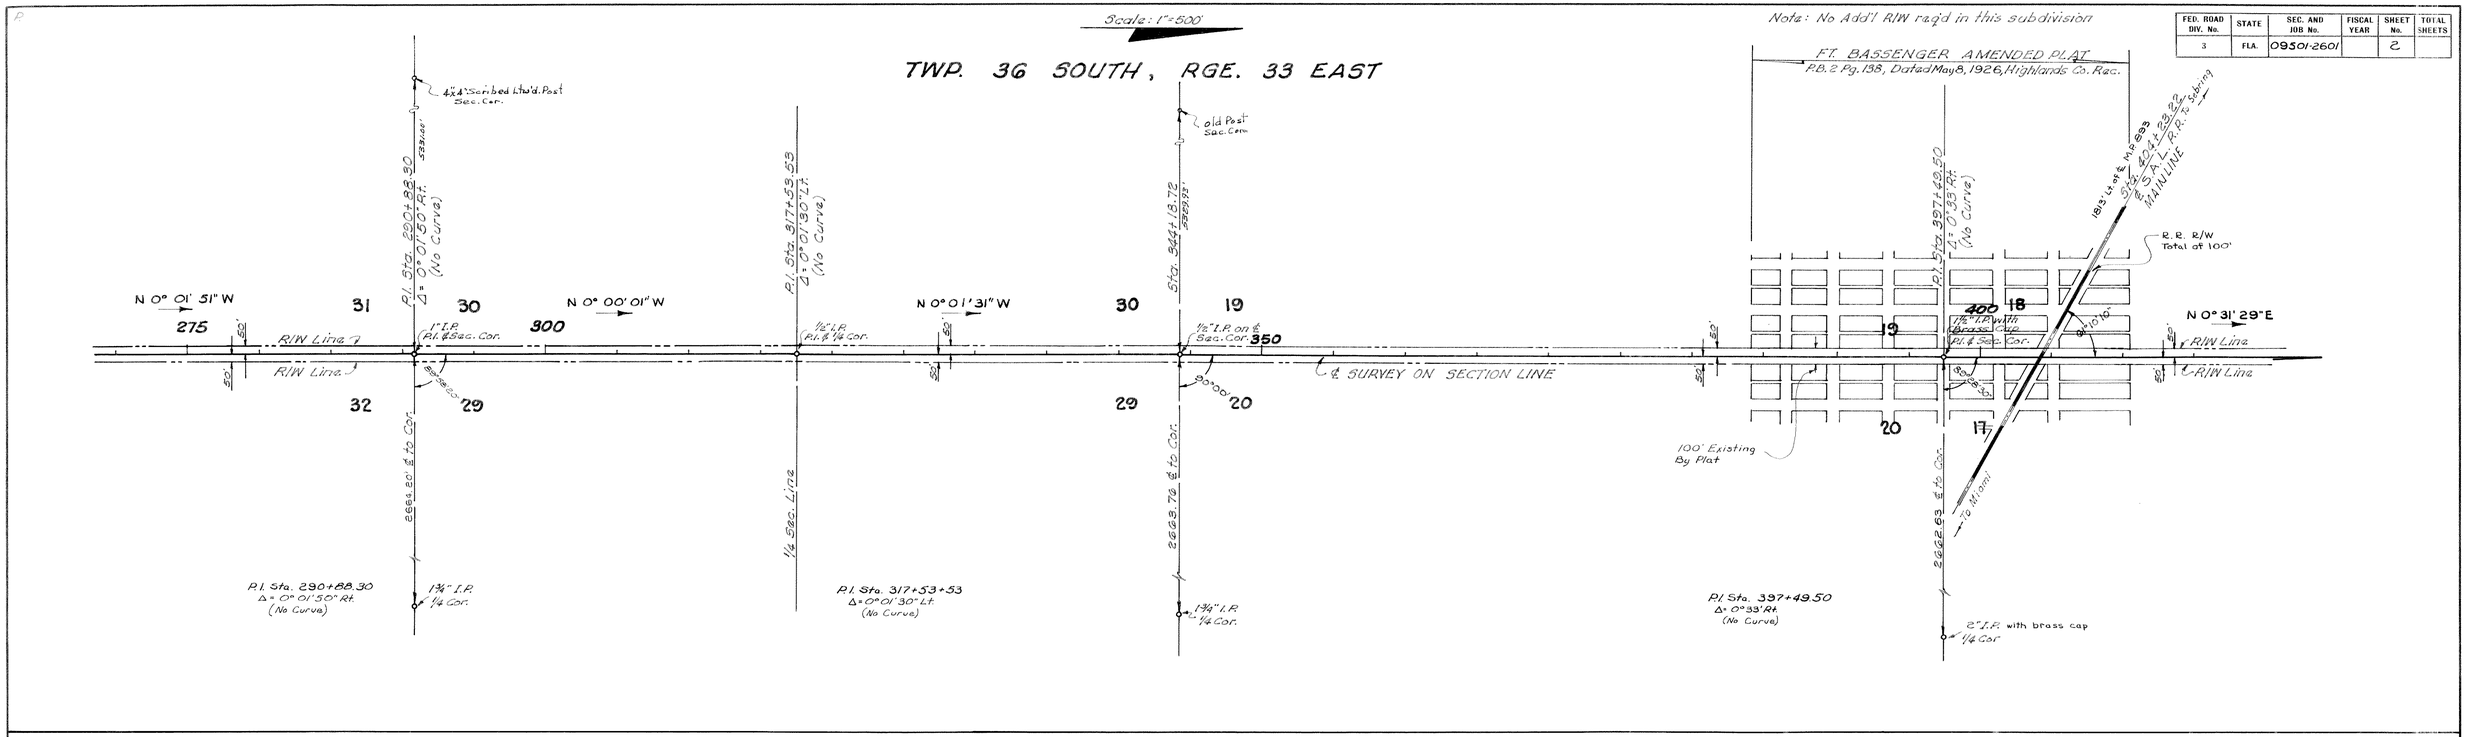

KEY MAP "B"

"NINE MILE GRADE"

PREPARED BY MILLER & EDWARDS

STATE OF FLORIDA
STATE ROAD DEPARTMENT

RIGHT OF WAY MAP

SECTION No. 09501-2601

ROAD No. S-721 HIGHLANDS COUNTY

SCALE 1"=500'	NAMES	DATES	APPROVED BY
DRAWN	K.A.K.	4-26-61	DIVISION ENGINEER
TRACED	K.A.K.	4-30-61	
T.I.&S. Checked INDEXED	E.E.I.	8-21-62	
REVISED	R.M.C.-T.O.W. C.O.K.-T.O.W.	3-18-64 7-28-64	for STATE HIGHWAY ENGINEER 6-4-63
REVISED			
Compared	E.E.I.	5-20-63	

2

FED. ROAD DIV. No.	STATE	PROJECT No.	FISCAL YEAR	SHEET No.
3	FLA.	09501-2601		3

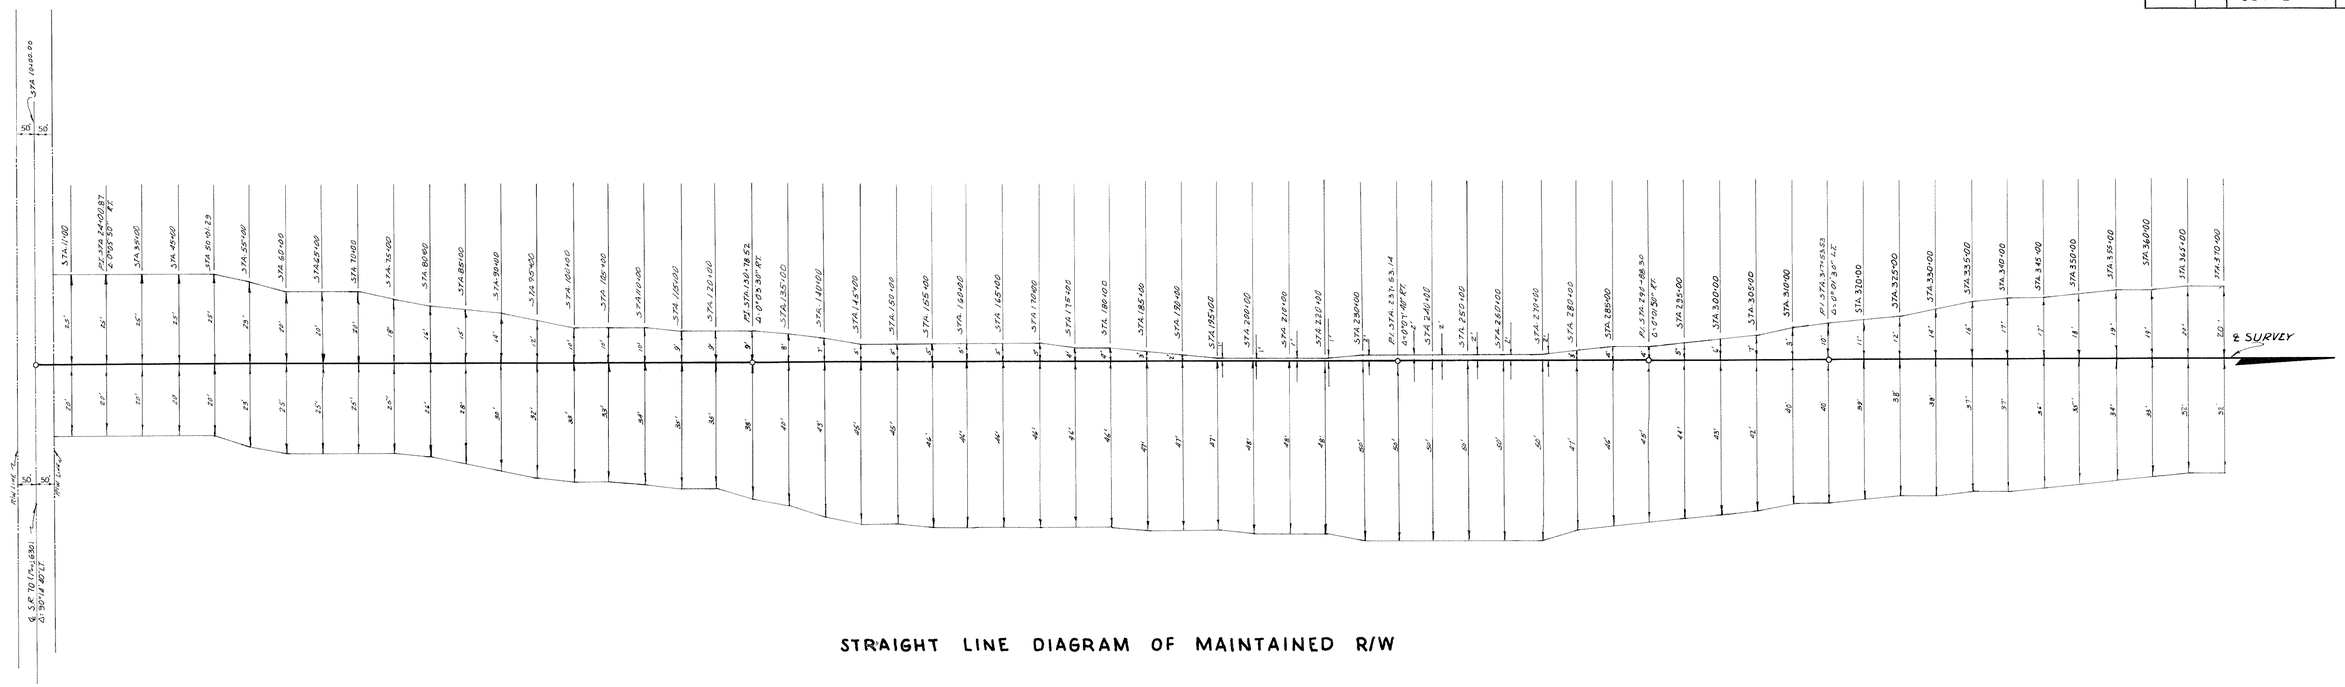

STRAIGHT LINE DIAGRAM OF MAINTAINED R/W

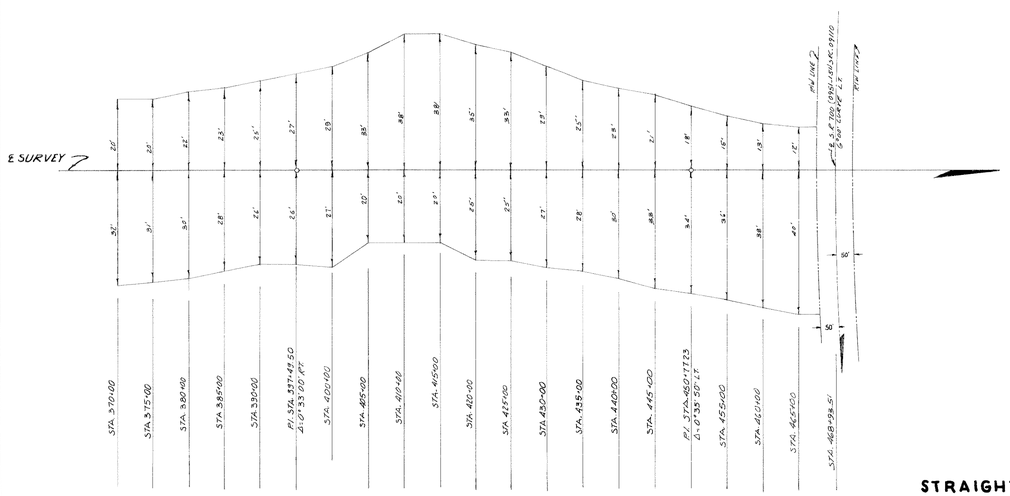

STRAIGHT LINE DIAGRAM OF MAINTAINED R/W

NINE MILE GRADE

MAINTAINED R/W DIAGRAM

STATE OF FLORIDA
STATE ROAD DEPARTMENT

RIGHT OF WAY MAP

STATE ROAD NO. S-721 HIGHLANDS COUNTY

	BY	DATE	APPROVED BY	DATE
DRAWN	RVR	8-21-62	E. M. Johnson	DISTRICT ENGINEER
TRACED	RVR	8-22-62		
CHECKED	E.E.I.	8-24-62		ENGINEER OF RIGHTS OF WAY
COMPARED	E.E.I.	5-20-63	Emmett Owens 6-4-63	STATE HIGHWAY ENGINEER
INDEXED				

REVISION	BY	DATE

SECTION 09501 - 2601 SHEET 3 OF

FED. ROAD DIV. No.	STATE	PROJECT No.	FISCAL YEAR	SHEET No.
3	FLA.	09501-2601		4

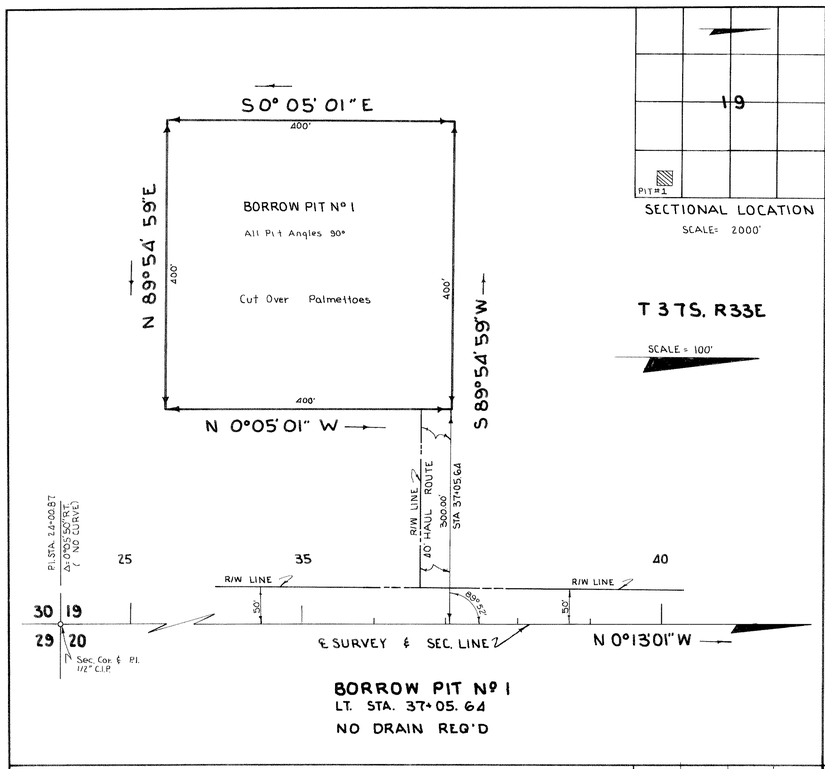

BORROW PIT Nº 1
LT. STA. 37+05.64
NO DRAIN REQ'D

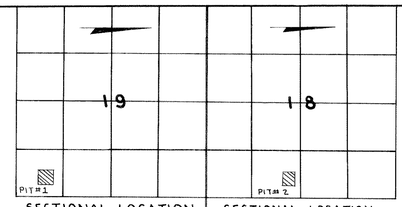

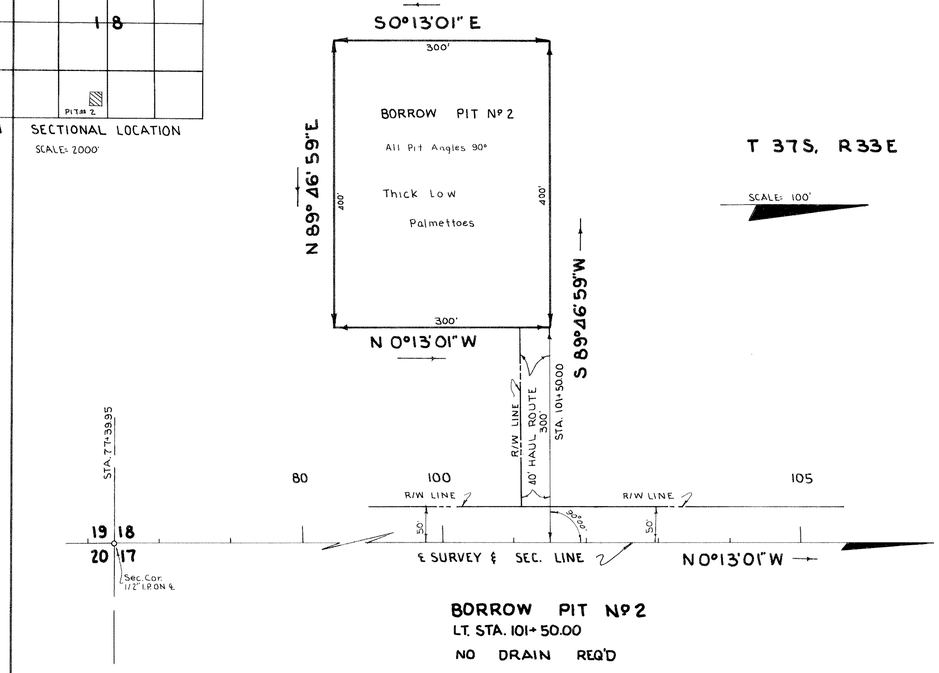

BORROW PIT Nº 2
LT. STA. 101+50.00
NO DRAIN REQ'D

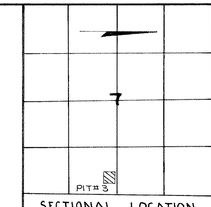

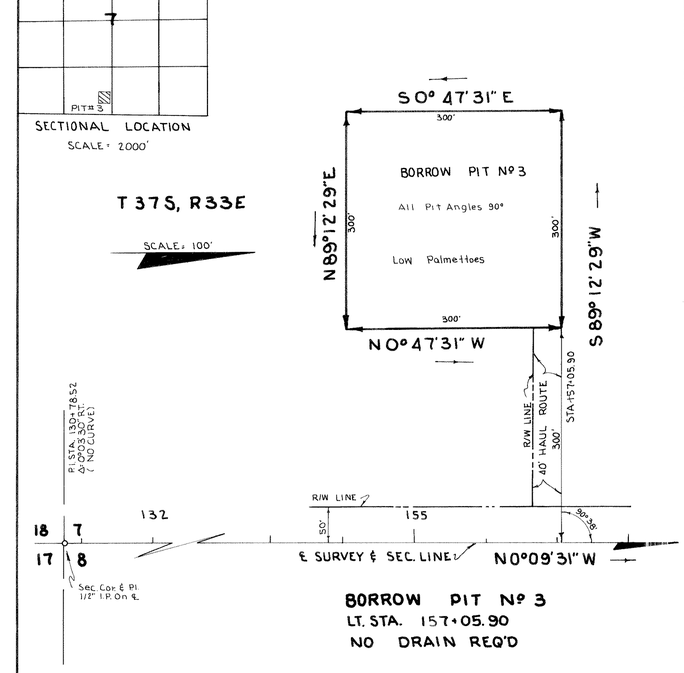

BORROW PIT Nº 3
LT. STA. 157+05.90
NO DRAIN REQ'D

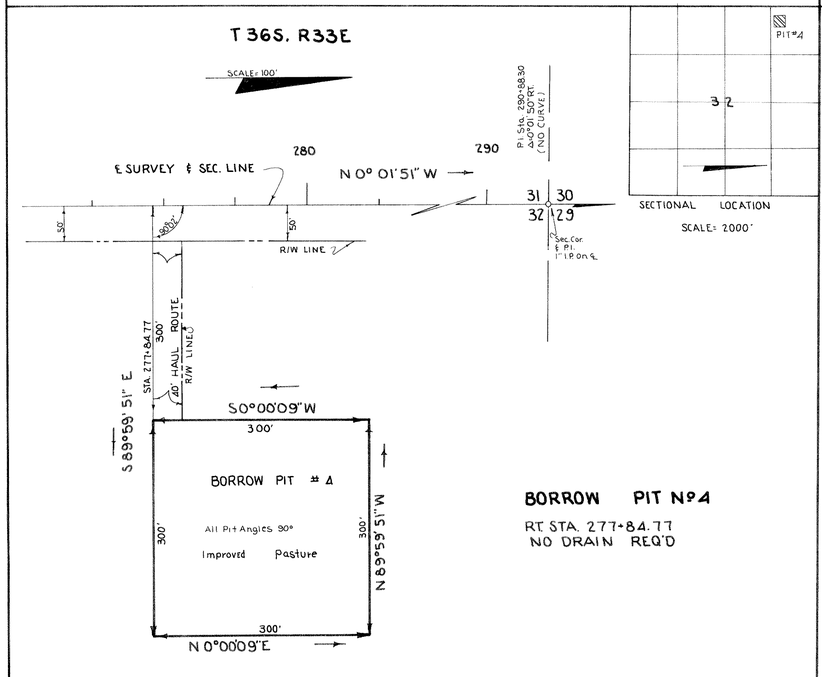

BORROW PIT Nº 4
RT. STA. 277+84.77
NO DRAIN REQ'D

BORROW PITS

NINE MILE GRADE
Plotted from Field BK# 518954

STATE OF FLORIDA
STATE ROAD DEPARTMENT

RIGHT OF WAY MAP

STATE ROAD NO. S-721 HIGHLANDS COUNTY

	BY	DATE	APPROVED BY	DATE
DRAWN	W.J.P.	9-11-62	H. M. Johnson	
TRACED	R.V.R.	9-13-62	DISTRICT ENGINEER	
CHECKED	D.C.	9-13-62	ENGINEER OF RIGHTS OF WAY	
COMPARED	E.E.I.	5-20-63	Ernest Evans for	6-9-63
INDEXED			STATE HIGHWAY ENGINEER	

REVISION	BY	DATE

SECTION 09501-2601 SHEET 4 OF

FED. ROAD DIV. No.	STATE	PROJECT No.	FISCAL YEAR	SHEET No.
3	FLA.	09501-2601		5

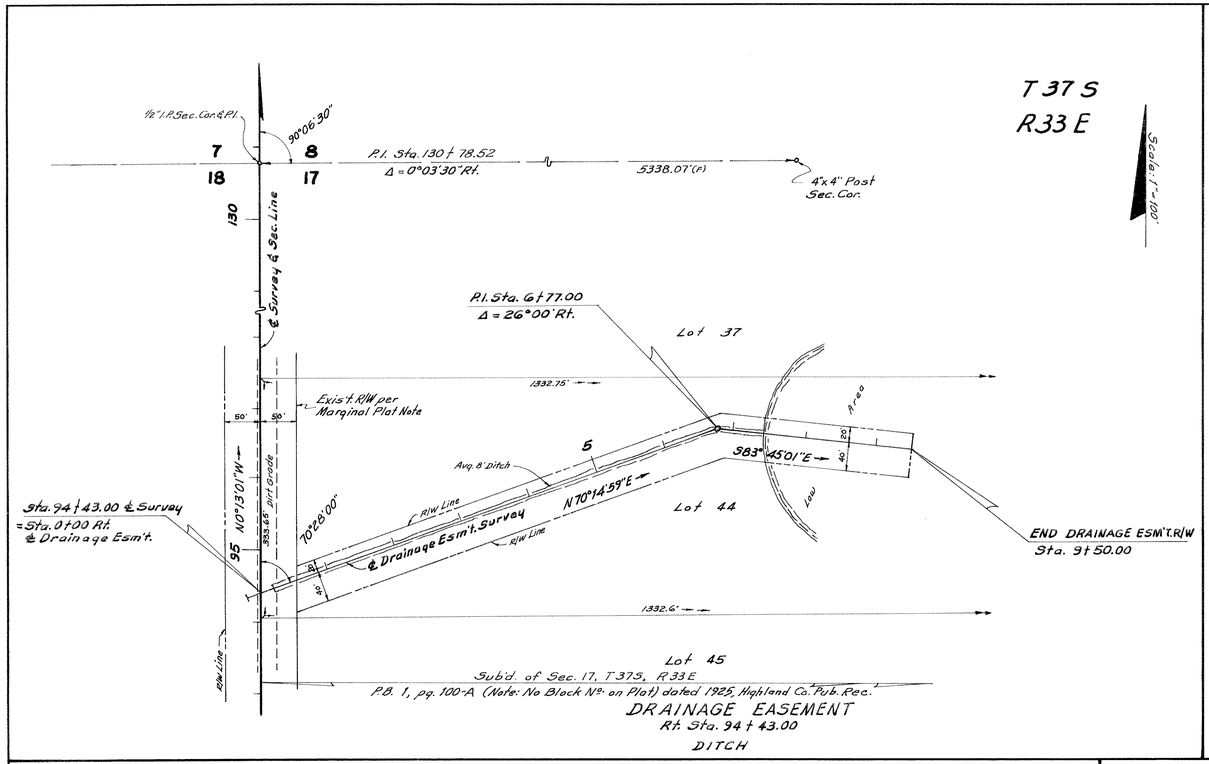

DRAINAGE EASEMENT
Rt. Sta. 94+43.00
DITCH

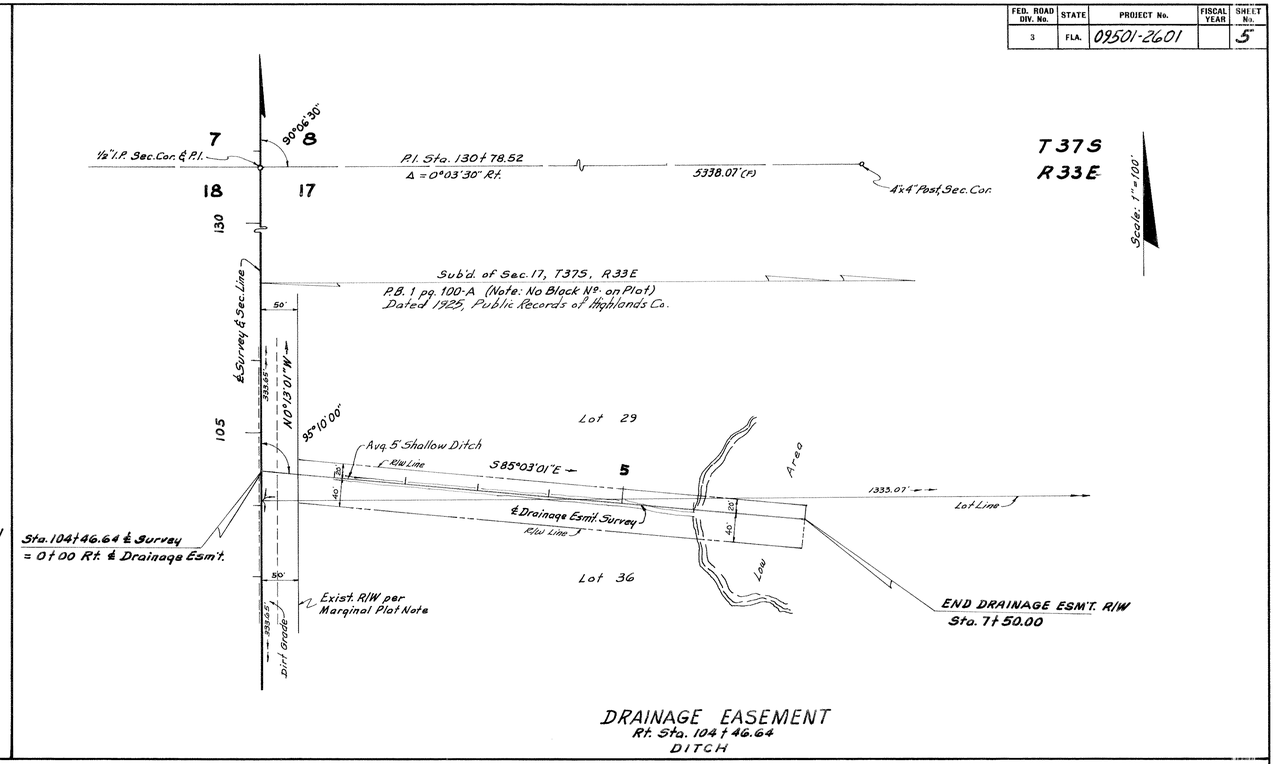

DRAINAGE EASEMENT
Rt. Sta. 104+46.64
DITCH

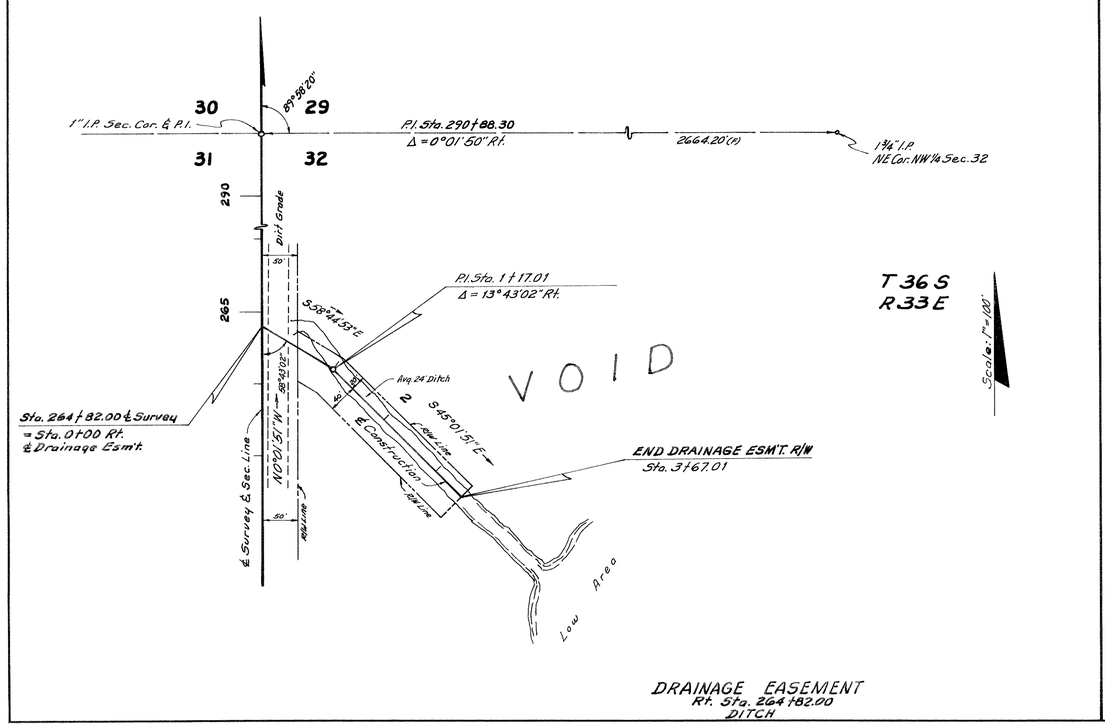

DRAINAGE EASEMENT
Rt. Sta. 264+82.00
DITCH

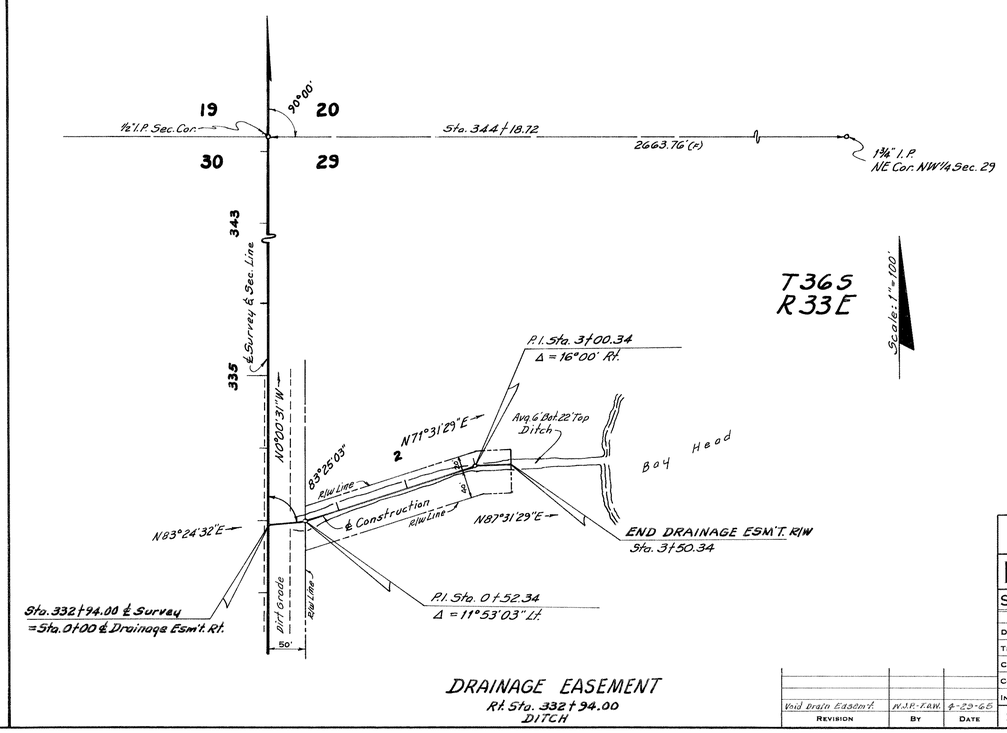

DRAINAGE EASEMENT
Rt. Sta. 332+94.00
DITCH

"NINE MILE GRADE"

DRAINAGE EASEMENTS

REVISION	BY	DATE
Void Drain Easem't.	N.J.P.-T.A.W.	4-29-65

STATE OF FLORIDA
STATE ROAD DEPARTMENT

RIGHT OF WAY MAP

STATE ROAD No. S-721 Highlands COUNTY

	BY	DATE	APPROVED BY	DATE
DRAWN	DC	10-2-62	H. M. Johnson	DISTRICT ENGINEER
TRACED	DC	10-2-62		
CHECKED	E.E.I.	10-5-62		
COMPARED	E.E.I.	5-20-63	Emmett Owens	6-3-63 ENGINEER OF RIGHT OF WAY
INDEXED				STATE HIGHWAY ENGINEER

SECTION. 09501-2601 SHEET 5 OF

FED. ROAD DIV. No.	STATE	PROJECT No.	FISCAL YEAR	SHEET No.
3	FLA.	09501-2601		6

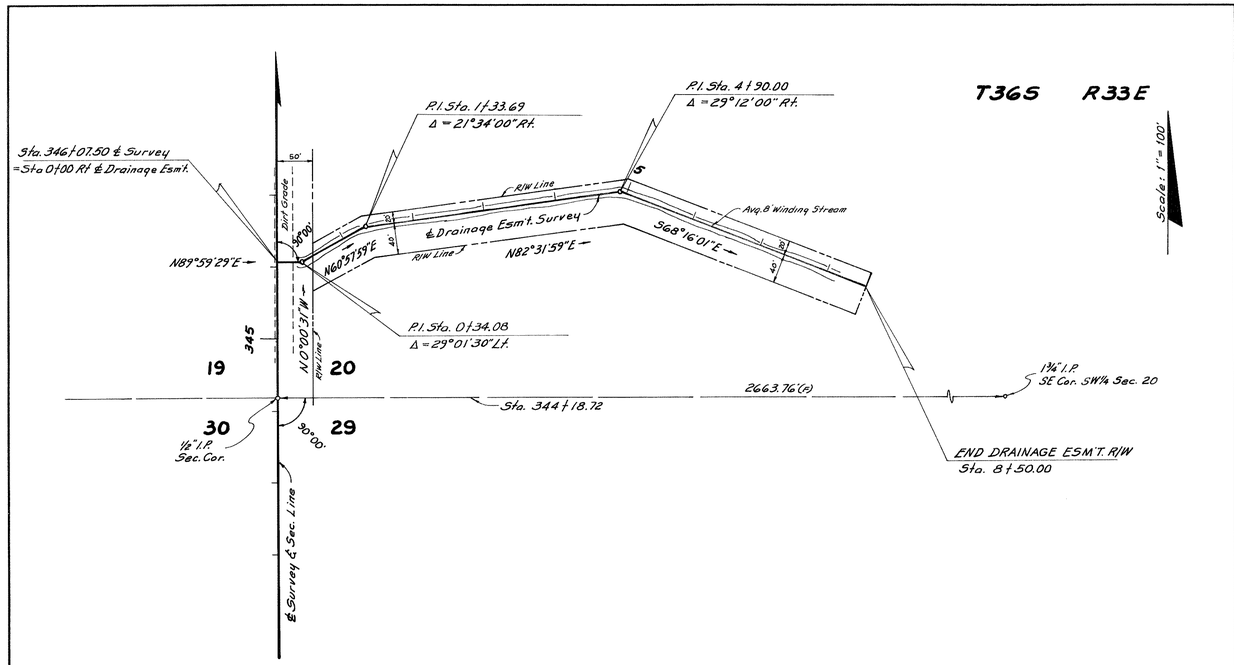

DRAINAGE EASEMENT
Rt. Sta. 346+07.50
DITCH

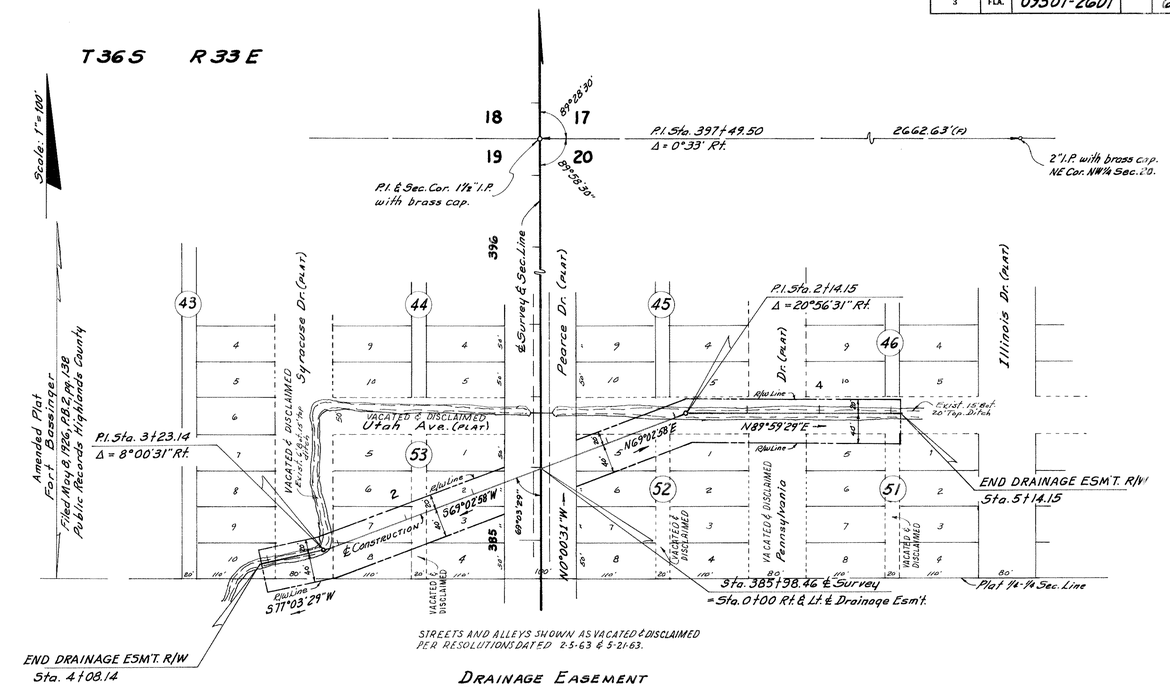

STREETS AND ALLEYS SHOWN AS VACATED & DISCLAIMED PER RESOLUTIONS DATED 2-5-63 & 5-21-63.

DRAINAGE EASEMENT
Rt. & Lt. Sta. 385+98.46
DITCH

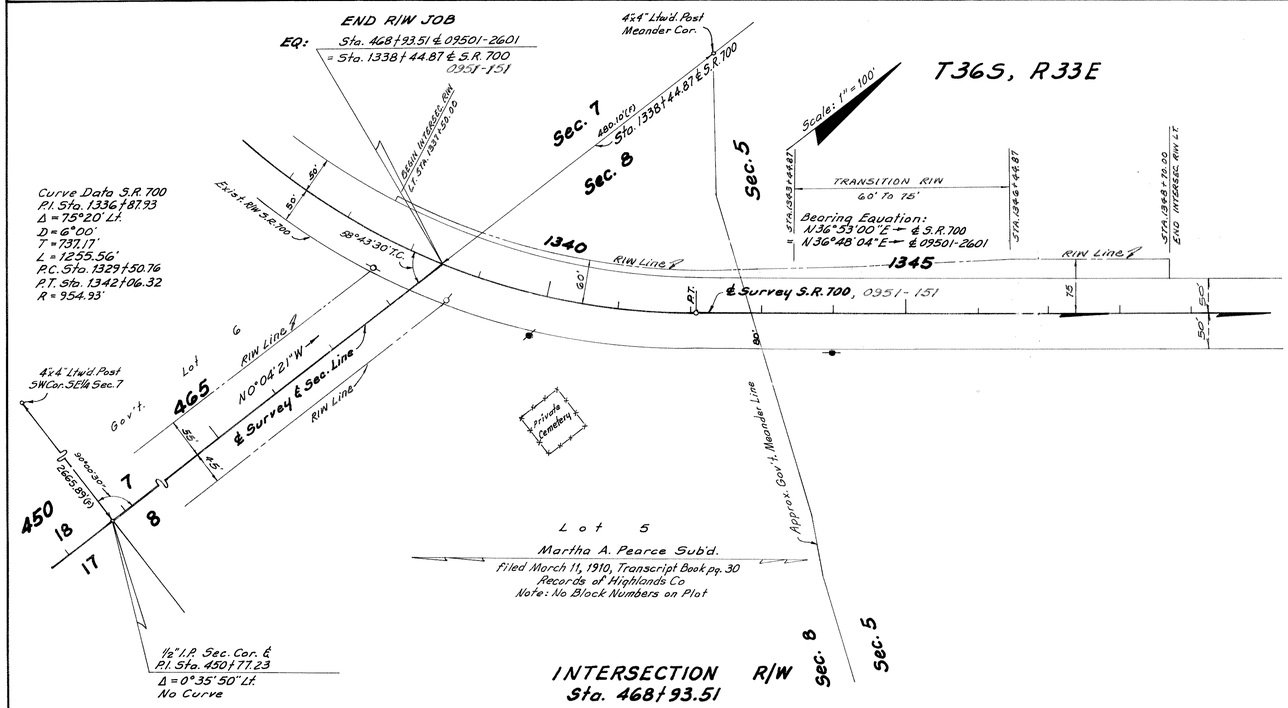

"NINE MILE GRADE"

DRAINAGE EASEMENTS & INTERSECTION R/W

STATE OF FLORIDA
STATE ROAD DEPARTMENT

RIGHT OF WAY MAP

STATE ROAD No. S-721 HIGHLANDS COUNTY

	By	Date	Approved By	Date
Drawn	DC	10-1-62	D. M. Johnson	
Traced	DC	10-1-62	District Engineer	
Checked	E.E.I.	10-1-62		
Compared	E.E.I.	5-20-63	Engineer of Rights of Way	
Indexed			Ernest E. Eubanks for State Highway Engineer	6-7-63

Revision	By	Date
changed R/W Line	C.U.K.-T.O.W.	7-28-64
changed Intersec. R/W	R.N.C.-T.O.W.	3-18-64
Subd limits - Sec. No	D.C.-T.O.W.	6-17-63

SECTION 09501-2601 SHEET 6 OF