FED. ROAD DIV. No.	STATE	SEC. AND JOB No.	FISCAL YEAR	SHEET No.	TOTAL SHEETS
3	FLA.	09580-2151		11	

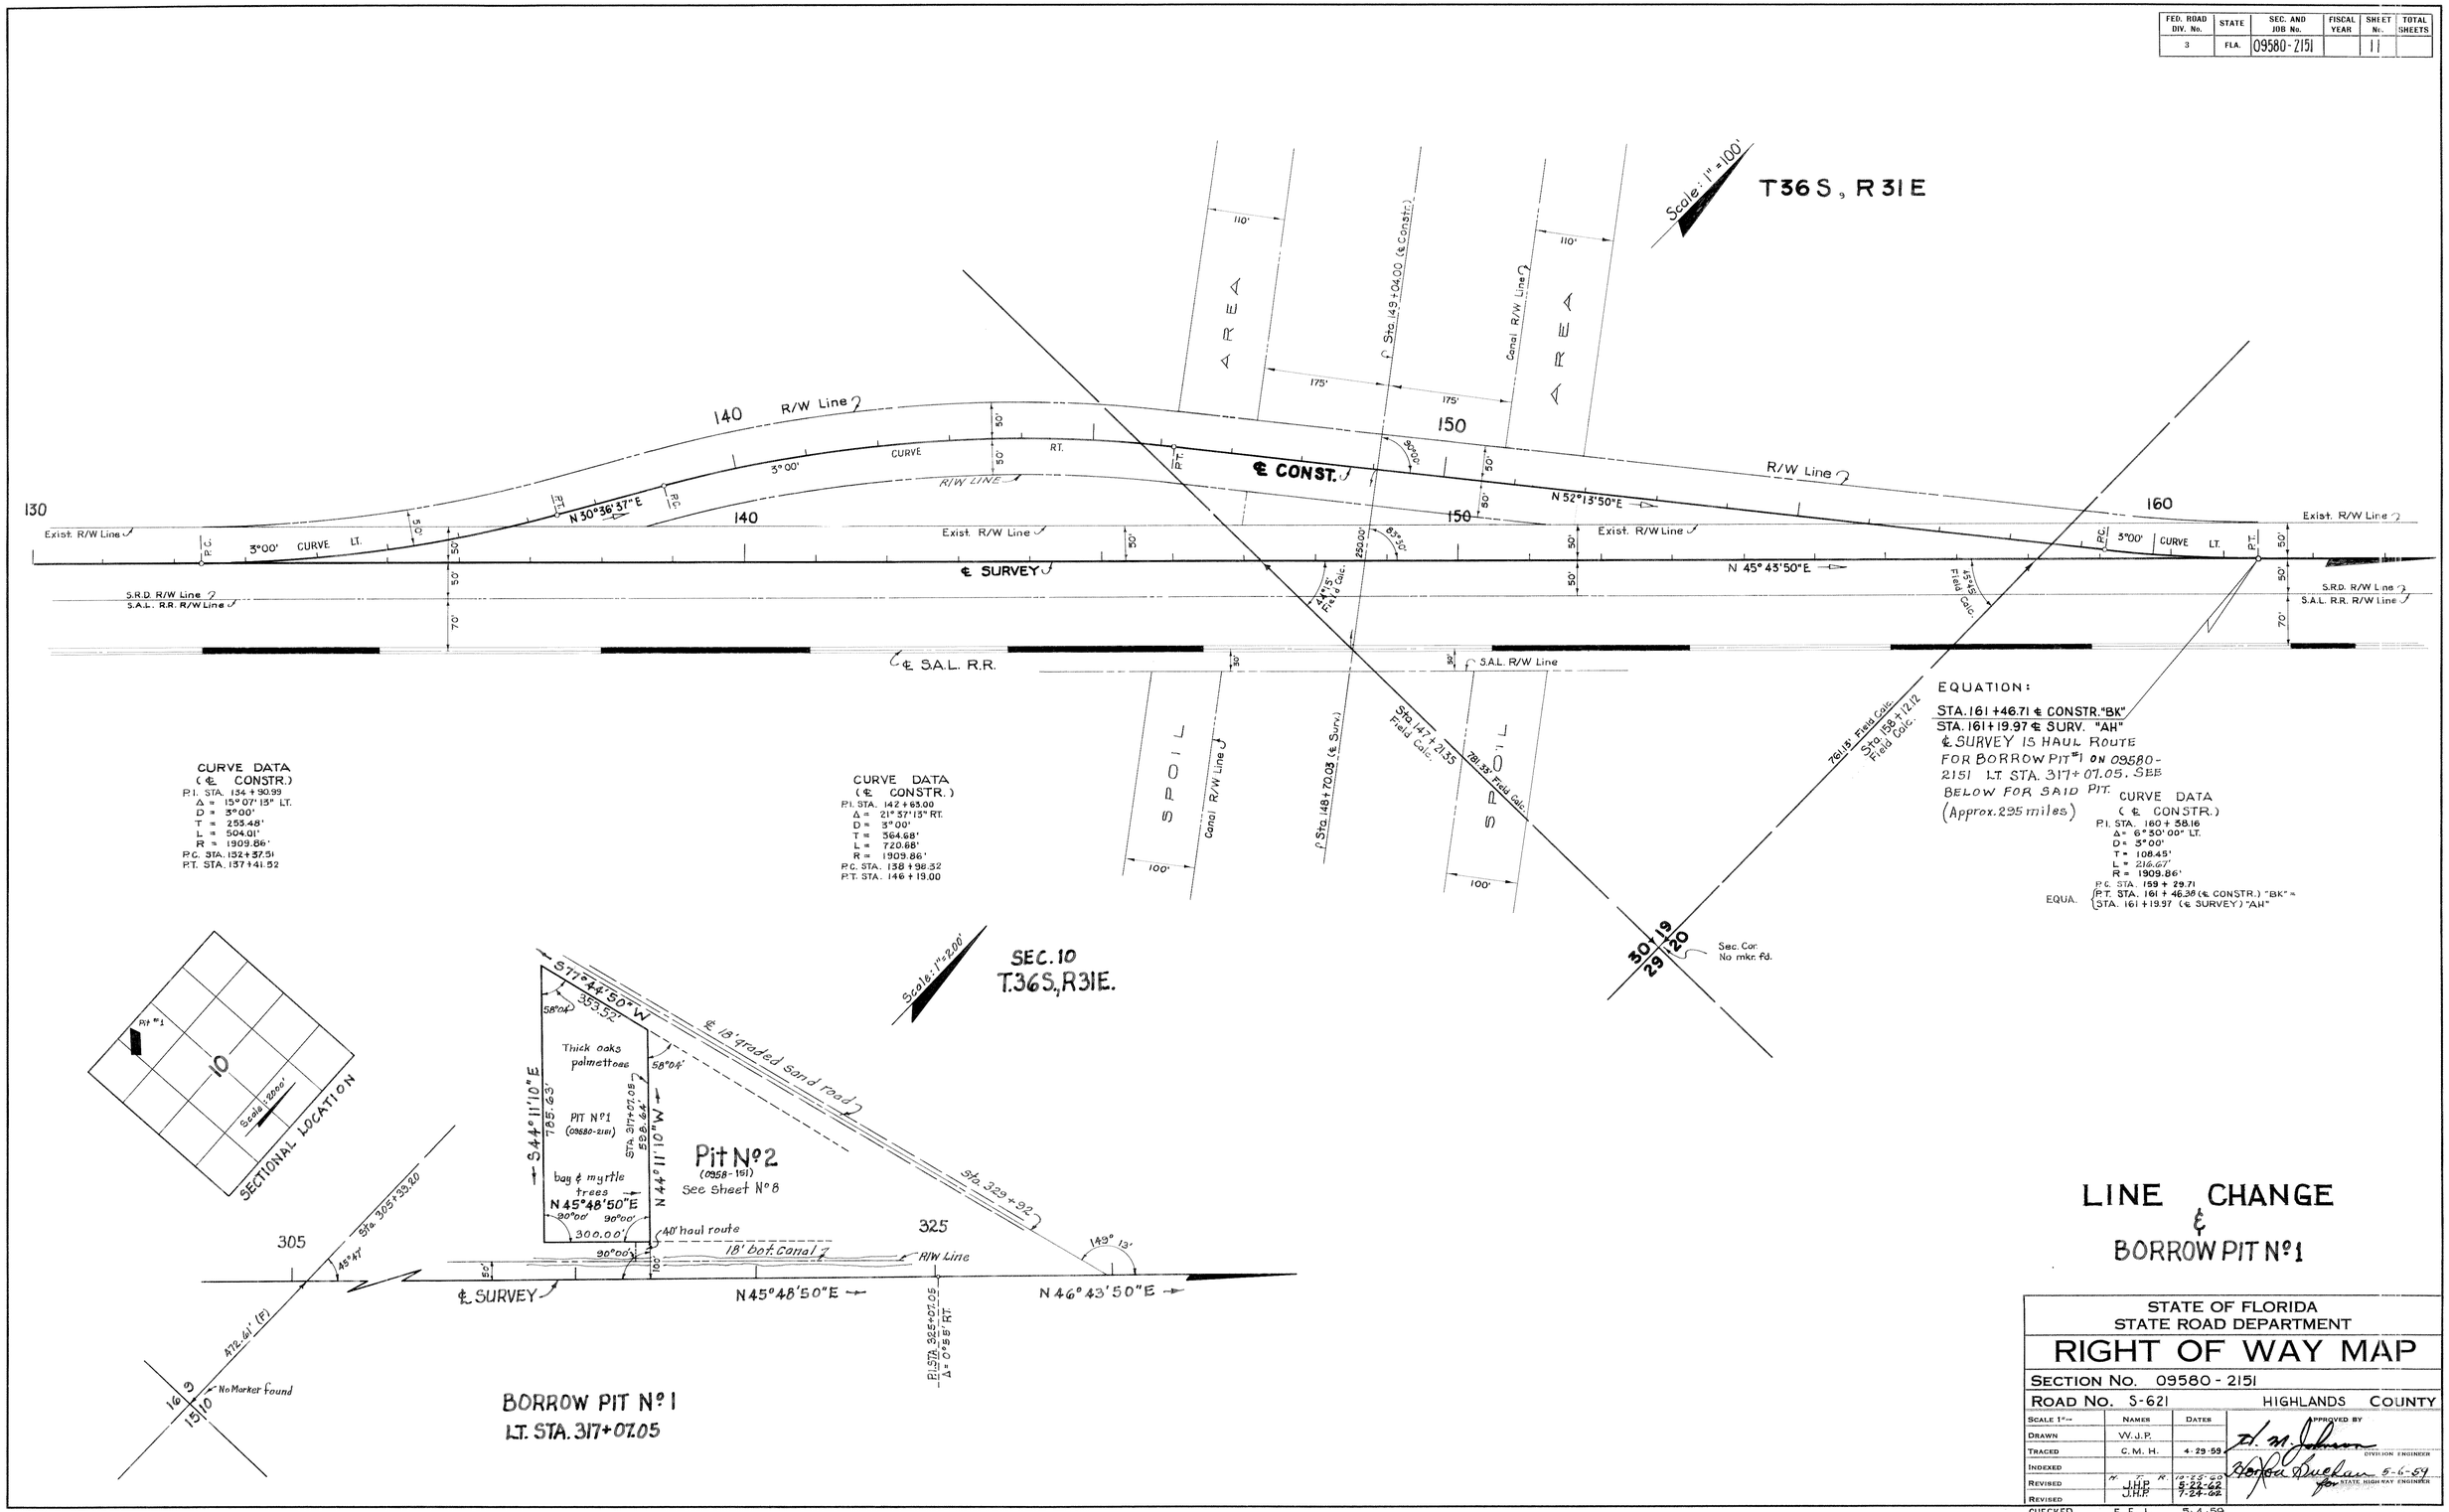

LINE CHANGE
& BORROW PIT No 1

STATE OF FLORIDA
STATE ROAD DEPARTMENT

RIGHT OF WAY MAP

SECTION No. 09580-2151

ROAD No. S-621 HIGHLANDS COUNTY

SCALE 1" =	NAMES	DATES	APPROVED BY
DRAWN	W.J.P.		H. M. Johnson DIVISION ENGINEER
TRACED	C.M.H.	4-29-59	
INDEXED			Horace Buchan 5-6-59 for STATE HIGHWAY ENGINEER
REVISED	H.T.R. J.H.P.	10-25-60 5-22-62	
REVISED	J.H.P.	7-24-62	
CHECKED	E.E.I.	5-4-59	

A. R. COUSWELL, JACKSONVILLE