Note:- Right-of-way 66 feet, 33 feet each side of Center Line from Station 573+41 to Station 840+04.46 and Station 840+27.14.

Beginning of Project Sta. 573+41

Range 23 East / Range 22 East

P.I. Sta. 605+33.59
Δ 45°03' Lt.
D 6°00'
T 396.89'
L 752.22'
P.C. Sta. 601+36.70
P.T. Sta. 608+90.92

P.I. Sta. 576+73.90
Δ 18°07' Rt.
D 5°00'
T 182.70'
L 362.33'
P.C. Sta. 574+91.20
P.T. Sta. 578+53.53

P.I. Sta. 633+25.27
Δ 29°20' Lt.
D 4°00'
T 285.77'
L 583.33'
P.C. Sta. 630+29.50
P.T. Sta. 636+12.83

P.I. Sta. 668+84.95
Δ 0°20' Lt.
D 0°04'
T 250.10'
L 500.00'
P.C. Sta. 666+34.85
P.T. Sta. 671+34.85

P.I. Sta. 658+04.41
Δ 0°20' Rt.
D 0°08'
T 125.05'
L 250.00'
P.C. Sta. 656+79.36
P.T. Sta. 659+29.36

P.I. Sta. 688+61.02
Δ 0°20' Rt.
D 0°10'
T 100.04'
L 200.00'
P.C. Sta. 687+60.98
P.T. Sta. 689+60.98

P.I. Sta. 709+29.50
Δ 35°29' Rt.
D 3°00'
T 611.06'
L 1182.78'
P.C. 703+18.52
P.T. 715+01.30

P.I. Sta. 803+62.23
Δ 19°23' Rt.
D 3°00'
T 624.09'
L 1146.11'
P.C. Sta. 801+38.14
P.T. Sta. 805+84.25

End of Project Sta. 840+04.46

See Insert

End of Project Sta. 840+27.14

Sta. 603+92.5 — 96°22' from Tang to Curve

Sta. 680+30.7

Sta. 708+35.17

Sta. 668+42.91

Sta. 701+91.5

Sta. 732+39.40

Sta. 766+11.10

Sta. 779+63.10

Sta. 814+92.8

Sta. 816+00

Sta. 838+33.6

Sta. 723+10.0

Sta. 784+00

Sta. 745+63.5

Borrow Pit

To St. James City

To Bokeelia

Township 44 South

[CONSTRUCTION FROM STA. 573+41 TO STA. 648+03.75]

2689' to S.E. Cor. of SW¼ of Sec. 28

Sta. 835+31.5

N.E.¼ of S.W.¼ of Sec. 28

End of Project Sta. 840+04.46

P.I. Sta. 838+61.09
Δ 104°54' Lt.
D 70°00'
T 106.19'
L 149.86'
P.C. Sta. 837+54.60
P.T. Sta. 839+04.46

Scale: 1 in. = 100 ft.

P.I. Sta. 838+61.09
Δ 75°02' Rt.
D 47°00'
T 93.60'
L 159.65'
P.C. Sta. 837+67.49
P.T. Sta. 839+27.14

End of Project Sta. 840+27.14

S.E.¼ of N.W.¼ of Sec. 28

To St. James City

To Bokeelia

Township 44 South - Range 22 East

The above shows existing alignment as of Nov. 15, 1939.

Div. Engr. of R/W

Approved by _____ State Highway Engineer

Map Completed August 27, 1937.

1206

RIGHT OF WAY MAP
STATE ROAD DEPARTMENT

PROJ. 1123 ROAD (183)

LEE COUNTY 78

SCALE - 1" = 1000' Sh. 1

FED. ROAD DIST. No.	STATE	FED. AID PROJ. No.	FISCAL YEAR	SHEET NO.	TOTAL SHEETS
	FLA.			2	2

73

PINE ISLAND SOUND

TOWN OF PINELAND

RANGE 21 EAST

RANGE 22 EAST

END OF PROJ.
STA. 1213+62.95

Scale: 1" = 1000 Ft.

KREAMERS AVOCADO SUB. INSERT No. 1
SEE INSERT SHEET No. 2

KREAMERS AVOCADO SUBDIVISION
SEE INSERT No. 1 SHEET No. 2

KREAMERS SUBDIVISION (ORIGINAL)
SEE INSERT No. 1 SHEET No. 2

BOCILLA ISLAND SUB

See Insert No. 3 Sheet No. 3

BOKEELIA

JUG CREEK

JUG HARBOR

CHARLOTTE HARBOR

PINE ISLAND

Grove INTERSECTION

BEGINNING OF PROJ.
STA. 839+87.14

TOWNSHIP 44 SOUTH

TOWNSHIP 43 SOUTH

Note:
All the land between Jug Creek and Charlotte Harbor is recorded as BOCILLA ISLAND SUBDIVISION on plat with exceptions shown on plat.
Gov't Lot 1 Sec. 25 - T43S - R22E, Gov't Lot 1 & 2 Sec. 30 T43S - R23E, and Gov't Lot 1 & 2 Sec. 29 - T43S - R23E
Plat Book No. 1 - Page No. 38
Recorded June 1908

Note:
All Hubs are 4" dia., all hubs and Stakes marked (3) were set by S.E.D. Survey Party. All ties on Curves are Tangent to Curve.

Right of Way Width Required
66 Ft. Wide - 33 Ft. Rt. & Lt. of ℄

P.I. 922+21.23

7:55 P.M. E.S. Time - Aug. 6 - 1940
LAT. 26°38 NORTH - LONG 82°07 W
True Bearing ℄ Proj. N. 0°-20' W.
1°05
0°44.7' E. of N.
Polaris

~~SHEET 1 OF 3 SHEETS~~

S. R. 767 1206

STATE OF FLORIDA
STATE ROAD DEPARTMENT

RIGHT OF WAY MAP Sh. 2

PROJ. 5003 - ROAD No. (83) - LEE COUNTY

	Names	Dates	Approved by
Designed			
Drawn	E.E.I.	8-17-40	Division Engineer
Traced	N.W.F.	8-22-40	
Checked	E.E.I.	9-5-40	Drawing Index No.
Quantities Revised	E.E.I.	9-19-40 2-14-46	

FED. ROAD DIST. No.	STATE	FED. AID PROJ. No.	FISCAL YEAR	SHEET NO.	TOTAL SHEETS
	FLA.			3	9

77

TOWN OF PINELAND

R. 21 E.
R. 22 E.

T. 44 S.
T. 43 S.

INSERT No 1

INSERT No 2

INSERT No 3

INSERT No 4

INSERT No 5

KREAMERS SUBDIVISION PLAT BOOK No 9 - PAGE 61 (ORIGINAL)
Filed Oct. 19, 1914
A Subdivision of Sec. 8-T.44S-R.22E

KREAMERS AVOCADO SUBDIVISION PLAT BOOK No 5 - PAGE 21
Lands A & B of Harry M. Kreamer in Sec. 5, T.44S., R.22E. and Block 19 and J.A. Dwiggins Pineland Subdivision
Surveyed by J.A. Dwiggins & Son - Lee County & Fort Myers, Florida
Filed June 9th 1924 & Recorded in Plat Book 5 Page 21

Note: All Hubs marked (3) were set by S.R.D. Survey Party, all other hubs in place and found by Survey Party.

Note: All plat Dimensions that differ From Measured, Shown (e.g. 91.75') thus All Measured Dim. " 1234.5

Note: This Section Line Checks with Sec. Lines South

Note: This Section Lines Checks with Sec. Lines South

Note: These Pipes check with Sec. Lines to the North

Note: Shell Road going East & West is 15' South of Shell Road going West

Note: Shell Road going East & West is 15' South of Shell Road going West

Note: Pine Hub Overlap of Lines

Note: Pine Hub Overlap of Lines

Note: Fence Overlap of Lines

Note: Fence Overlap of Lines

~~SHEET 2 OF 3 SHEETS~~

S.R. 767 1206

STATE OF FLORIDA
STATE ROAD DEPARTMENT

RIGHT OF WAY MAP Sh. 3

PROJ. No. 5003-ROAD No. (93) - LEE COUNTY

	Names	Dates	Approved by
Designed			
Drawn	E.E.I.		Division Engineer
Traced	N.W.P.	8-21-40	State Highway Engineer
Checked	E.E.I.	9/4/40	Drawing / Index No.
Revised			

FED. ROAD DIST. No.	STATE	FED. AID PROJ. No.	FISCAL YEAR	SHEET NO.	TOTAL SHEETS
	FLA.			4	9

75

INSERT Nº 1

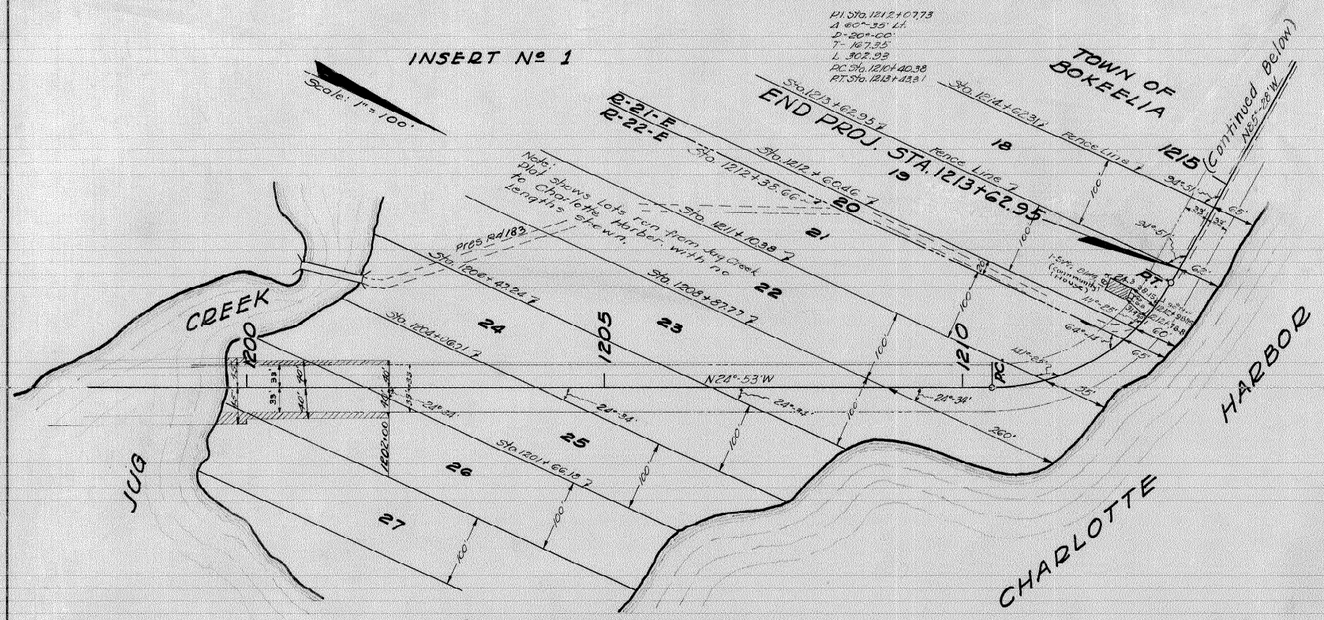

BOCILLA ISLAND SUBDIVISION
PLAT BOOK 1 - PAGE 38

A Kreamer Subdivision of Gov't Lot #1 Sec. 25, T-43S-R21E, Gov't Lot #1, Sec. 30-T43S-R22E, Gov't Lot #2 Sec. 30 T43S-R22E, Gov't Lot #1, Sec. 29, T43S-R22E, Except three(3) Parcels shown on plat.

INSERT Nº 2

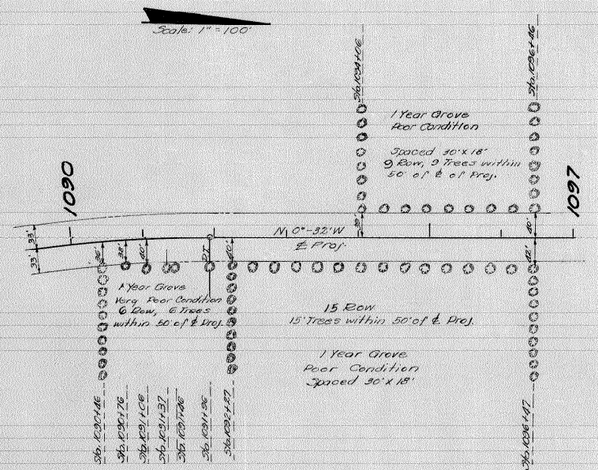
Scale: 1" = 100'
1090
1097
N0°-32'W
℄ Prop.
P.C.
P.T.
1 Year Grove
Poor Condition
Spaced 30'x18'
9 Row, 2 Trees within 50' of ℄ of Proj.
1 Year Grove
Very Poor Condition
6 Row, 6 Trees within 50' of ℄ Proj.
15 Row
15 Trees within 50' of ℄ Proj.
1 Year Grove
Poor Condition
Spaced 30'x18'
Sta. 1090+46
Sta. 1091+76
Sta. 1093+08
Sta. 1094+37
Sta. 1095+68
Sta. 1096+98
Sta. 1098+27
Sta. 1099+57
Sta. 1100+87
Sta. 1102+16
Sta. 1103+46
Sta. 1104+76
Sta. 1106+05
Sta. 1107+35
Sta. 1108+64
Sta. 1109+94
Sta. 1111+23
Sta. 1112+53
Sta. 1113+82
Sta. 1115+12
Sta. 1116+41
Sta. 1117+71
Sta. 1119+00
Sta. 1120+30
Sta. 1121+59
Sta. 1122+89
Sta. 1124+18
Sta. 1125+48
Sta. 1126+77
Sta. 1128+07
Sta. 1129+36
Sta. 1130+66
Sta. 1131+95
Sta. 1133+25
Sta. 1134+54
Sta. 1135+84
Sta. 1137+13
Sta. 1138+43
Sta. 1139+72
Sta. 1141+02
Sta. 1142+31
Sta. 1143+61
Sta. 1144+90
Sta. 1146+20
Sta. 1147+49
Sta. 1148+79
Sta. 1150+08
Sta. 1151+38
Sta. 1152+67
Sta. 1153+97
Sta. 1155+26
Sta. 1156+56
Sta. 1157+85
Sta. 1159+15
Sta. 1160+44
Sta. 1161+74
Sta. 1163+03
Sta. 1164+33
Sta. 1165+62
Sta. 1166+92
Sta. 1168+21
Sta. 1169+51
Sta. 1170+80
Sta. 1172+10
Sta. 1173+39
Sta. 1174+69
Sta. 1175+98
Sta. 1177+28
Sta. 1178+57
Sta. 1179+87
Sta. 1181+16
Sta. 1182+46
Sta. 1183+75
Sta. 1185+05
Sta. 1186+34
Sta. 1187+64
Sta. 1188+93
Sta. 1190+23
Sta. 1191+52
Sta. 1192+82
Sta. 1194+11
Sta. 1195+41
Sta. 1196+70
Sta. 1198+00
Sta. 1199+29
Sta. 1200+59
Sta. 1201+88
Sta. 1203+18
Sta. 1204+47
Sta. 1205+77
Sta. 1207+06
Sta. 1208+36
Sta. 1209+65
Sta. 1210+95
Sta. 1212+24
Sta. 1213+54
Sta. 1214+83
Sta. 1216+13
Sta. 1217+42
Sta. 1218+72
Sta. 1220+01
Sta. 1221+31
Sta. 1222+60
Sta. 1223+90
Sta. 1225+19
Sta. 1226+49
Sta. 1227+78
Sta. 1229+08
Sta. 1230+37
Sta. 1231+67
Sta. 1232+96
Sta. 1234+26
Sta. 1235+55
Sta. 1236+85
Sta. 1238+14
Sta. 1239+44
Sta. 1240+73
Sta. 1242+03
Sta. 1243+32
Sta. 1244+62
Sta. 1245+91
Sta. 1247+21
Sta. 1248+50
Sta. 1249+80
Sta. 1251+09
Sta. 1252+39
Sta. 1253+68
Sta. 1254+98
Sta. 1256+27
Sta. 1257+57
Sta. 1258+86
Sta. 1260+16
Sta. 1261+45
Sta. 1262+75
Sta. 1264+04
Sta. 1265+34
Sta. 1266+63
Sta. 1267+93
Sta. 1269+22
Sta. 1270+52
Sta. 1271+81
Sta. 1273+11
Sta. 1274+40
Sta. 1275+70
Sta. 1276+99
Sta. 1278+29
Sta. 1279+58
Sta. 1280+88
Sta. 1282+17
Sta. 1283+47
Sta. 1284+76
Sta. 1286+06
Sta. 1287+35
Sta. 1288+65
Sta. 1289+94
Sta. 1291+24
Sta. 1292+53
Sta. 1293+83
Sta. 1295+12
Sta. 1296+42
Sta. 1297+71
Sta. 1299+01
Sta. 1300+30
Sta. 1301+60
Sta. 1302+89
Sta. 1304+19
Sta. 1305+48
Sta. 1306+78
Sta. 1308+07
Sta. 1309+37
Sta. 1310+66
Sta. 1311+96
Sta. 1313+25
Sta. 1314+55
Sta. 1315+84
Sta. 1317+14
Sta. 1318+43
Sta. 1319+73
Sta. 1321+02
Sta. 1322+32
Sta. 1323+61
Sta. 1324+91
Sta. 1326+20
Sta. 1327+50
Sta. 1328+79
Sta. 1330+09
Sta. 1331+38
Sta. 1332+68
Sta. 1333+97
Sta. 1335+27
Sta. 1336+56
Sta. 1337+86
Sta. 1339+15
Sta. 1340+45
Sta. 1341+74
Sta. 1343+04
Sta. 1344+33
Sta. 1345+63
Sta. 1346+92
Sta. 1348+22
Sta. 1349+51
Sta. 1350+81
Sta. 1352+10
Sta. 1353+40
Sta. 1354+69
Sta. 1355+99
Sta. 1357+28
Sta. 1358+58
Sta. 1359+87
Sta. 1361+17
Sta. 1362+46
Sta. 1363+76
Sta. 1365+05
Sta. 1366+35
Sta. 1367+64
Sta. 1368+94
Sta. 1370+23
Sta. 1371+53
Sta. 1372+82
Sta. 1374+12
Sta. 1375+41
Sta. 1376+71
Sta. 1378+00
Sta. 1379+30
Sta. 1380+59
Sta. 1381+89
Sta. 1383+18
Sta. 1384+48
Sta. 1385+77
Sta. 1387+07
Sta. 1388+36
Sta. 1389+66
Sta. 1390+95
Sta. 1392+25
Sta. 1393+54
Sta. 1394+84
Sta. 1396+13
Sta. 1397+43
Sta. 1398+72
Sta. 1400+02
Sta. 1401+31
Sta. 1402+61
Sta. 1403+90
Sta. 1405+20
Sta. 1406+49
Sta. 1407+79
Sta. 1409+08
Sta. 1410+38
Sta. 1411+67
Sta. 1412+97
Sta. 1414+26
Sta. 1415+56
Sta. 1416+85
Sta. 1418+15
Sta. 1419+44
Sta. 1420+74
Sta. 1422+03
Sta. 1423+33
Sta. 1424+62
Sta. 1425+92
Sta. 1427+21
Sta. 1428+51
Sta. 1429+80
Sta. 1431+10
Sta. 1432+39
Sta. 1433+69
Sta. 1434+98
Sta. 1436+28
Sta. 1437+57
Sta. 1438+87
Sta. 1440+16
Sta. 1441+46
Sta. 1442+75
Sta. 1444+05
Sta. 1445+34
Sta. 1446+64
Sta. 1447+93
Sta. 1449+23
Sta. 1450+52
Sta. 1451+82
Sta. 1453+11
Sta. 1454+41
Sta. 1455+70
Sta. 1457+00
Sta. 1458+29
Sta. 1459+59
Sta. 1460+88
Sta. 1462+18
Sta. 1463+47
Sta. 1464+77
Sta. 1466+06
Sta. 1467+36
Sta. 1468+65
Sta. 1469+95
Sta. 1471+24
Sta. 1472+54
Sta. 1473+83
Sta. 1475+13
Sta. 1476+42
Sta. 1477+72
Sta. 1479+01
Sta. 1480+31
Sta. 1481+60
Sta. 1482+90
Sta. 1484+19
Sta. 1485+49
Sta. 1486+78
Sta. 1488+08
Sta. 1489+37
Sta. 1490+67
Sta. 1491+96
Sta. 1493+26
Sta. 1494+55
Sta. 1495+85
Sta. 1497+14
Sta. 1498+44
Sta. 1499+73
Sta. 1501+03
Sta. 1502+32
Sta. 1503+62
Sta. 1504+91
Sta. 1506+21
Sta. 1507+50
Sta. 1508+80
Sta. 1510+09
Sta. 1511+39
Sta. 1512+68
Sta. 1513+98
Sta. 1515+27
Sta. 1516+57
Sta. 1517+86
Sta. 1519+16
Sta. 1520+45
Sta. 1521+75
Sta. 1523+04
Sta. 1524+34
Sta. 1525+63
Sta. 1526+93
Sta. 1528+22
Sta. 1529+52
Sta. 1530+81
Sta. 1532+11
Sta. 1533+40
Sta. 1534+70
Sta. 1535+99
Sta. 1537+29
Sta. 1538+58
Sta. 1539+88
Sta. 1541+17
Sta. 1542+47
Sta. 1543+76
Sta. 1545+06
Sta. 1546+35
Sta. 1547+65
Sta. 1548+94
Sta. 1550+24
Sta. 1551+53
Sta. 1552+83
Sta. 1554+12
Sta. 1555+42
Sta. 1556+71
Sta. 1558+01
Sta. 1559+30
Sta. 1560+60
Sta. 1561+89
Sta. 1563+19
Sta. 1564+48
Sta. 1565+78
Sta. 1567+07
Sta. 1568+37
Sta. 1569+66
Sta. 1570+96
Sta. 1572+25
Sta. 1573+55
Sta. 1574+84
Sta. 1576+14
Sta. 1577+43
Sta. 1578+73
Sta. 1580+02
Sta. 1581+32
Sta. 1582+61
Sta. 1583+91
Sta. 1585+20
Sta. 1586+50
Sta. 1587+79
Sta. 1589+09
Sta. 1590+38
Sta. 1591+68
Sta. 1592+97
Sta. 1594+27
Sta. 1595+56
Sta. 1596+86
Sta. 1598+15
Sta. 1599+45
Sta. 1600+74
Sta. 1602+04
Sta. 1603+33
Sta. 1604+63
Sta. 1605+92
Sta. 1607+22
Sta. 1608+51
Sta. 1609+81
Sta. 1611+10
Sta. 1612+40
Sta. 1613+69
Sta. 1614+99
Sta. 1616+28
Sta. 1617+58
Sta. 1618+87
Sta. 1620+17
Sta. 1621+46
Sta. 1622+76
Sta. 1624+05
Sta. 1625+35
Sta. 1626+64
Sta. 1627+94
Sta. 1629+23
Sta. 1630+53
Sta. 1631+82
Sta. 1633+12
Sta. 1634+41
Sta. 1635+71
Sta. 1637+00
Sta. 1638+30
Sta. 1639+59
Sta. 1640+89
Sta. 1642+18
Sta. 1643+48
Sta. 1644+77
Sta. 1646+07
Sta. 1647+36
Sta. 1648+66
Sta. 1649+95
Sta. 1651+25
Sta. 1652+54
Sta. 1653+84
Sta. 1655+13
Sta. 1656+43
Sta. 1657+72
Sta. 1659+02
Sta. 1660+31
Sta. 1661+61
Sta. 1662+90
Sta. 1664+20
Sta. 1665+49
Sta. 1666+79
Sta. 1668+08
Sta. 1669+38
Sta. 1670+67
Sta. 1671+97
Sta. 1673+26
Sta. 1674+56
Sta. 1675+85
Sta. 1677+15
Sta. 1678+44
Sta. 1679+74
Sta. 1681+03
Sta. 1682+33
Sta. 1683+62
Sta. 1684+92
Sta. 1686+21
Sta. 1687+51
Sta. 1688+80
Sta. 1690+10
Sta. 1691+39
Sta. 1692+69
Sta. 1693+98
Sta. 1695+28
Sta. 1696+57
Sta. 1697+87
Sta. 1699+16
Sta. 1700+46
Sta. 1701+75
Sta. 1703+05
Sta. 1704+34
Sta. 1705+64
Sta. 1706+93
Sta. 1708+23
Sta. 1709+52
Sta. 1710+82
Sta. 1712+11
Sta. 1713+41
Sta. 1714+70
Sta. 1716+00
Sta. 1717+29
Sta. 1718+59
Sta. 1719+88
Sta. 1721+18
Sta. 1722+47
Sta. 1723+77
Sta. 1725+06
Sta. 1726+36
Sta. 1727+65
Sta. 1728+95
Sta. 1730+24
Sta. 1731+54
Sta. 1732+83
Sta. 1734+13
Sta. 1735+42
Sta. 1736+72
Sta. 1738+01
Sta. 1739+31
Sta. 1740+60
Sta. 1741+90
Sta. 1743+19
Sta. 1744+49
Sta. 1745+78
Sta. 1747+08
Sta. 1748+37
Sta. 1749+67
Sta. 1750+96
Sta. 1752+26
Sta. 1753+55
Sta. 1754+85
Sta. 1756+14
Sta. 1757+44
Sta. 1758+73
Sta. 1760+03
Sta. 1761+32
Sta. 1762+62
Sta. 1763+91
Sta. 1765+21
Sta. 1766+50
Sta. 1767+80
Sta. 1769+09
Sta. 1770+39
Sta. 1771+68
Sta. 1772+98
Sta. 1774+27
Sta. 1775+57
Sta. 1776+86
Sta. 1778+16
Sta. 1779+45
Sta. 1780+75
Sta. 1782+04
Sta. 1783+34
Sta. 1784+63
Sta. 1785+93
Sta. 1787+22
Sta. 1788+52
Sta. 1789+81
Sta. 1791+11
Sta. 1792+40
Sta. 1793+70
Sta. 1794+99
Sta. 1796+29
Sta. 1797+58
Sta. 1798+88
Sta. 1800+17
Sta. 1801+47
Sta. 1802+76
Sta. 1804+06
Sta. 1805+35
Sta. 1806+65
Sta. 1807+94
Sta. 1809+24
Sta. 1810+53
Sta. 1811+83
Sta. 1813+12
Sta. 1814+42
Sta. 1815+71
Sta. 1817+01
Sta. 1818+30
Sta. 1819+60
Sta. 1820+89
Sta. 1822+19
Sta. 1823+48
Sta. 1824+78
Sta. 1826+07
Sta. 1827+37
Sta. 1828+66
Sta. 1829+96
Sta. 1831+25
Sta. 1832+55
Sta. 1833+84
Sta. 1835+14
Sta. 1836+43
Sta. 1837+73
Sta. 1839+02
Sta. 1840+32
Sta. 1841+61
Sta. 1842+91
Sta. 1844+20
Sta. 1845+50
Sta. 1846+79
Sta. 1848+09
Sta. 1849+38
Sta. 1850+68
Sta. 1851+97
Sta. 1853+27
Sta. 1854+56
Sta. 1855+86
Sta. 1857+15
Sta. 1858+45
Sta. 1859+74
Sta. 1861+04
Sta. 1862+33
Sta. 1863+63
Sta. 1864+92
Sta. 1866+22
Sta. 1867+51
Sta. 1868+81
Sta. 1870+10
Sta. 1871+40
Sta. 1872+69
Sta. 1873+99
Sta. 1875+28
Sta. 1876+58
Sta. 1877+87
Sta. 1879+17
Sta. 1880+46
Sta. 1881+76
Sta. 1883+05
Sta. 1884+35
Sta. 1885+64
Sta. 1886+94
Sta. 1888+23
Sta. 1889+53
Sta. 1890+82
Sta. 1892+12
Sta. 1893+41
Sta. 1894+71
Sta. 1896+00
Sta. 1897+30
Sta. 1898+59
Sta. 1899+89
Sta. 1901+18
Sta. 1902+48
Sta. 1903+77
Sta. 1905+07
Sta. 1906+36
Sta. 1907+66
Sta. 1908+95
Sta. 1910+25
Sta. 1911+54
Sta. 1912+84
Sta. 1914+13
Sta. 1915+43
Sta. 1916+72
Sta. 1918+02
Sta. 1919+31
Sta. 1920+61
Sta. 1921+90
Sta. 1923+20
Sta. 1924+49
Sta. 1925+79
Sta. 1927+08
Sta. 1928+38
Sta. 1929+67
Sta. 1930+97
Sta. 1932+26
Sta. 1933+56
Sta. 1934+85
Sta. 1936+15
Sta. 1937+44
Sta. 1938+74
Sta. 1940+03
Sta. 1941+33
Sta. 1942+62
Sta. 1943+92
Sta. 1945+21
Sta. 1946+51
Sta. 1947+80
Sta. 1949+10
Sta. 1950+39
Sta. 1951+69
Sta. 1952+98
Sta. 1954+28
Sta. 1955+57
Sta. 1956+87
Sta. 1958+16
Sta. 1959+46
Sta. 1960+75
Sta. 1962+05
Sta. 1963+34
Sta. 1964+64
Sta. 1965+93
Sta. 1967+23
Sta. 1968+52
Sta. 1969+82
Sta. 1971+11
Sta. 1972+41
Sta. 1973+70
Sta. 1975+00
Sta. 1976+29
Sta. 1977+59
Sta. 1978+88
Sta. 1980+18
Sta. 1981+47
Sta. 1982+77
Sta. 1984+06
Sta. 1985+36
Sta. 1986+65
Sta. 1987+95
Sta. 1989+24
Sta. 1990+54
Sta. 1991+83
Sta. 1993+13
Sta. 1994+42
Sta. 1995+72
Sta. 1997+01
Sta. 1998+31
Sta. 1999+60
Sta. 2000+90
Sta. 2002+19
Sta. 2003+49
Sta. 2004+78
Sta. 2006+08
Sta. 2007+37
Sta. 2008+67
Sta. 2009+96
Sta. 2011+26
Sta. 2012+55
Sta. 2013+85
Sta. 2015+14
Sta. 2016+44
Sta. 2017+73
Sta. 2019+03
Sta. 2020+32
Sta. 2021+62
Sta. 2022+91
Sta. 2024+21
Sta. 2025+50
Sta. 2026+80
Sta. 2028+09
Sta. 2029+39
Sta. 2030+68
Sta. 2031+98
Sta. 2033+27
Sta. 2034+57
Sta. 2035+86
Sta. 2037+16
Sta. 2038+45
Sta. 2039+75
Sta. 2041+04
Sta. 2042+34
Sta. 2043+63
Sta. 2044+93
Sta. 2046+22
Sta. 2047+52
Sta. 2048+81
Sta. 2050+11
Sta. 2051+40
Sta. 2052+70
Sta. 2053+99
Sta. 2055+29
Sta. 2056+58
Sta. 2057+88
Sta. 2059+17
Sta. 2060+47
Sta. 2061+76
Sta. 2063+06
Sta. 2064+35
Sta. 2065+65
Sta. 2066+94
Sta. 2068+24
Sta. 2069+53
Sta. 2070+83
Sta. 2072+12
Sta. 2073+42
Sta. 2074+71
Sta. 2076+01
Sta. 2077+30
Sta. 2078+60
Sta. 2079+89
Sta. 2081+19
Sta. 2082+48
Sta. 2083+78
Sta. 2085+07
Sta. 2086+37
Sta. 2087+66
Sta. 2088+96
Sta. 2090+25
Sta. 2091+55
Sta. 2092+84
Sta. 2094+14
Sta. 2095+43
Sta. 2096+73
Sta. 2098+02
Sta. 2099+32
Sta. 2100+61
Sta. 2101+91
Sta. 2103+20
Sta. 2104+50
Sta. 2105+79
Sta. 2107+09
Sta. 2108+38
Sta. 2109+68
Sta. 2110+97
Sta. 2112+27
Sta. 2113+56
Sta. 2114+86
Sta. 2116+15
Sta. 2117+45
Sta. 2118+74
Sta. 2120+04
Sta. 2121+33
Sta. 2122+63
Sta. 2123+92
Sta. 2125+22
Sta. 2126+51
Sta. 2127+81
Sta. 2129+10
Sta. 2130+40
Sta. 2131+69
Sta. 2132+99
Sta. 2134+28
Sta. 2135+58
Sta. 2136+87
Sta. 2138+17
Sta. 2139+46
Sta. 2140+76
Sta. 2142+05
Sta. 2143+35
Sta. 2144+64
Sta. 2145+94
Sta. 2147+23
Sta. 2148+53
Sta. 2149+82
Sta. 2151+12
Sta. 2152+41
Sta. 2153+71
Sta. 2155+00
Sta. 2156+30
Sta. 2157+59
Sta. 2158+89
Sta. 2160+18
Sta. 2161+48
Sta. 2162+77
Sta. 2164+07
Sta. 2165+36
Sta. 2166+66
Sta. 2167+95
Sta. 2169+25
Sta. 2170+54
Sta. 2171+84
Sta. 2173+13
Sta. 2174+43
Sta. 2175+72
Sta. 2177+02
Sta. 2178+31
Sta. 2179+61
Sta. 2180+90
Sta. 2182+20
Sta. 2183+49
Sta. 2184+79
Sta. 2186+08
Sta. 2187+38
Sta. 2188+67
Sta. 2189+97
Sta. 2191+26
Sta. 2192+56
Sta. 2193+85
Sta. 2195+15
Sta. 2196+44
Sta. 2197+74
Sta. 2199+03
Sta. 2200+33
Sta. 2201+62
Sta. 2202+92
Sta. 2204+21
Sta. 2205+51
Sta. 2206+80
Sta. 2208+10
Sta. 2209+39
Sta. 2210+69
Sta. 2211+98
Sta. 2213+28
Sta. 2214+57
Sta. 2215+87
Sta. 2217+16
Sta. 2218+46
Sta. 2219+75
Sta. 2221+05
Sta. 2222+34
Sta. 2223+64
Sta. 2224+93
Sta. 2226+23
Sta. 2227+52
Sta. 2228+82
Sta. 2230+11
Sta. 2231+41
Sta. 2232+70
Sta. 2234+00
Sta. 2235+29
Sta. 2236+59
Sta. 2237+88
Sta. 2239+18
Sta. 2240+47
Sta. 2241+77
Sta. 2243+06
Sta. 2244+36
Sta. 2245+65
Sta. 2246+95
Sta. 2248+24
Sta. 2249+54
Sta. 2250+83
Sta. 2252+13
Sta. 2253+42
Sta. 2254+72
Sta. 2256+01
Sta. 2257+31
Sta. 2258+60
Sta. 2259+90
Sta. 2261+19
Sta. 2262+49
Sta. 2263+78
Sta. 2265+08
Sta. 2266+37
Sta. 2267+67
Sta. 2268+96
Sta. 2270+26
Sta. 2271+55
Sta. 2272+85
Sta. 2274+14
Sta. 2275+44
Sta. 2276+73
Sta. 2278+03
Sta. 2279+32
Sta. 2280+62
Sta. 2281+91
Sta. 2283+21
Sta. 2284+50
Sta. 2285+80
Sta. 2287+09
Sta. 2288+39
Sta. 2289+68
Sta. 2290+98
Sta. 2292+27
Sta. 2293+57
Sta. 2294+86
Sta. 2296+16
Sta. 2297+45
Sta. 2298+75
Sta. 2300+04
Sta. 2301+34
Sta. 2302+63
Sta. 2303+93
Sta. 2305+22
Sta. 2306+52
Sta. 2307+81
Sta. 2309+11
Sta. 2310+40
Sta. 2311+70
Sta. 2312+99
Sta. 2314+29
Sta. 2315+58
Sta. 2316+88
Sta. 2318+17
Sta. 2319+47
Sta. 2320+76
Sta. 2322+06
Sta. 2323+35
Sta. 2324+65
Sta. 2325+94
Sta. 2327+24
Sta. 2328+53
Sta. 2329+83
Sta. 2331+12
Sta. 2332+42
Sta. 2333+71
Sta. 2335+01
Sta. 2336+30
Sta. 2337+60
Sta. 2338+89
Sta. 2340+19
Sta. 2341+48
Sta. 2342+78
Sta. 2344+07
Sta. 2345+37
Sta. 2346+66
Sta. 2347+96
Sta. 2349+25
Sta. 2350+55
Sta. 2351+84
Sta. 2353+14
Sta. 2354+43
Sta. 2355+73
Sta. 2357+02
Sta. 2358+32
Sta. 2359+61
Sta. 2360+91
Sta. 2362+20
Sta. 2363+50
Sta. 2364+79
Sta. 2366+09
Sta. 2367+38
Sta. 2368+68
Sta. 2369+97
Sta. 2371+27
Sta. 2372+56
Sta. 2373+86
Sta. 2375+15
Sta. 2376+45
Sta. 2377+74
Sta. 2379+04
Sta. 2380+33
Sta. 2381+63
Sta. 2382+92
Sta. 2384+22
Sta. 2385+51
Sta. 2386+81
Sta. 2388+10
Sta. 2389+40
Sta. 2390+69
Sta. 2391+99
Sta. 2393+28
Sta. 2394+58
Sta. 2395+87
Sta. 2397+17
Sta. 2398+46
Sta. 2399+76
Sta. 2401+05
Sta. 2402+35
Sta. 2403+64
Sta. 2404+94
Sta. 2406+23
Sta. 2407+53
Sta. 2408+82
Sta. 2410+12
Sta. 2411+41
Sta. 2412+71
Sta. 2414+00
Sta. 2415+30
Sta. 2416+59
Sta. 2417+89
Sta. 2419+18
Sta. 2420+48
Sta. 2421+77
Sta. 2423+07
Sta. 2424+36
Sta. 2425+66
Sta. 2426+95
Sta. 2428+25
Sta. 2429+54
Sta. 2430+84
Sta. 2432+13
Sta. 2433+43
Sta. 2434+72
Sta. 2436+02
Sta. 2437+31
Sta. 2438+61
Sta. 2439+90
Sta. 2441+20
Sta. 2442+49
Sta. 2443+79
Sta. 2445+08
Sta. 2446+38
Sta. 2447+67
Sta. 2448+97
Sta. 2450+26
Sta. 2451+56
Sta. 2452+85
Sta. 2454+15
Sta. 2455+44
Sta. 2456+74
Sta. 2458+03
Sta. 2459+33
Sta. 2460+62
Sta. 2461+92
Sta. 2463+21
Sta. 2464+51
Sta. 2465+80
Sta. 2467+10
Sta. 2468+39
Sta. 2469+69
Sta. 2470+98
Sta. 2472+28
Sta. 2473+57
Sta. 2474+87
Sta. 2476+16
Sta. 2477+46
Sta. 2478+75
Sta. 2480+05
Sta. 2481+34
Sta. 2482+64
Sta. 2483+93
Sta. 2485+23
Sta. 2486+52
Sta. 2487+82
Sta. 2489+11
Sta. 2490+41
Sta. 2491+70
Sta. 2493+00
Sta. 2494+29
Sta. 2495+59
Sta. 2496+88
Sta. 2498+18
Sta. 2499+47
Sta. 2500+77
Sta. 2502+06
Sta. 2503+36
Sta. 2504+65
Sta. 2505+95
Sta. 2507+24
Sta. 2508+54
Sta. 2509+83
Sta. 2511+13
Sta. 2512+42
Sta. 2513+72
Sta. 2515+01
Sta. 2516+31
Sta. 2517+60
Sta. 2518+90
Sta. 2520+19
Sta. 2521+49
Sta. 2522+78
Sta. 2524+08
Sta. 2525+37
Sta. 2526+67
Sta. 2527+96
Sta. 2529+26
Sta. 2530+55
Sta. 2531+85
Sta. 2533+14
Sta. 2534+44
Sta. 2535+73
Sta. 2537+03
Sta. 2538+32
Sta. 2539+62
Sta. 2540+91
Sta. 2542+21
Sta. 2543+50
Sta. 2544+80
Sta. 2546+09
Sta. 2547+39
Sta. 2548+68
Sta. 2549+98
Sta. 2551+27
Sta. 2552+57
Sta. 2553+86
Sta. 2555+16
Sta. 2556+45
Sta. 2557+75
Sta. 2559+04
Sta. 2560+34
Sta. 2561+63
Sta. 2562+93
Sta. 2564+22
Sta. 2565+52
Sta. 2566+81
Sta. 2568+11
Sta. 2569+40
Sta. 2570+70
Sta. 2571+99
Sta. 2573+29
Sta. 2574+58
Sta. 2575+88
Sta. 2577+17
Sta. 2578+47
Sta. 2579+76
Sta. 2581+06
Sta. 2582+35
Sta. 2583+65
Sta. 2584+94
Sta. 2586+24
Sta. 2587+53
Sta. 2588+83
Sta. 2590+12
Sta. 2591+42
Sta. 2592+71
Sta. 2594+01
Sta. 2595+30
Sta. 2596+60
Sta. 2597+89
Sta. 2599+19
Sta. 2600+48
Sta. 2601+78
Sta. 2603+07
Sta. 2604+37
Sta. 2605+66
Sta. 2606+96
Sta. 2608+25
Sta. 2609+55
Sta. 2610+84
Sta. 2612+14
Sta. 2613+43
Sta. 2614+73
Sta. 2616+02
Sta. 2617+32
Sta. 2618+61
Sta. 2619+91
Sta. 2621+20
Sta. 2622+50
Sta. 2623+79
Sta. 2625+09
Sta. 2626+38
Sta. 2627+68
Sta. 2628+97
Sta. 2630+27
Sta. 2631+56
Sta. 2632+86
Sta. 2634+15
Sta. 2635+45
Sta. 2636+74
Sta. 2638+04
Sta. 2639+33
Sta. 2640+63
Sta. 2641+92
Sta. 2643+22
Sta. 2644+51
Sta. 2645+81
Sta. 2647+10
Sta. 2648+40
Sta. 2649+69
Sta. 2650+99
Sta. 2652+28
Sta. 2653+58
Sta. 2654+87
Sta. 2656+17
Sta. 2657+46
Sta. 2658+76
Sta. 2660+05
Sta. 2661+35
Sta. 2662+64
Sta. 2663+94
Sta. 2665+23
Sta. 2666+53
Sta. 2667+82
Sta. 2669+12
Sta. 2670+41
Sta. 2671+71
Sta. 2673+00
Sta. 2674+30
Sta. 2675+59
Sta. 2676+89
Sta. 2678+18
Sta. 2679+48
Sta. 2680+77
Sta. 2682+07
Sta. 2683+36
Sta. 2684+66
Sta. 2685+95
Sta. 2687+25
Sta. 2688+54
Sta. 2689+84
Sta. 2691+13
Sta. 2692+43
Sta. 2693+72
Sta. 2695+02
Sta. 2696+31
Sta. 2697+61
Sta. 2698+90
Sta. 2700+20
Sta. 2701+49
Sta. 2702+79
Sta. 2704+08
Sta. 2705+38
Sta. 2706+67
Sta. 2707+97
Sta. 2709+26
Sta. 2710+56
Sta. 2711+85
Sta. 2713+15
Sta. 2714+44
Sta. 2715+74
Sta. 2717+03
Sta. 2718+33
Sta. 2719+62
Sta. 2720+92
Sta. 2722+21
Sta. 2723+51
Sta. 2724+80
Sta. 2726+10
Sta. 2727+39
Sta. 2728+69
Sta. 2729+98
Sta. 2731+28
Sta. 2732+57
Sta. 2733+87
Sta. 2735+16
Sta. 2736+46
Sta. 2737+75
Sta. 2739+05
Sta. 2740+34
Sta. 2741+64
Sta. 2742+93
Sta. 2744+23
Sta. 2745+52
Sta. 2746+82
Sta. 2748+11
Sta. 2749+41
Sta. 2750+70
Sta. 2752+00
Sta. 2753+29
Sta. 2754+59
Sta. 2755+88
Sta. 2757+18
Sta. 2758+47
Sta. 2759+77
Sta. 2761+06
Sta. 2762+36
Sta. 2763+65
Sta. 2764+95
Sta. 2766+24
Sta. 2767+54
Sta. 2768+83
Sta. 2770+13
Sta. 2771+42
Sta. 2772+72
Sta. 2774+01
Sta. 2775+31
Sta. 2776+60
Sta. 2777+90
Sta. 2779+19
Sta. 2780+49
Sta. 2781+78
Sta. 2783+08
Sta. 2784+37
Sta. 2785+67
Sta. 2786+96
Sta. 2788+26
Sta. 2789+55
Sta. 2790+85
Sta. 2792+14
Sta. 2793+44
Sta. 2794+73
Sta. 2796+03
Sta. 2797+32
Sta. 2798+62
Sta. 2799+91
Sta. 2801+21
Sta. 2802+50
Sta. 2803+80
Sta. 2805+09
Sta. 2806+39
Sta. 2807+68
Sta. 2808+98
Sta. 2810+27
Sta. 2811+57
Sta. 2812+86
Sta. 2814+16
Sta. 2815+45
Sta. 2816+75
Sta. 2818+04
Sta. 2819+34
Sta. 2820+63
Sta. 2821+93
Sta. 2823+22
Sta. 2824+52
Sta. 2825+81
Sta. 2827+11
Sta. 2828+40
Sta. 2829+70
Sta. 2830+99
Sta. 2832+29
Sta. 2833+58
Sta. 2834+88
Sta. 2836+17
Sta. 2837+47
Sta. 2838+76
Sta. 2840+06
Sta. 2841+35
Sta. 2842+65
Sta. 2843+94
Sta. 2845+24
Sta. 2846+53
Sta. 2847+83
Sta. 2849+12
Sta. 2850+42
Sta. 2851+71
Sta. 2853+01
Sta. 2854+30
Sta. 2855+60
Sta. 2856+89
Sta. 2858+19
Sta. 2859+48
Sta. 2860+78
Sta. 2862+07
Sta. 2863+37
Sta. 2864+66
Sta. 2865+96
Sta. 2867+25
Sta. 2868+55
Sta. 2869+84
Sta. 2871+14
Sta. 2872+43
Sta. 2873+73
Sta. 2875+02
Sta. 2876+32
Sta. 2877+61
Sta. 2878+91
Sta. 2880+20
Sta. 2881+50
Sta. 2882+79
Sta. 2884+09
Sta. 2885+38
Sta. 2886+68
Sta. 2887+97
Sta. 2889+27
Sta. 2890+56
Sta. 2891+86
Sta. 2893+15
Sta. 2894+45
Sta. 2895+74
Sta. 2897+04
Sta. 2898+33
Sta. 2899+63
Sta. 2900+92
Sta. 2902+22
Sta. 2903+51
Sta. 2904+81
Sta. 2906+10
Sta. 2907+40
Sta. 2908+69
Sta. 2909+99
Sta. 2911+28
Sta. 2912+58
Sta. 2913+87
Sta. 2915+17
Sta. 2916+46
Sta. 2917+76
Sta. 2919+05
Sta. 2920+35
Sta. 2921+64
Sta. 2922+94
Sta. 2924+23
Sta. 2925+53
Sta. 2926+82
Sta. 2928+12
Sta. 2929+41
Sta. 2930+71
Sta. 2932+00
Sta. 2933+30
Sta. 2934+59
Sta. 2935+89
Sta. 2937+18
Sta. 2938+48
Sta. 2939+77
Sta. 2941+07
Sta. 2942+36
Sta. 2943+66
Sta. 2944+95
Sta. 2946+25
Sta. 2947+54
Sta. 2948+84
Sta. 2950+13
Sta. 2951+43
Sta. 2952+72
Sta. 2954+02
Sta. 2955+31
Sta. 2956+61
Sta. 2957+90
Sta. 2959+20
Sta. 2960+49
Sta. 2961+79
Sta. 2963+08
Sta. 2964+38
Sta. 2965+67
Sta. 2966+97
Sta. 2968+26
Sta. 2969+56
Sta. 2970+85
Sta. 2972+15
Sta. 2973+44
Sta. 2974+74
Sta. 2976+03
Sta. 2977+33
Sta. 2978+62
Sta. 2979+92
Sta. 2981+21
Sta. 2982+51
Sta. 2983+80
Sta. 2985+10
Sta. 2986+39
Sta. 2987+69
Sta. 2988+98
Sta. 2990+28
Sta. 2991+57
Sta. 2992+87
Sta. 2994+16
Sta. 2995+46
Sta. 2996+75
Sta. 2998+05
Sta. 2999+34
Sta. 3000+64
Sta. 3001+93
Sta. 3003+23
Sta. 3004+52
Sta. 3005+82
Sta. 3007+11
Sta. 3008+41
Sta. 3009+70
Sta. 3011+00
Sta. 3012+29
Sta. 3013+59
Sta. 3014+88
Sta. 3016+18
Sta. 3017+47
Sta. 3018+77
Sta. 3020+06
S

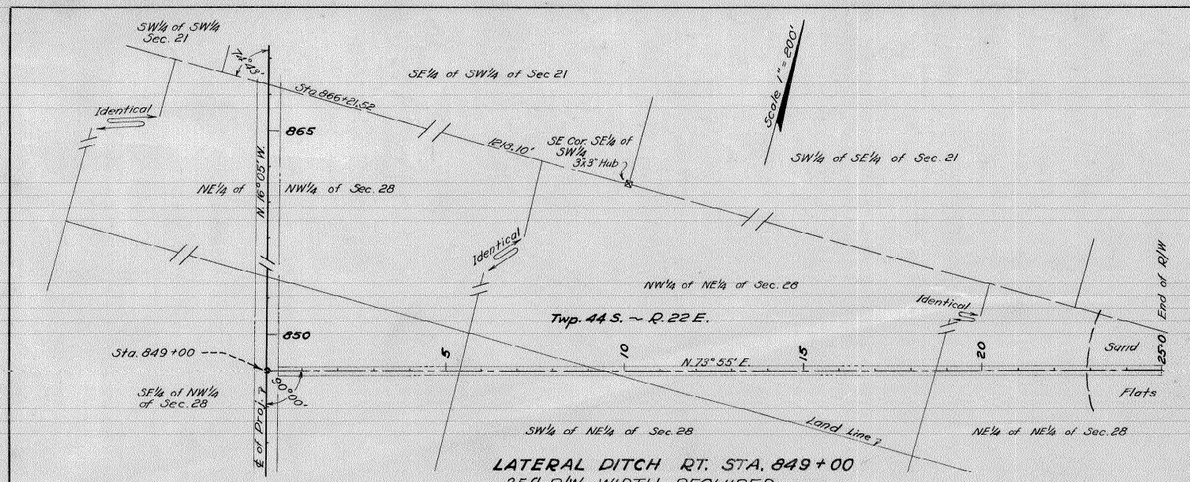

LATERAL DITCH RT. STA. 849+00
25 ft. R/W. WIDTH REQUIRED

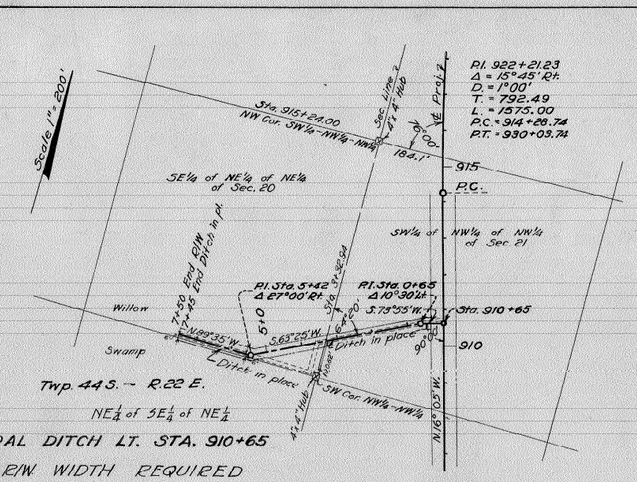

LATERAL DITCH LT. STA. 910+65
35 ft. R/W WIDTH REQUIRED

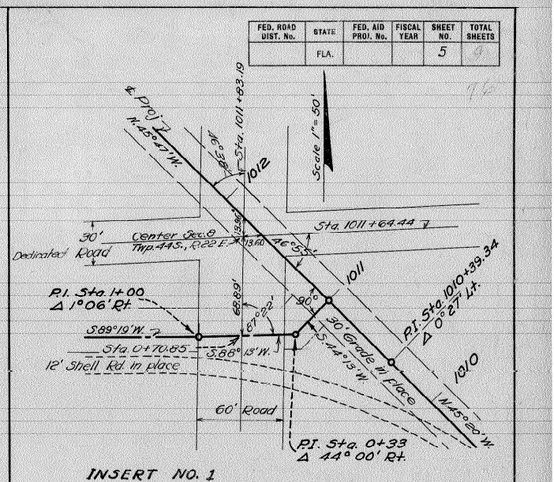

INSERT NO. 1

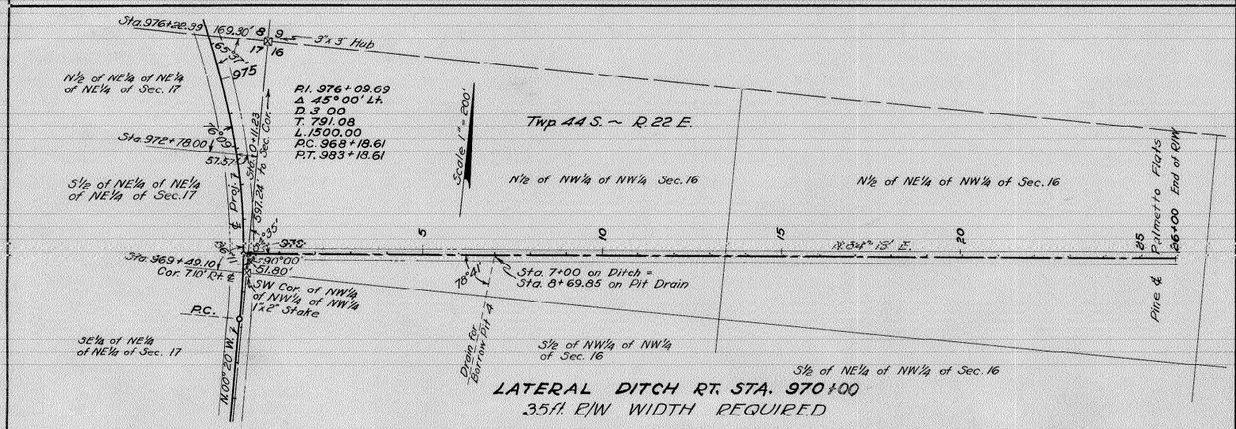

LATERAL DITCH RT. STA. 970+00
35 ft. R/W WIDTH REQUIRED

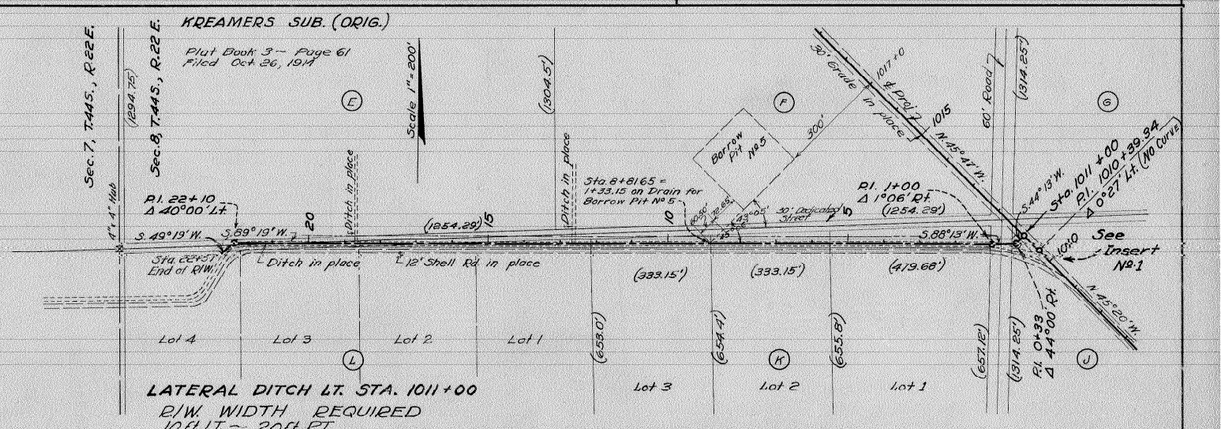

LATERAL DITCH LT. STA. 1011+00
R/W WIDTH REQUIRED
10 ft. LT. — 20 ft. RT.

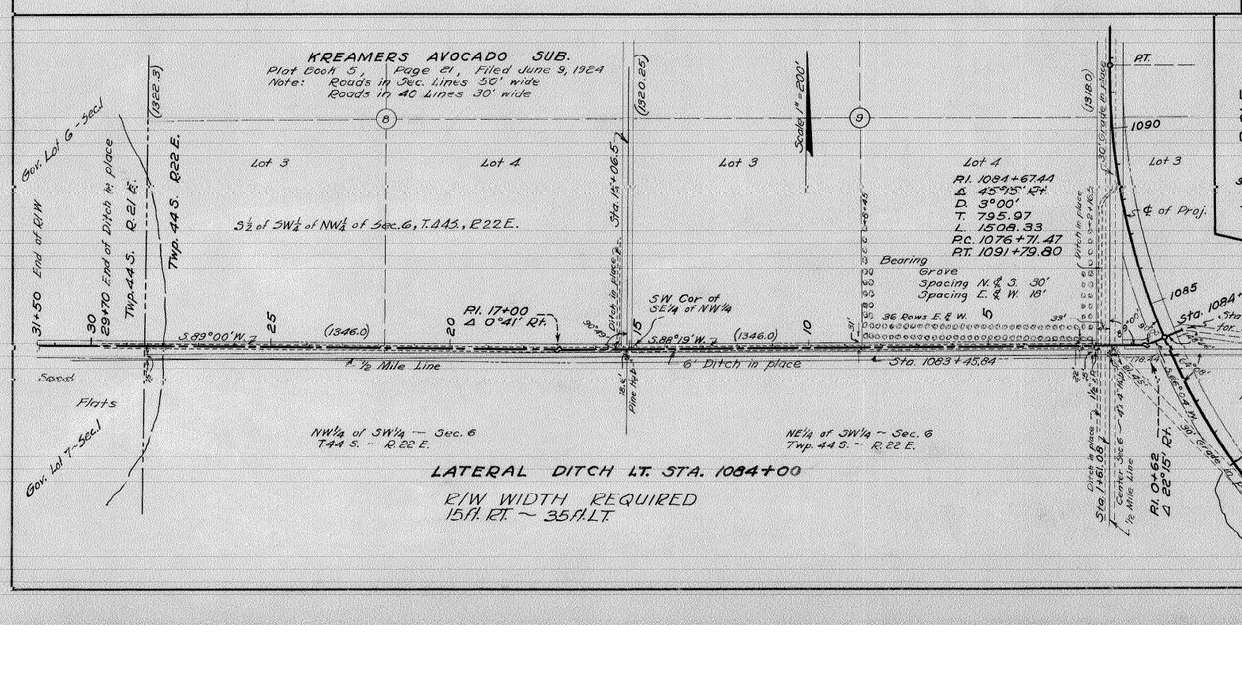

KREAMERS AVOCADO SUB.
Plat Book 5, Page 21, Filed June 9, 1924
Note: Roads in Sec. Lines 50' wide
Roads in 40 Lines 30' wide

LATERAL DITCH RT. & LT. STA. 1110+28
10 ft. R/W WIDTH REQUIRED 35 ft. R. & LT.

All angles turned from curves are tangent to curve.
(1335.6) Dimensions shown thus differ from those measured in field.

S.R. 767 1286

STATE OF FLORIDA
STATE ROAD DEPARTMENT

RIGHT OF WAY MAP Sh. 5

PROJ. 5003 — RD(183) — LEE COUNTY

	Names	Dates	Approved by
Designed			
Drawn	E.E.I.	9/27/40	DIVISION ENGINEER
Traced	C.W.A.	10/1/40	State Highway Engineer
Checked	C.W.A.	10/7/40	Drawing / Index No.
Revised	DW13	3/3/43	

FED. ROAD DIST. No.	STATE	FED. AID PROJ. No.	FISCAL YEAR	SHEET NO.	TOTAL SHEETS
	FLA.			6	9

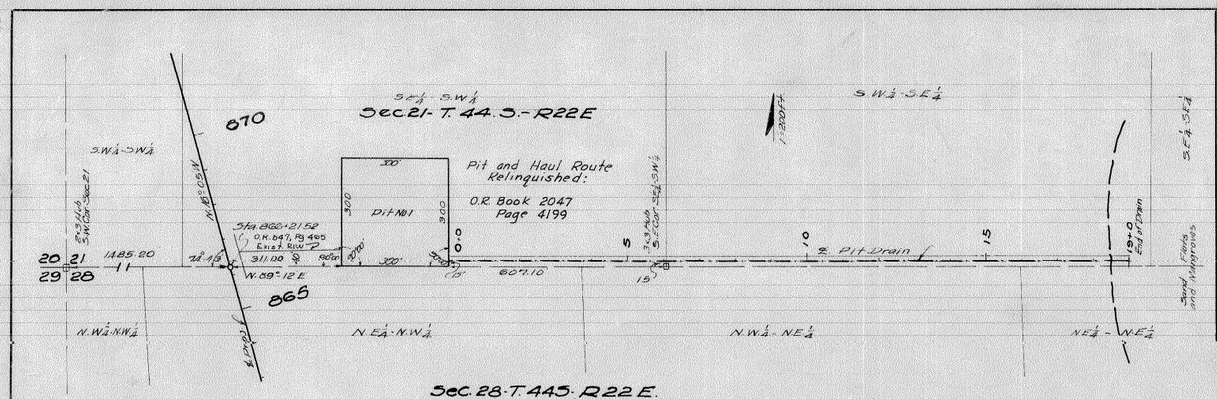

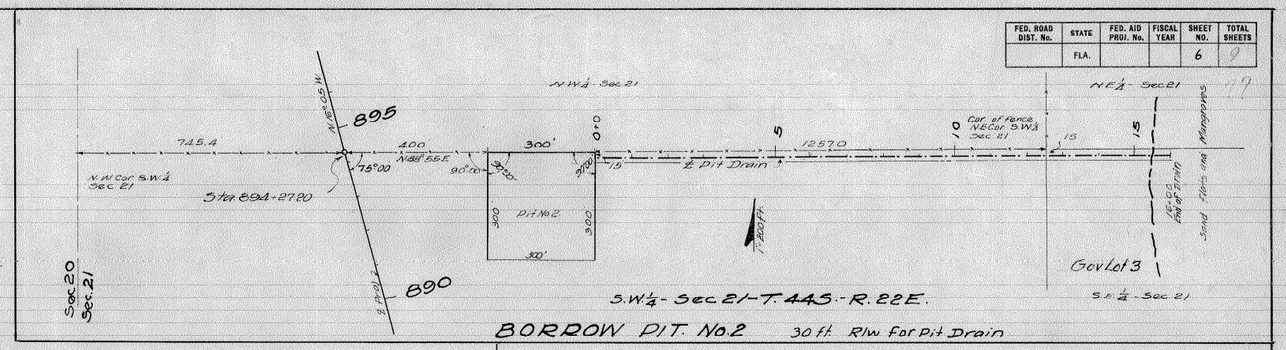

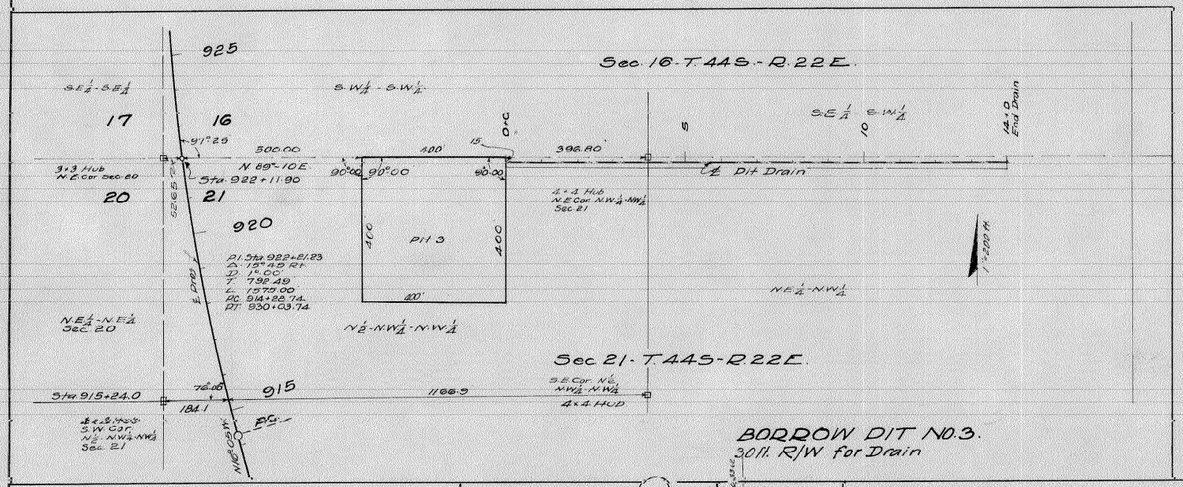

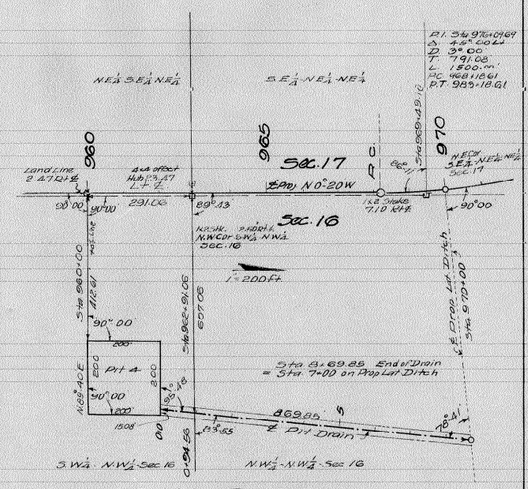

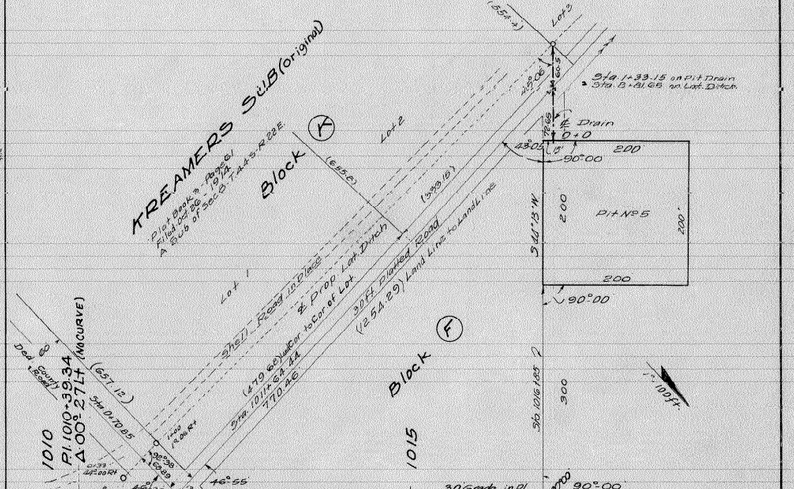

Curve Data Line "A"
P.I. Sta. 693+25.58
Δ = 8°40'16" Lt.
D = 3°00'
T = 86.88'
L = 173.42'
R = 1145.92'
P.C. Sta. 692+38.70
Eq: P.T. Sta. 694+12.12 =
Sta. 694+06.90 "Ahead"

Tide water Flats & Mangroves

P.I.-Sta. 688+61.02
Δ 0°20' Rt.
D-0°10'
T-100.04'
L-200.00'

"Ahead" 695+06.90 = P.T. 693+12.12 Back

P.C. Sta. 687+60.98

S 37°49' W

695 700

20' M.L.P.

Curve Data Line "A"
P.I. Sta. 688+50.02
Δ = 8°53'12"
D = 5°00'
L = 177.73'
T = 89.05'
R = 1145.92'
P.C. Sta. 687+60.97
P.T. Sta. 689+38.70

Tide water Flats & Mangroves

SEC. 23

Sec. Cor. 10 S 0 W

SEC. 24

P.T.

P.C.

40°30'

S 46°29' W

690 685

PLAT OF THE PINE ISLAND FILL SUBDIVISION
BLOCK NO. 3 ON LITTLE PINE ISLAND AND PART OF WEST ISLAND
P.B. 8, Pg. 86, RECORDS LEE COUNTY, FLA.

Original Shore

Temp. Easement

S 37°36'04" W

Beg. Br. Sta. 682+86.0
End Br. Sta. 684+79.0

CROW'S FIRST PLAT OF MATLACHA
P.B. 8, Pg. 83

50' R/W BOUNDARY

ISLAND

680 S 37°29' W 675 670

Tide water Flats & Mangroves

GEARY'S ADDITION TO MATLACHA
P.B. 9, Pg. 4

FED. ROAD DIST. No.	STATE	FED. AID PROJ. No.	FISCAL YEAR	SHEET NO.	TOTAL SHEETS
	FLA.				

Not included in plat

N 52°31' W

MAY ST.

Line "A"

BLOCK 8

MATLACHA AVE.

CROW'S SECOND PLAT OF MATLACHA
P.B. 8, Pg. 93

WEST ISLAND

Tide water Flats & Mangroves

P.I.-Sta. 668+84.95
Δ-0°20' Lt.
D-0°04'
T-250.10'
L-500.00'

PLAT OF PINE ISLAND FILL SUB'D.
BLOCK NO. 2 ON WEST ISLAND
P.B. 8, Pg. 86

Cross-Hatched Area Released
3-8-52, O.R. 193, Pg. 315-317

Tide water Flats & Mangroves

P.I.-Sta. 658+04.41
Δ-0°20' Rt.
D-0°08'
T-125.05'
L-250.00'

P.T. Sta. 659+29.36

P.C. Sta. 656+79.36

Temp. Easement

25'

ISLAND

S 37°49' W 660 655 S 37°29' W 650 645 640 635

(See Deed Executed January 31, 1941)
Existing R/W Line

S 37°36'04" W

PORPOISE

Beg. Br. Sta. 662+04.70
End. Br. Sta. 663+09.5

P.I. Sta. 657+00.00
Δ = 0°07'04" Rt.

Beg. Br. Sta. 648+04.2
End. Br. Sta. 654+91.75

Line "A"

S 37°29' W

PLAT OF PINE ISLAND FILL SUB'D
BLOCK NO. 1 ON MAINLAND
Plat book 8, Page 86, Records Lee Co. Fla.

Original Shore Line

Eq: P.T. Sta. 636+12.83 Ahd. = Sta. 635+99.61 Bk.

ALL IN T 44 S

Tide water Flats & Mangroves

PLAT OF PINE ISLAND FILL SUB'D
BLOCK NO. 2 ON WEST ISLAND
P.B. 8, Pg. 86

Tide water Flats & Mangroves

P.C. Sta. 661+34.65

P.I.-Sta. 605+35.59
Δ-45°08' Lt.
D-6°00'
T-396.89'
L-752.22'

Curve Data Line "A"
P.I. Sta. 631+43.48
Δ = 23°23' Lt.
D = 5°00'
T = 236.61'
L = 466.67'
R = 1145.92'
P.C. Sta. 629+06.87
P.T. Sta. 633+73.54

SEC. 24

SEC. 13
Sta. 620+80.7

27°40'

S 60° 49' W

Original Shore Line

Tide water Flats & Mangroves

630 625 620 615 610 605

SEC. 13 R22E
SEC. 18 R23E

Sta. 605+32.5

96°22' Tan to Curve

657.33' to Sec. Cor.

160.200' to Sec. Cor.

5°00' Lt.

S 37°29' W
Line "A"

P.C.

P.T.

Tide water Flats & Mangroves
P.I. Sta. 633+25.27
Δ-23°20' Lt.
D-9°00'
T-295.77'
L-583.33'

P.C. Sta. 630+29.50

P.T. Sta. 638+90.92

Tide water Flats & Mangroves

Tide water Flats & Mangroves

Begin Tide water Flats & Mangroves

End Pine Woods

600 595 590 N 74° 03' W 585 580 575

20' M.L.P.

S.R. 767

P.C. Sta. 601+38.70

Tide water Flats & Mangroves

Revision Note:
Removed 300' R/W as per June 20-1963 Board Minutes.
Revision Note:
Added 12.5' Dim. at Sta. 6.50+46.53+ R.H.L. 11.5-62
Revision Note:
Show released Area of Data JAD-WCD 8/18/82

Scale: 1" = 100'

STATE OF FLORIDA 1206
STATE ROAD DEPARTMENT S.A. 7

RIGHT OF WAY MAP

Proj. 1123(5003) Road (183) LEE County

	Names	Dates	Approved by
Designed			
Drawn	Carl E.S.	12-22-41	Bridge Engineer.
Traced	Carl E.S.	12-23-41	State Highway Engineer.
Checked			Drawing Index No.
Revised	C.U.R.-T.D.W.	7-11-63	

FED. ROAD DIST. No.	STATE	FED. AID PROJ. No.	FISCAL YEAR	SHEET NO.	TOTAL SHEETS
	FLA.				

7-7

Township 44 South

Scale: 1" = 500'

P.I.-Sta.658+04.41
Δ - 0°20' Rt.
D - 0°09'
T - 125.05'
L - 250.00'
P.C.-Sta.656+79.36
P.T.-Sta.659+29.36

P.I.-Sta.688+61.02
Δ - 0°20' Rt.
D - 0°10'
T - 100.04'
L - 200.00'
P.C.-Sta.687+60.98
P.T.-Sta.689+60.98

LITTLE PINE ISLAND

Tide Water Flats & Mangroves

S 37° 49' W

S 37° 29' W

Rim Line

BLK. NO. 3 Pine Island Fill Sub.

BLK. NO. 2 Pine Island Fill Sub.

BLK. NO. 1 Pine Island Fill Sub.

Gov. Lot 1 Island

Gov. Lot Line Per Plat

Sta. 640+50.81 East Shore Line 4/19/47

Gov. Lot 1 (Mainland)

PORPOISE ISLAND

Mangroves

Tide Water Flats

WEST ISLAND

P.I.-Sta.668+84.95
Δ - 9°49' Lt.
D - 0°09'
T - 250.10'
L - 500.00'

Matalacha Pass

P.I.-Sta.633+25.27
Δ - 23°20' Lt.
D - 4°00'
T - 295.77'
L - 583.33'

Bearing Interpolated Line

P.C.-Sta.636+34.50

P.I.-Sta.636+10.83

S 60°49' W

Released 9/1-4/55

S 25°03'-38.5

R 22 E

R 23 E

MAIN LAND

Released 12/29/55

N 74°03' W

P.I.-Sta.605+35.59
Δ - 45°08' Lt.
D - 6°00'
T - 336.89'
L - 752.22'
P.C.-Sta.601+38.70
P.T.-Sta.608+90.92

High Pine Land

Plat of the Pine Island Fill Subdivision
P.B. 8, Pg. 86 - 1/23/47
Blocks 1, 2, 3, Retains 66' R/W

S.R. 78 1206

STATE OF FLORIDA
STATE ROAD DEPARTMENT S.H. 8

RIGHT OF WAY MAP

Proj. 1123(5003) Road(183) LEE County

	Names	Dates	Approved by
Designed			
Drawn	Carl E.S.	12-29-41	Bridge Engineer.
Traced	Carl F.S.	12-30-41	State Highway Engineer.
Checked			Drawing / Index No.
Revised	H. F. A.	11-21-60	

FED. ROAD DIV. No.	STATE	PROJECT No.	FISCAL YEAR	SHEET No.
3	FLA.	12060-(Proj 5003)		9

17 | 16
20 | 21

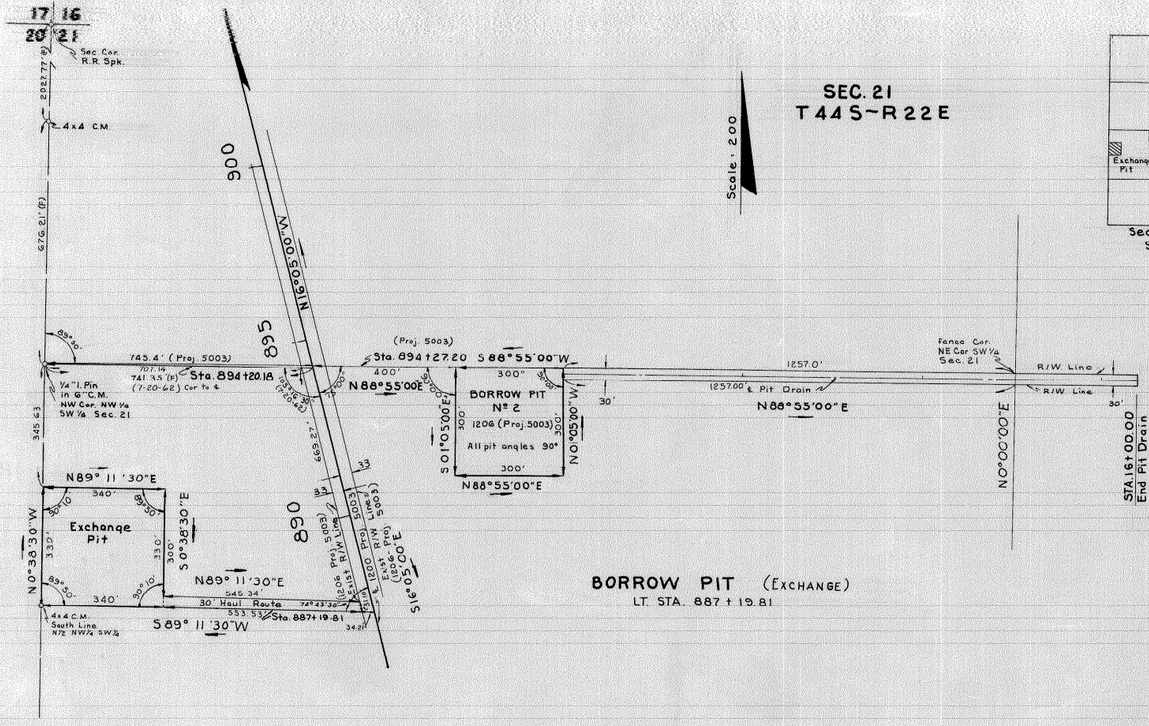

BORROW PIT (EXCHANGE)
LT. STA. 887 + 19.81

BORROW PIT (EXCHANGE)
LT. STA. 887 + 19.81

Borrow Pit Plotted from Loose leaf field Notes

STATE OF FLORIDA
STATE ROAD DEPARTMENT

RIGHT OF WAY MAP

STATE ROAD No. 767 LEE COUNTY

	By	Date	Approved By	Date
Drawn	W. J. P.	8-3-62		
Traced	B. L. N.	8-8-62		District Engineer
Checked	G. E. P.	8-8-62		8-13-62
Compared				Engineer of Rights of Way
Indexed				State Highway Engineer

Revision	By	Date

SECTION. 12060-(Proj 5003) SHEET 9 OF

R. Cogswell, Jacksonville