FED. ROAD DIV. No.	STATE	SEC. AND JOB No.	FISCAL YEAR	SHEET No.	TOTAL SHEETS
3	FLA.	12500-2602		1	

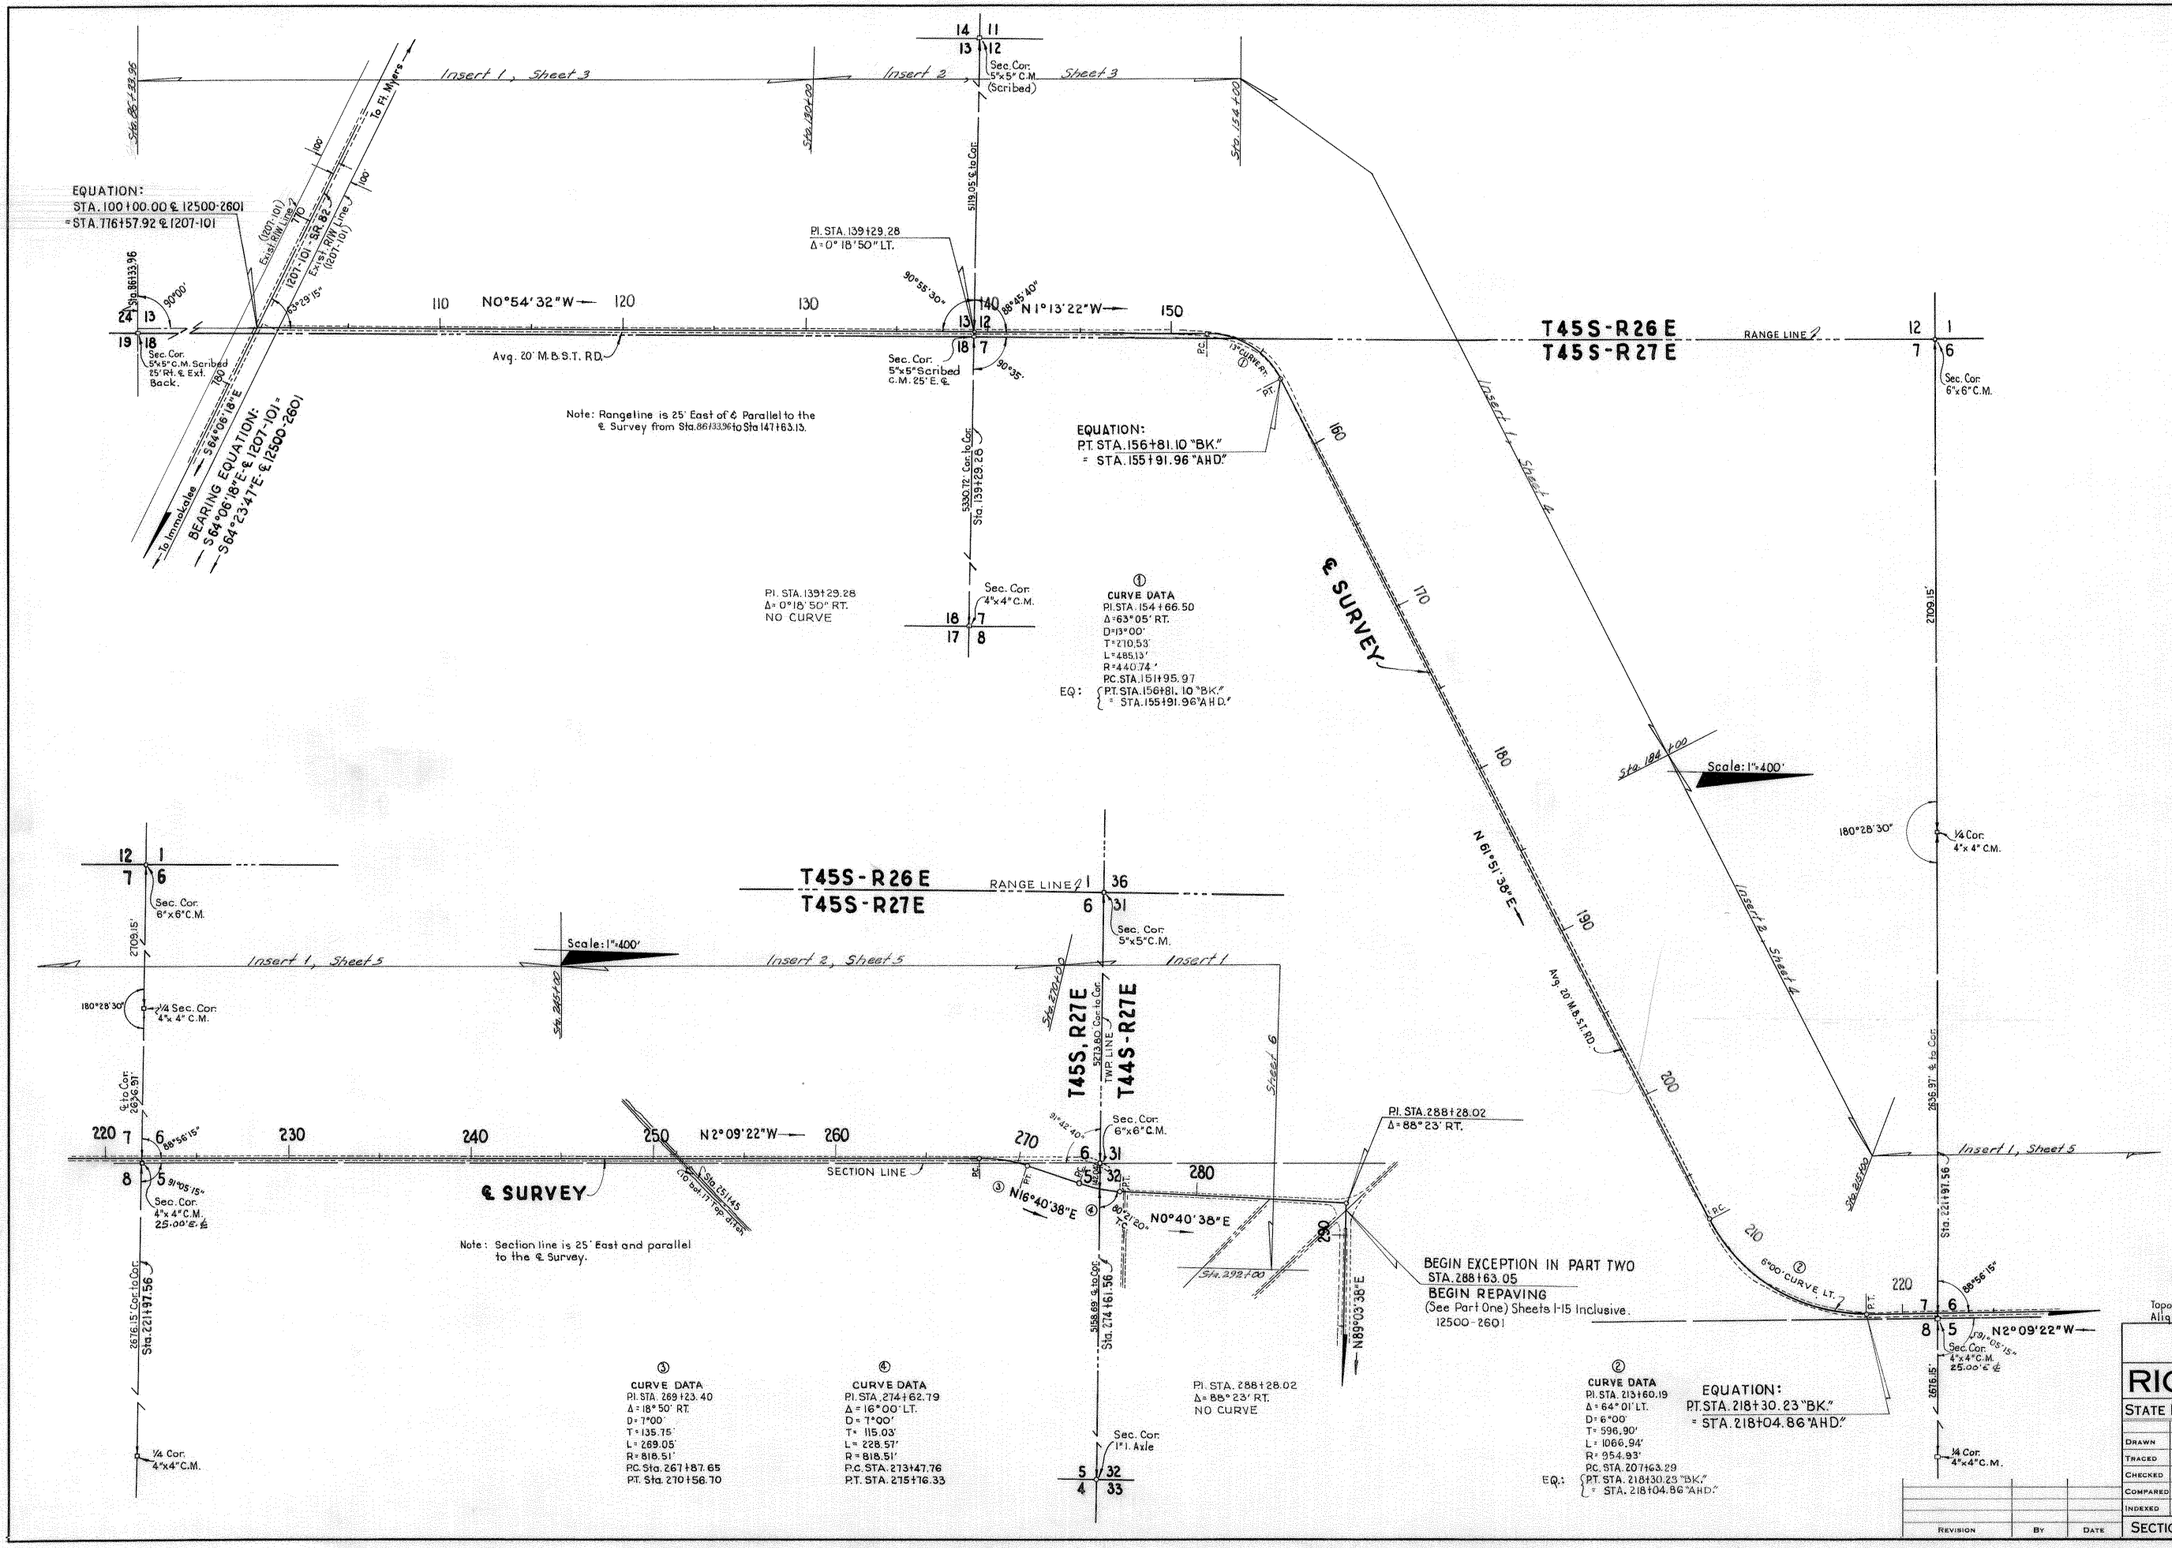

Bearings shown hereon are based on west zone Grid bearings between U.S.C.&G. Sta. "Flint" 1956 ℄ it's azimuth mark. (See sketch on sheet 1 of Part One.)

UTILITY OWNERSHIP

Telephone	Inter-County Tele. Co.
Power	Sta. 100+00 to Sta. 540+02.50 R.E.A.
	Sta. 606+75 to Sta. 804+45.03 Fla Power & Light Co.

KEY MAP "A" PART TWO

Topog plotted from field book Nº 384193
Align., Sec. line & Subd. ties plotted from field book Nº 384092.

STATE OF FLORIDA
STATE ROAD DEPARTMENT

RIGHT OF WAY MAP

STATE ROAD No. S-873 LEE COUNTY

	BY	DATE	APPROVED BY	DATE
DRAWN	W.J.P.	6-28-60		
TRACED	R.H.C.	7-11-60	F. M. Johnson DISTRICT ENGINEER	
CHECKED	N.C.	7-13-60		
COMPARED				
INDEXED			Hoyt A. Buchanan ENGINEER OF RIGHTS OF WAY	10-7-60
			STATE HIGHWAY ENGINEER	

REVISION	BY	DATE

SECTION 12500-2602 SHEET 1 OF

FED. ROAD DIV. No.	STATE	SEC. AND JOB No.	FISCAL YEAR	SHEET No.	TOTAL SHEETS
3	FLA.	12500-2602		2	

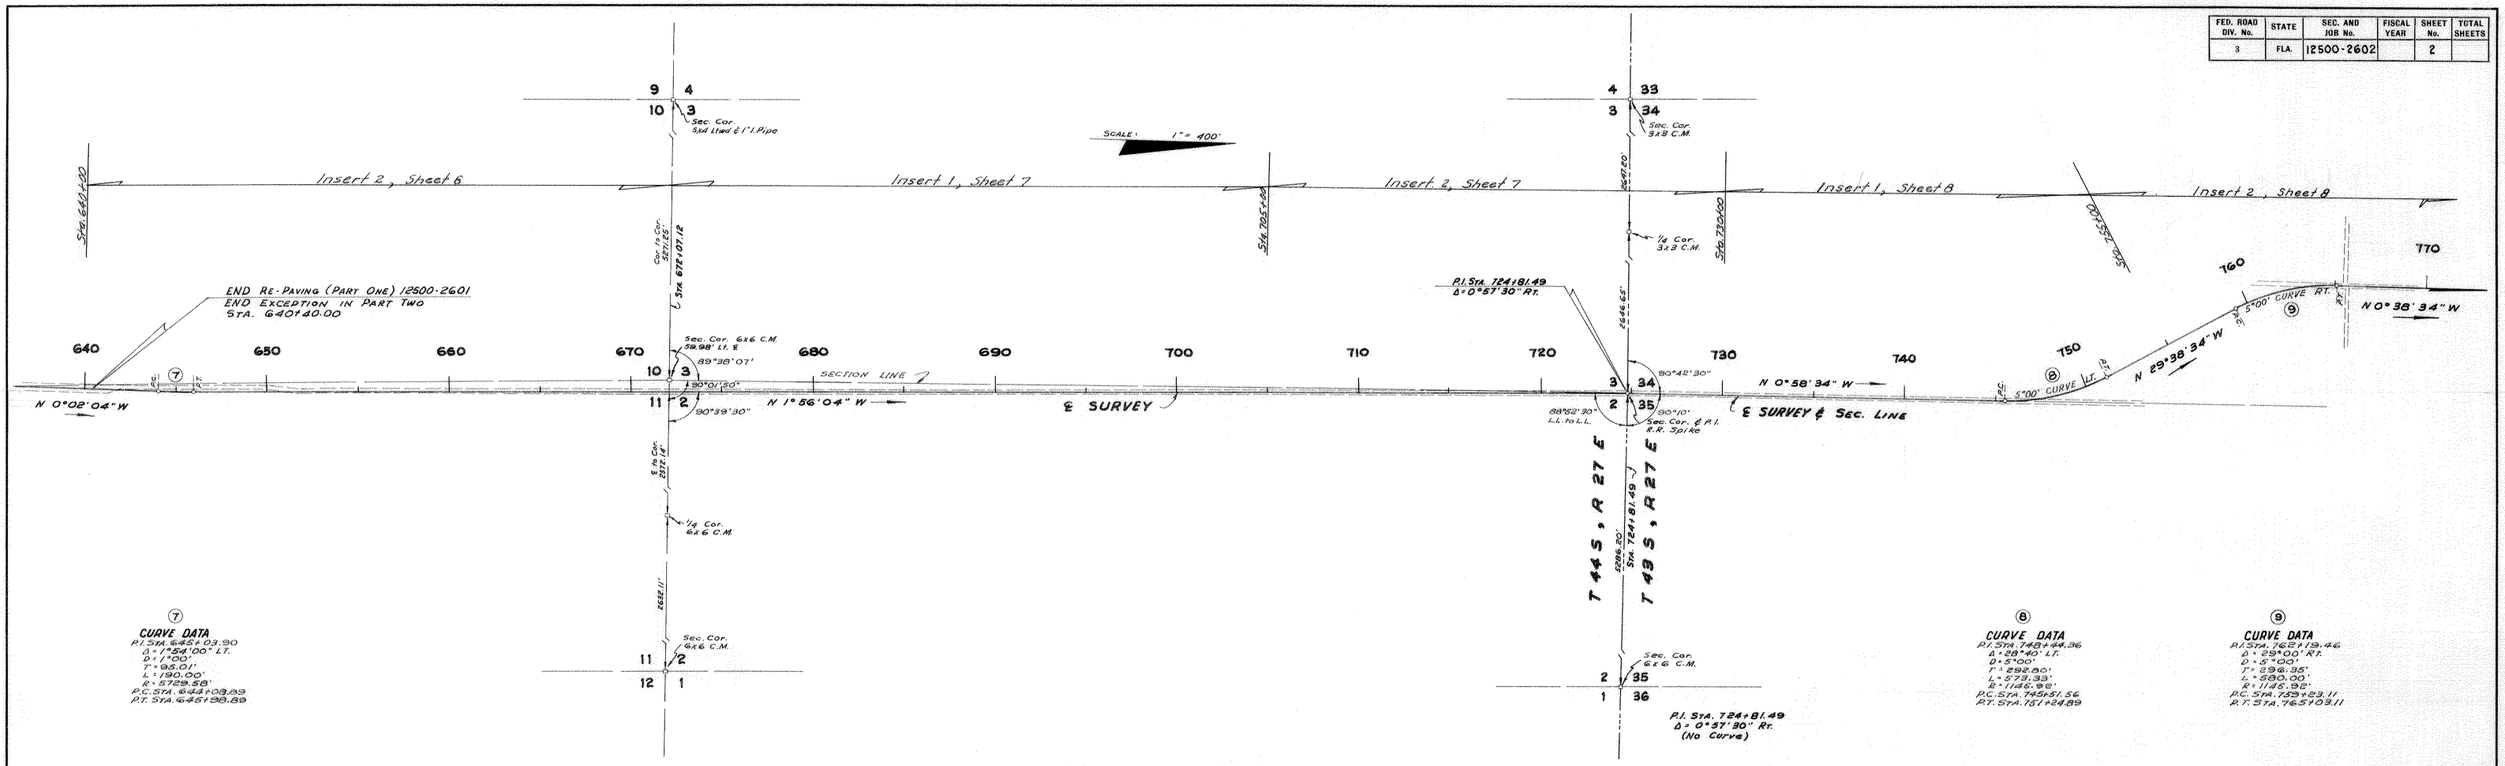

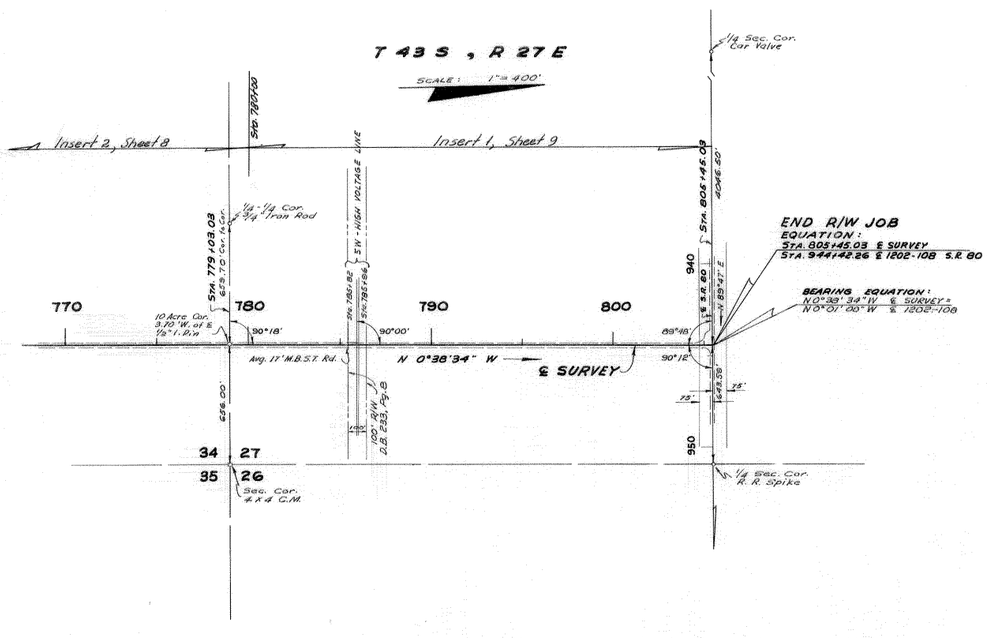

KEY MAP "B"

PART TWO

Topog. plotted from field book 348193
Align., Land Lines, Subd ties plotted from field book 384092.

STATE OF FLORIDA
STATE ROAD DEPARTMENT

RIGHT OF WAY MAP

STATE ROAD No. S-873 LEE COUNTY

	By	Date	Approved By	Date
Drawn	W.J.P.	6-29-60	H. M. Johnson	District Engineer
Traced	W.E.S.	7-12-60		
Checked	D.C.	7-18-60		
Compared			Boyce Duggan for	Engineer of Rights of Way / State Highway Engineer 10-7-60
Indexed				

Revision	By	Date

SECTION 12500-2602 SHEET 2 OF

FED. ROAD DIV. No.	STATE	SEC. AND JOB No.	FISCAL YEAR	SHEET No.	TOTAL SHEETS
3	FLA.	12500-2602		3	

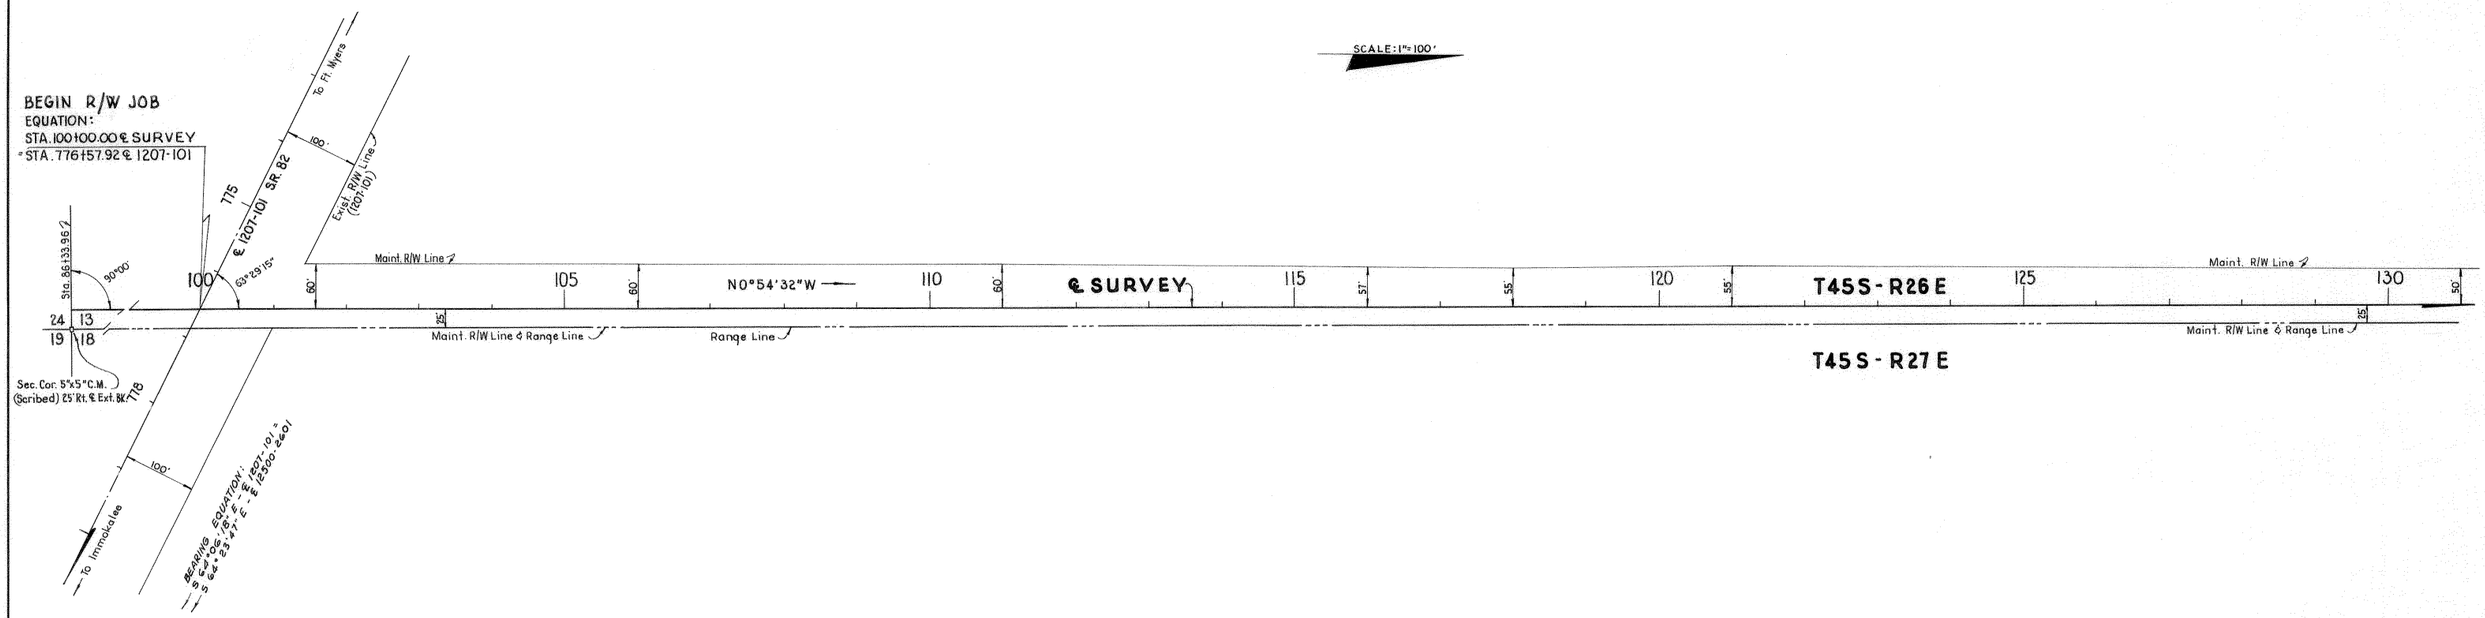

INSERT Nº 1

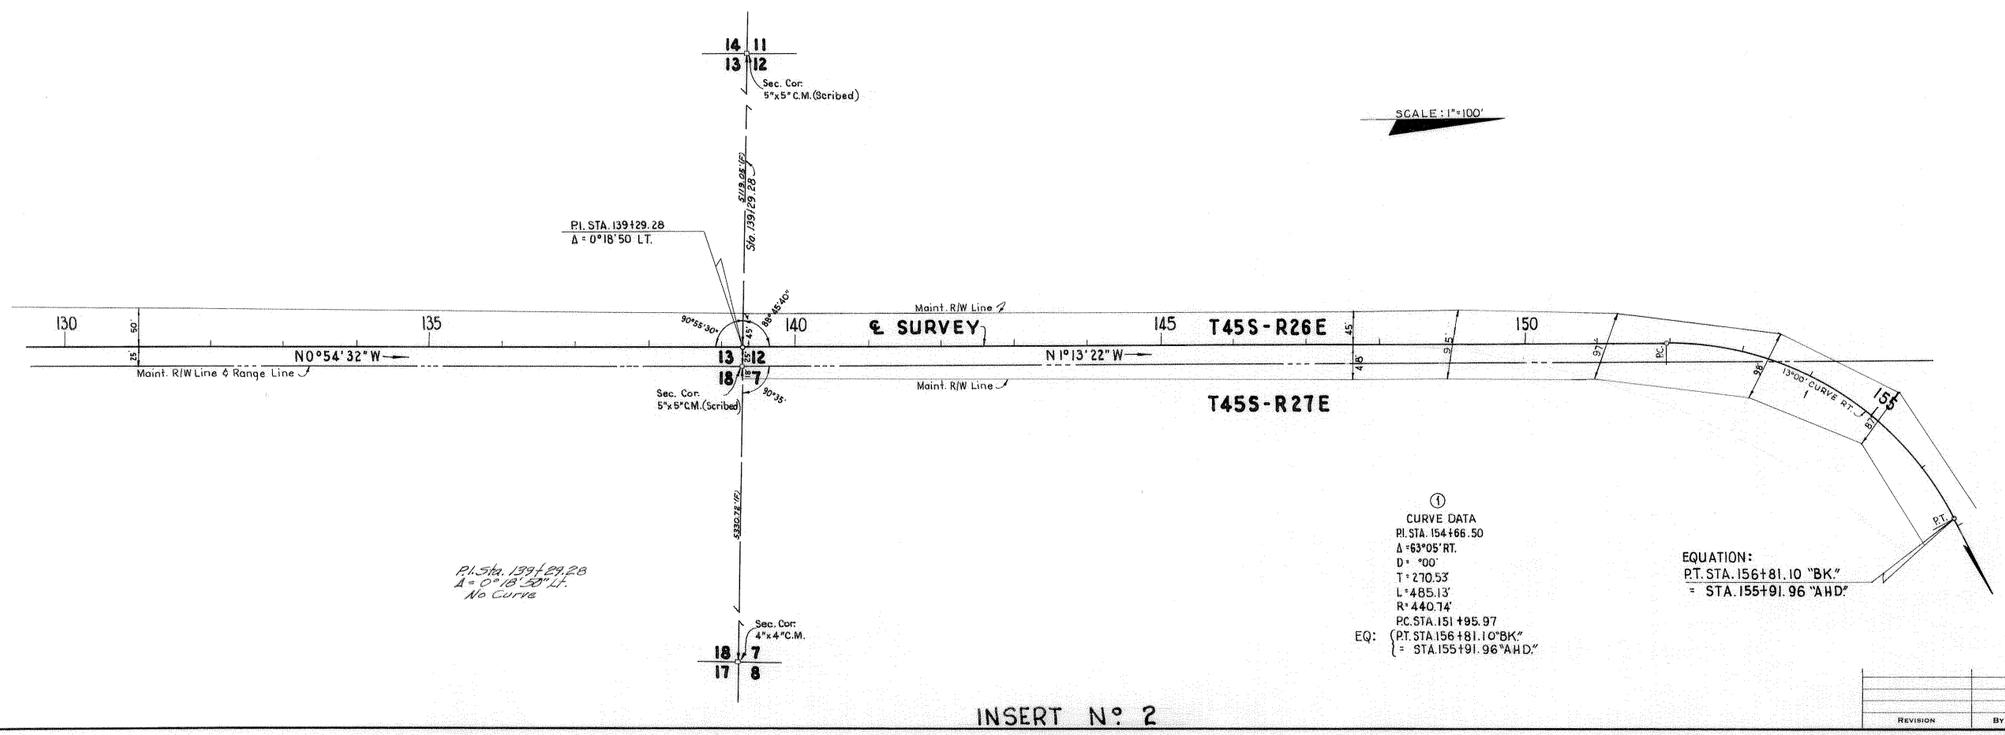

INSERT Nº 2

① CURVE DATA
PI. STA. 154+66.50
Δ = 63°05' RT.
D = °00'
T = 270.53'
L = 485.13'
R = 440.74'
P.C. STA. 151+95.97
EQ: { P.T. STA. 156+81.10 "BK."
= STA. 155+91.96 "AHD."

Note: (F) indicates field dimensions.

INSERTS - PART TWO

STATE OF FLORIDA
STATE ROAD DEPARTMENT

RIGHT OF WAY MAP

STATE ROAD No. S-873 LEE COUNTY

	By	Date	Approved By	Date
Drawn	W.J.P.	6-30-60		District Engineer
Traced	R.H.C.	7-12-60		
Checked	D.G.	7-18-60		Engineer of Rights of Way
Compared				
Indexed				State Highway Engineer

Revision	By	Date

SECTION. 12500-2602 SHEET 3 OF

FED. ROAD DIV. No.	STATE	SEC. AND JOB No.	FISCAL YEAR	SHEET No.	TOTAL SHEETS
3	FLA.	12500-2602		4	

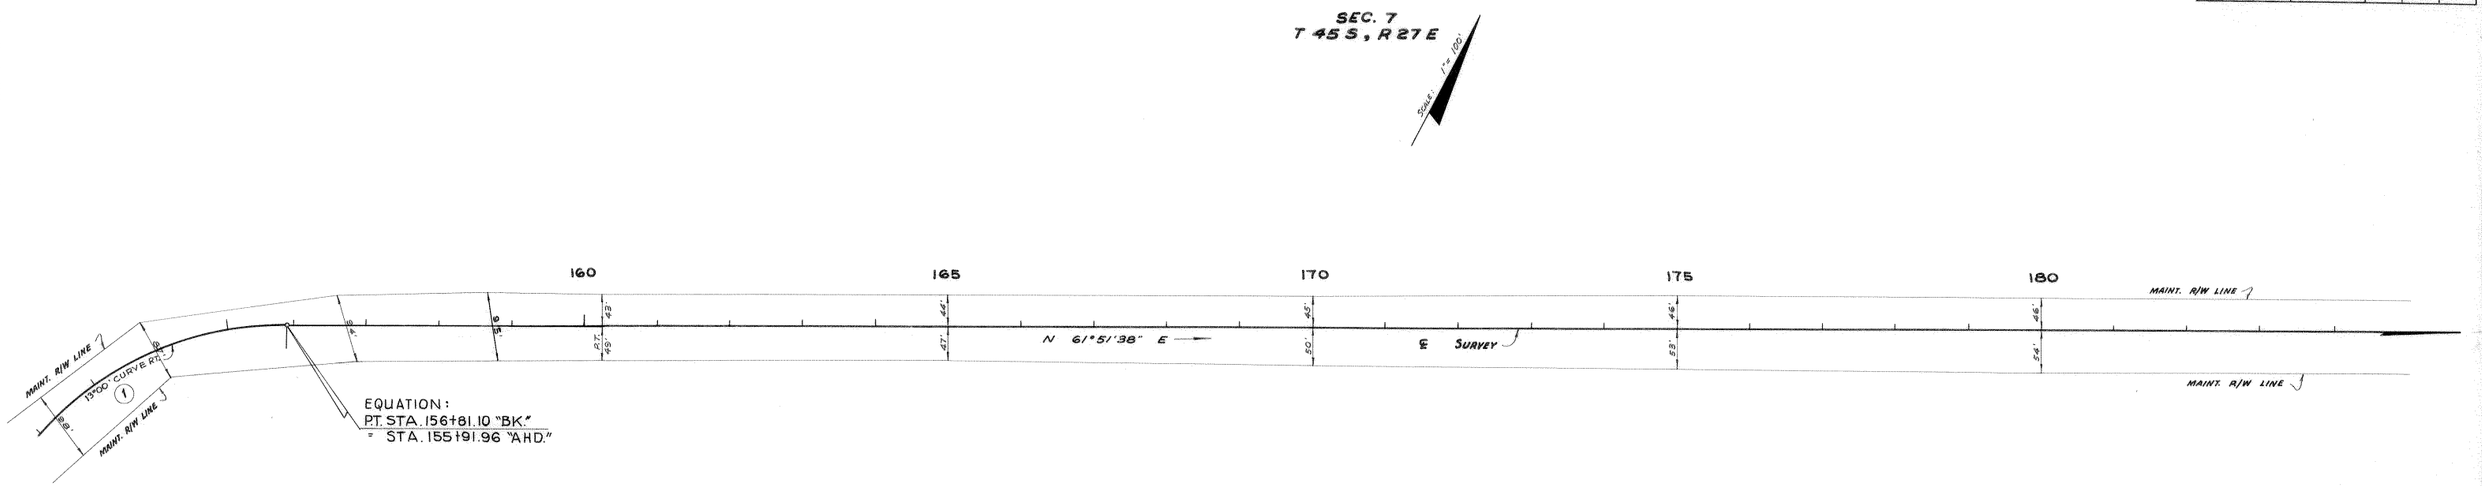

① CURVE DATA
P.I. Sta. 154+66.50
Δ = 63°05' RT.
D = 13°00'
T = 270.53'
L = 485.13'
R = 440.74'
P.C. Sta. 151+95.97
EQ: { P.T. Sta. 156+81.10 "BK."
= Sta. 155+91.96 "AHD."

NOTE: For Land Ties see Sheet No. 1

INSERT No. 1

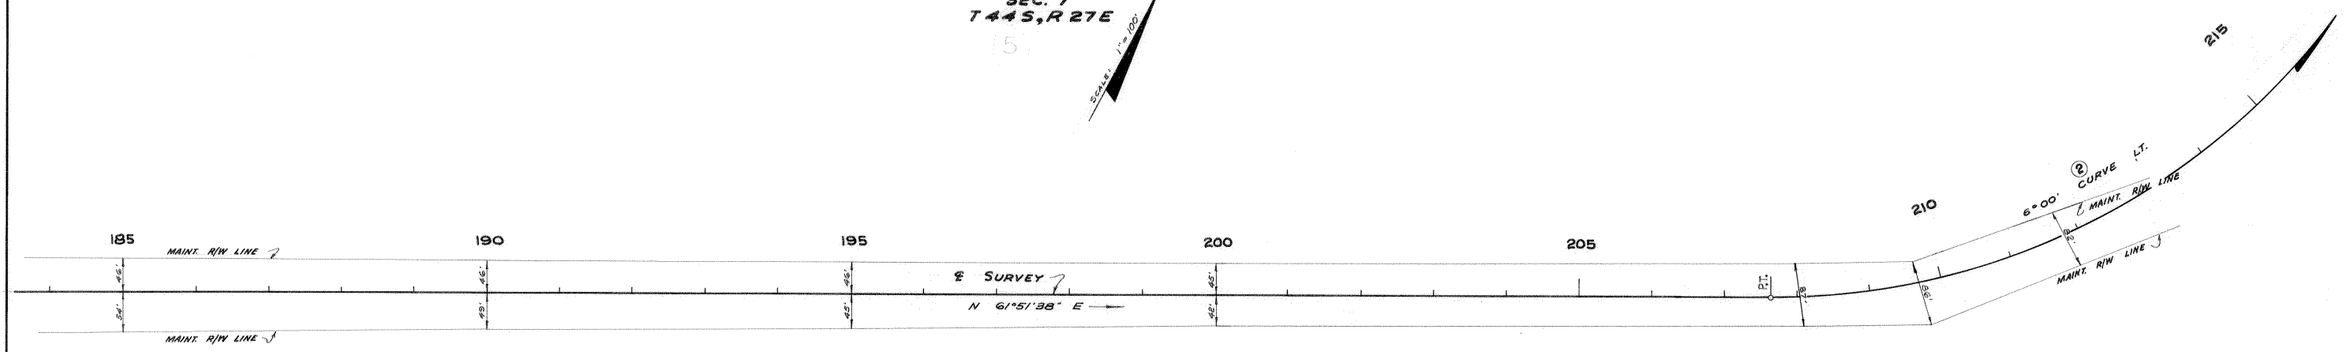

NOTE: For Land Ties see Sheet No. 1

② CURVE DATA
P.I. Sta. 213+60.19
Δ = 64°01' LT.
D = 6°00'
T = 596.90'
L = 1066.94'
R = 954.93'
P.C. Sta. 207+63.29
EQ: { P.T. Sta. 218+30.23 "BK."
= Sta. 218+04.86 "AHD."

INSERT No. 2

INSERTS
PART TWO

STATE OF FLORIDA
STATE ROAD DEPARTMENT

RIGHT OF WAY MAP

STATE ROAD No. S-873 LEE COUNTY

	BY	DATE	APPROVED BY	DATE
DRAWN	W.J.P.	7-1-60	H. M. Johnson	
TRACED	W.E.S.	7-12-60	DISTRICT ENGINEER	
CHECKED	D.C.	7-18-60		
COMPARED			ENGINEER OF RIGHTS	
INDEXED			[signature] 10-7-60	
			BY STATE HIGHWAY ENGINEER	

REVISION	BY	DATE

SECTION. 12500-2602 SHEET 4 OF

FED. ROAD DIV. No.	STATE	SEC. AND JOB No.	FISCAL YEAR	SHEET No.	TOTAL SHEETS
3	FLA.	12500-2602		5	

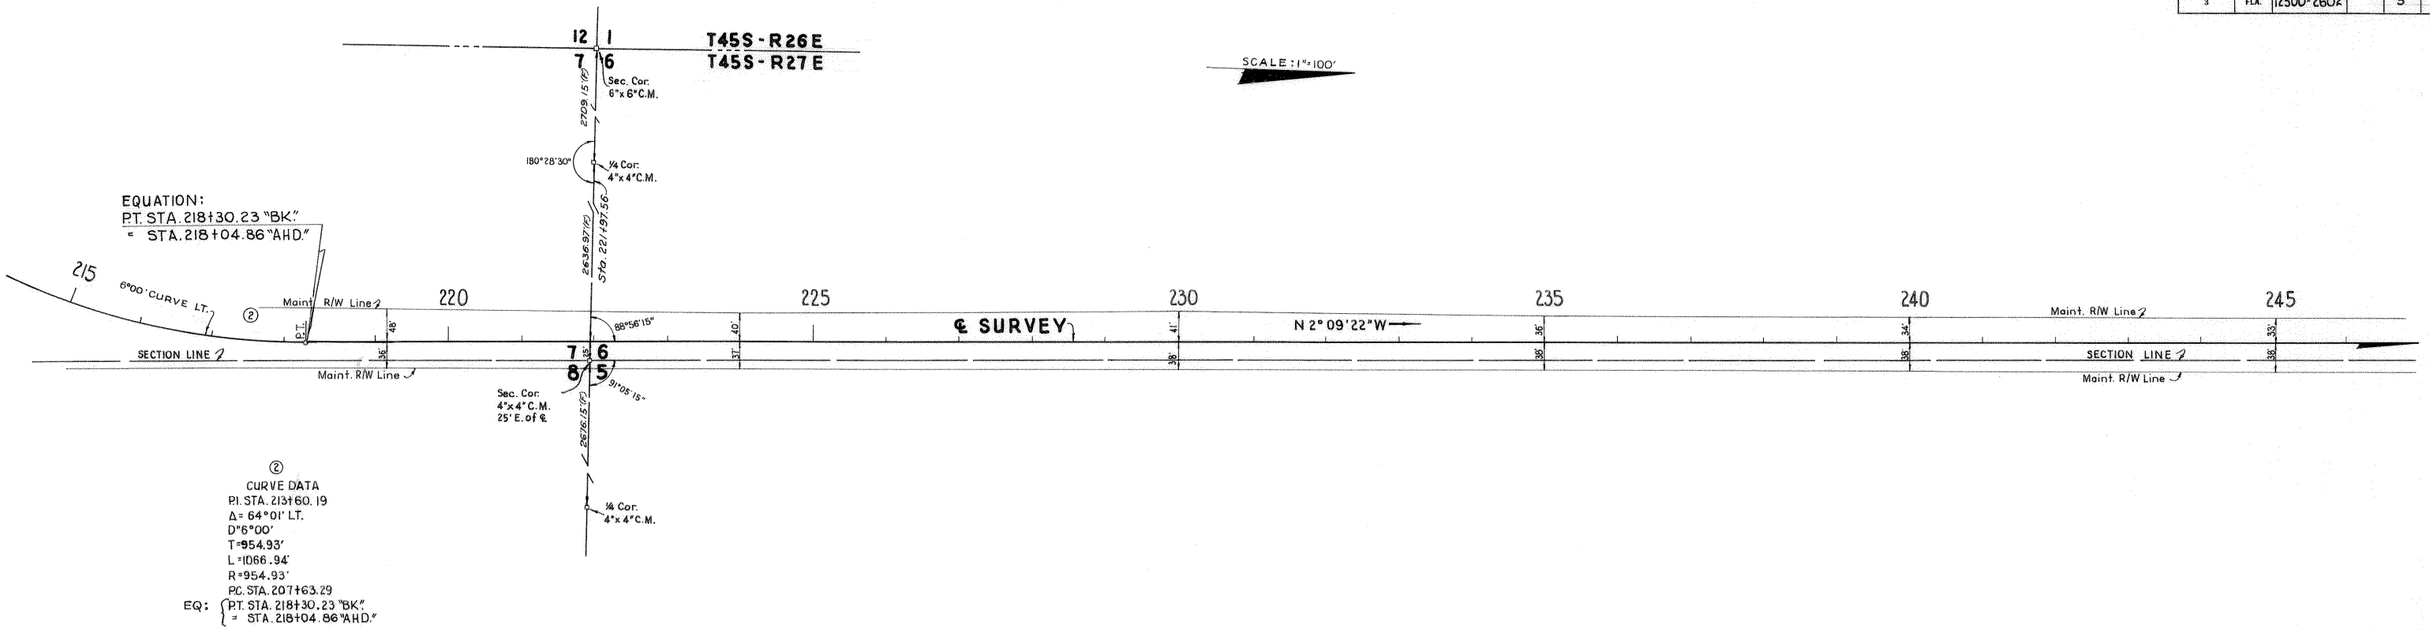

INSERT Nº 1

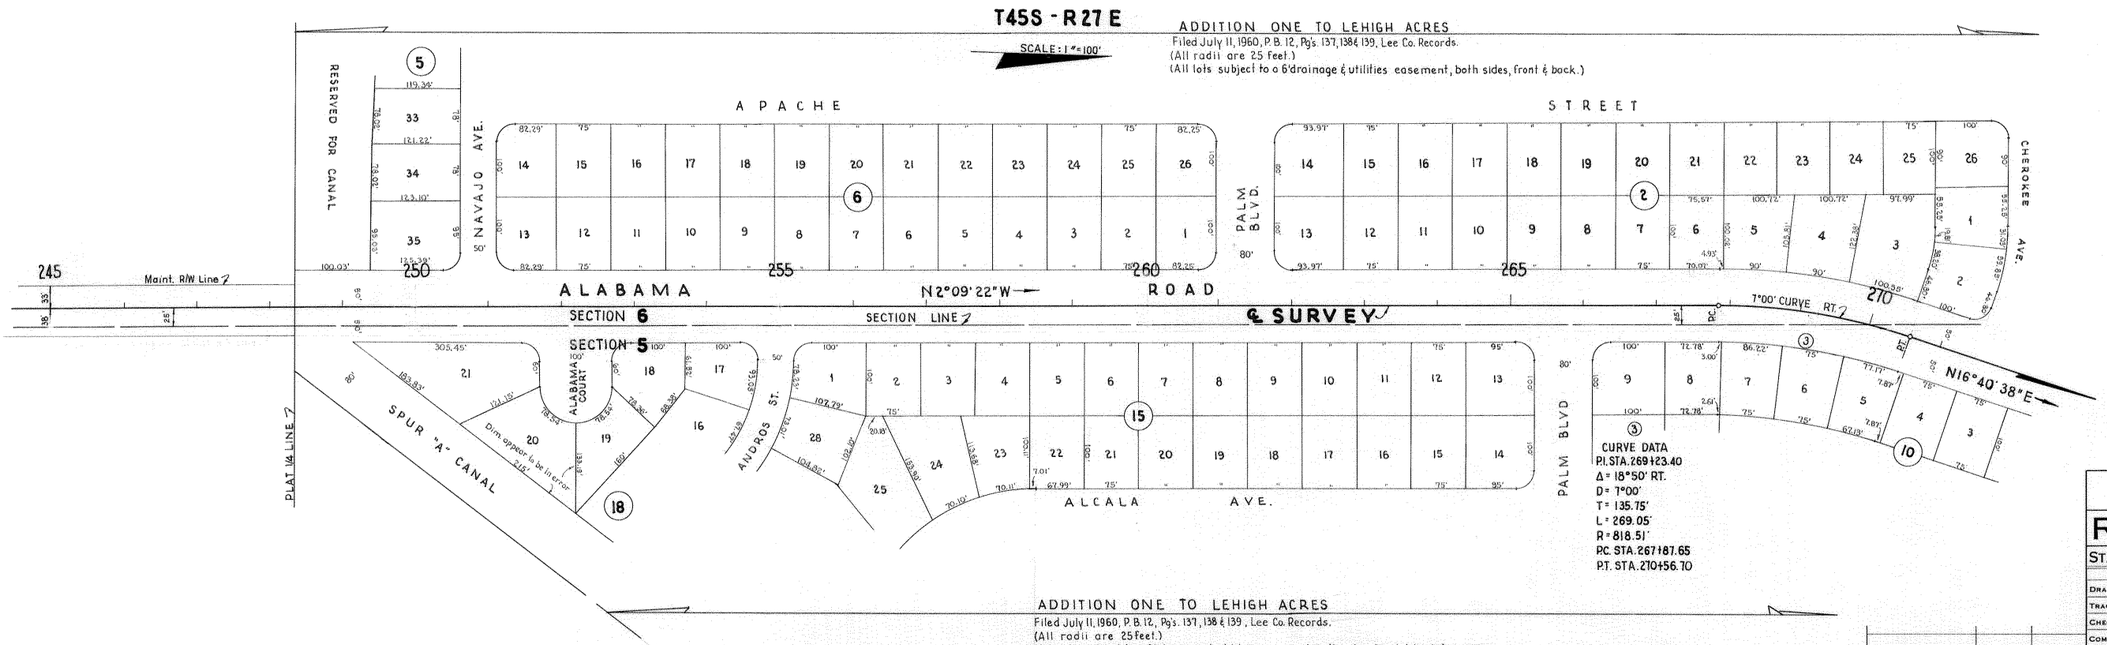

INSERT Nº 2

Note: (F) indicates field dimensions.

INSERTS - PART TWO

STATE OF FLORIDA
STATE ROAD DEPARTMENT

RIGHT OF WAY MAP

STATE ROAD NO. S-873 LEE COUNTY

	BY	DATE	APPROVED BY	DATE
DRAWN	W.J.P.	7-1-60	H. M. Johnson	
TRACED	R.H.C.	7-12-60	DISTRICT	
CHECKED	D.C.	7-18-60		
COMPARED			ENGINEER OF RIGHTS OF WAY	
INDEXED			Horton Buchan for STATE HIGHWAY ENGINEER	10-7-60

REVISION	BY	DATE

SECTION. 12500-2602 SHEET 5 OF

FED. ROAD DIV. No.	STATE	SEC. AND JOB No.	FISCAL YEAR	SHEET No.	TOTAL SHEETS
3	FLA.	12500-2602		6	

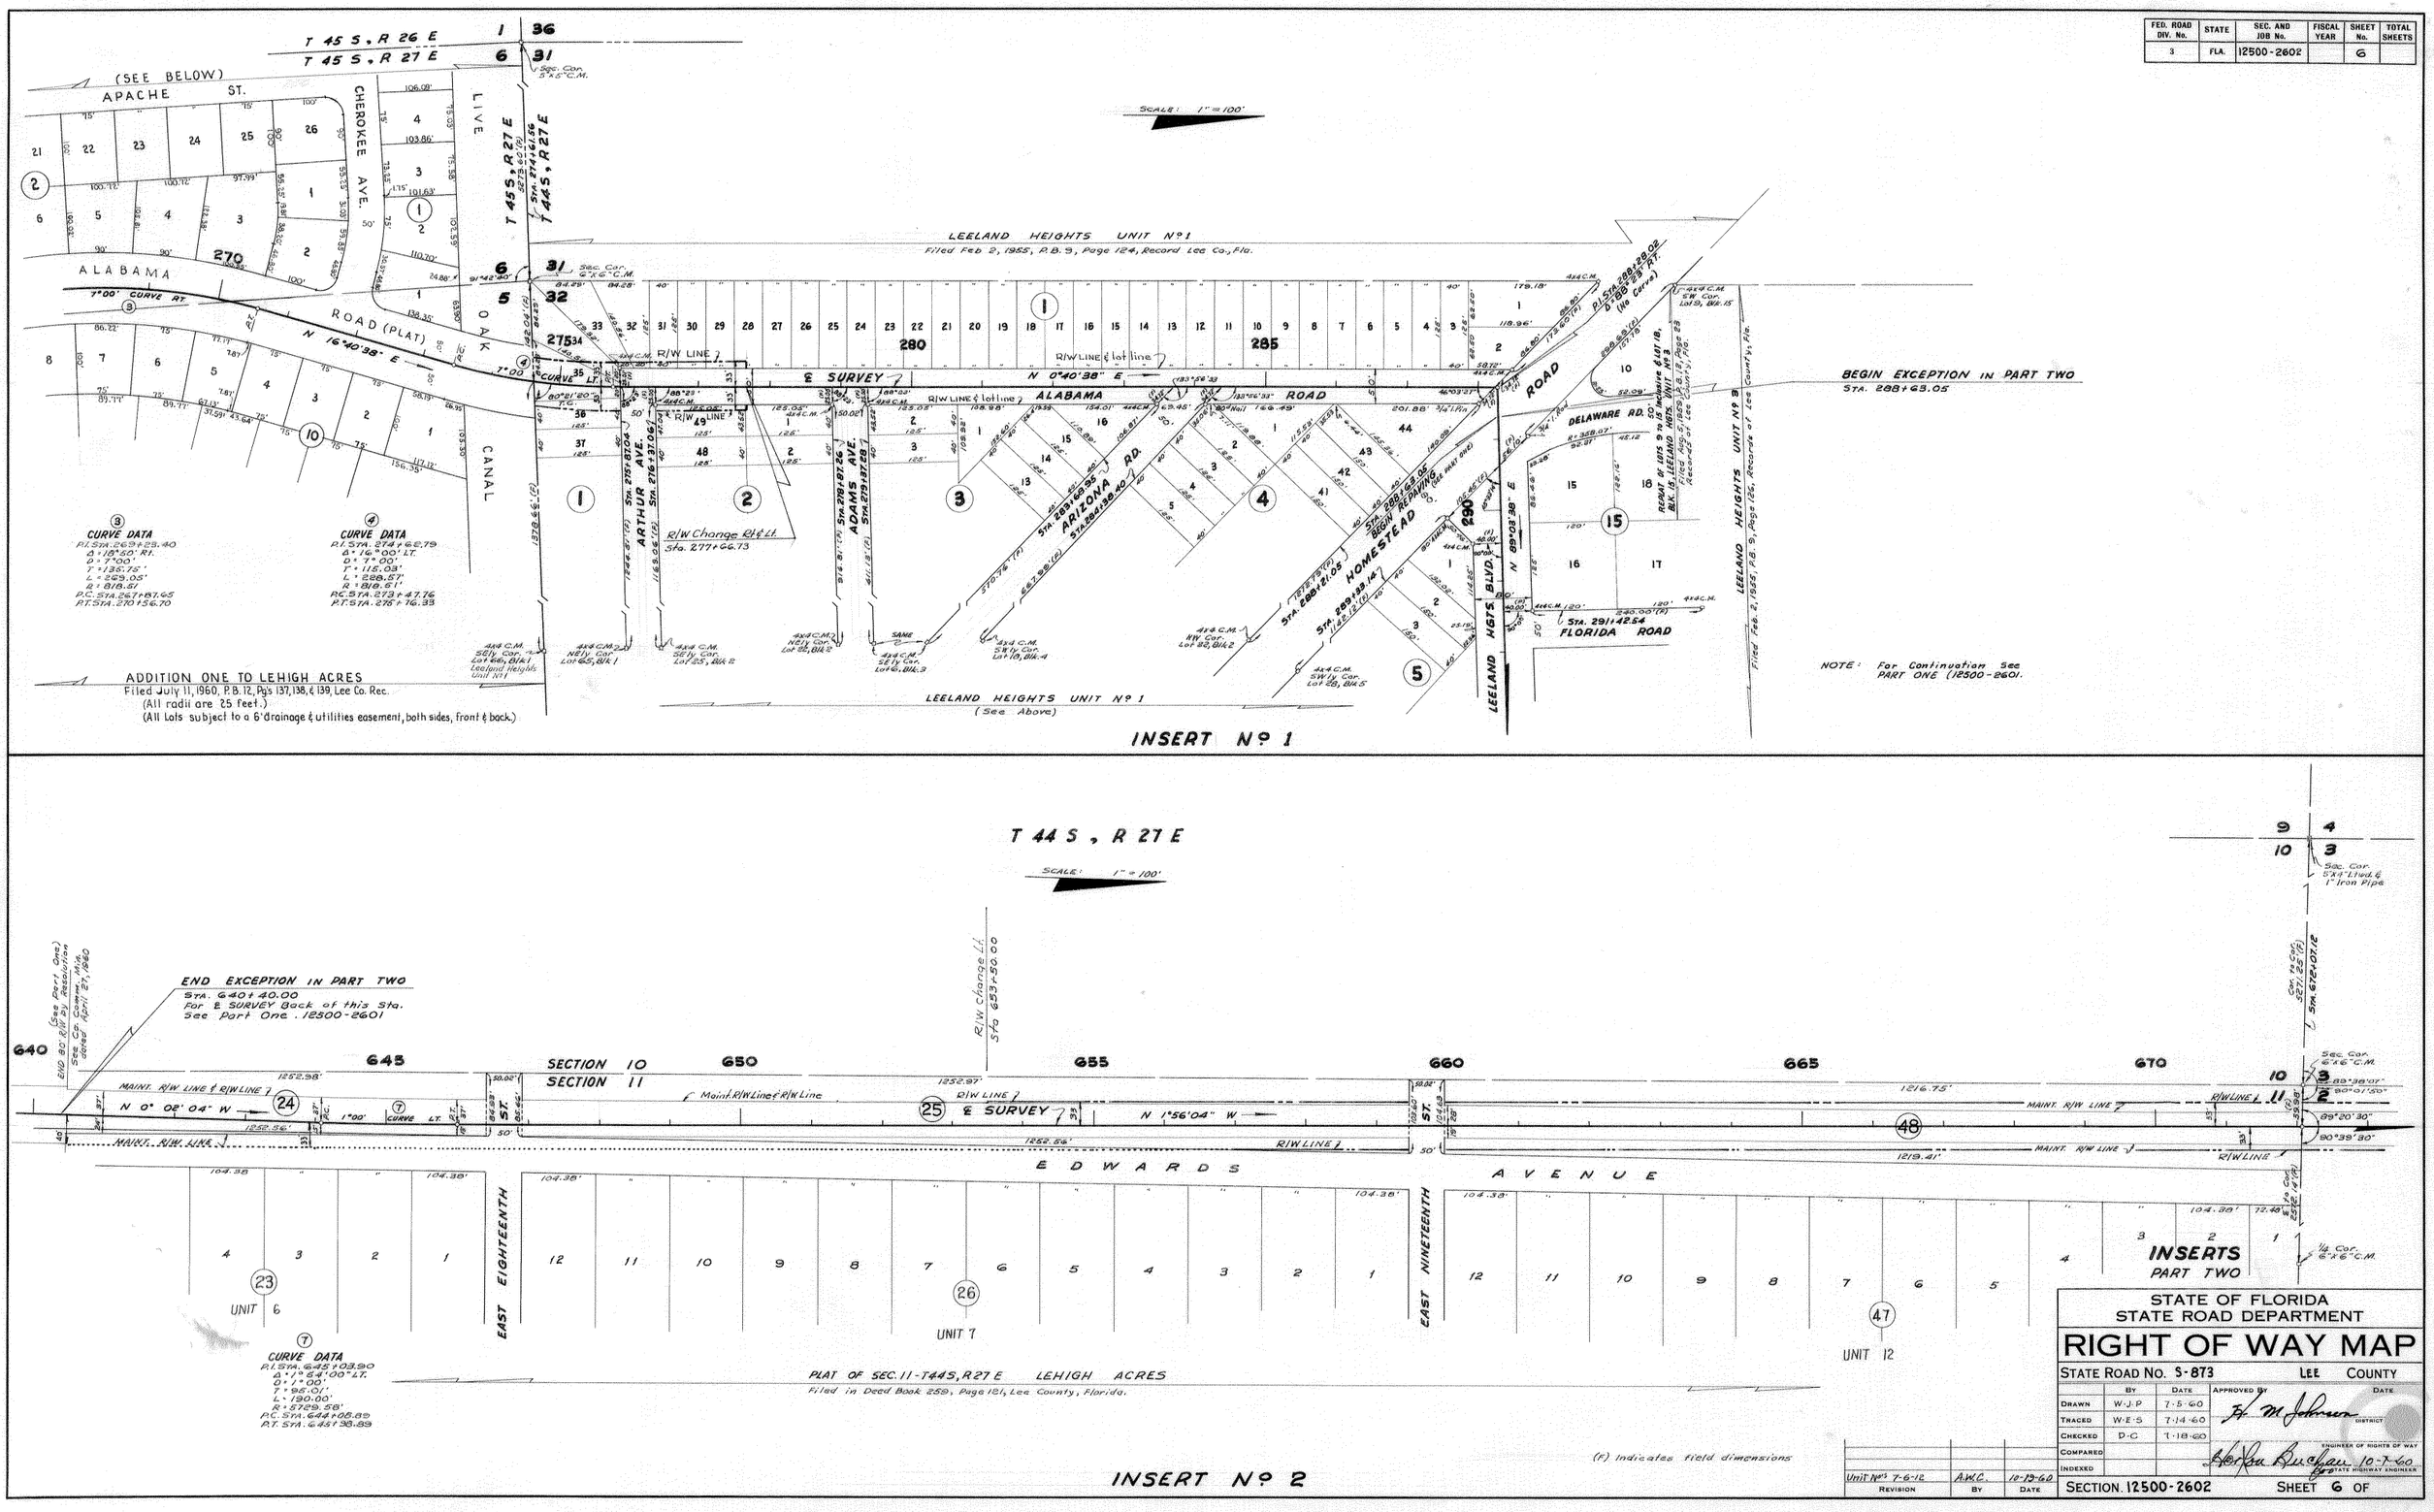

STATE OF FLORIDA
STATE ROAD DEPARTMENT

RIGHT OF WAY MAP

STATE ROAD NO. S-873 LEE COUNTY

	BY	DATE	APPROVED BY	DATE
DRAWN	W.J.P	7-5-60	H. M. Johnson	
TRACED	W.E.S	7-14-60	DISTRICT	
CHECKED	D.C	7-18-60	ENGINEER OF RIGHTS OF WAY	
COMPARED			Horton Buchan 10-7-60	
INDEXED			STATE HIGHWAY ENGINEER	

Unit Nos 7-6-12	A.W.C.	10-19-60
REVISION	BY	DATE

SECTION 12500-2602 SHEET 6 OF

FED. ROAD DIV. No.	STATE	SEC. AND JOB No.	FISCAL YEAR	SHEET No.	TOTAL SHEETS
3	FLA.	12500-2602		7	

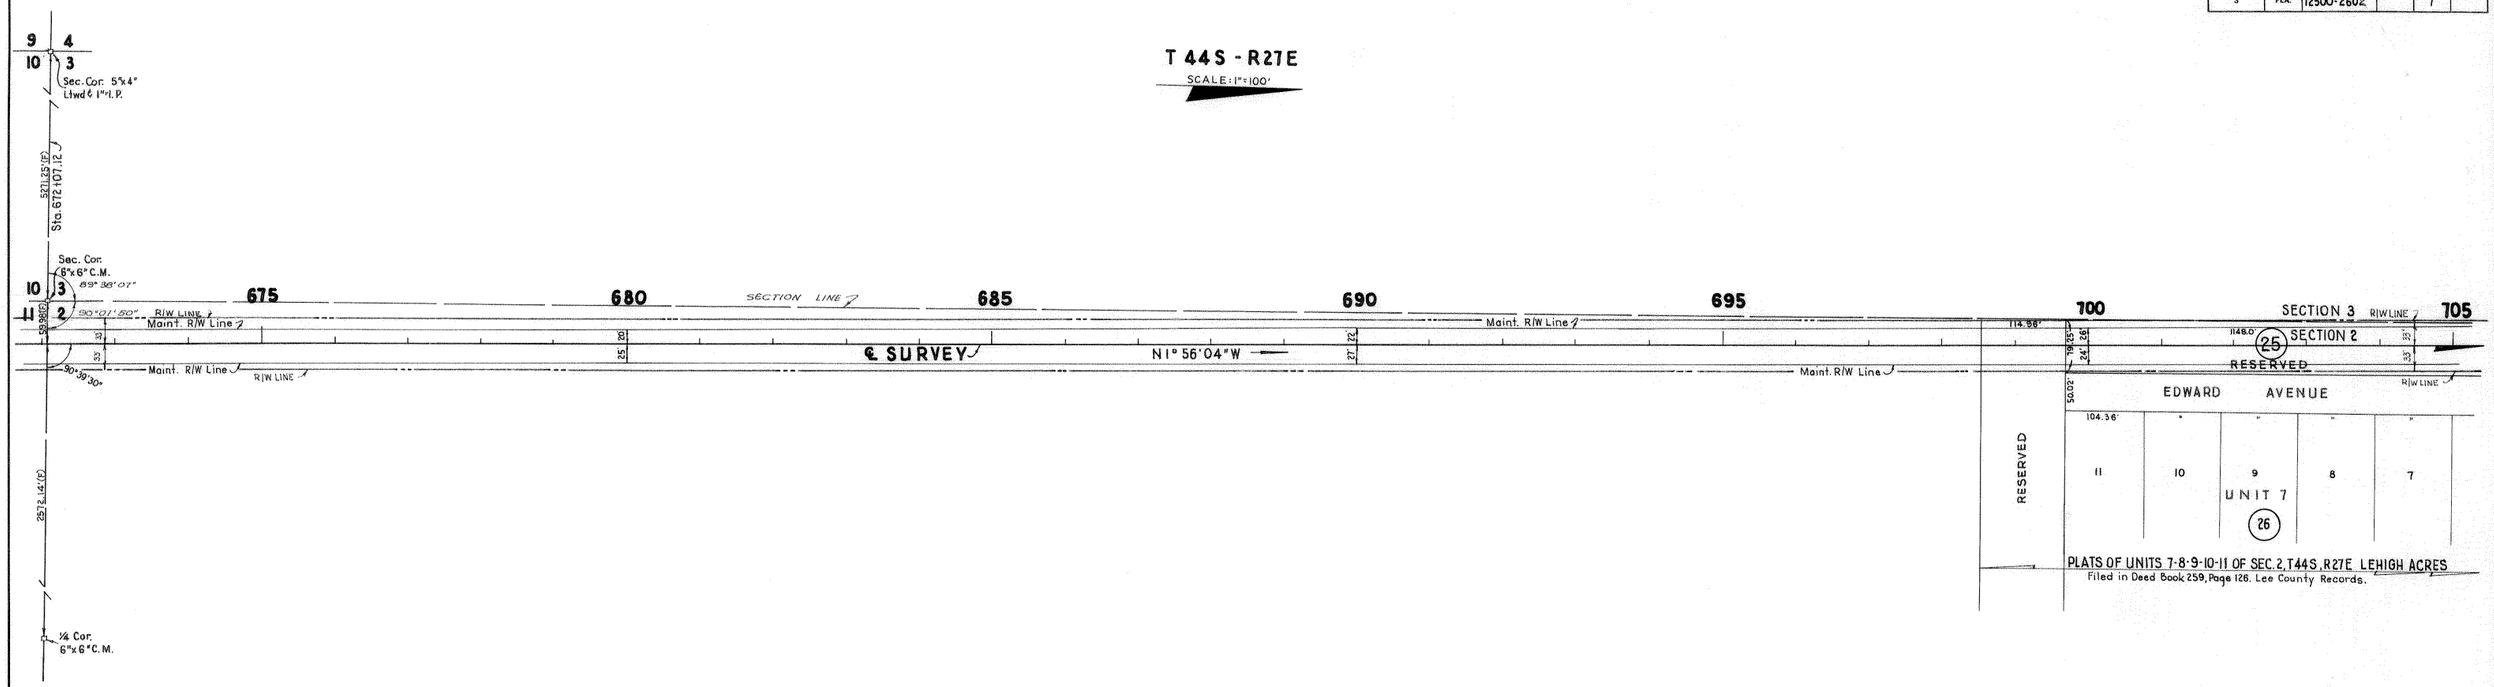

INSERT Nº 1

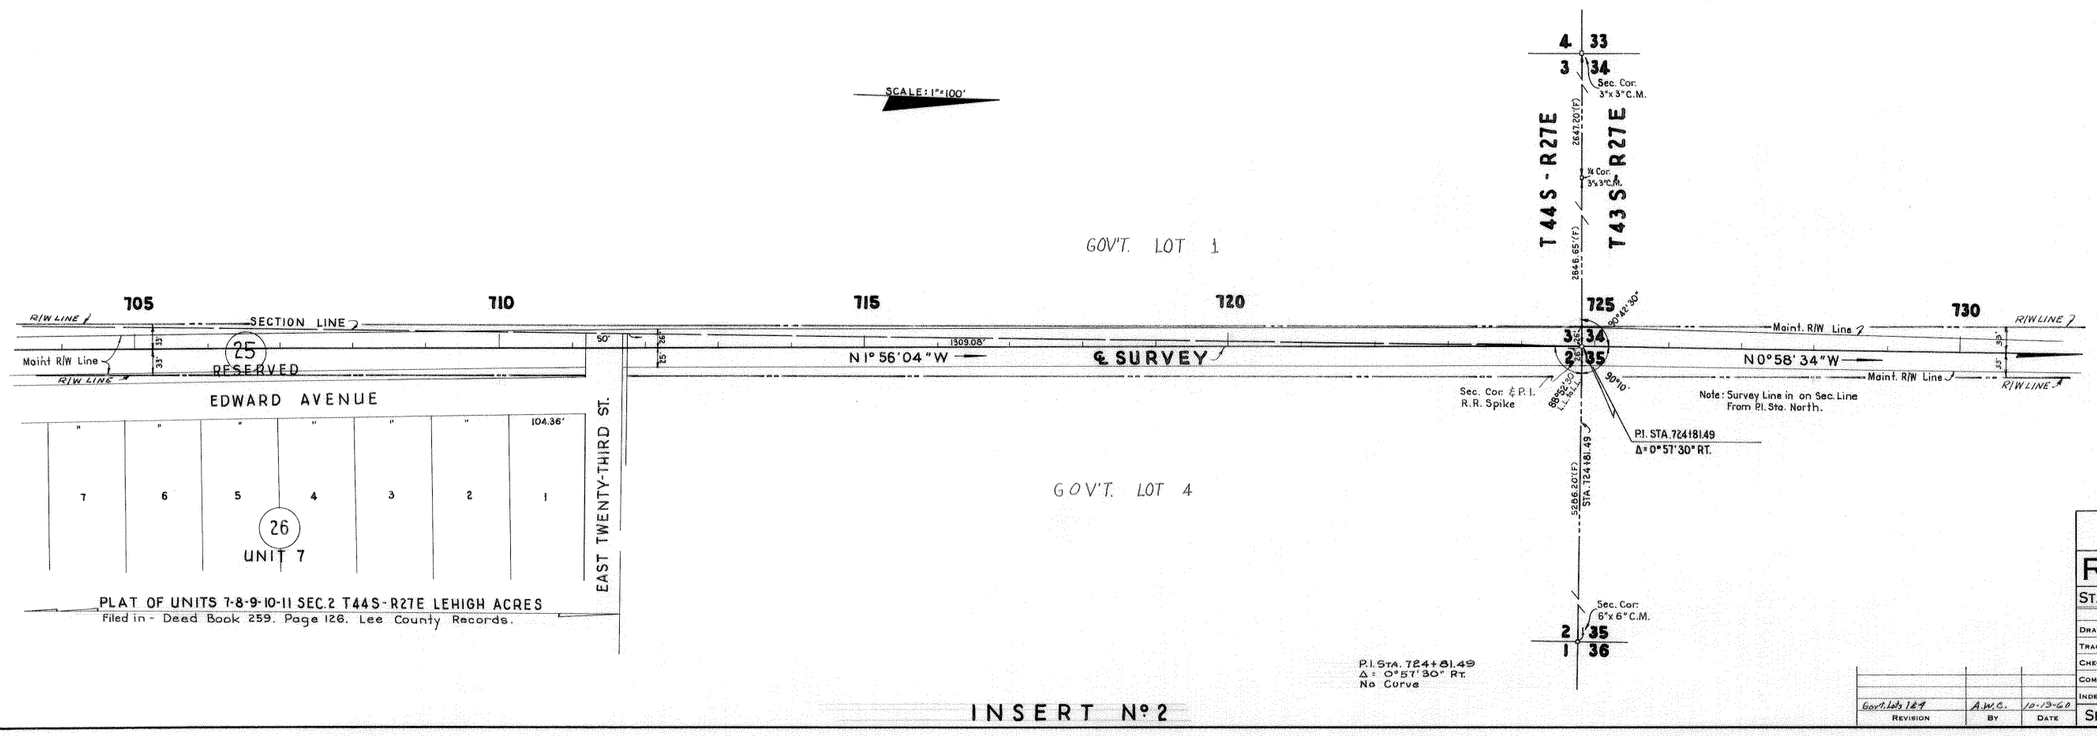

INSERT Nº 2

(f) indicates field dimensions.

INSERTS - PART TWO

STATE OF FLORIDA
STATE ROAD DEPARTMENT

RIGHT OF WAY MAP

STATE ROAD No. S-873 LEE COUNTY

	BY	DATE	APPROVED BY	DATE
DRAWN	W.J.P.	1-5-60	E. M. Johnson DISTRICT ENGINEER	
TRACED	R.H.C.	1-13-60		
CHECKED	D.C.	7-18-60		
COMPARED			ENGINEER OF RIGHTS OF WAY	
INDEXED			Horton Buchanan 10-7-60 STATE HIGHWAY ENGINEER	

REVISION	BY	DATE
Gov't. Lots 1 & 4	A.W.C.	10-13-60

SECTION 12500-2602 SHEET 7 OF

FED. ROAD DIV. No.	STATE	SEC. AND JOB No.	FISCAL YEAR	SHEET No.	TOTAL SHEETS
3	FLA.	12500-2602		8	

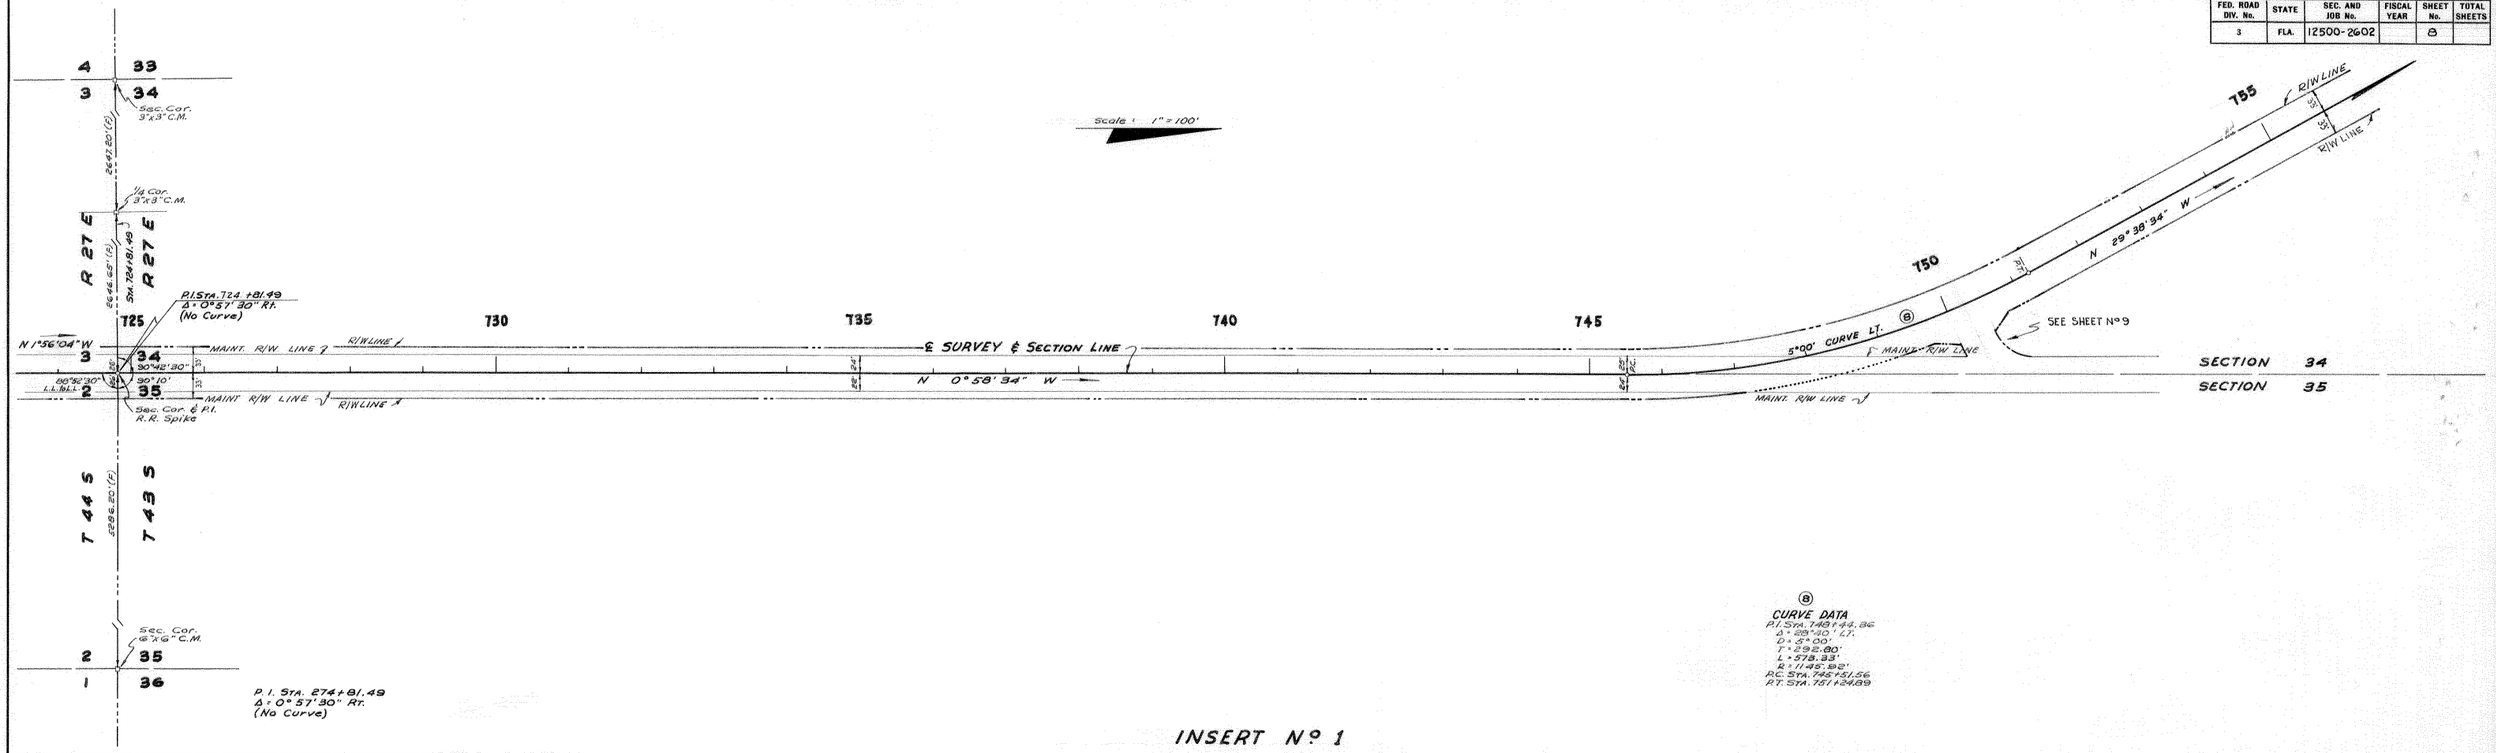

(F) Indicates field dimensions.

INSERTS
PART TWO

STATE OF FLORIDA
STATE ROAD DEPARTMENT

RIGHT OF WAY MAP

STATE ROAD No. S-873 LEE COUNTY

	BY	DATE	APPROVED BY	DATE
DRAWN	W.J.P	7-6-60	H. M. Johnson	
TRACED	W.E.S	7-15-60		DISTRICT ENGR.
CHECKED	D.C	7-18-60		
COMPARED				ENGINEER OF RIGHTS OF WAY
INDEXED			Herbert Buchan for	10-7-60 STATE HIGHWAY ENGINEER

REVISION	BY	DATE

SECTION 12500-2602 SHEET 8 OF

FED. ROAD DIV. No.	STATE	SEC. AND JOB No.	FISCAL YEAR	SHEET No.	TOTAL SHEETS
3	FLA.	12500-2602		9	

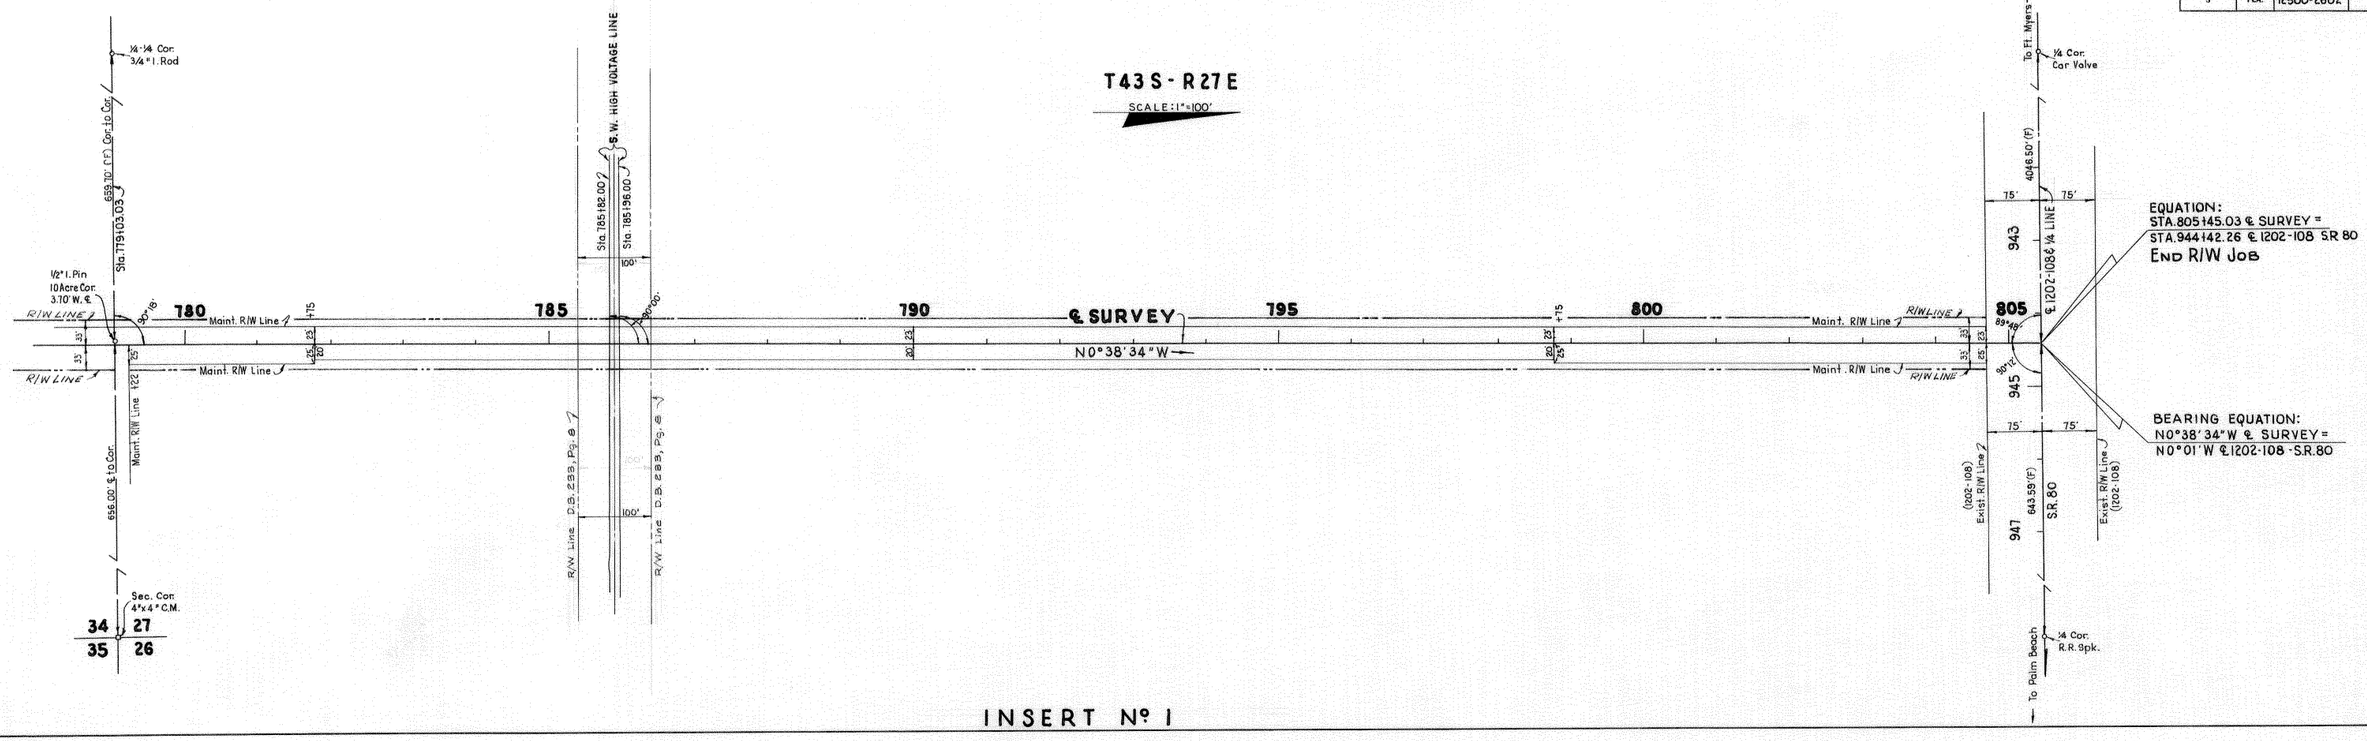

INSERT Nº 1

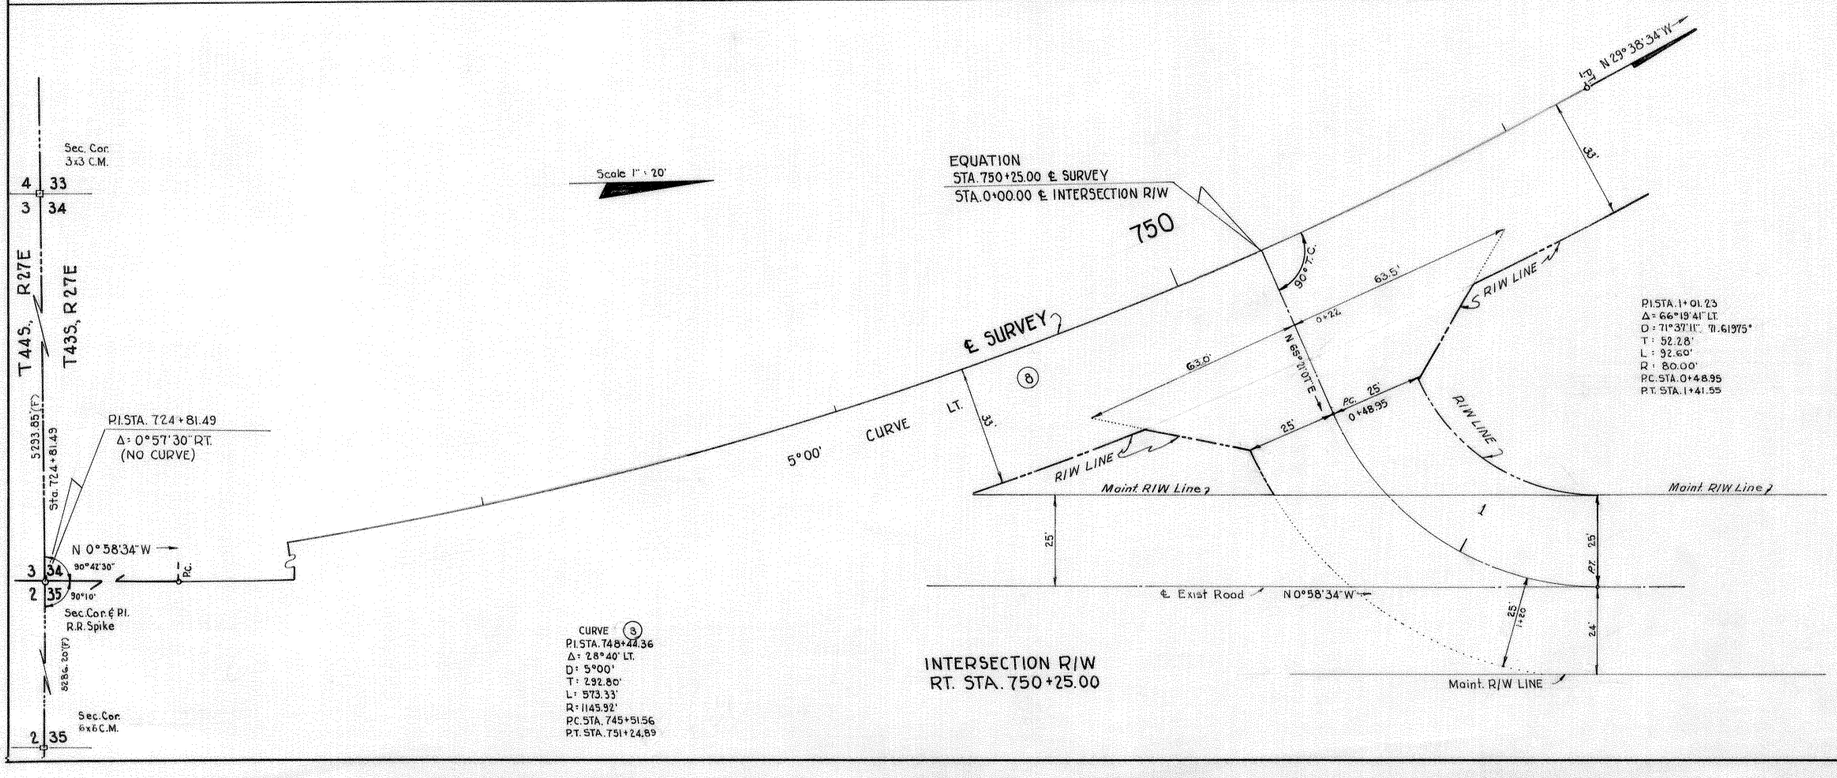

INTERSECTION R/W

INSERT — PART TWO

STATE OF FLORIDA
STATE ROAD DEPARTMENT

RIGHT OF WAY MAP

STATE ROAD No. S-873 LEE COUNTY

	By	Date	Approved By	Date
Drawn	W.J.P.	7-7-60	H. M. Johnson	District Engr.
Traced	R.H.C.	7-13-60		
Checked	D.C.	7-18-60		
Compared			Horton Buchan for	Engineer of Rights of Way, State Highway Engineer 10-7-60
Indexed				

Revision	By	Date

SECTION. 12500-2602 SHEET 9 OF

FED. ROAD DIV. No.	STATE	SEC. AND JOB No.	FISCAL YEAR	SHEET No.	TOTAL SHEETS
3	FLA.	12500-2602		10	

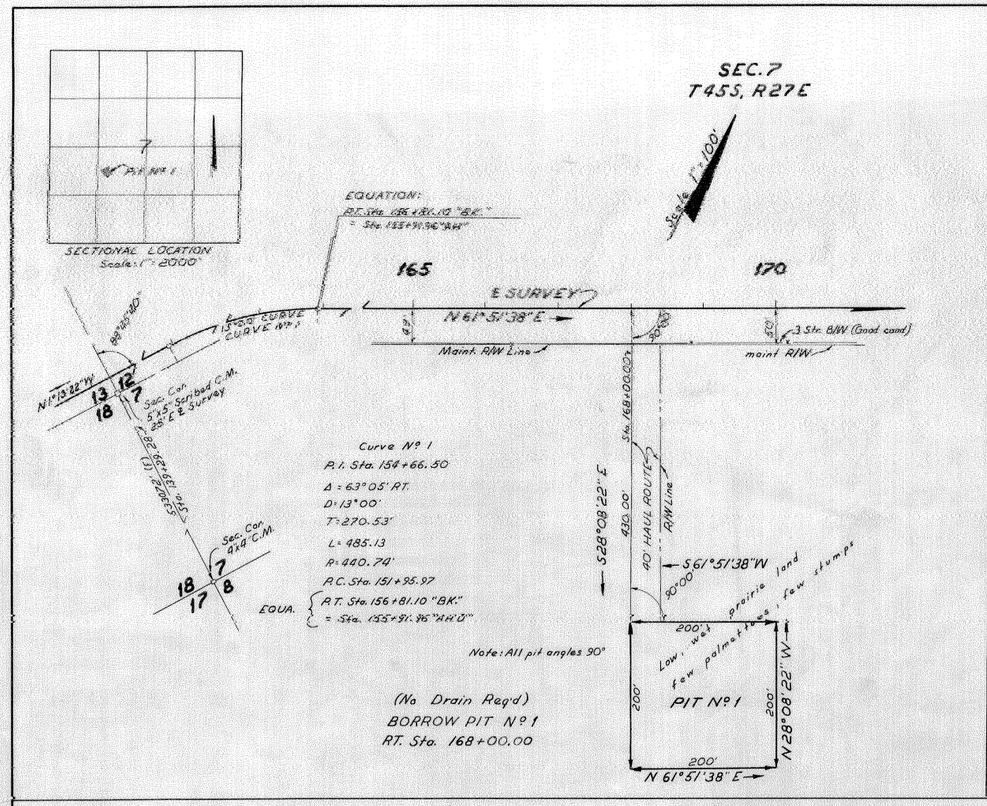

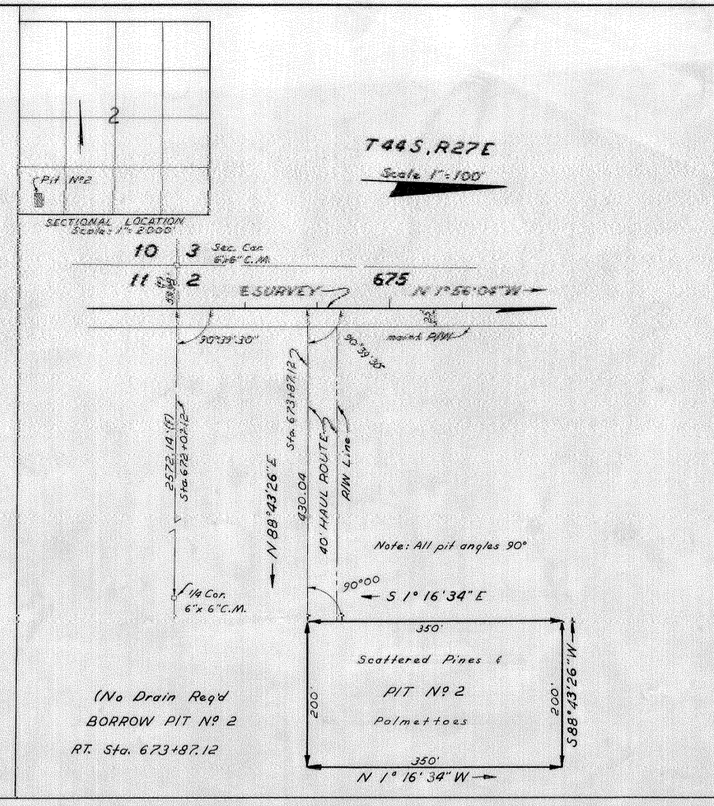

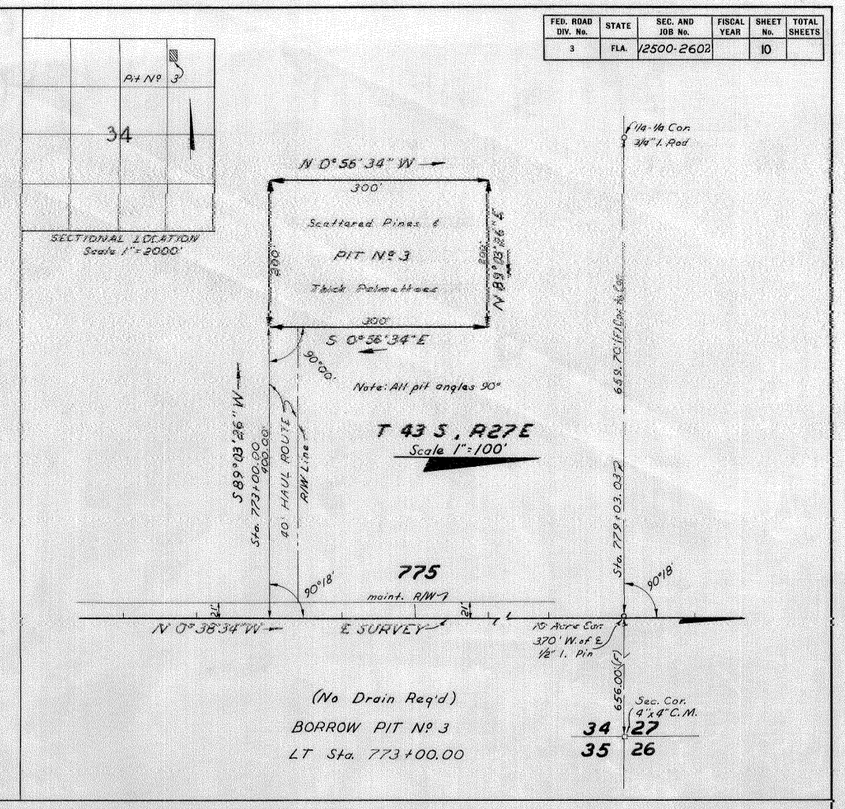

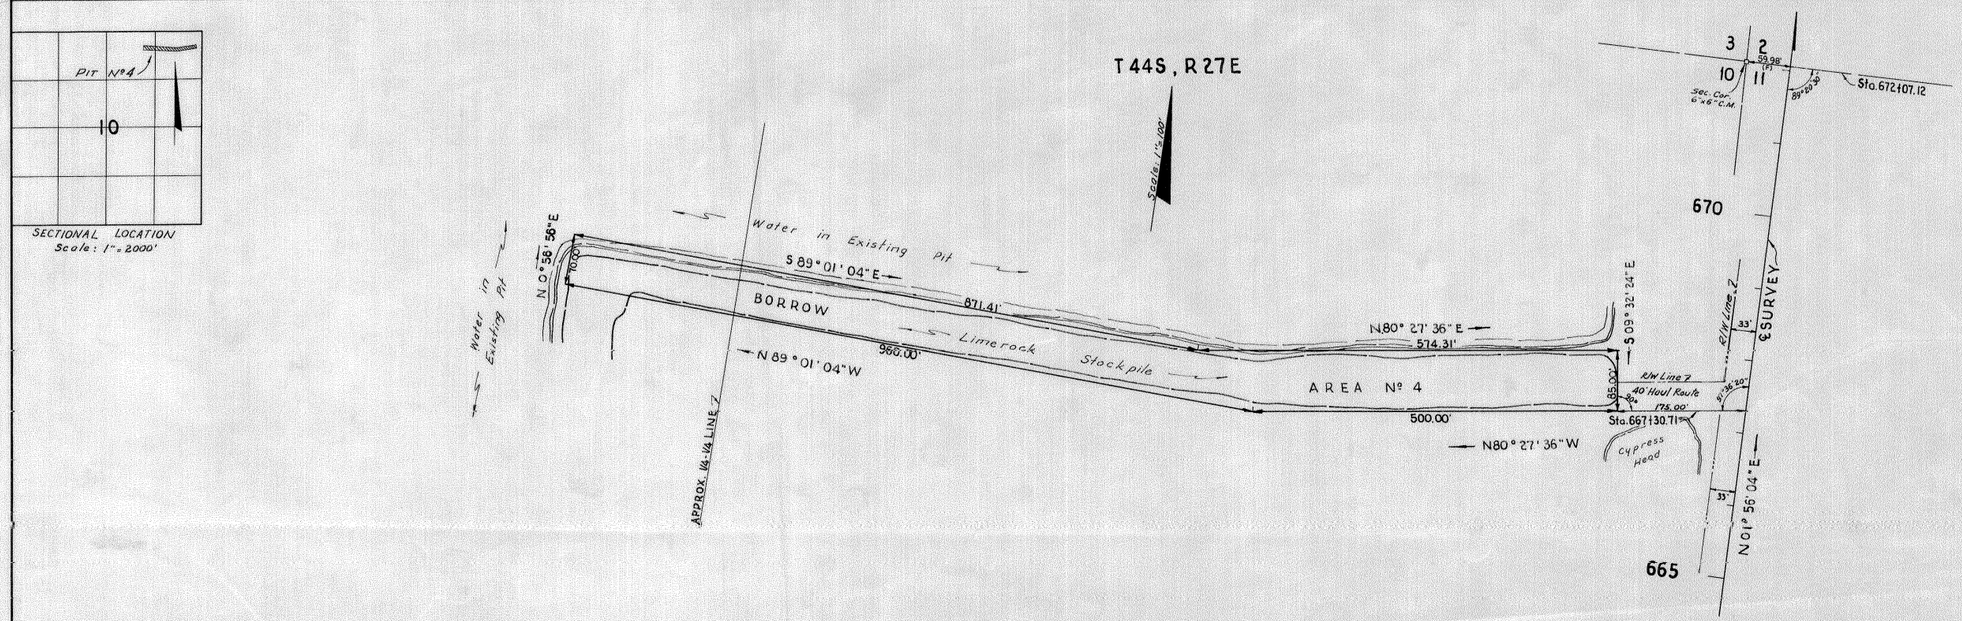

BORROW AREA No 4
LT. STA. 667+30.71

BORROW PITS

Plotted from Yellow-Back Book dated August, 1960

STATE OF FLORIDA
STATE ROAD DEPARTMENT

RIGHT OF WAY MAP

STATE ROAD No. LEE COUNTY

	BY	DATE	APPROVED BY	DATE
DRAWN	E.E.T. & D.C.	8-30-60		
TRACED	G.B. & E.E.T.	9-1-60	DISTRICT ENG.	
CHECKED	E.E.I.	9-1-60		
COMPARED			ENGINEER OF RIGHTS OF WAY	
INDEXED			STATE HIGHWAY ENGINEER	

REVISION	BY	DATE

SECTION 12500-2602 SHEET 10 OF