FED. ROAD DIV. No.	STATE	F. A. PROJECT NO.	FISCAL YEAR	SHEET No.
3	FLA.			

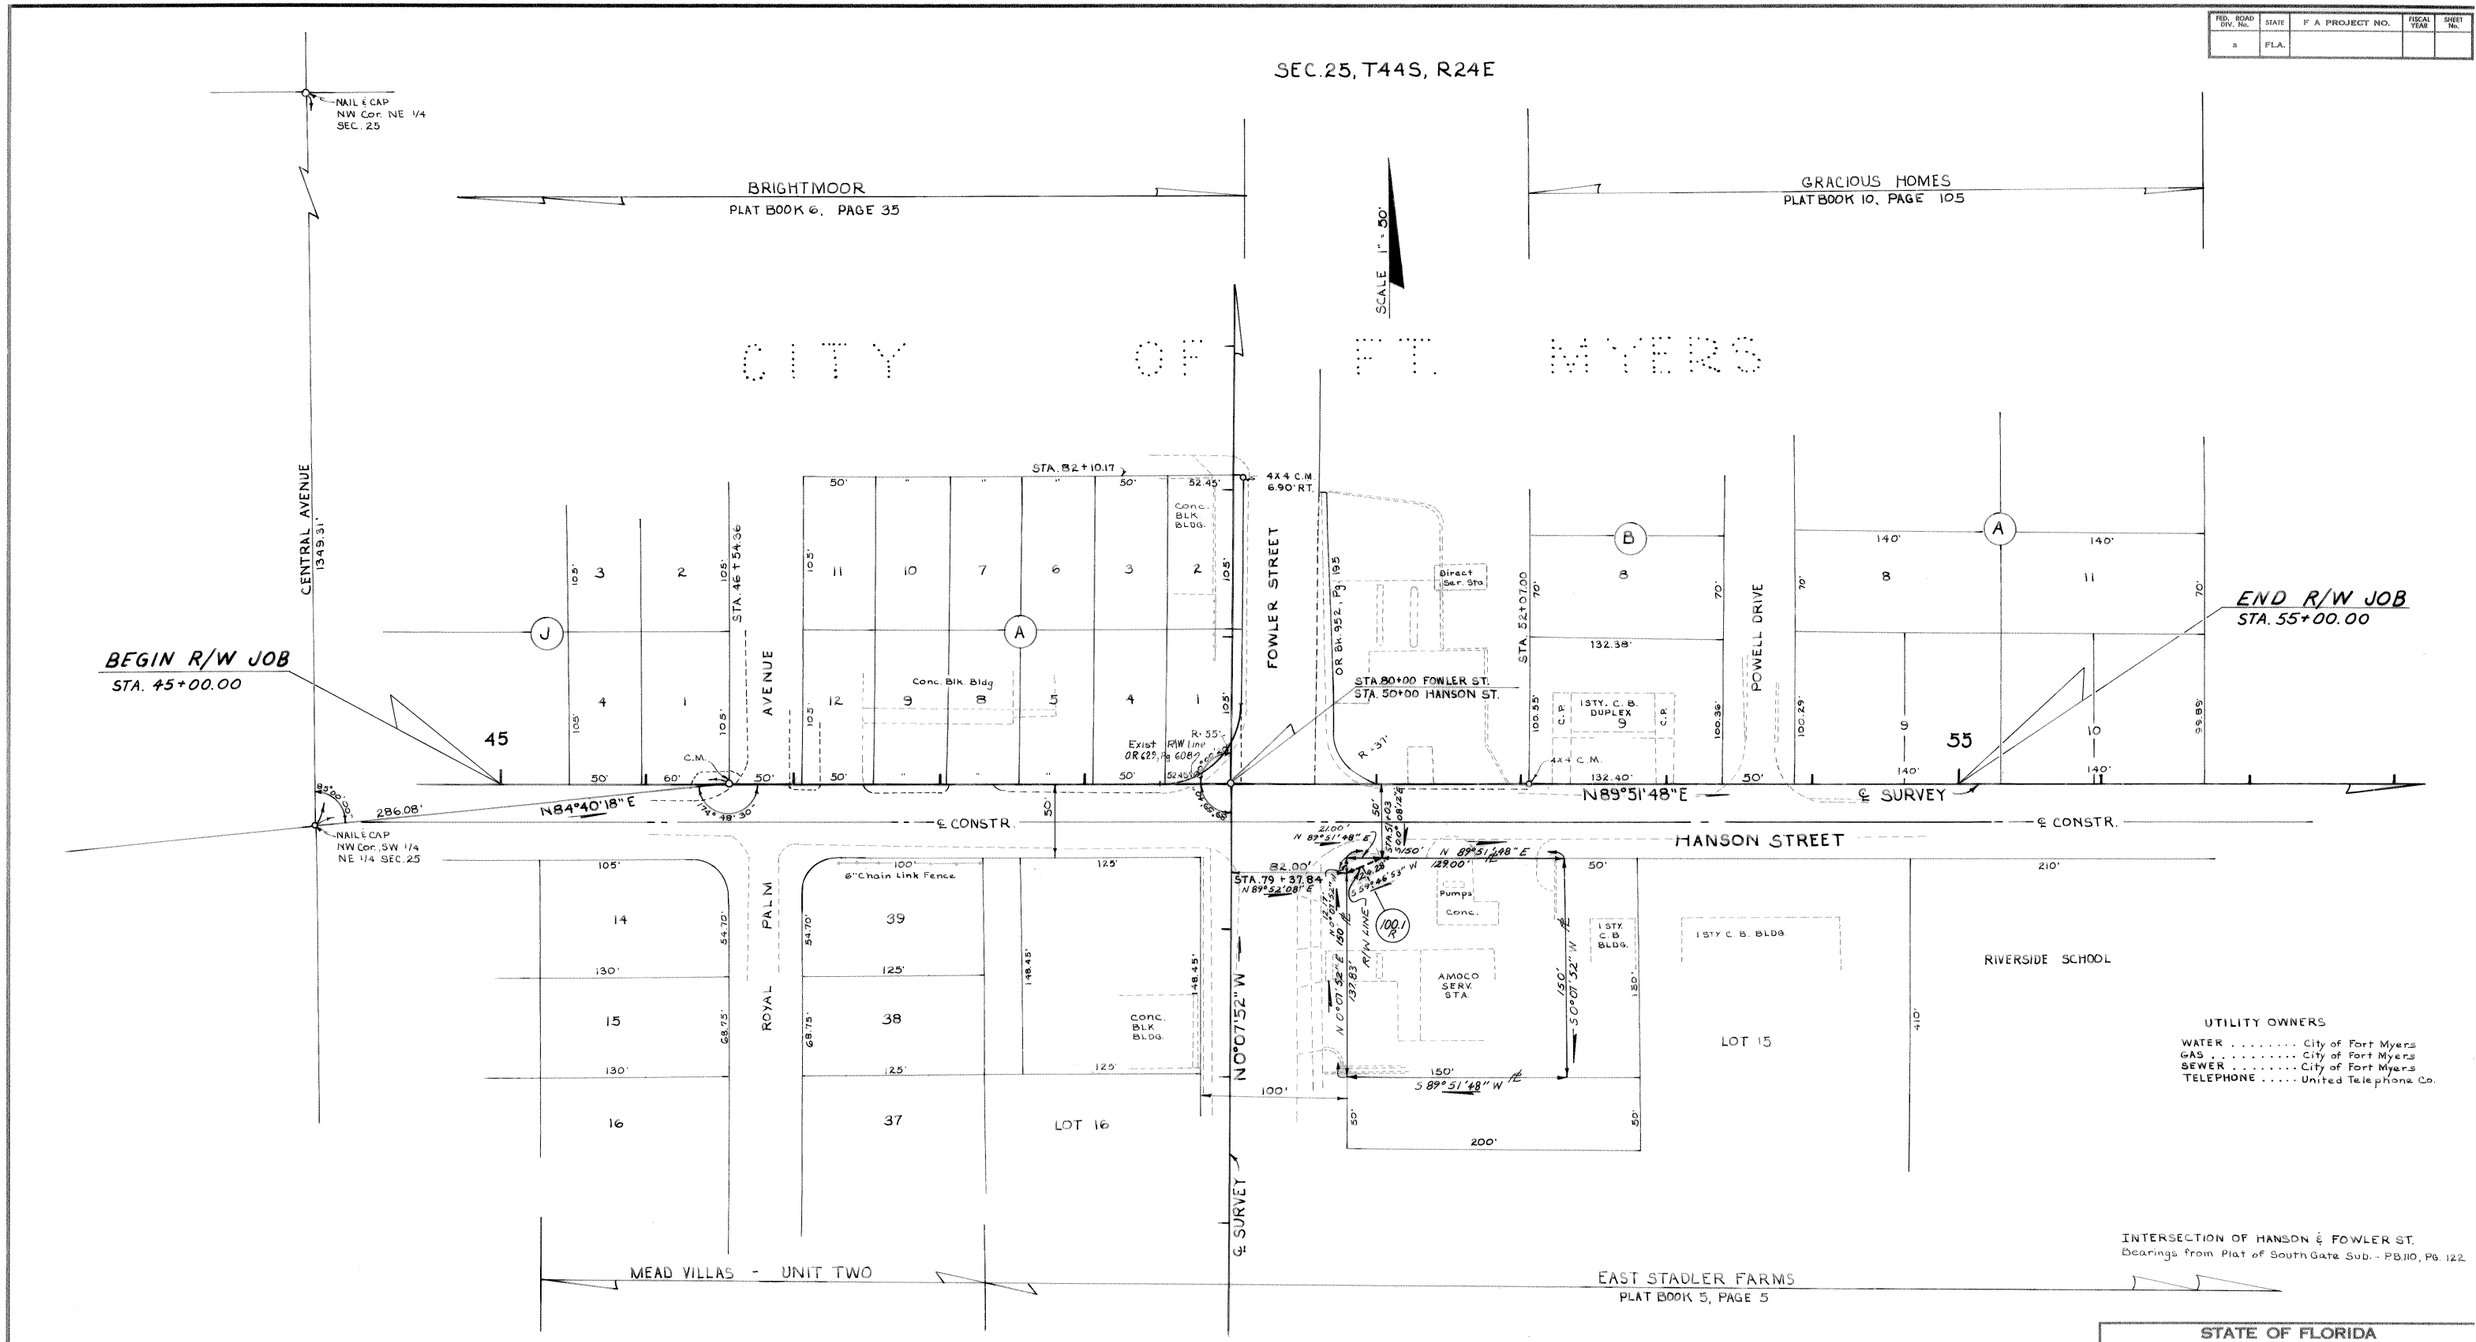

TABLE OF OWNERSHIPS

PARCEL NO.	SHEET NO.	NAME	AREA TAKEN	REMAINDERS RIGHT	REMAINDERS LEFT	COMMENTS
100.1R	1	KATHERINE D. COULTER, ET AL	128 ±/-	0.517 Ac.		

REVISION	BY	DATE
Chg Name add R Par 100	JWD-MLH	11-30-79

STATE OF FLORIDA
DEPARTMENT OF TRANSPORTATION

RIGHT OF WAY MAP

STATE ROAD No. LEE COUNTY

	BY	DATE	APPROVED BY	DATE
DRAWN	W.J.P.	10-12-78	C. W. Monk Da Oca	DISTRICT ENGINEER
TRACED	R.C.	10-16-78		
CHECKED	C.U.K.	10-23-78	H. G. Ward 1-5-79	ENGINEER OF RIGHT OF WAY
COMPARED				
INDEXED				STATE HIGHWAY ENGINEER

SECTION 12502-2607 SHEET 1 OF 1

B.I. NO. 124523