FED. ROAD DIV. No.	STATE	SEC. AND JOB No.	FISCAL YEAR	SHEET No.	TOTAL SHEETS
3	FLA.				

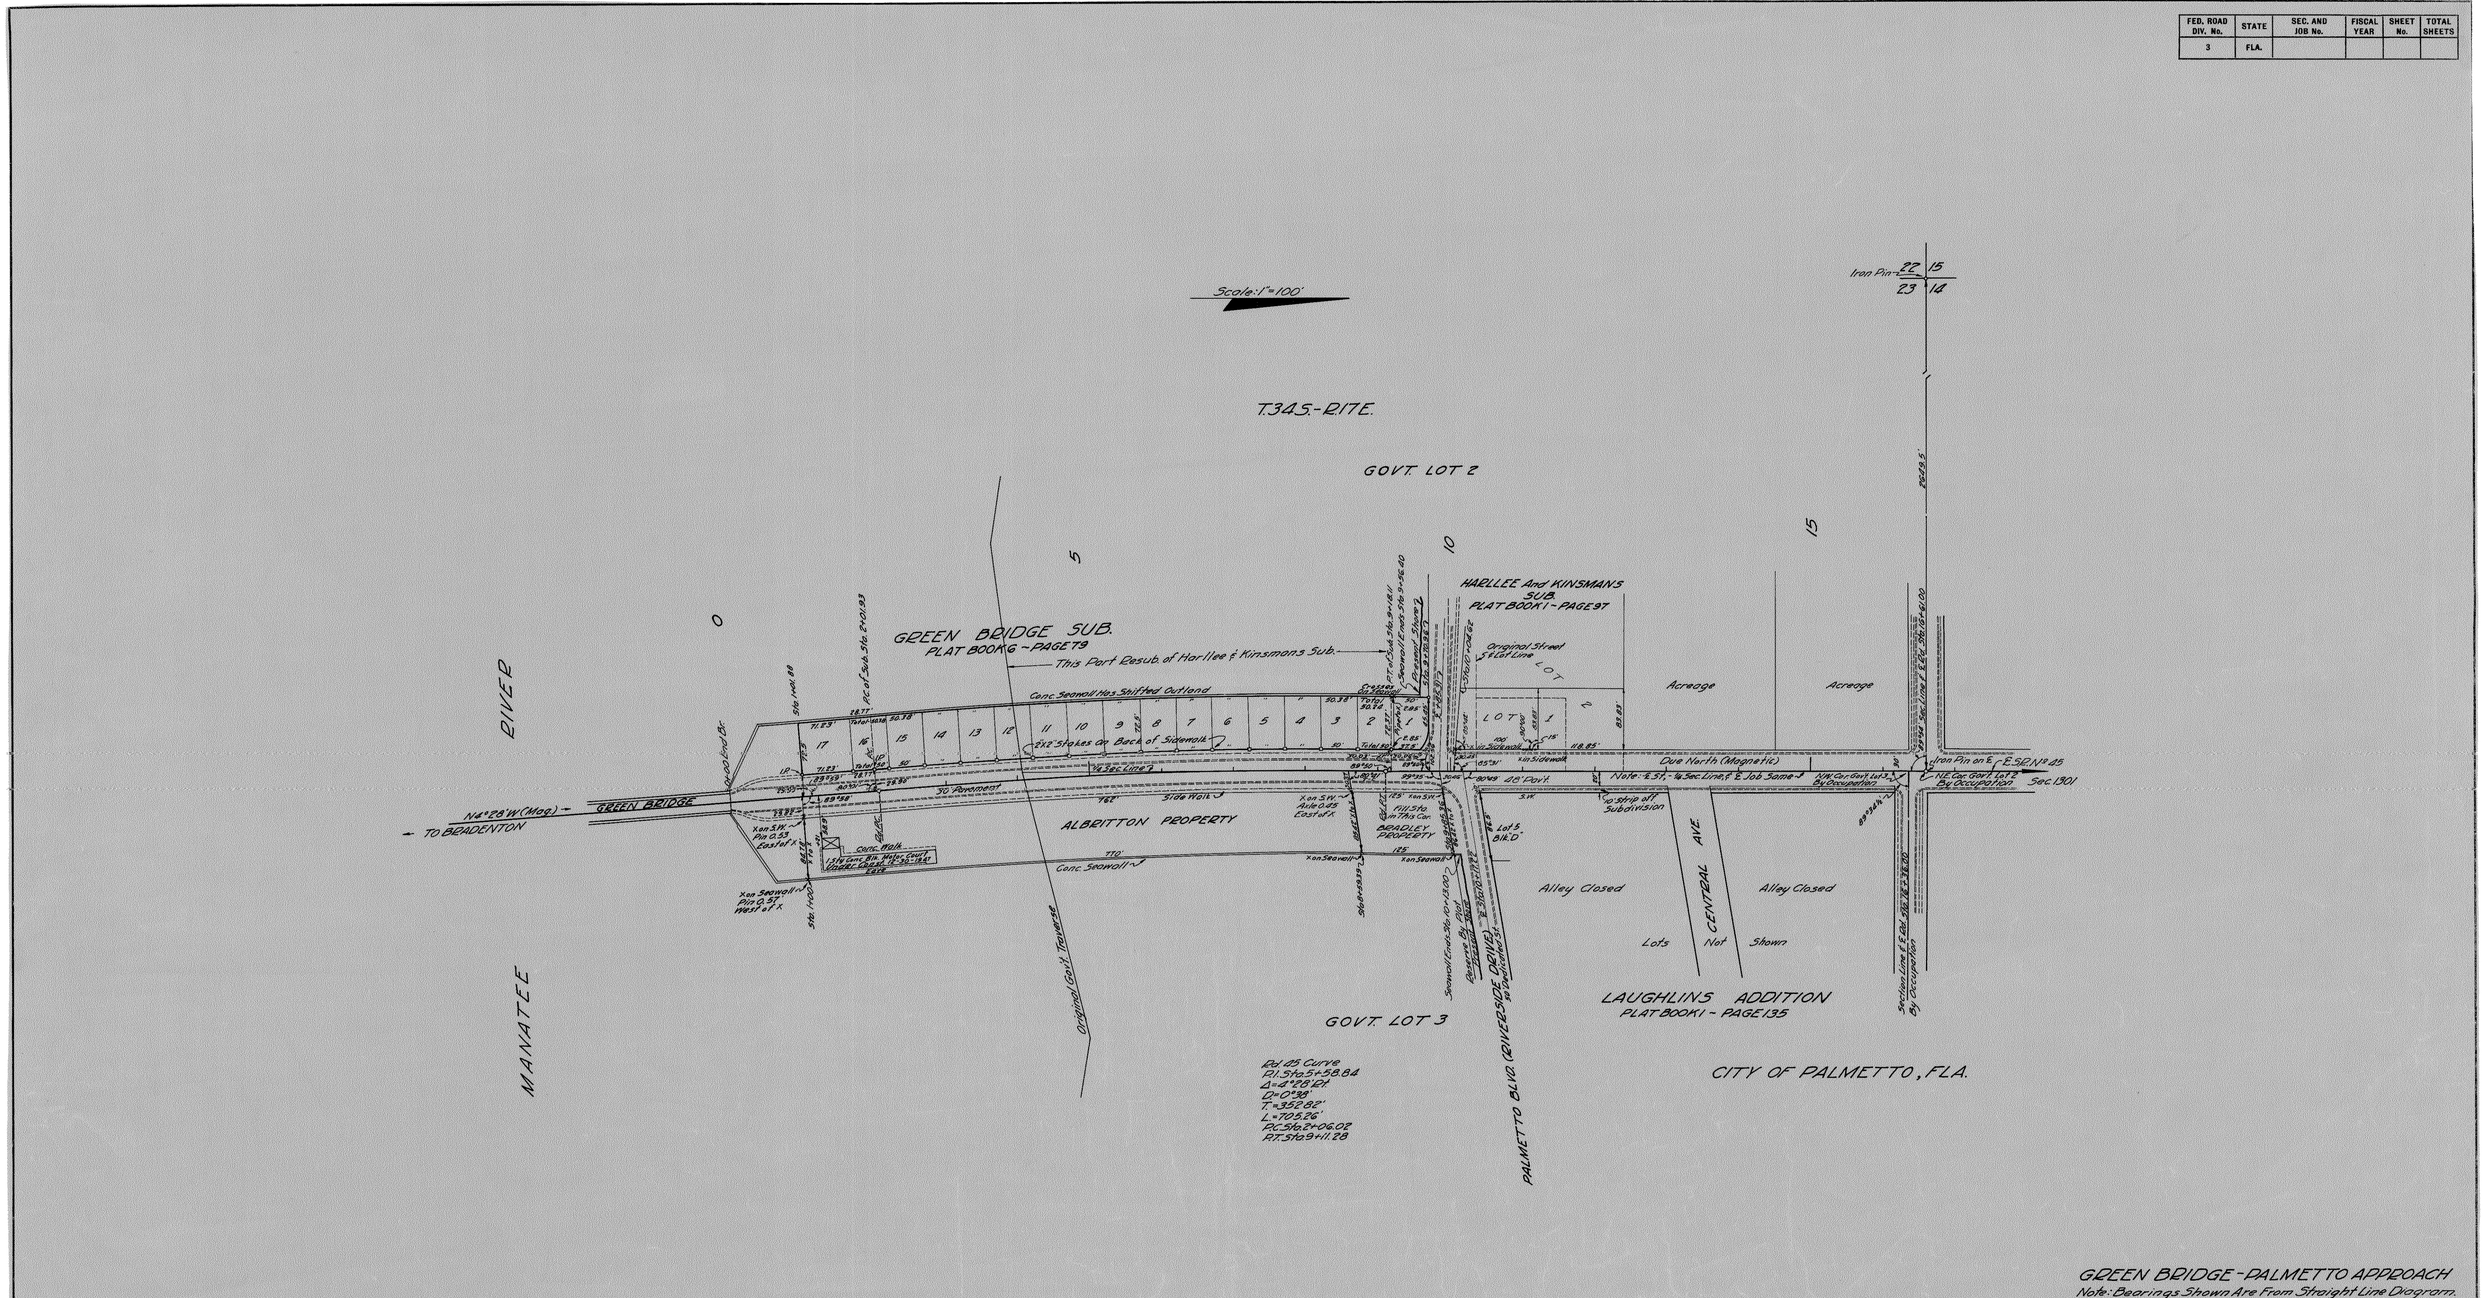

GREEN BRIDGE - PALMETTO APPROACH

Note: Bearings Shown Are From Straight Line Diagram.

STATE OF FLORIDA
STATE ROAD DEPARTMENT

RIGHT OF WAY MAP

SECTION No. 1301

ROAD No. 45 — MANATEE COUNTY

SCALE 1" = 100'	NAMES	DATES	APPROVED BY
DRAWN	C.E.I.	1-7-48	
TRACED	R.C.G.	1-8-48	DIVISION ENGINEER
INDEXED			
REVISED			STATE HIGHWAY ENGINEER
REVISED			