FED. ROAD DIV. No.	STATE	SEC. AND JOB No.	FISCAL YEAR	SHEET No.	TOTAL SHEETS
3	FLA.	13010-2501		1	

SE 1/4 OF SW 1/4
SEC. 26, T 34S, R17E

Scale: 1" = 30'

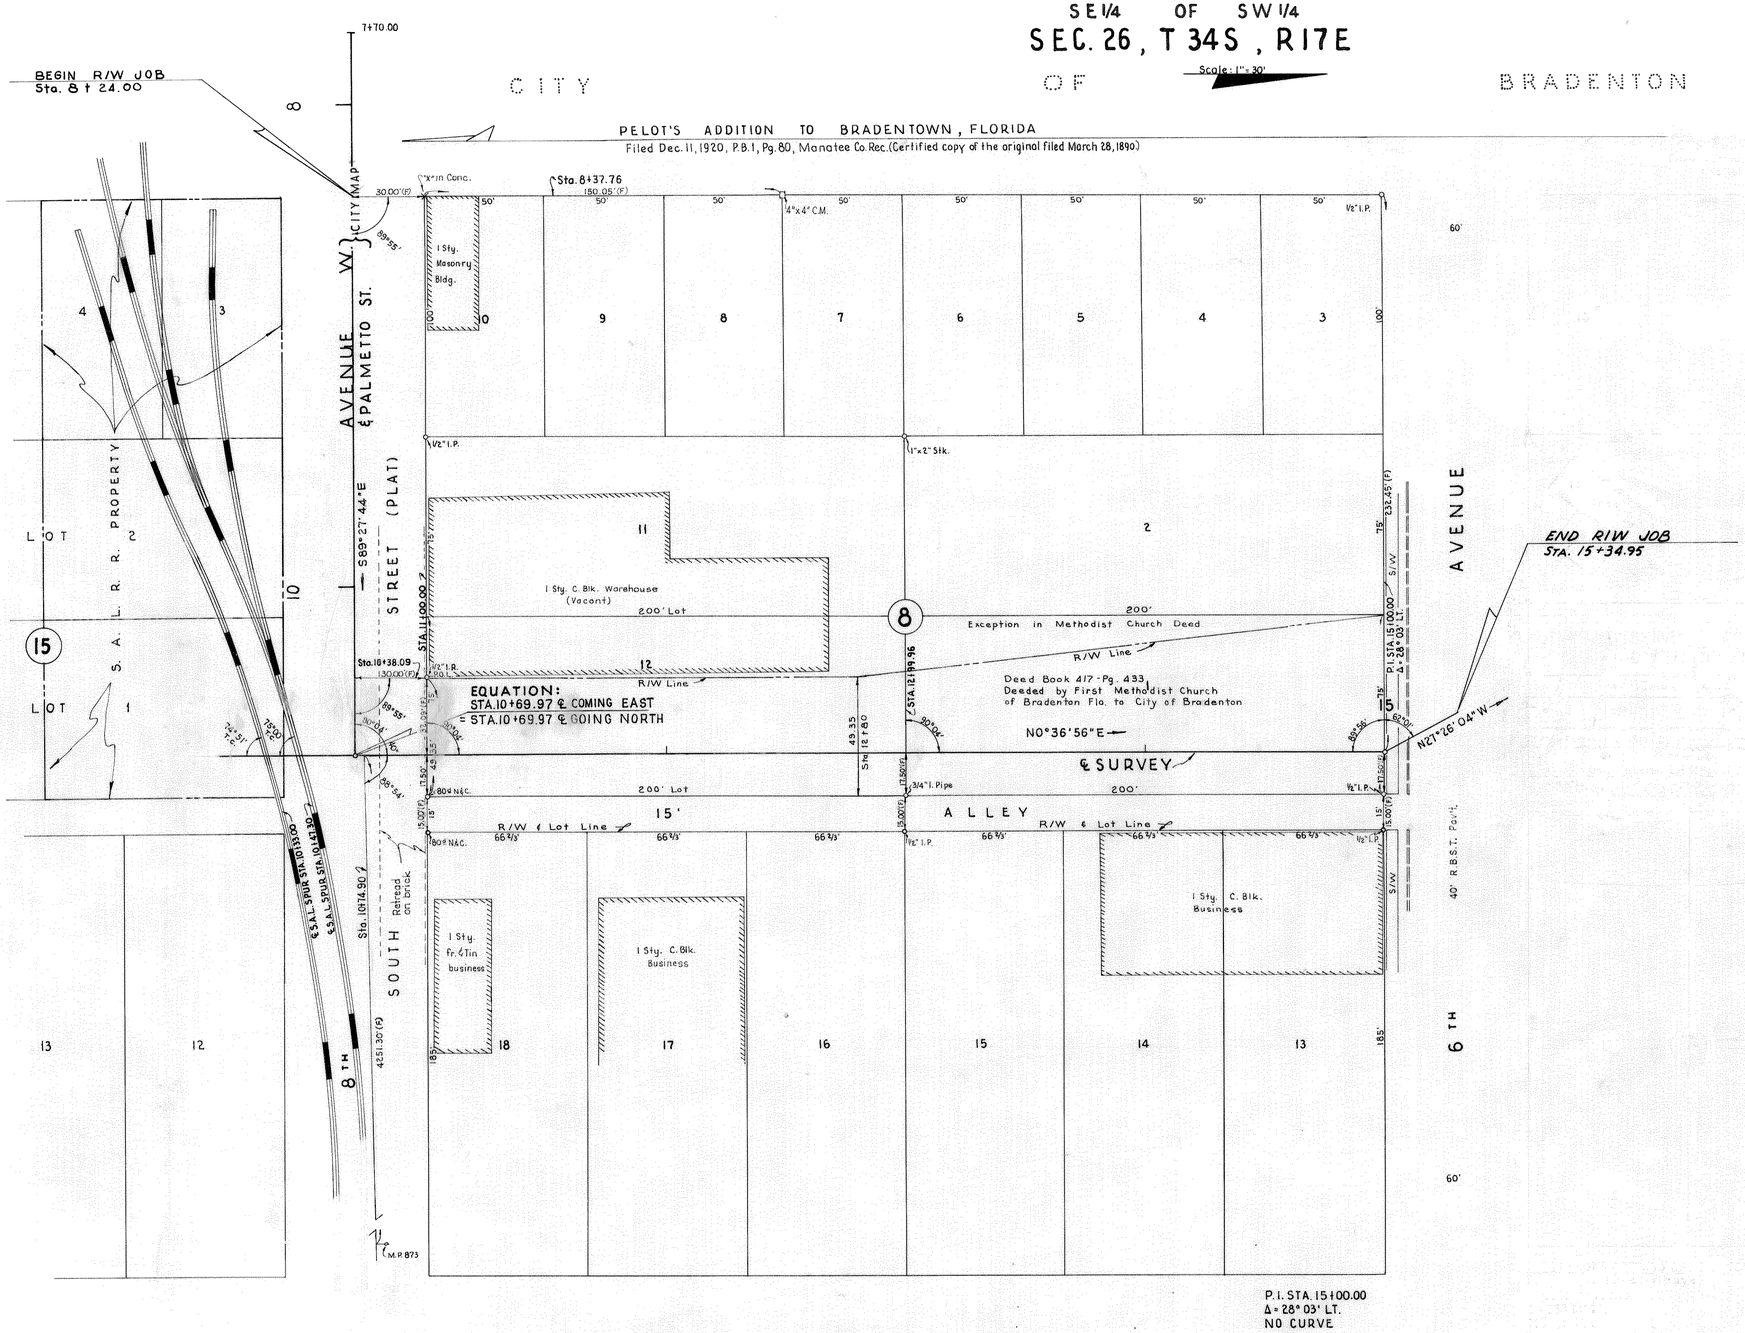

Bearings are brought from Sec. 1315-183
See Sketch Above.

Utility	Owners
Power	Florida Power & Light.
Telephone	General Telephone Co.
Water	City of Bradenton
Storm Sewers	City of Bradenton
Sanitary Sewers	City of Bradenton
Telegraph	Western Union

10TH STREET EXTENSION

Alignment & New Topog taken from field books 512744 & 513731
Alignment & Topog. taken from Yellow-Back Fld. Book dated 1959

STATE OF FLORIDA
STATE ROAD DEPARTMENT

RIGHT OF WAY MAP

STATE ROAD No. 45 MANATEE COUNTY

	By	Date	Approved By	Date
Drawn	E.E.T.	2-25-59	D. M. Johnson	
Traced	E.E.T. R.H.C.	9-7-60 11-30-61		District Engineer
Checked	D.C.	9-22-60		3-21-62
Compared				Engineer of Rights of Way
Indexed				State Highway Engineer

Revision	By	Date

SECTION 13010-2501 SHEET 1 OF