FED. ROAD DIV. No.	STATE	SEC. AND JOB No.	FISCAL YEAR	SHEET No.	TOTAL SHEETS
3	FLA.	1305-		1	

92

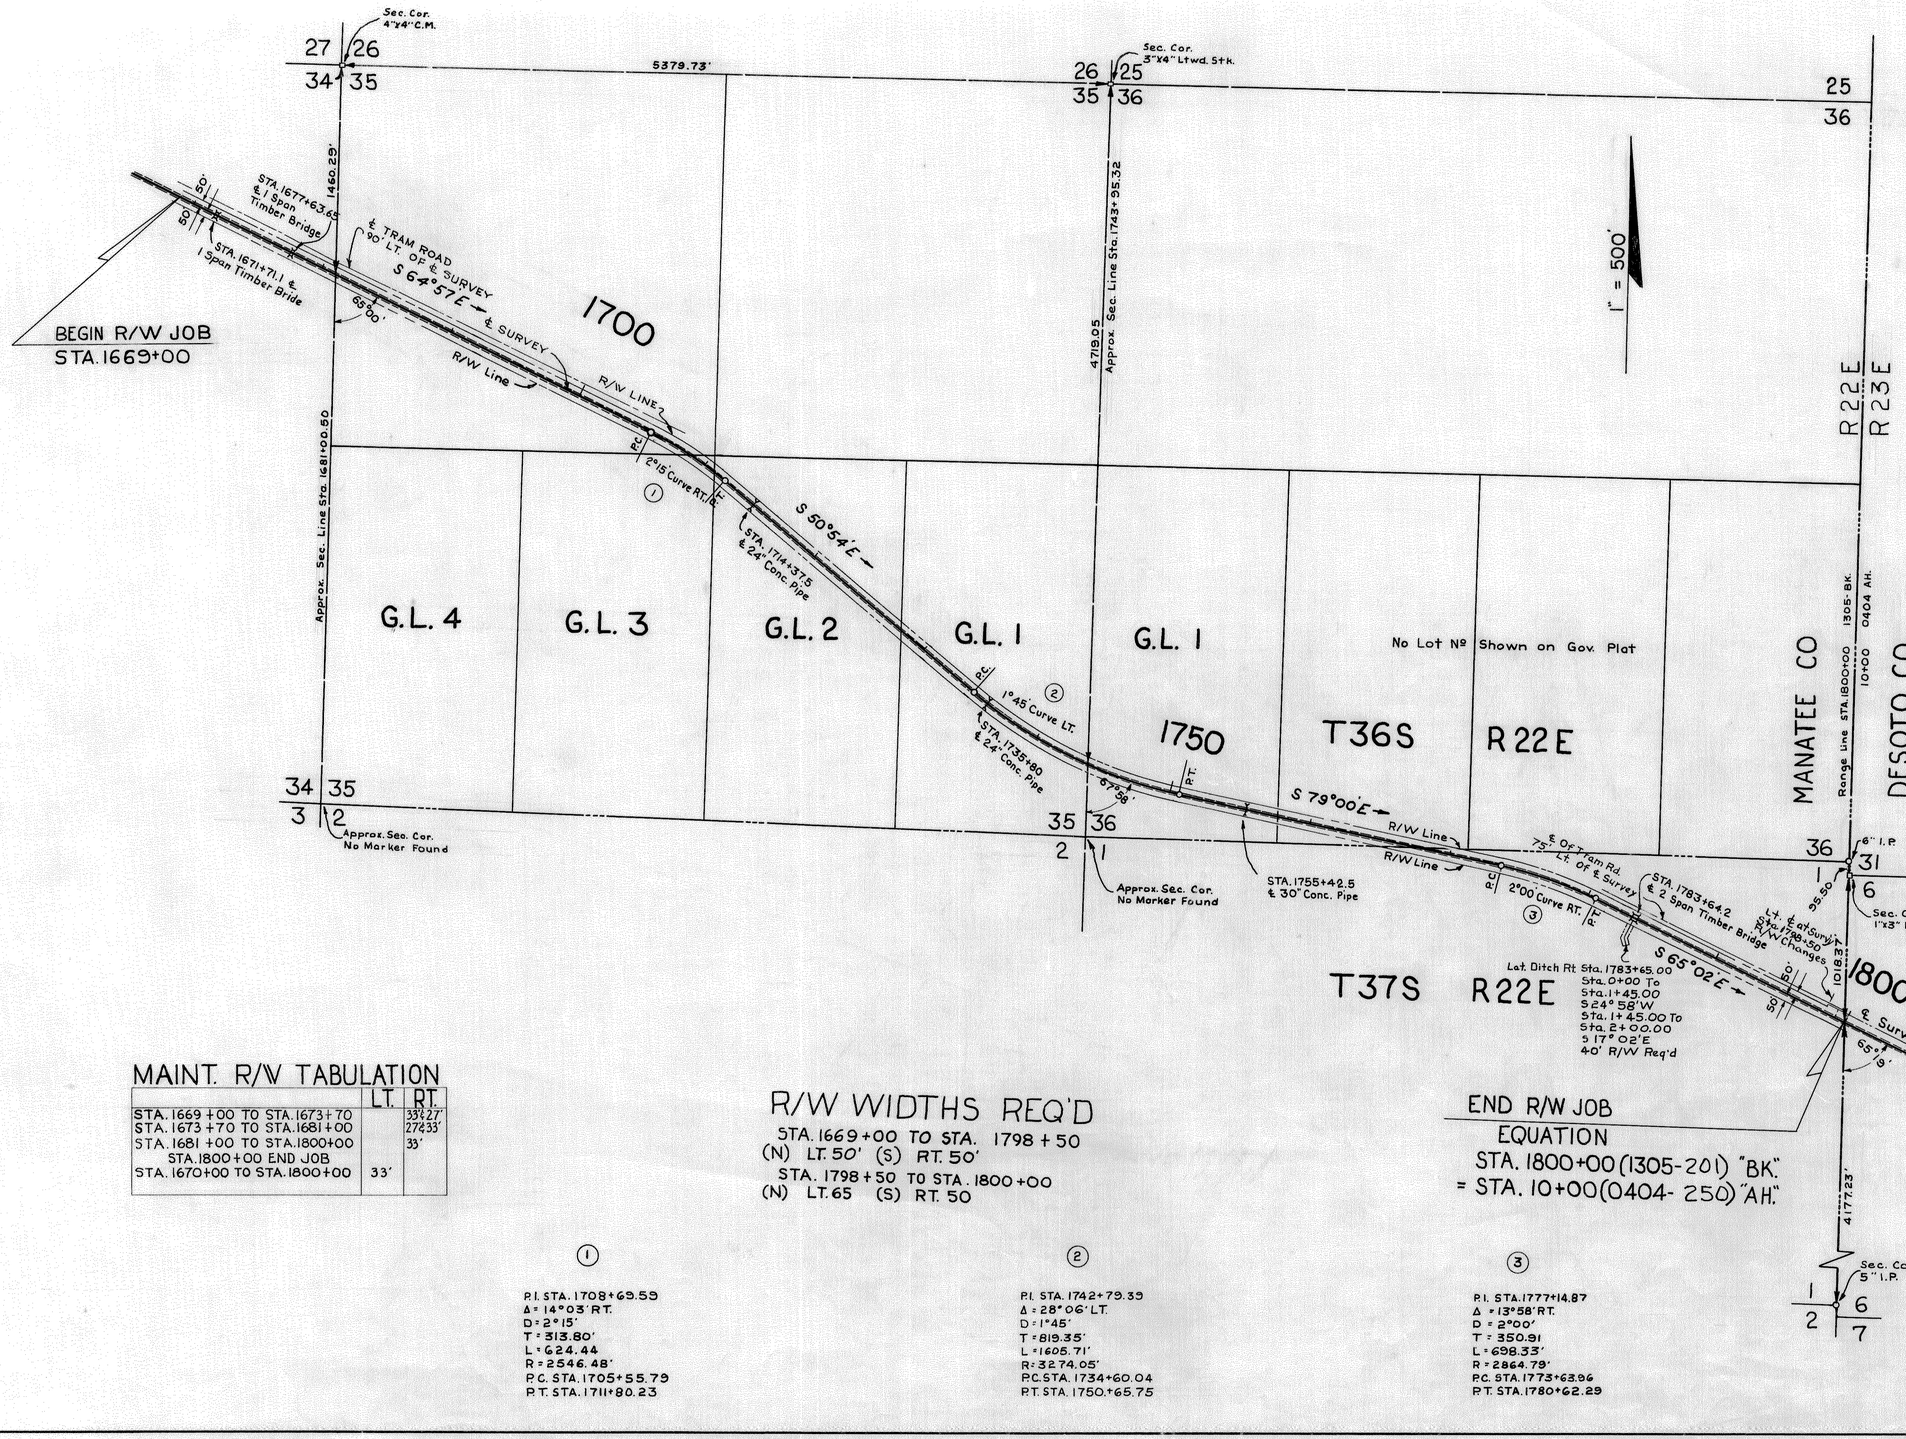

NOTE: Bearings shown are true being calculated from a Polaris Observation on 0404 - Back

NOTE: Telephone Poles Owned By Peninsular Telephone Company

MAINT. R/W TABULATION

	LT.	RT.
STA. 1669 +00 TO STA. 1673+70		33+27'
STA. 1673 +70 TO STA. 1681+00		27+33'
STA. 1681 +00 TO STA. 1800+00		33'
STA. 1800+00 END JOB		
STA. 1670+00 TO STA. 1800+00	33'	

R/W WIDTHS REQ'D

STA. 1669+00 TO STA. 1798 + 50
(N) LT. 50' (S) RT. 50'
STA. 1798 + 50 TO STA. 1800 +00
(N) LT. 65 (S) RT. 50

①
P.I. STA. 1708+69.59
Δ = 14°03' RT.
D = 2°15'
T = 313.80'
L = 624.44
R = 2546.48'
P.C. STA. 1705+55.79
P.T. STA. 1711+80.23

②
P.I. STA. 1742+79.39
Δ = 28°06' LT.
D = 1°45'
T = 819.35'
L = 1605.71'
R = 3274.05'
P.C. STA. 1734+60.04
P.T. STA. 1750+65.75

③
P.I. STA. 1777+14.87
Δ = 13°58' RT.
D = 2°00'
T = 350.91
L = 698.33'
R = 2864.79'
P.C. STA. 1773+63.96
P.T. STA. 1780+62.29

KEY MAP

Topog. & Land Ties Plotted from Field Notebook Nº 258402

STATE OF FLORIDA
STATE ROAD DEPARTMENT

RIGHT OF WAY MAP

SECTION No. 1305- 201 SH. 1
ROAD No. 70 MANATEE COUNTY

SCALE 1"= 500'	NAMES	DATES
DRAWN	B.E.H.	9-9-54
TRACED	R.H.C.	9-13-54
INDEXED		
REVISED		
REVISED		

APPROVED BY
DIVISION ENGINEER
STATE HIGHWAY ENGINEER

CHECKED: E.E.I. - 9-22-54