FED. ROAD DIV. No.	STATE	SEC. AND JOB No.	FISCAL YEAR	SHEET No.	TOTAL SHEETS
3	FLA.	9102-113			

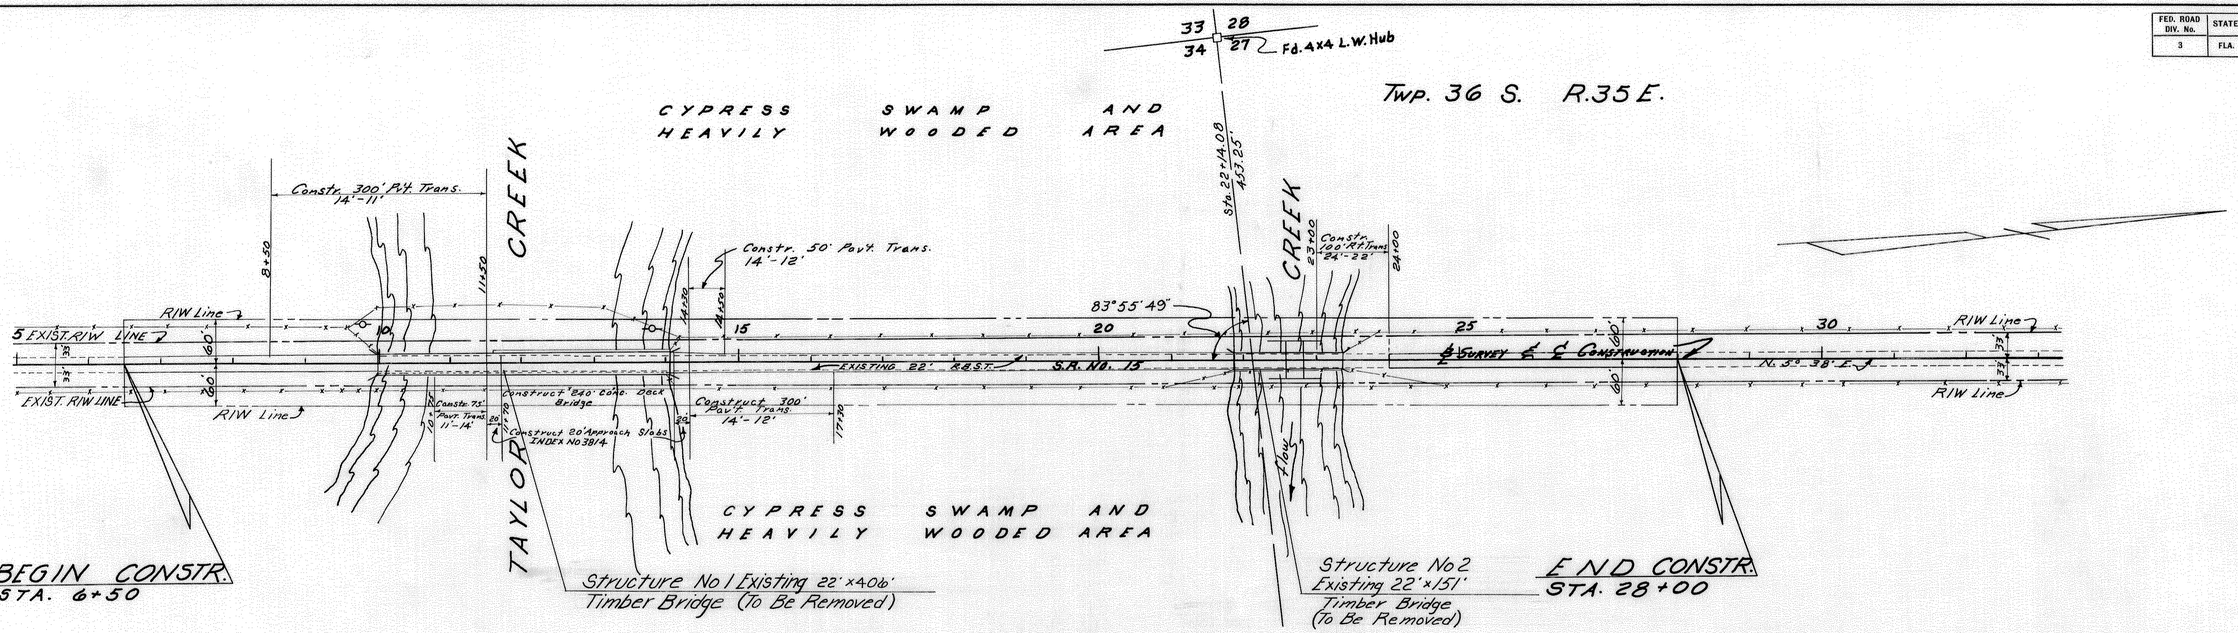

STATE OF FLORIDA
STATE ROAD DEPARTMENT

RIGHT OF WAY MAP

SECTION No. 9102-113

ROAD No. 15 OKEECHOBEE COUNTY

SCALE 1" = 100'	NAMES	DATES	APPROVED BY
DRAWN			ENGINEER OF RIGHTS OF WAY
TRACED	F.K.	8-13-57	
INDEXED			
REVISED			STATE HIGHWAY ENGINEER
REVISED			Aug 15, 57