FED. ROAD DIV. No.	STATE	SEC. AND JOB No.	FISCAL YEAR	SHEET No.	TOTAL SHEETS
3	FLA.	9107	'55	1	3

47

BEGINNING OF SURVEY
Sta. 62+82.94

END OF SURVEY
Sta. 116+87.35

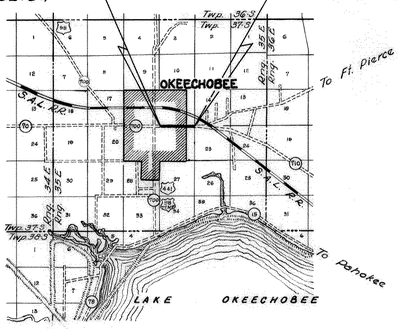

LOCATION SKETCH
Scale 1" = 2 Miles

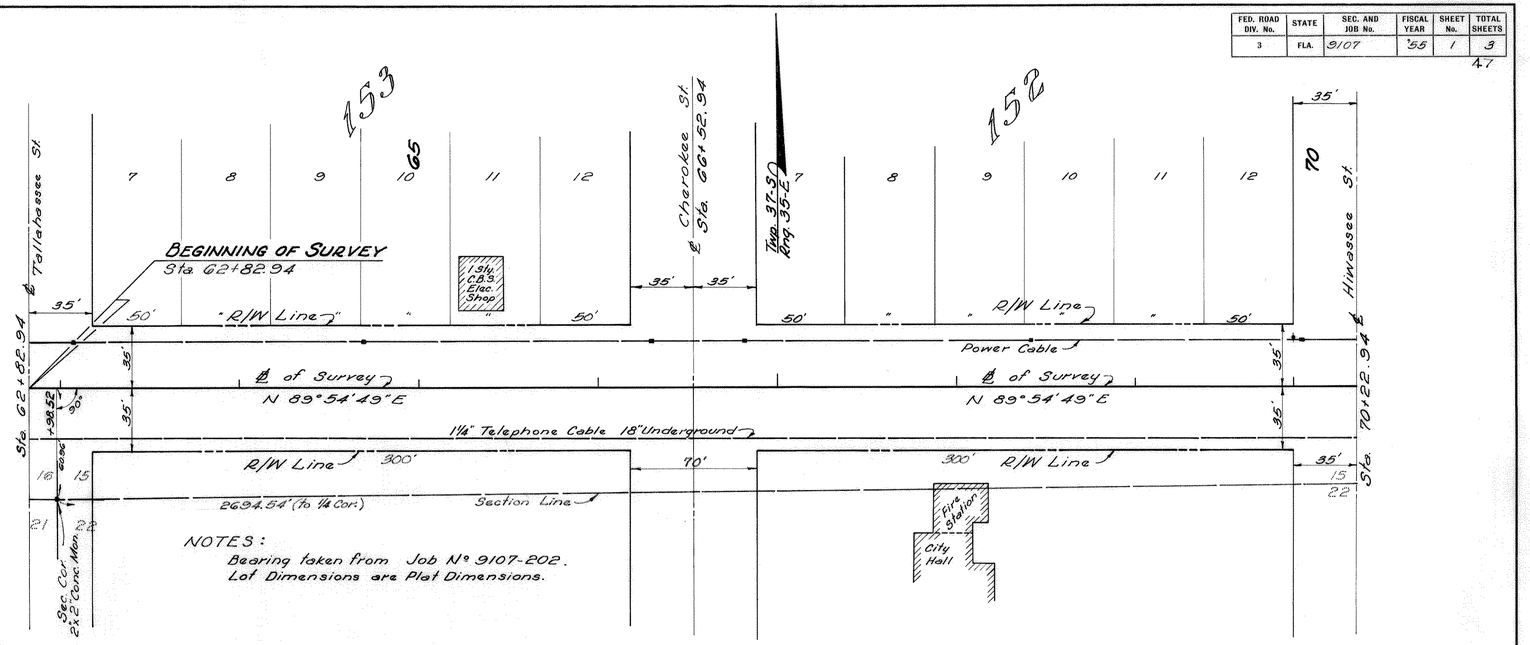

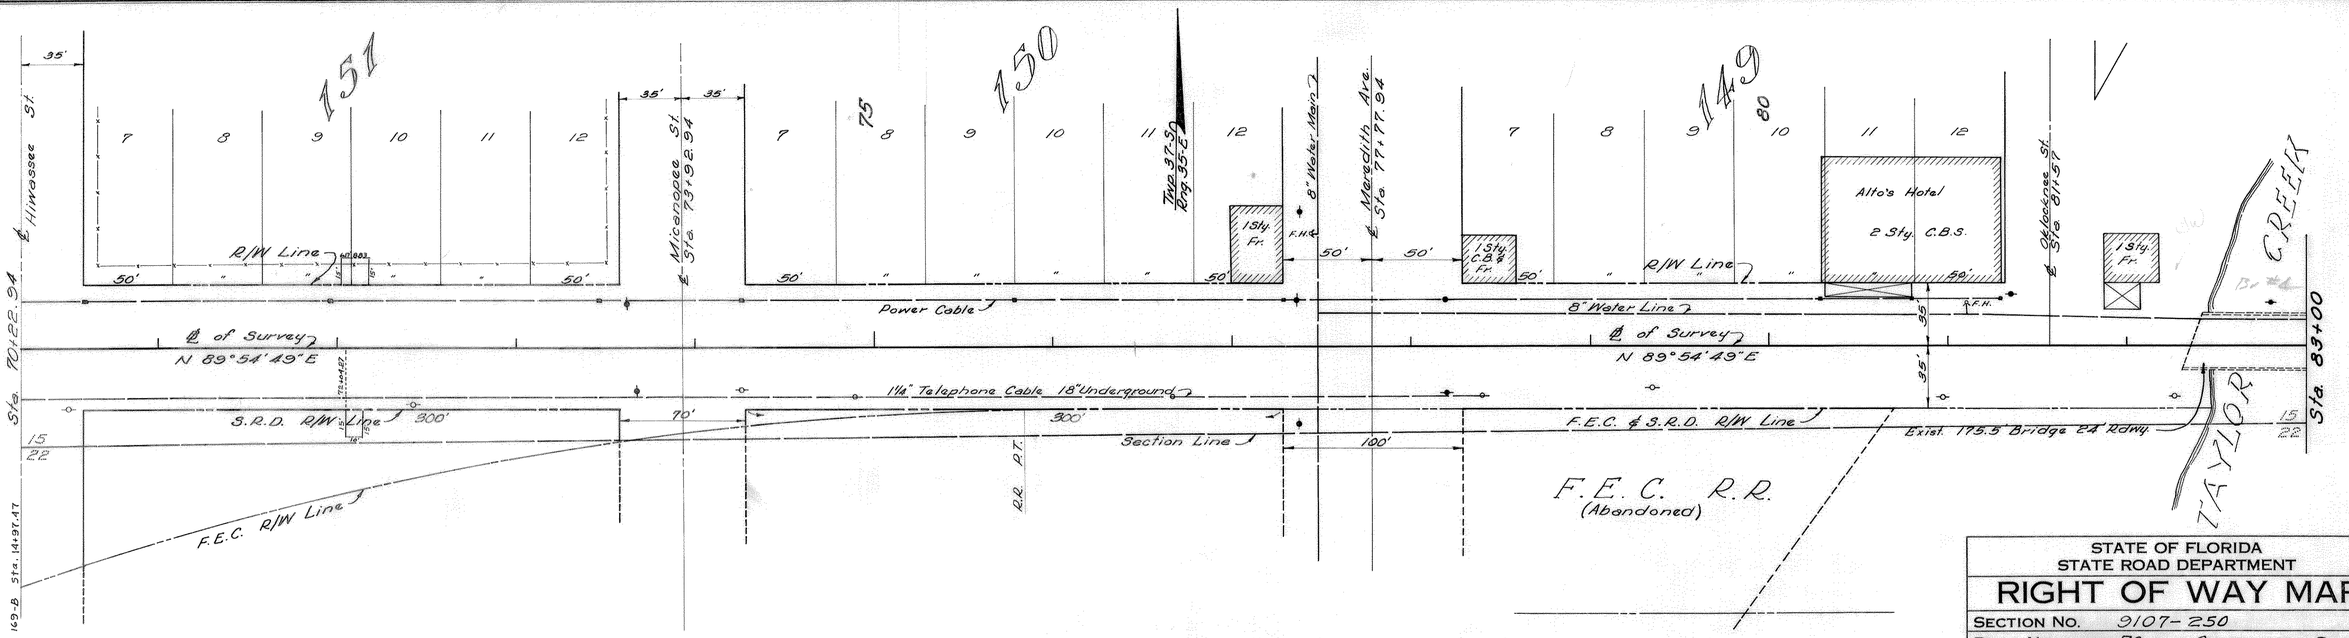

STATE OF FLORIDA
STATE ROAD DEPARTMENT

RIGHT OF WAY MAP

SECTION NO. 9107-250
ROAD NO. 70 OKEECHOBEE COUNTY

SCALE 1" = 40'	NAMES	DATES
DRAWN	C. Kuegg	Apr. '55
TRACED	C. Kuegg	Apr. '55
INDEXED		
REVISED	A.W.C.	10-20-59
REVISED		

APPROVED BY
Winston Carter
DIVISION ENGINEER
K. E. Lawson
STATE HIGHWAY ENGINEER

91070-2250

FED. ROAD DIV. No.	STATE	SEC. AND JOB No.	FISCAL YEAR	SHEET No.	TOTAL SHEETS
3	FLA.	9107-250	'55	2	3

48

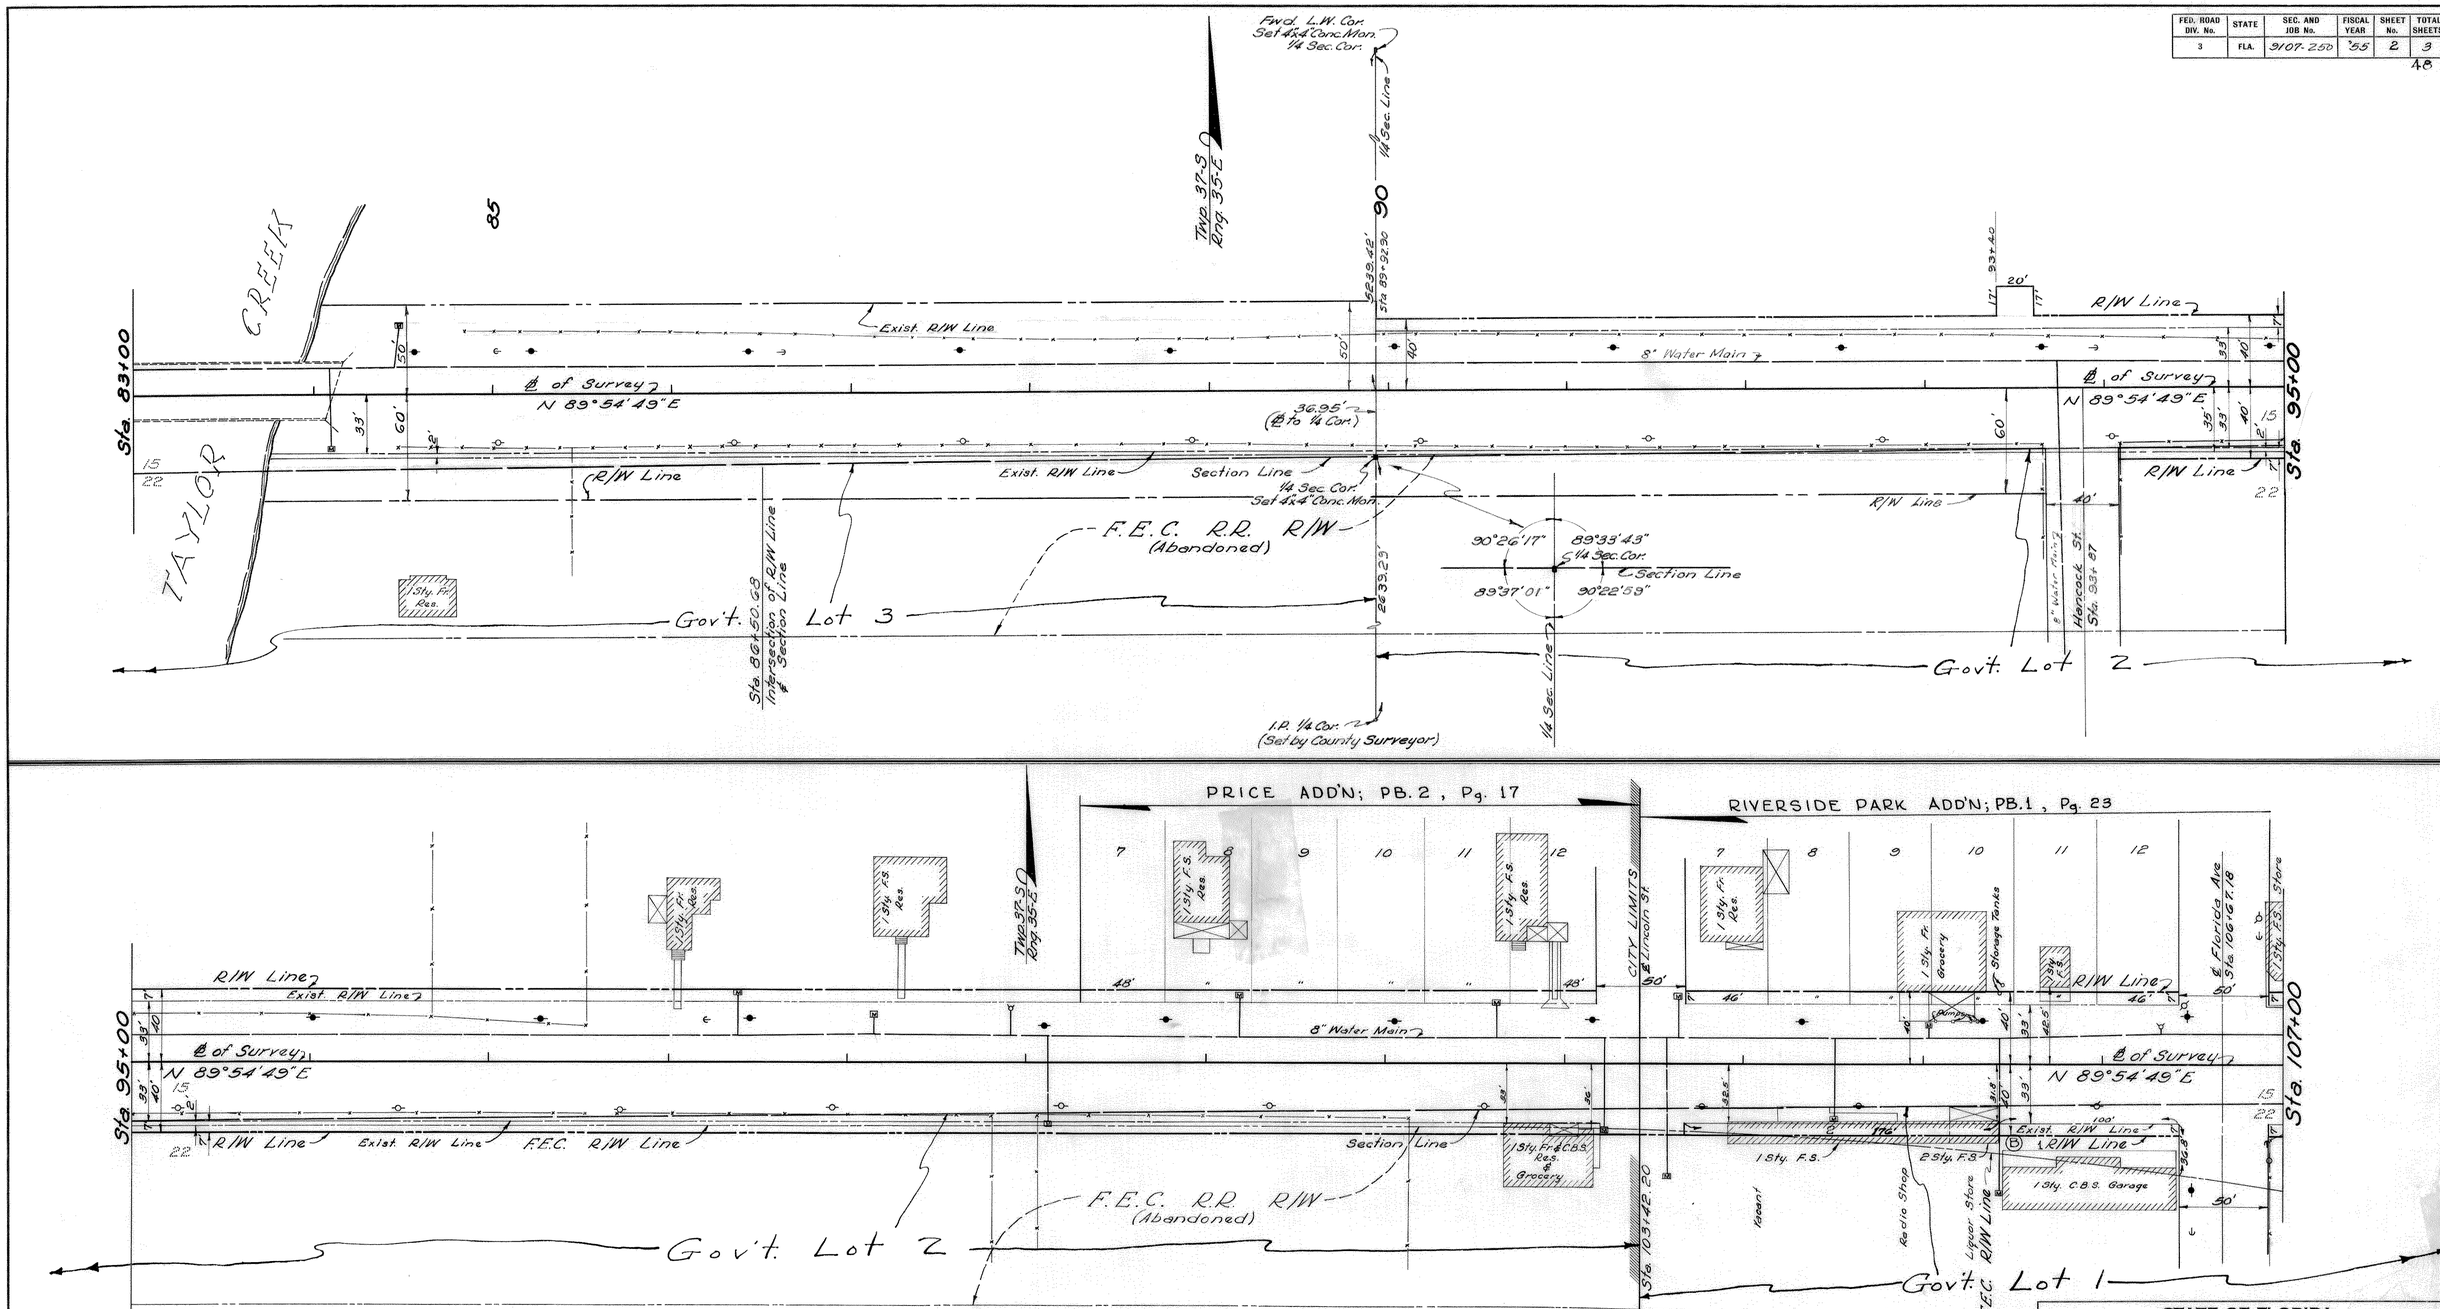

STATE OF FLORIDA
STATE ROAD DEPARTMENT

RIGHT OF WAY MAP

SECTION No. 9107-250

ROAD No. 70 OKEECHOBEE COUNTY

SCALE 1" = 40'	NAMES	DATES	APPROVED BY
DRAWN	C. Ruegg	Apr. '55	Winston Cuttan DIVISION ENGINEER
TRACED	C. Ruegg	Apr. '55	
INDEXED			
REVISED	Schindler	Oct. '55	H. E. Lewis STATE HIGHWAY ENGINEER
REVISED			

91070-2250

FED. ROAD DIV. No.	STATE	SEC. AND JOB No.	FISCAL YEAR	SHEET No.	TOTAL SHEETS
3	FLA.	9107	'55	3	3

45

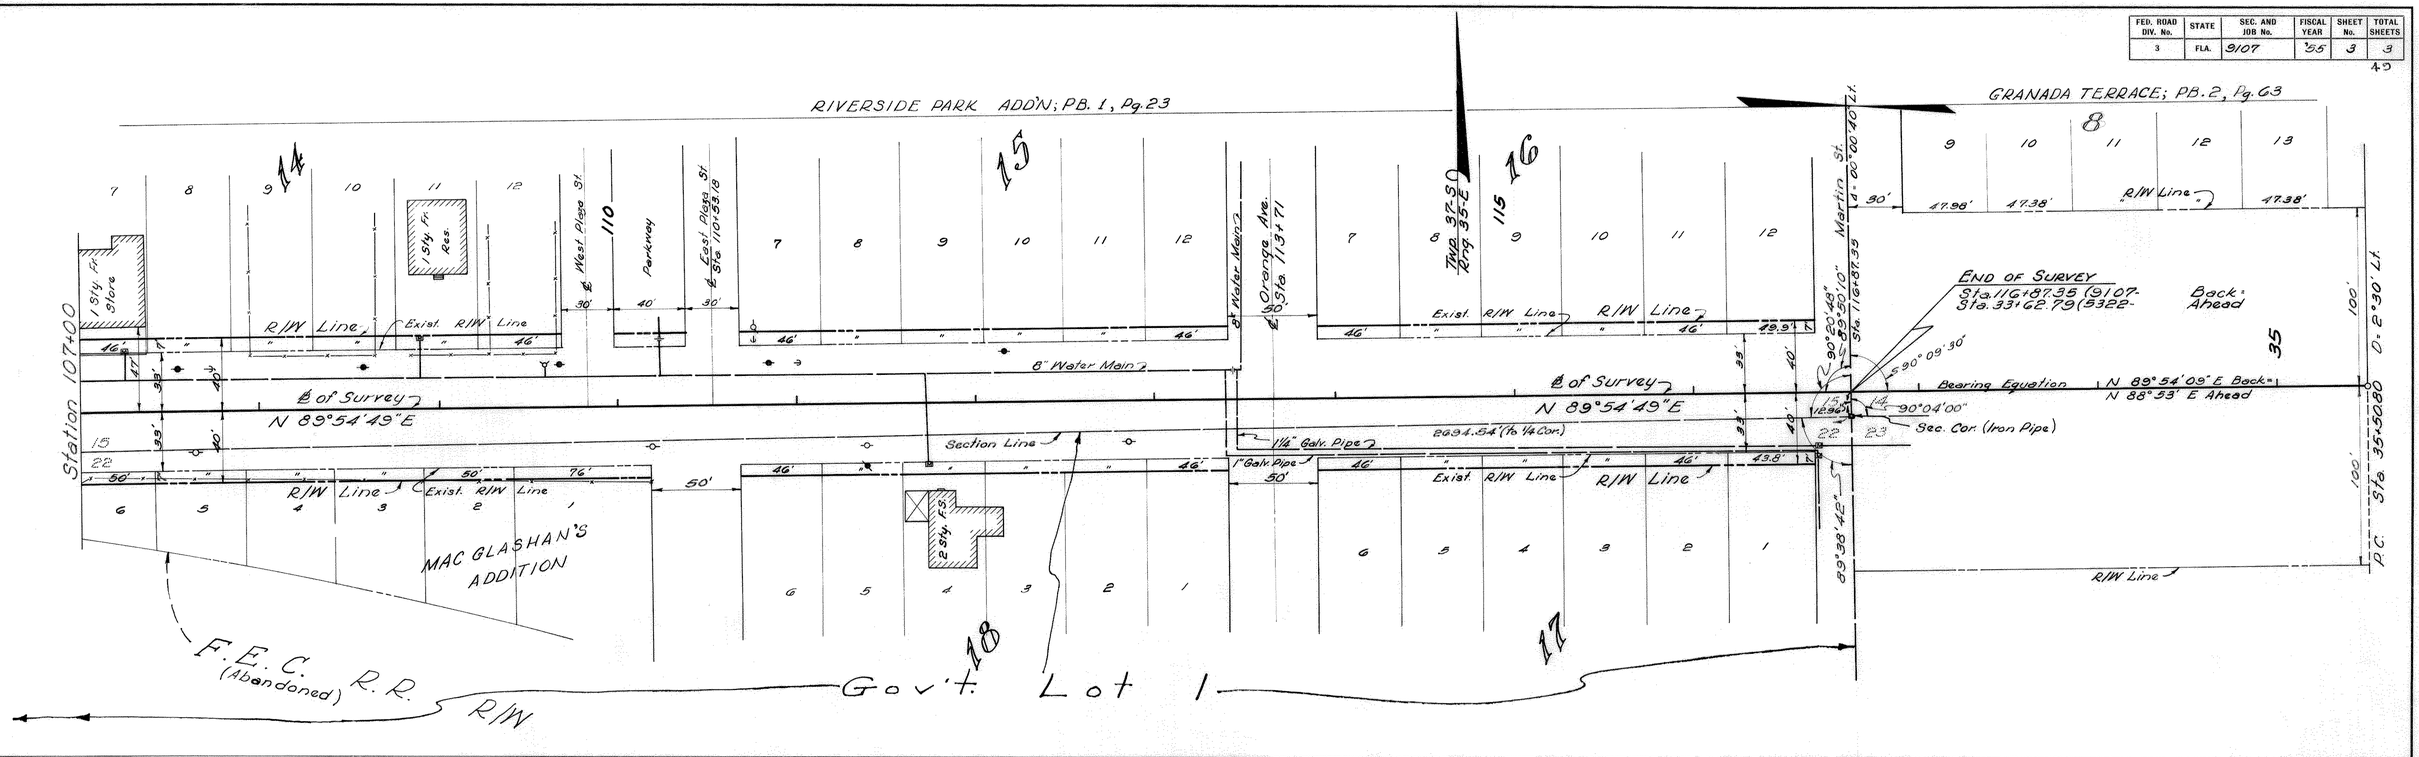

STATE OF FLORIDA STATE ROAD DEPARTMENT			
RIGHT OF WAY MAP			
SECTION No. 9107-250			
ROAD No. 70 OKEECHOBEE COUNTY			
SCALE 1" = 40'	NAMES	DATES	APPROVED BY
DRAWN	C. Ruegg	Apr. '55	Winston Carlton DIVISION ENGINEER
TRACED	C. Ruegg	Apr. '55	
INDEXED			
REVISED			STATE HIGHWAY ENGINEER
REVISED			

91070-2250