FED. ROAD DIV. No.	STATE	PROJECT No.	FISCAL YEAR	SHEET No.
3	FLA.			

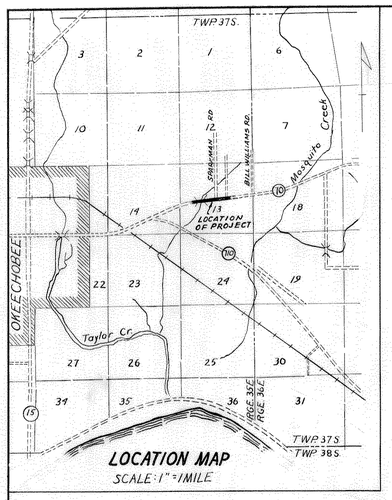

LOCATION MAP
SCALE: 1" = 1 MILE

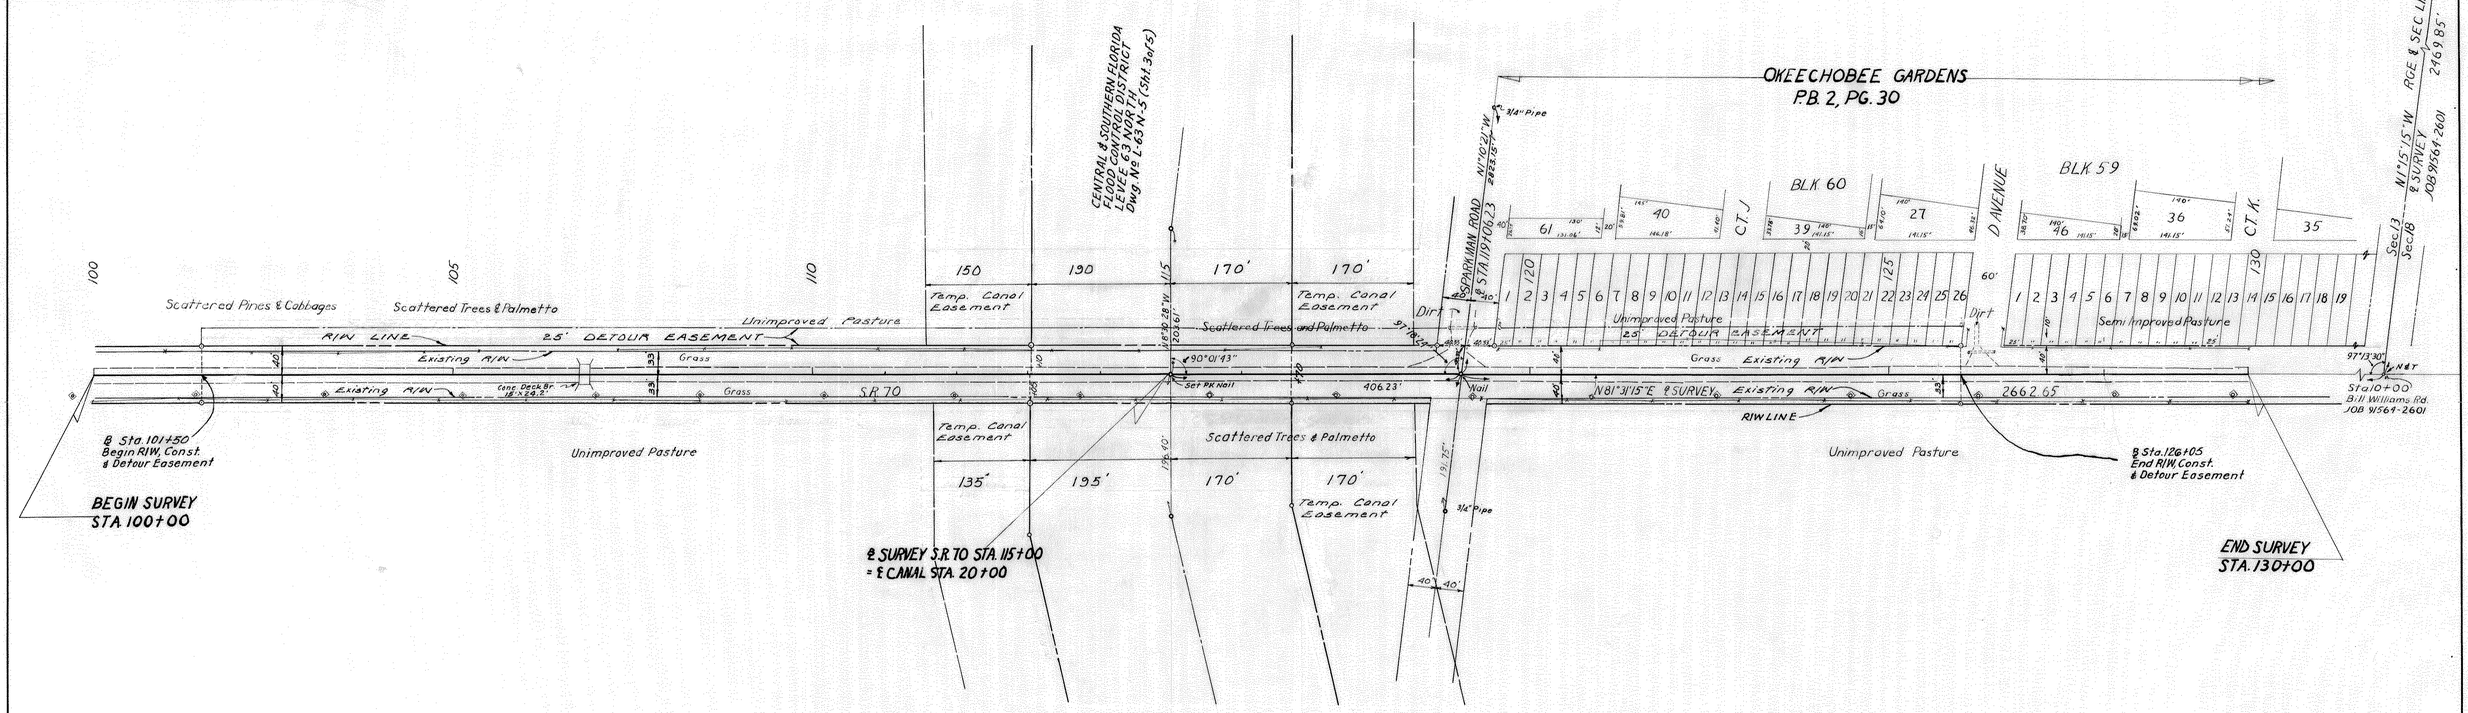

Note: ⊙ R/W Mrk.---These symbols denote the location of underground Permanent R/W Markers. The Permanent R/W Markers are ⅝" copper-coated rods.
Above ground reference markers are located within 1' of the Permanent R/W Markers, where possible.
The location of the Permanent R/W Markers were established by field survey in May, 1973. The original field notes are filed in the District 4 Office, State of Fla. Dept. of Transportation, Ft. Lauderdale, Fla. Copies of these notes are filed in the office of R/W Engineering, State of Fla. Dept. of Transportation, Tallahassee, Florida.
Filed for record in the Office of the Clerk of the Circuit Court for the County of Okeechobee, State of Florida, in Map Book 2, Page 41.

FIELD BOOK REFERENCE
BOOK # 876259

BEARING REFERENCE
BILL WILLIAMS ROAD
JOB 91564-2601

UTILITIES INVOLVED
UNITED TEL & TEL CO
FLA. POWER & LIGHT CO.

REVISION	BY	DATE
R/W & Note R/W Lines	M.L.O. A.E.V.	5-10-73 12-7-70
Rev. Detour.	CPM-MHC	7-14-70

STATE OF FLORIDA
DEPARTMENT OF TRANSPORTATION

RIGHT OF WAY MAP

STATE ROAD No. 70 Okeechobee COUNTY

	BY	DATE	APPROVED BY	DATE
DRAWN	Frazier	Mar. '70		5/1/70
TRACED	Frazier	Mar. '70	DISTRICT ENGINEER	
CHECKED			ENGINEER OF RIGHTS OF WAY	
COMPARED				
INDEXED			STATE HIGHWAY ENGINEER	

SECTION. 91070-2509 SHEET / OF /