FED. ROAD DIV. No.	STATE	PROJECT No.	FISCAL YEAR	SHEET No.
3	FLA.			

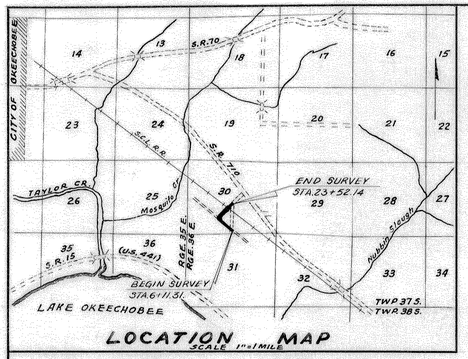

LOCATION MAP
SCALE 1"=1 MILE

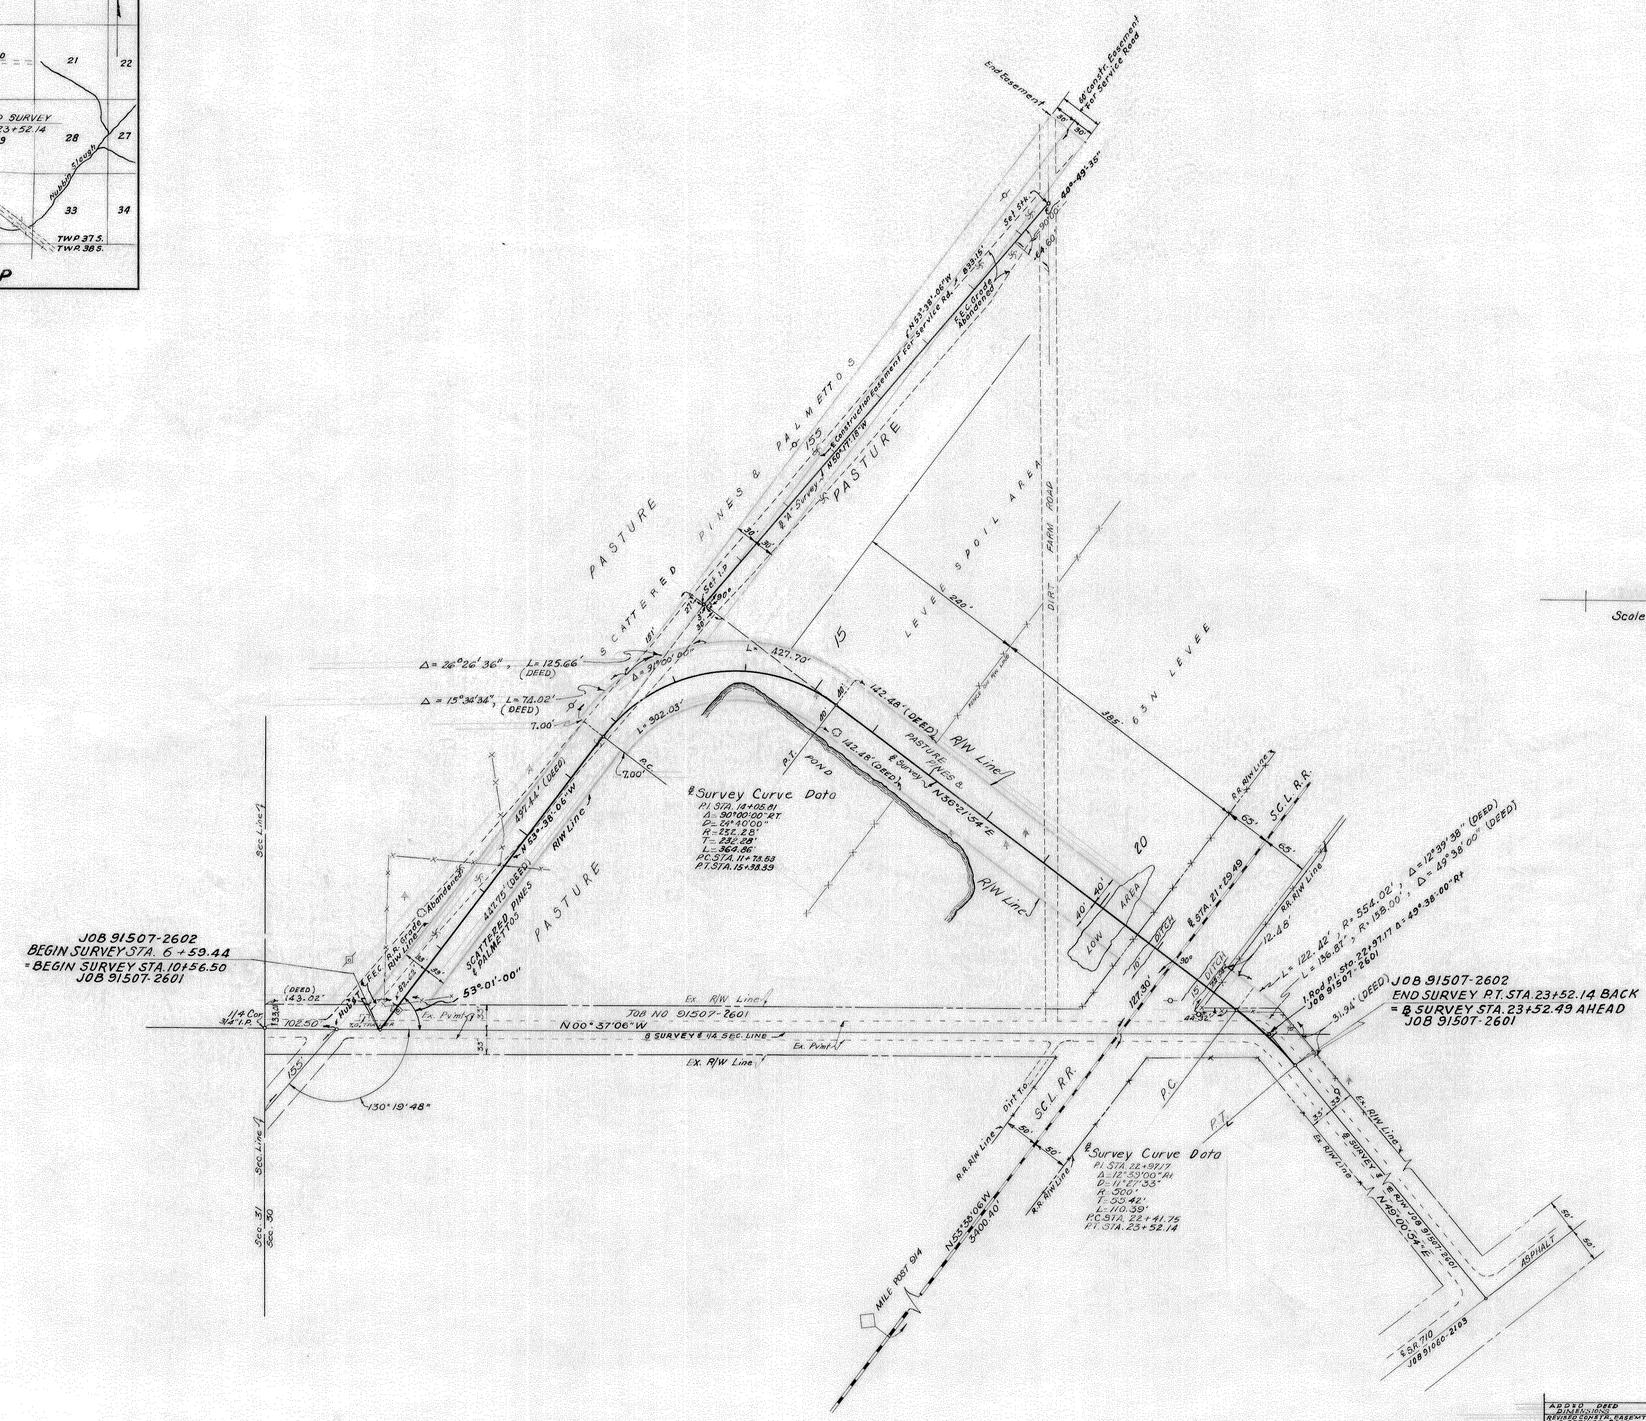

SEC. 30, TWP. 37 S., RGE. 36 E.
Scale 1" = 100'

UTILITIES INVOLVED:
UNITED TELEPHONE COMPANY
SEABOARD COASTLINE RAILROAD
FLORIDA POWER & LIGHT COMPANY

BEARING REFERENCE:
LAKE CATTLE COMPANY ROAD
JOB 91507-2601

B.I. Nº 427545

LAKE CATTLE COMPANY ROAD
BRIDGE OVER 63N LEVEE

STATE OF FLORIDA
DEPARTMENT OF TRANSPORTATION

RIGHT OF WAY MAP

STATE ROAD No. — OKEECHOBEE County

	By	Date	Approved By	Date
Drawn	cross	Oct '70		
Traced	cross	Oct '70		10/8/70 Right of Way Engineer
Checked				10-13-70 Administrator, R/W Engineering
Compared				
Indexed				State Highway Engineer

Revision	By	Date
ADDED DEED RESTRICTIONS	R.L.H.	7/14/71
REVISED COUNTY, EASEMT. FOR SERVICE ROAD	D.E.R.	9/29/71
REVISED & RENUM'D ALIGNMENT.	D.E.R.	12/7/70

SECTION. 91507-2602 — SHEET 1 OF 1