FED. ROAD DIV. No.	STATE	PROJECT No.	FISCAL YEAR	SHEET No.
3	FLA.			

STATE JOB Nº 91515-2601

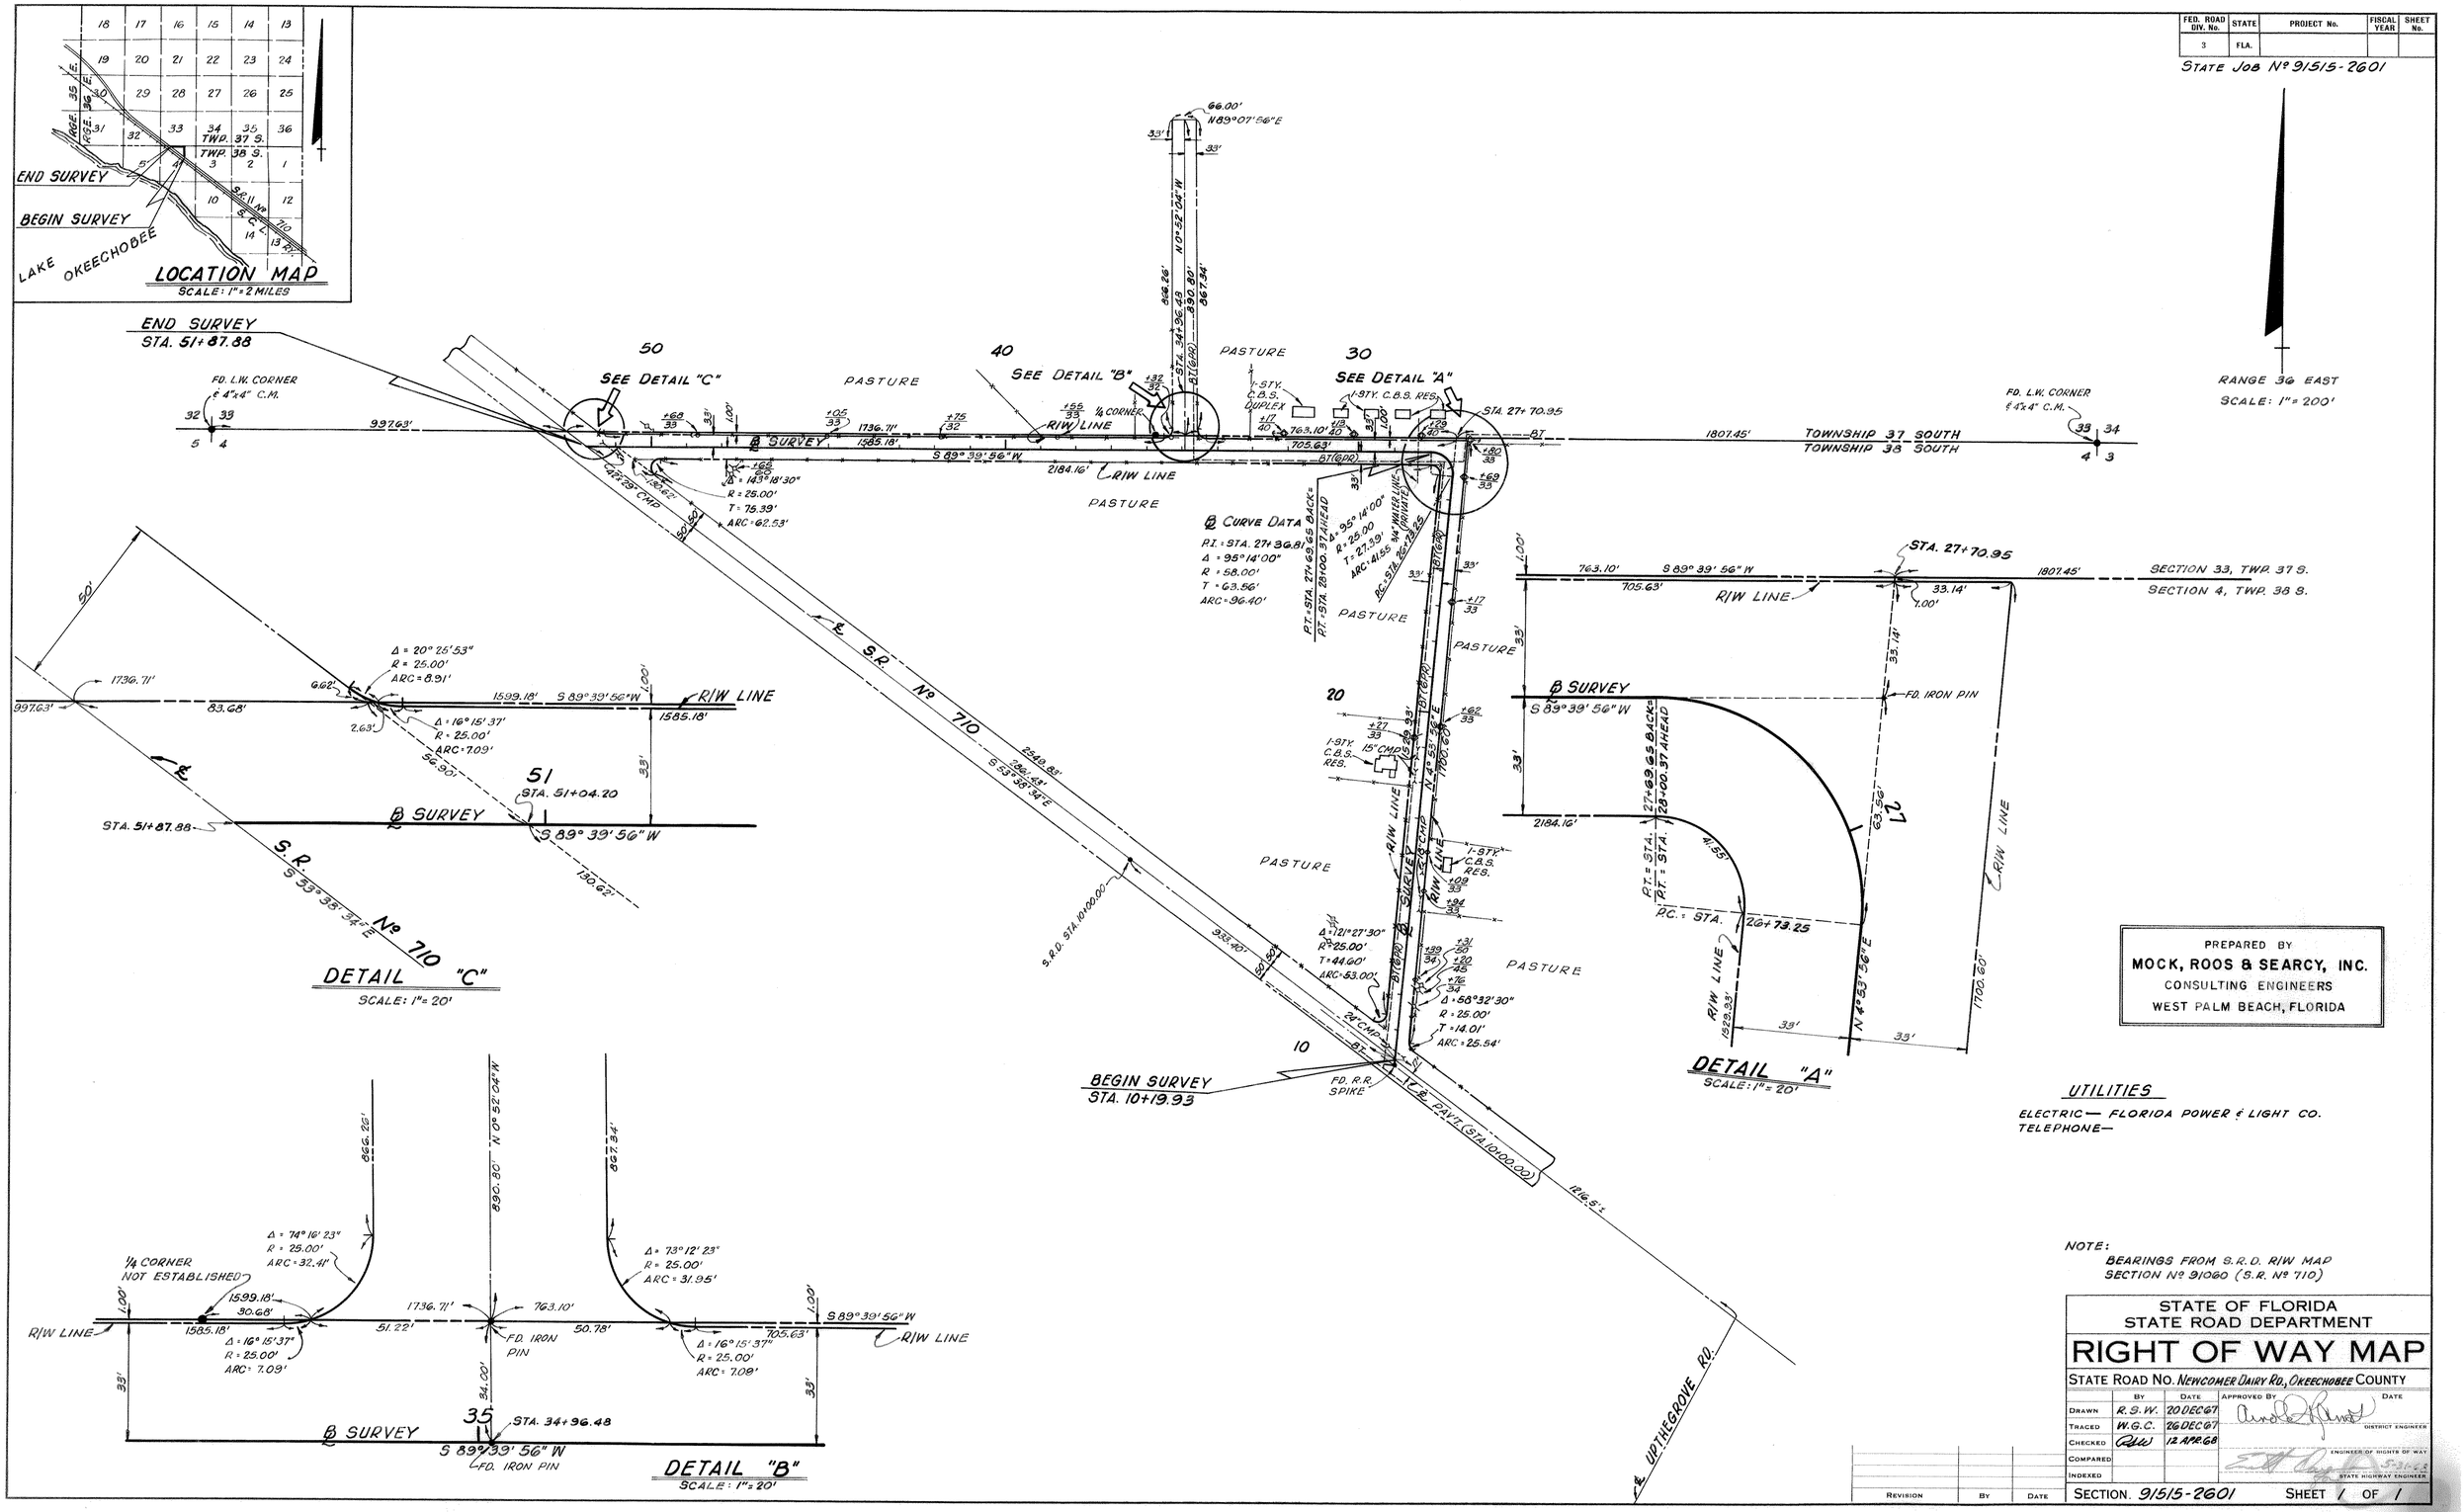

PREPARED BY
MOCK, ROOS & SEARCY, INC.
CONSULTING ENGINEERS
WEST PALM BEACH, FLORIDA

UTILITIES

ELECTRIC — FLORIDA POWER & LIGHT CO.
TELEPHONE —

NOTE:
BEARINGS FROM S.R.D. R/W MAP
SECTION Nº 91060 (S.R. Nº 710)

STATE OF FLORIDA
STATE ROAD DEPARTMENT

RIGHT OF WAY MAP

STATE ROAD NO. NEWCOMER DAIRY RD., OKEECHOBEE COUNTY

	BY	DATE	APPROVED BY	DATE
DRAWN	R.S.W.	20 DEC 67		
TRACED	W.G.C.	26 DEC 67		DISTRICT ENGINEER
CHECKED	RSW	12 APR 68		
COMPARED				ENGINEER OF RIGHTS OF WAY
INDEXED				STATE HIGHWAY ENGINEER

REVISION	BY	DATE

SECTION. 91515-2601 SHEET 1 OF 1