FED. ROAD DIV. No.	STATE	PROJECT No.	FISCAL YEAR	SHEET No.
3	FLA.			

STATE JOB Nº 91518-2601

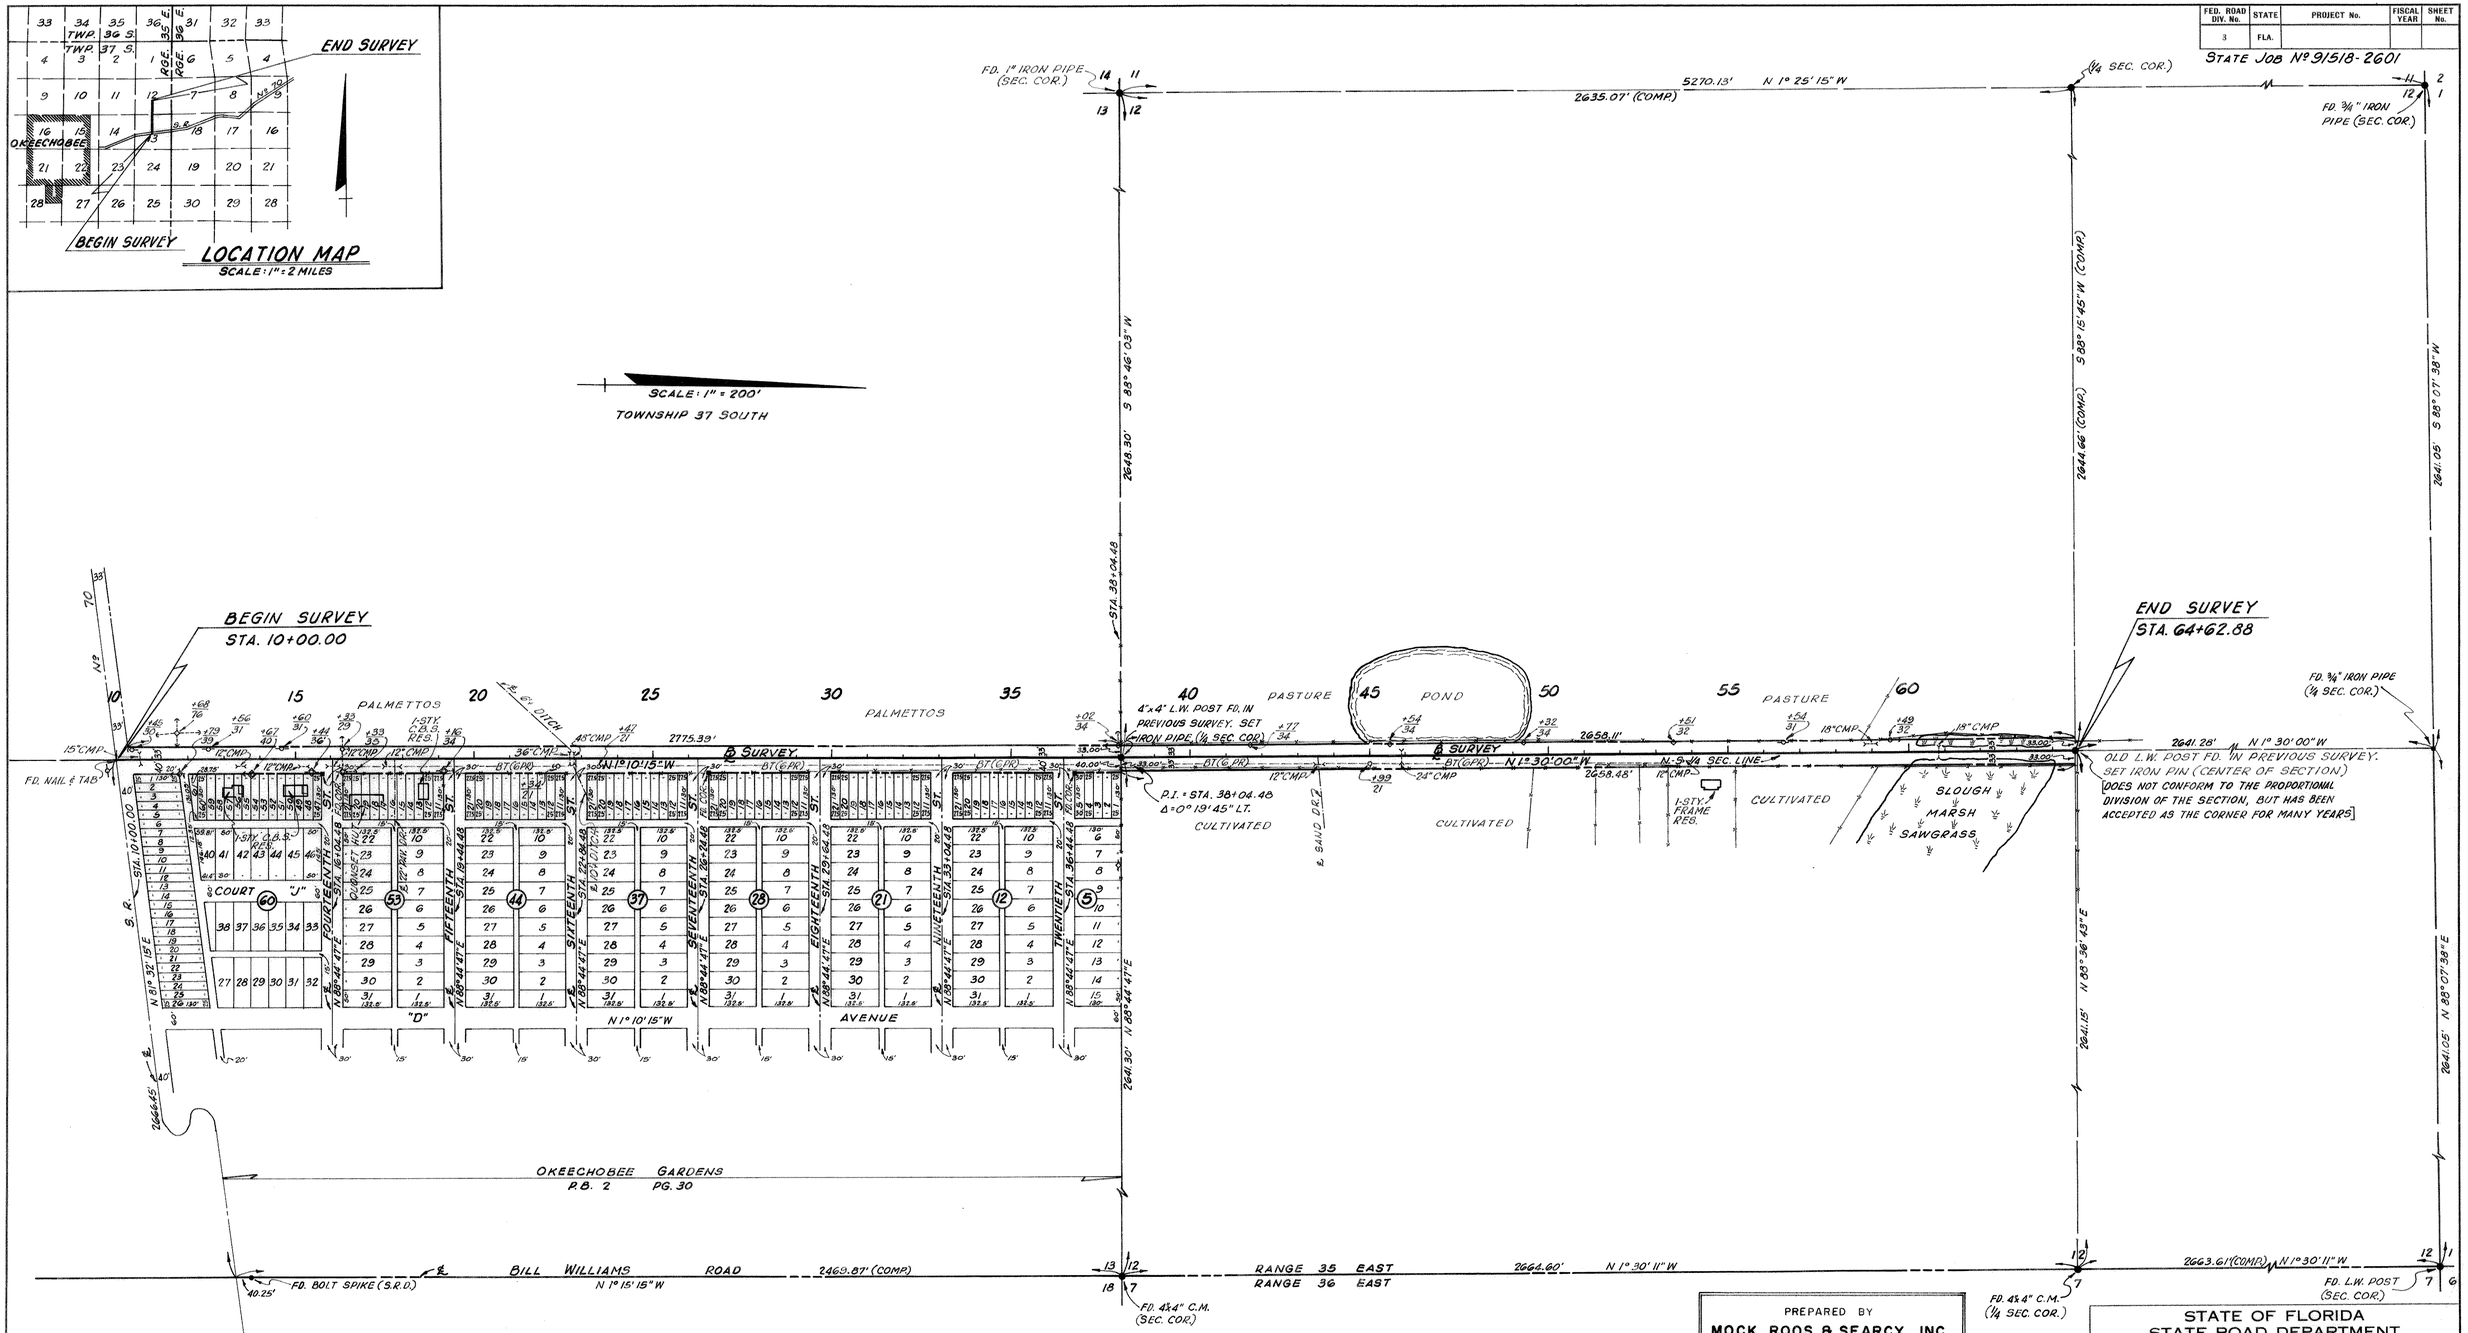

PREPARED BY
MOCK, ROOS & SEARCY, INC.
CONSULTING ENGINEERS
WEST PALM BEACH, FLORIDA

UTILITIES

ELECTRIC - FLORIDA POWER & LIGHT CO.
TELEPHONE - UNITED TELEPHONE CO. OF FLA.

NOTE:
BEARINGS REFER TO S.R.D. MAP BILL WILLIAMS ROAD AS FILED IN OKEECHOBEE COUNTY RECORDS.

STATE OF FLORIDA
STATE ROAD DEPARTMENT

RIGHT OF WAY MAP

STATE ROAD NO. SPARKMAN RD., OKEECHOBEE COUNTY

	BY	DATE	APPROVED BY	DATE
DRAWN	R.S.W.	3JAN68		
TRACED	W.G.C.	8JAN68		DISTRICT ENGINEER
CHECKED				ENGINEER OF RIGHTS OF WAY
COMPARED				
INDEXED				STATE HIGHWAY ENGINEER

REVISION	BY	DATE

SECTION 91518-2601 SHEET 1 OF 1

COGSWELL, JACKSONVILLE, FLORIDA — INK LINEN