FED. ROAD DIV. No.	STATE	PROJECT No.	FISCAL YEAR	SHEET No.
3	FLA.	91530-2608	64-	1

FLORIDA POWER & LIGHT COMPANY

STATION	LEFT	RIGHT	DESCRIPTION
31+22	10'		COMBINATION POLE & ANCHOR
35+51	10'		COMBINATION POLE
39+51	9'		COMBINATION POLE
43+61	10'		COMBINATION POLE
45+37	10'		COMBINATION POLE & ANCHOR
45+37		81'	SERVICE POLE
48+03	10'		COMBINATION POLE & ANCHOR
48+62	10'		COMBINATION POLE & ANCHOR
50+12	10'		COMBINATION POLE & ANCHOR
51+86	10'		COMBINATION POLE & ANCHOR
56+16	21'		COMBINATION POLE

INTER-COUNTY TEL. & TEL. CO.

STATION	LEFT	RIGHT	DESCRIPTION
52+52	20'		POLE & ANCHOR
53+10	37'		POLE & ANCHOR
55+57	39'		POLE & ANCHOR
56+16		45'	POLE & ANCHOR
	FOR ADDITIONAL POLES SEE FLORIDA POWER & LIGHT CO. COMBINATION POLES		

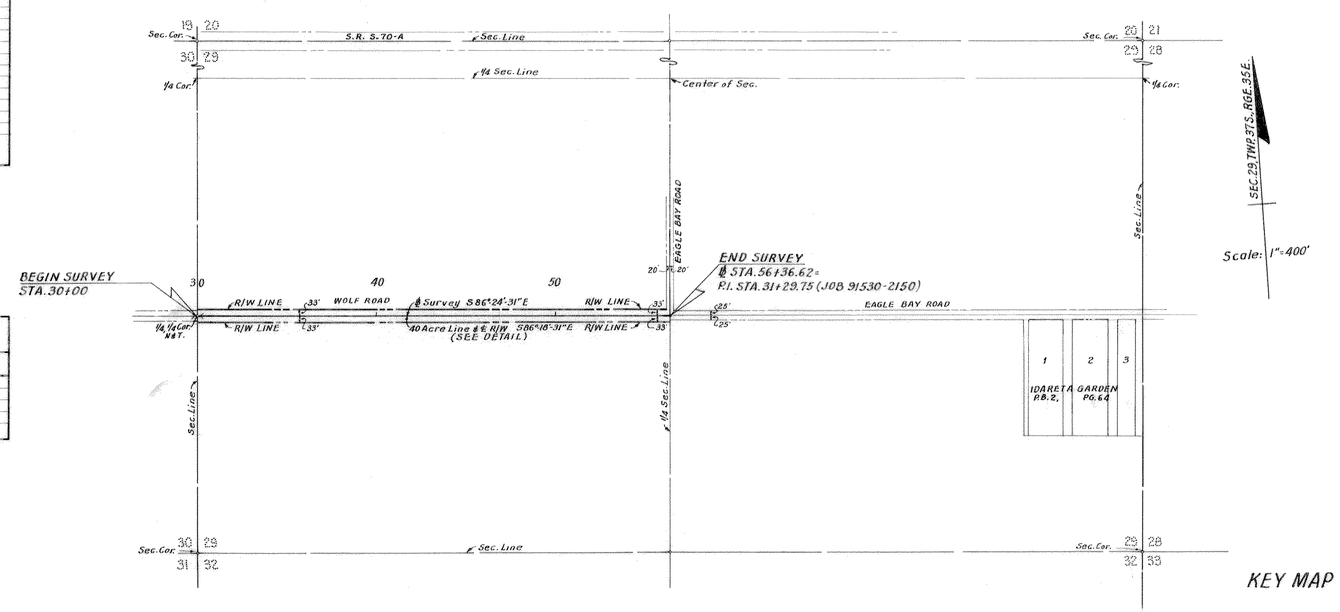

KEY MAP

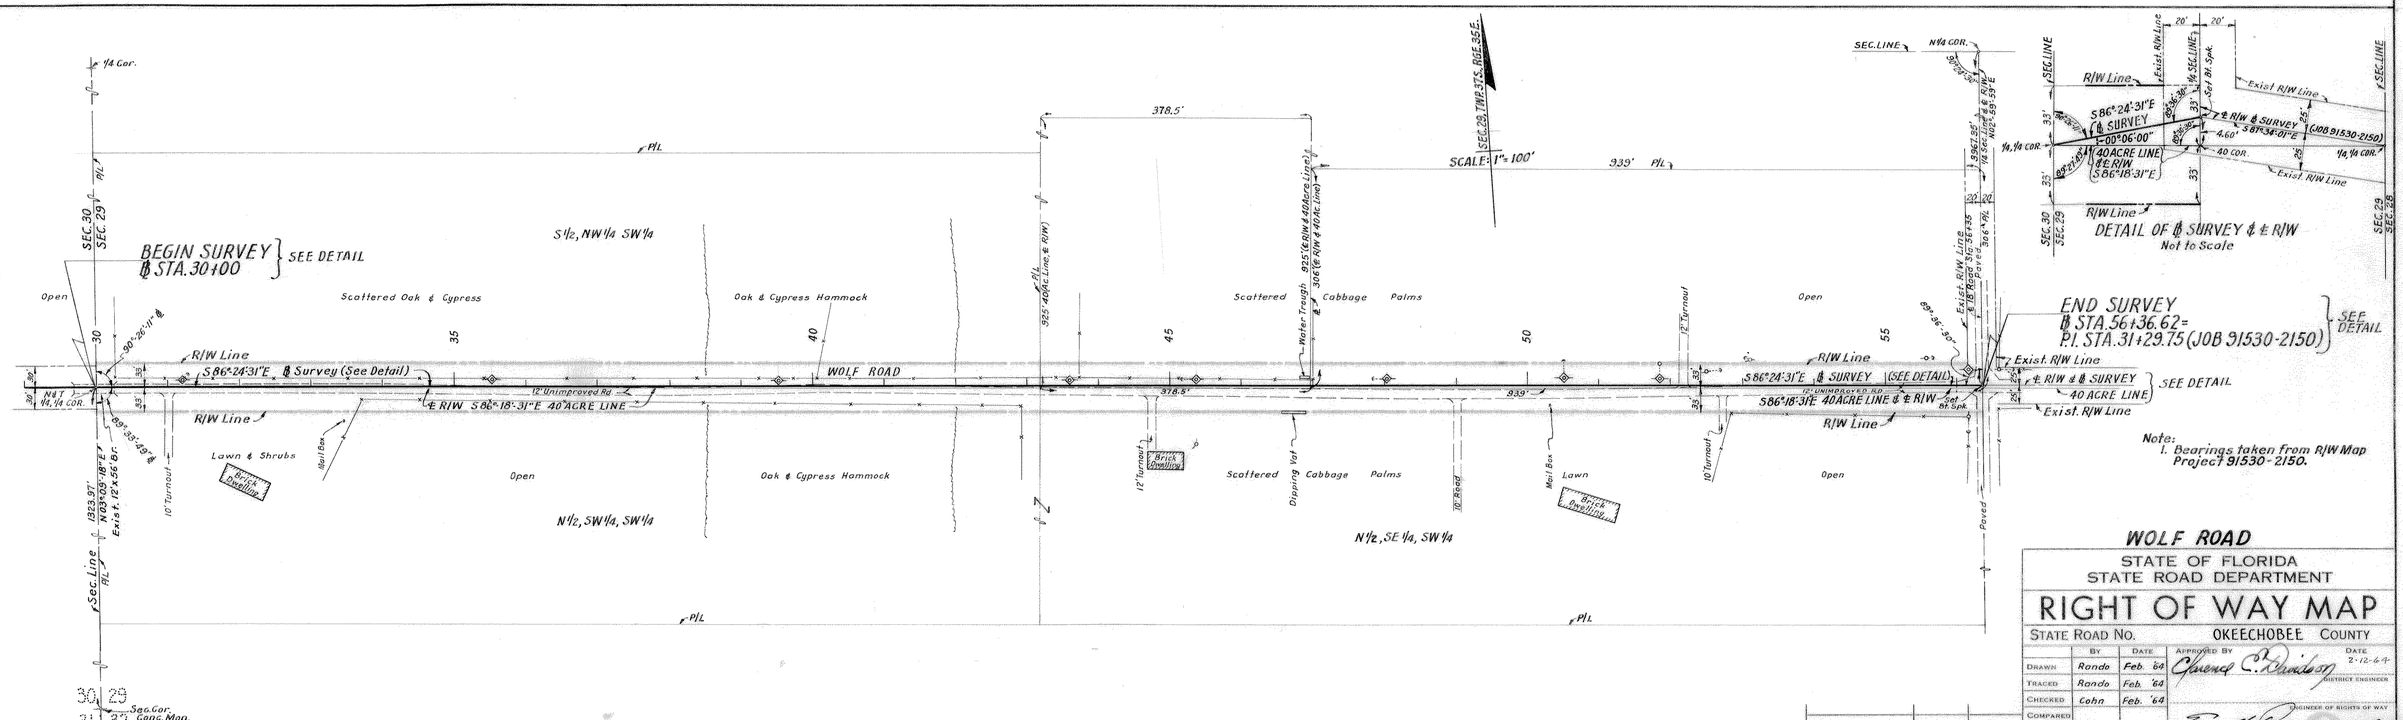

REVISION	BY	DATE

WOLF ROAD

STATE OF FLORIDA
STATE ROAD DEPARTMENT

RIGHT OF WAY MAP

STATE ROAD No. OKEECHOBEE COUNTY

	BY	DATE	APPROVED BY	DATE
DRAWN	Rando	Feb. '64	Clement C. Davidson, DISTRICT ENGINEER	2-12-64
TRACED	Rando	Feb. '64		
CHECKED	Cohn	Feb. '64		
COMPARED			ENGINEER OF RIGHTS OF WAY	
INDEXED			STATE HIGHWAY ENGINEER	2-20-64

SECTION. 91530-2608 SHEET 1 OF 1